FED. ROAD DIST. No.	STATE	FED. AID PROJ. No.	FISCAL YEAR	SHEET No.	TOTAL SHEETS
2	CAL.	710-(2)	53	27	47

M. A. Nicholas
COUNTY ROAD COMMISSIONER
C.E. LICENSE NO. 6499

DIST.	COUNTY	ROUTE	SEC.	SHEET No.	TOTAL SHEETS
VIII	S.Bd.	FAS 710	2	27	47

Approved

Dist. Eng. Dist. VIII
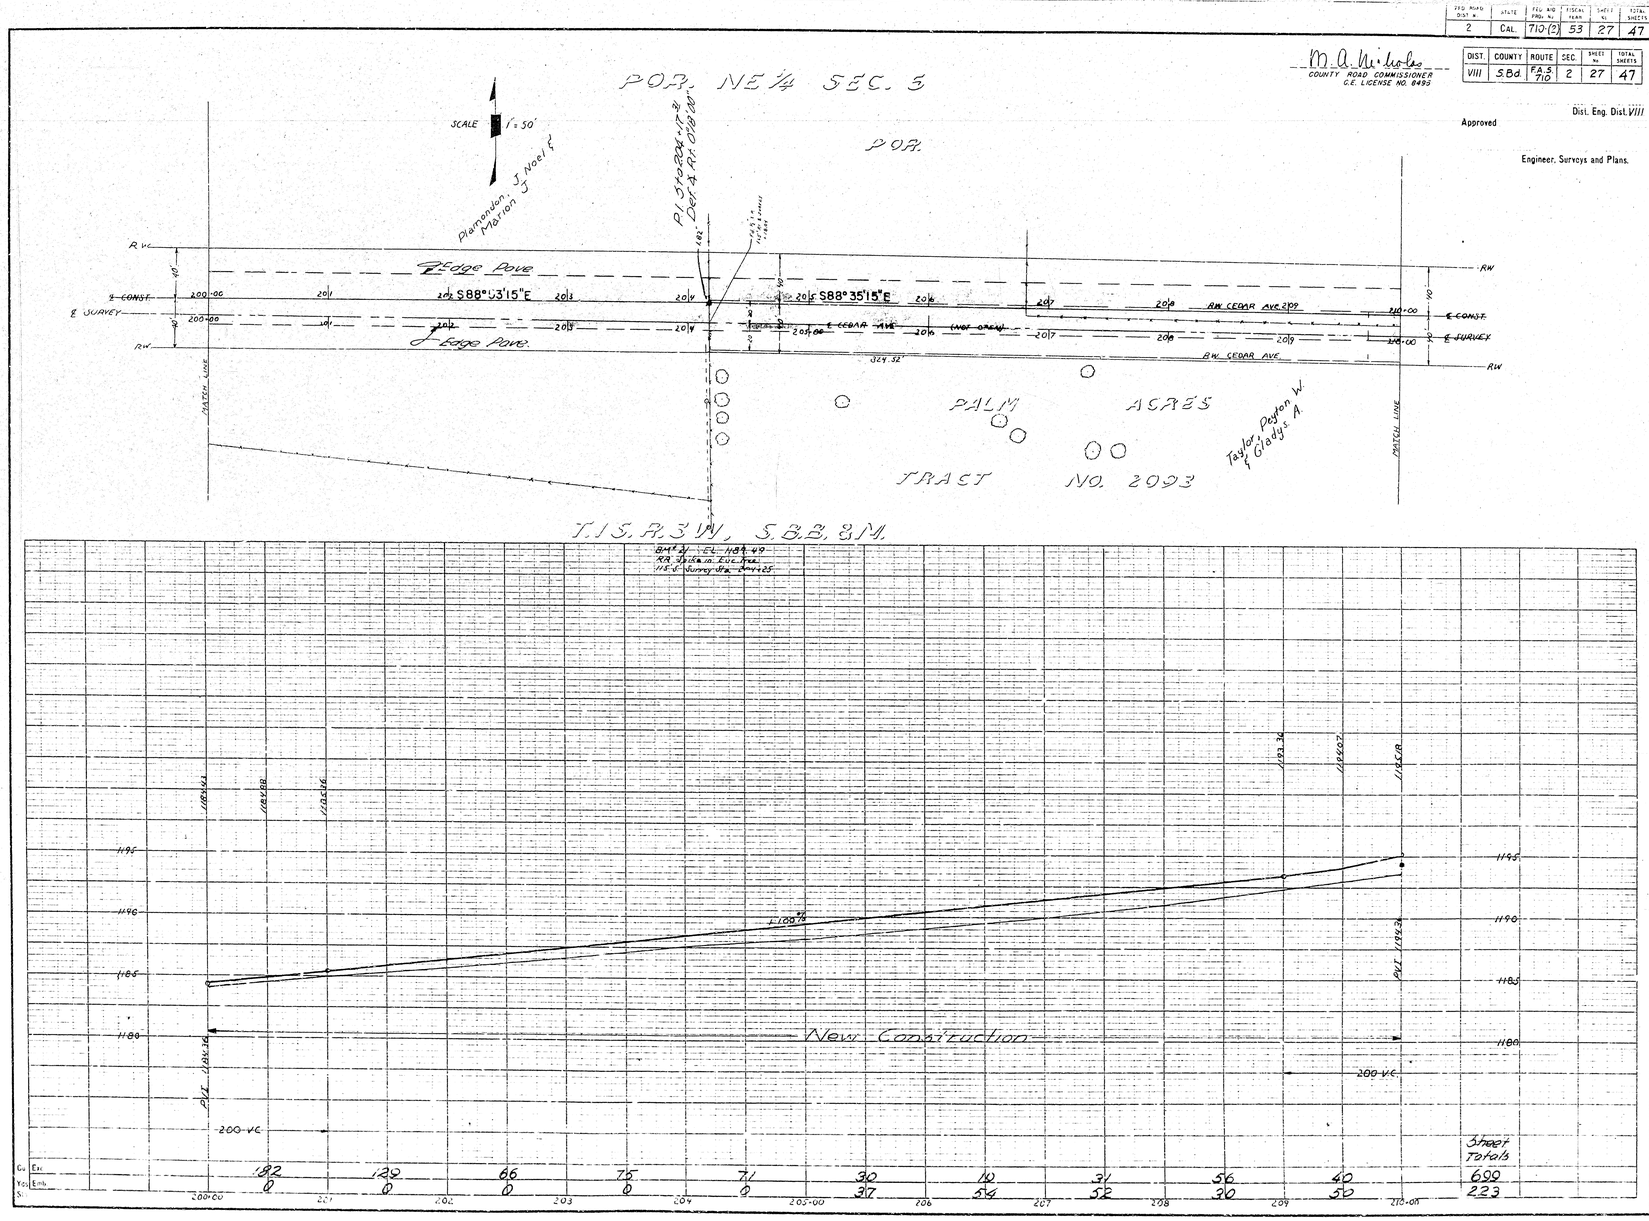
Engineer, Surveys and Plans.