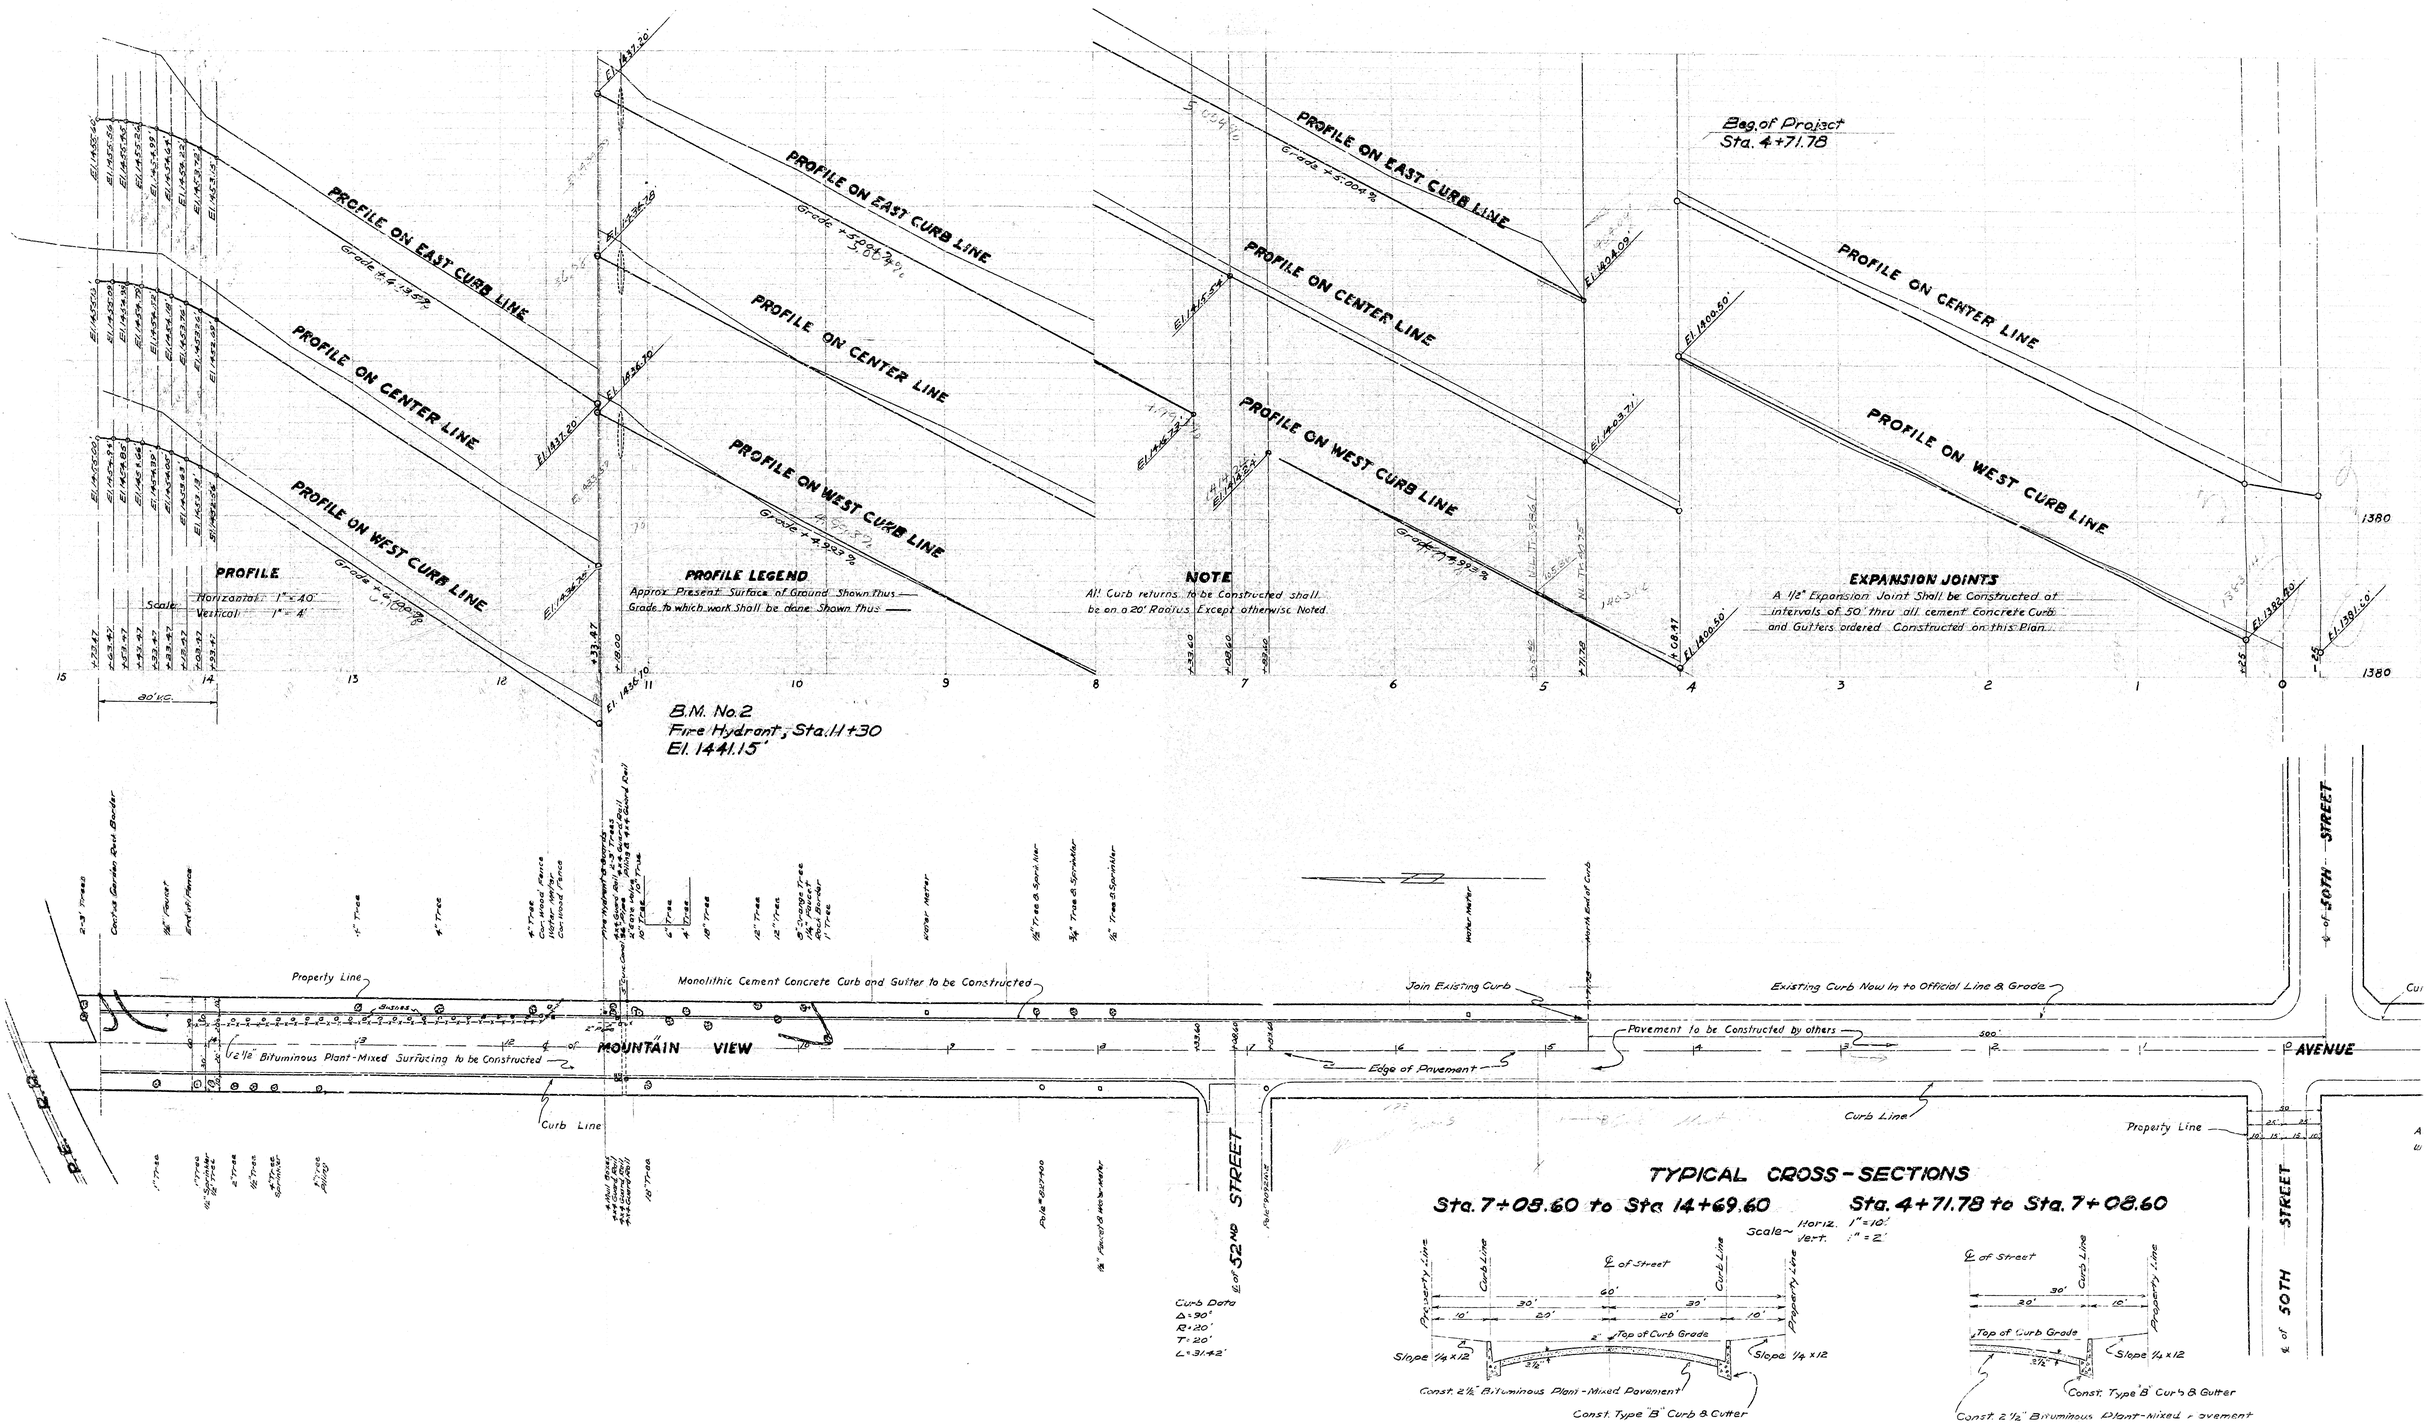
PROFILE ON EAST CURB LINE
PROFILE ON CENTER LINE
PROFILE ON WEST CURB LINE
Grade +5.004%
Grade +4.923%
Beg. of Project
Sta. 4+71.78
PROFILE
Horizontal 1" = 40'
Vertical 1" = 4'
Scale:
PROFILE LEGEND
Approx. Present Surface of Ground Shown Thus
Grade to which work Shall be done Shown Thus
NOTE
All Curb returns to be Constructed shall be on a 20' Radius Except otherwise Noted.
EXPANSION JOINTS
A 1/2" Expansion Joint Shall be Constructed at intervals of 50' thru all cement Concrete Curb and Gutters ordered Constructed on this Plan.
B.M. No. 2
Fire Hydrant; Sta. 11+30
El. 1441.15'
Property Line
Monolithic Cement Concrete Curb and Gutter to be Constructed
Join Existing Curb
Existing Curb Now In to Official Line & Grade
Pavement to be Constructed by others
Edge of Pavement
1/2" Bituminous Plant-Mixed Surfacing to be Constructed
Curb Line
MOUNTAIN VIEW
AVENUE
52ND STREET
50TH STREET
Curb Data
Δ = 90°
R = 20'
T = 20'
L = 31.42'
TYPICAL CROSS-SECTIONS
Sta. 7+08.60 to Sta. 14+69.60
Sta. 4+71.78 to Sta. 7+08.60
Scale ~ Horiz. 1" = 10'
Vert. 1" = 2'
℄ of Street
Top of Curb Grade
Slope 1/4 x 12
Const. 2 1/2" Bituminous Plant-Mixed Pavement
Const. Type "B" Curb & Gutter

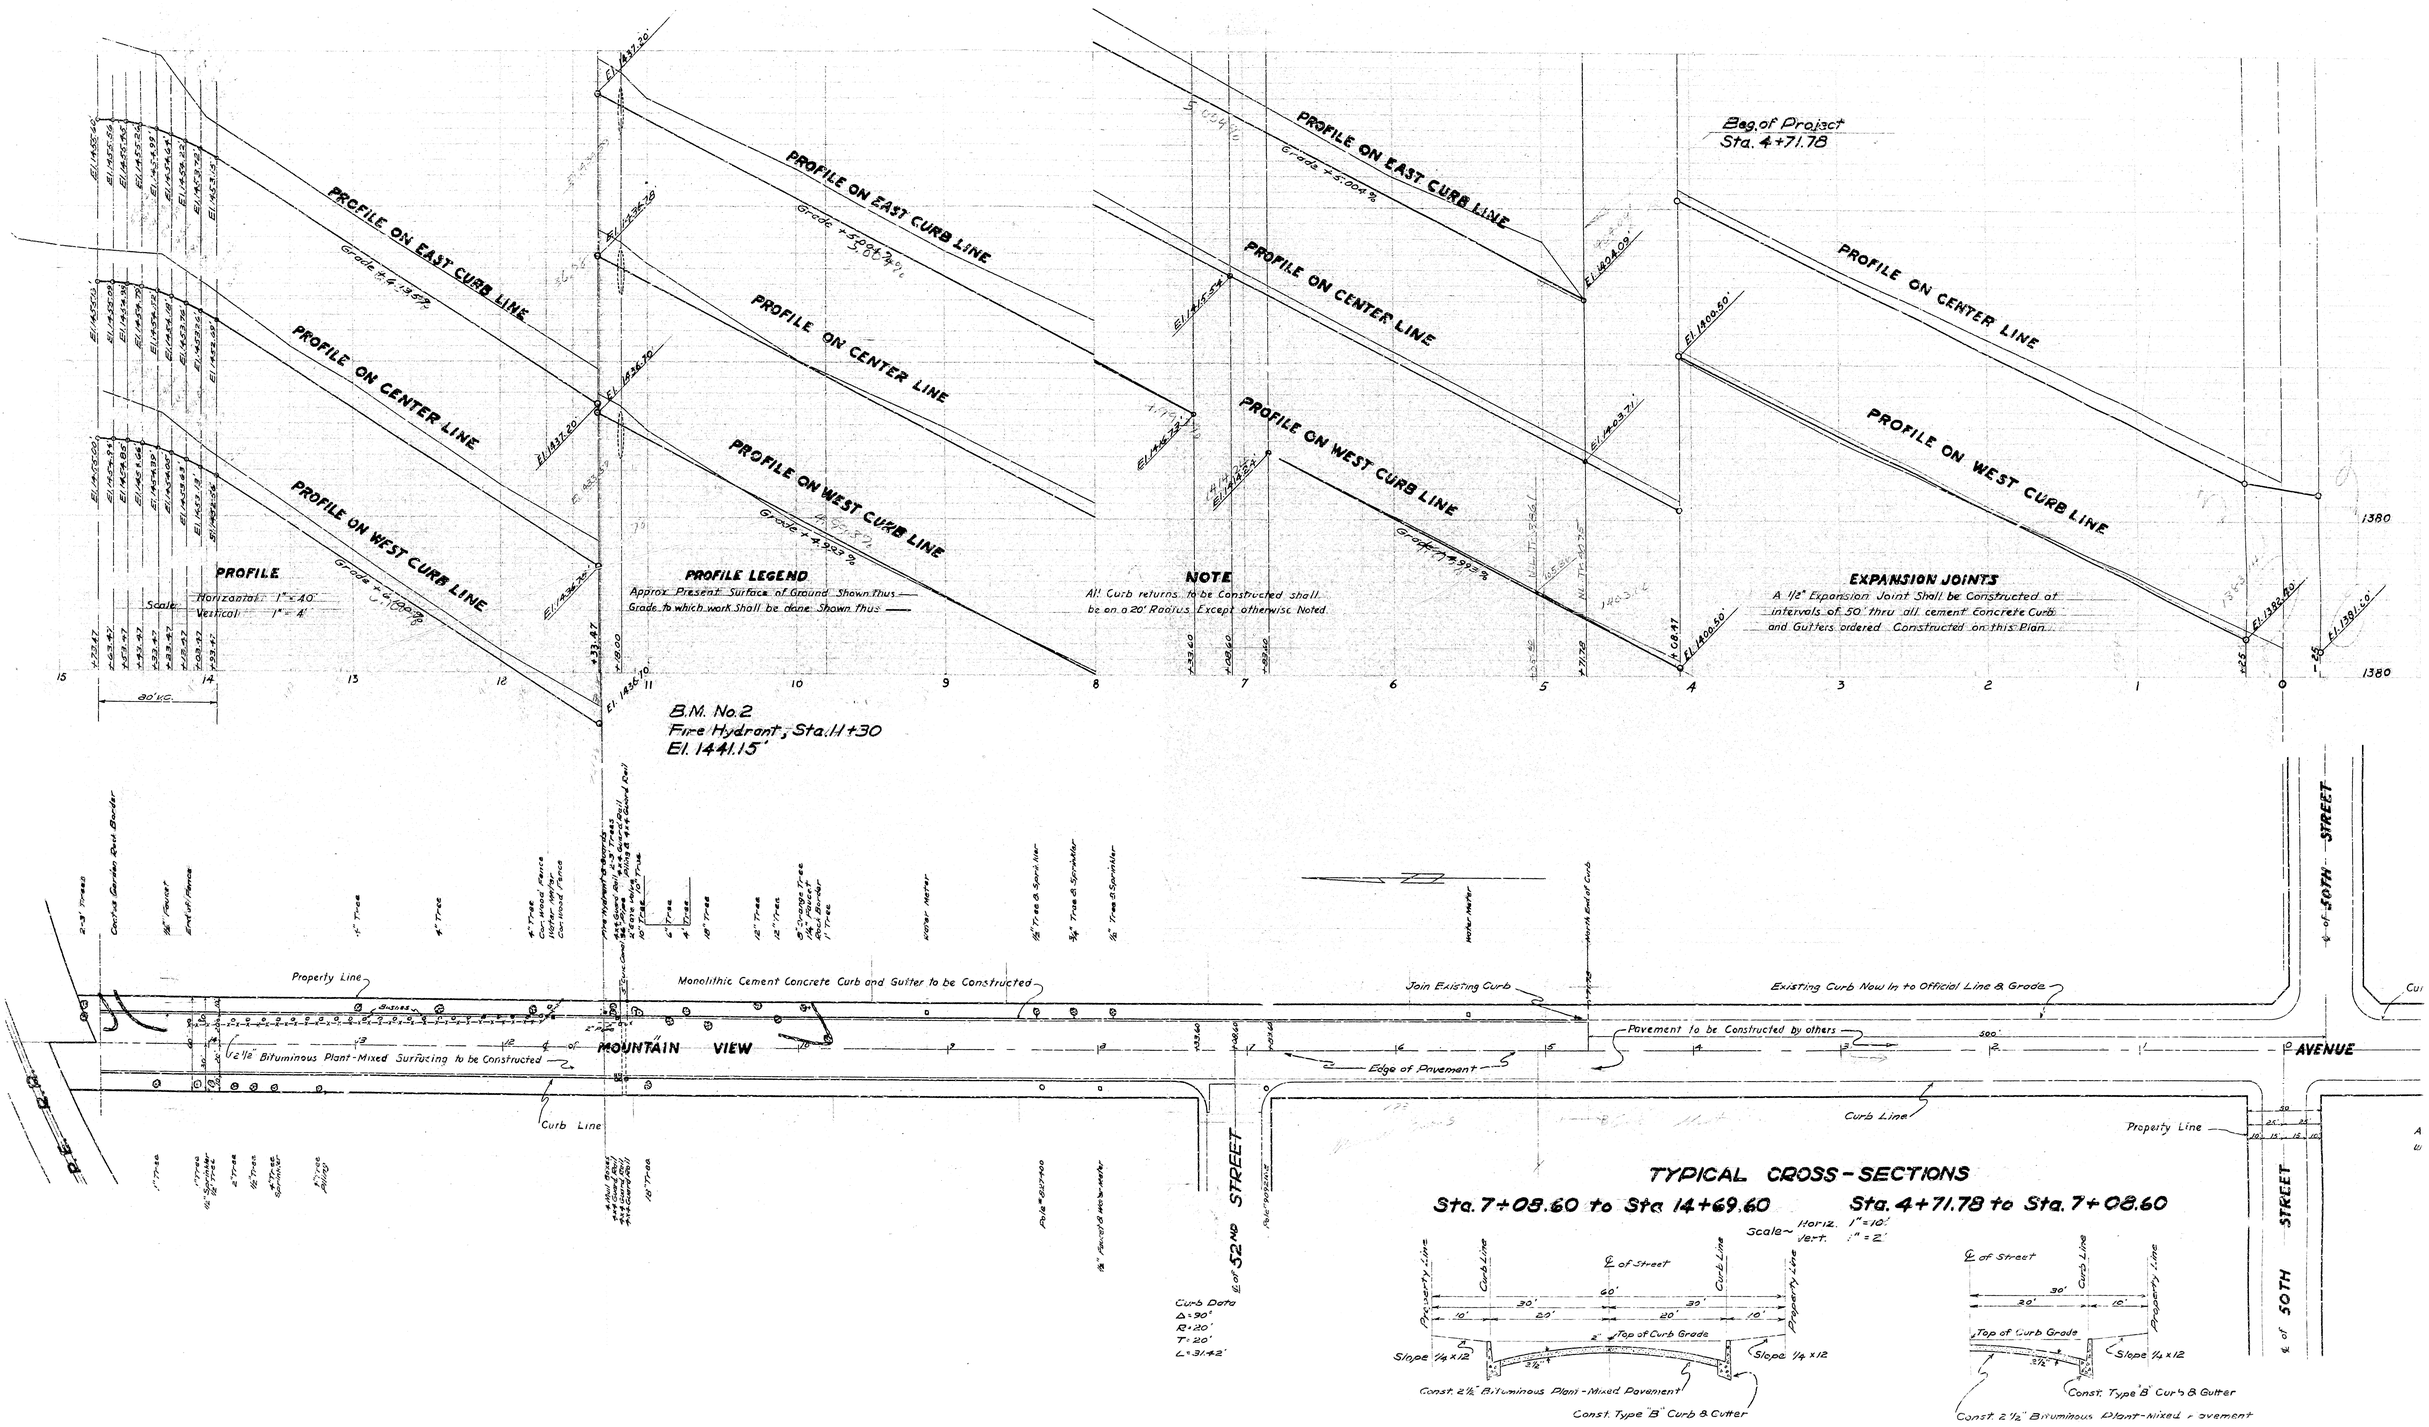
PROFILE ON EAST CURB LINE
PROFILE ON CENTER LINE
PROFILE ON WEST CURB LINE
Grade +5.004%
Grade +4.923%
Beg. of Project
Sta. 4+71.78
PROFILE
Horizontal 1" = 40'
Vertical 1" = 4'
Scale:
PROFILE LEGEND
Approx. Present Surface of Ground Shown Thus
Grade to which work Shall be done Shown Thus
NOTE
All Curb returns to be Constructed shall be on a 20' Radius Except otherwise Noted.
EXPANSION JOINTS
A 1/2" Expansion Joint Shall be Constructed at intervals of 50' thru all cement Concrete Curb and Gutters ordered Constructed on this Plan.
B.M. No. 2
Fire Hydrant; Sta. 11+30
El. 1441.15'
Property Line
Monolithic Cement Concrete Curb and Gutter to be Constructed
Join Existing Curb
Existing Curb Now In to Official Line & Grade
Pavement to be Constructed by others
Edge of Pavement
1/2" Bituminous Plant-Mixed Surfacing to be Constructed
Curb Line
MOUNTAIN VIEW
AVENUE
52ND STREET
50TH STREET
Curb Data
Δ = 90°
R = 20'
T = 20'
L = 31.42'
TYPICAL CROSS-SECTIONS
Sta. 7+08.60 to Sta. 14+69.60
Sta. 4+71.78 to Sta. 7+08.60
Scale ~ Horiz. 1" = 10'
Vert. 1" = 2'
℄ of Street
Top of Curb Grade
Slope 1/4 x 12
Const. 2 1/2" Bituminous Plant-Mixed Pavement
Const. Type "B" Curb & Gutter