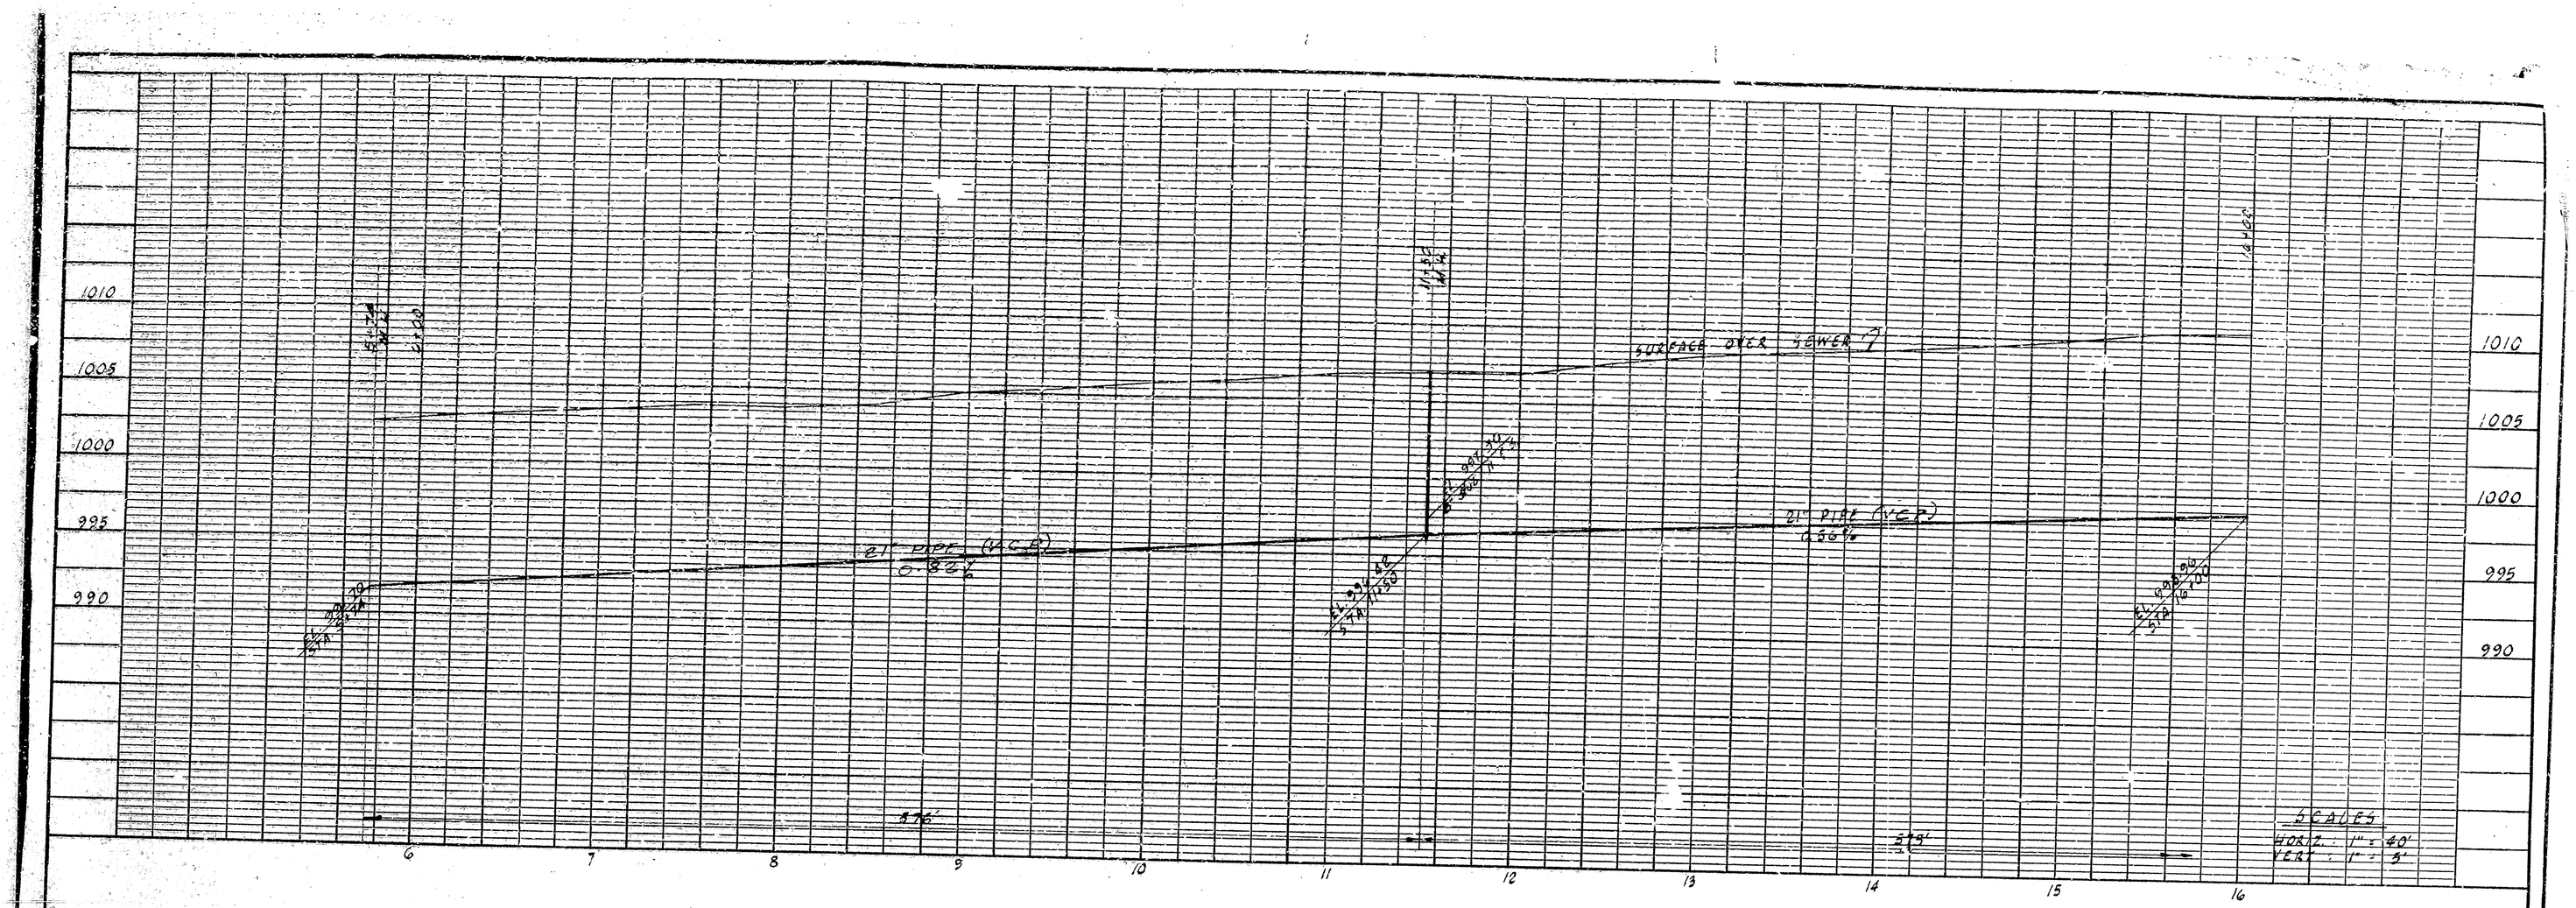

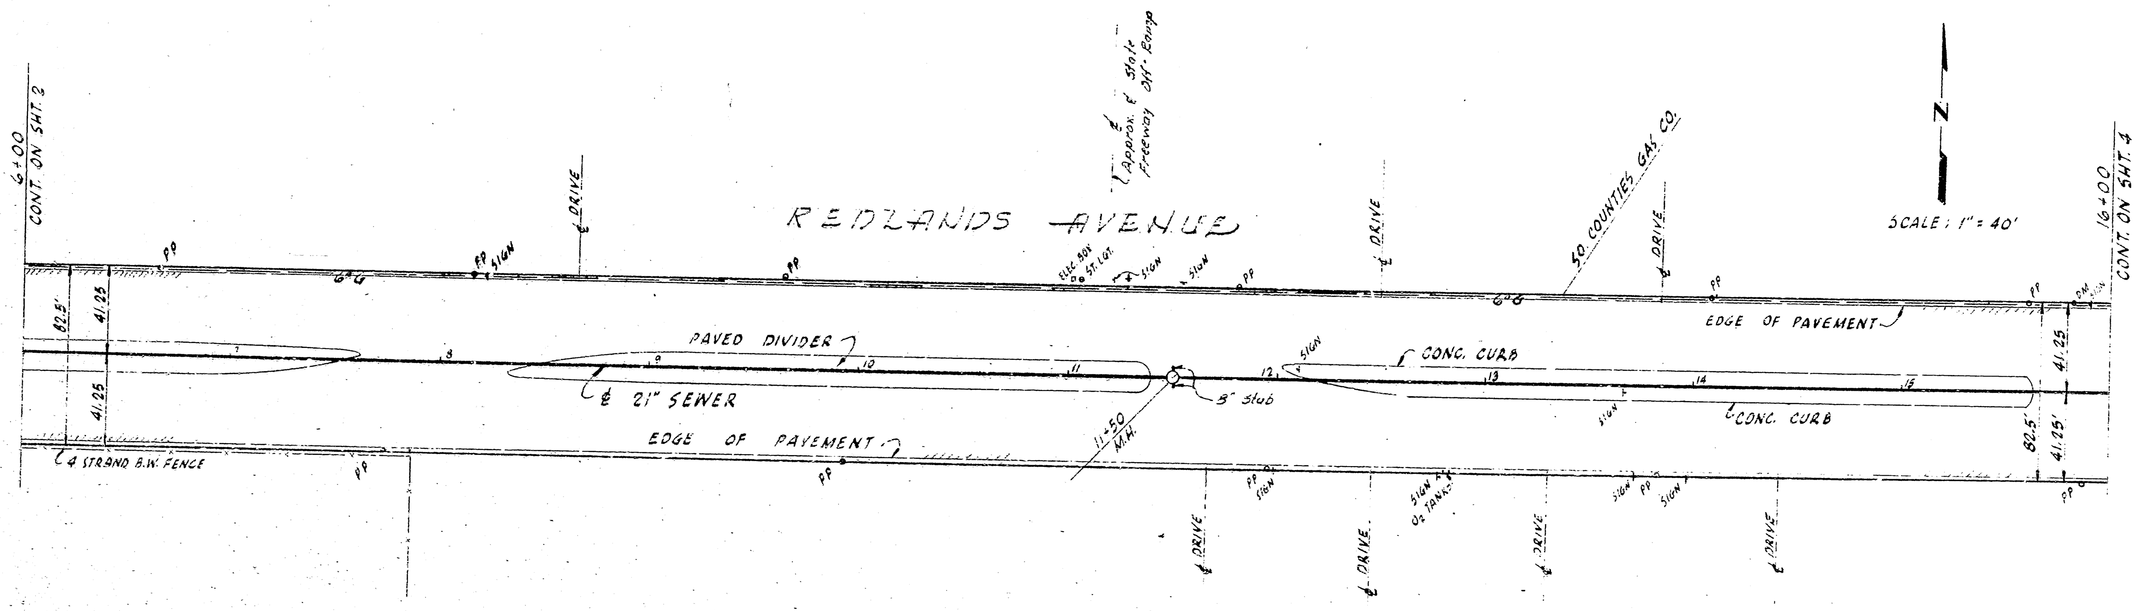

DATE 2/24/65 C.E. 7645	JOB ES-427B	REVISIONS
	DATE FEB. 1965	
9395	DRAWN B.M.	
	CHKD.	

LOMA LINDA SANITATION DISTRICT
OF SAN BERNARDINO
OUTFALL SEWER

ENGINEERING – SCIENCE, INC.
ENGINEERS AND CONSULTANTS
150 EAST FOOTHILL BOULEVARD ARCADIA, CALIFORNIA ELliott 9-9381

SHEET 3 OF 8

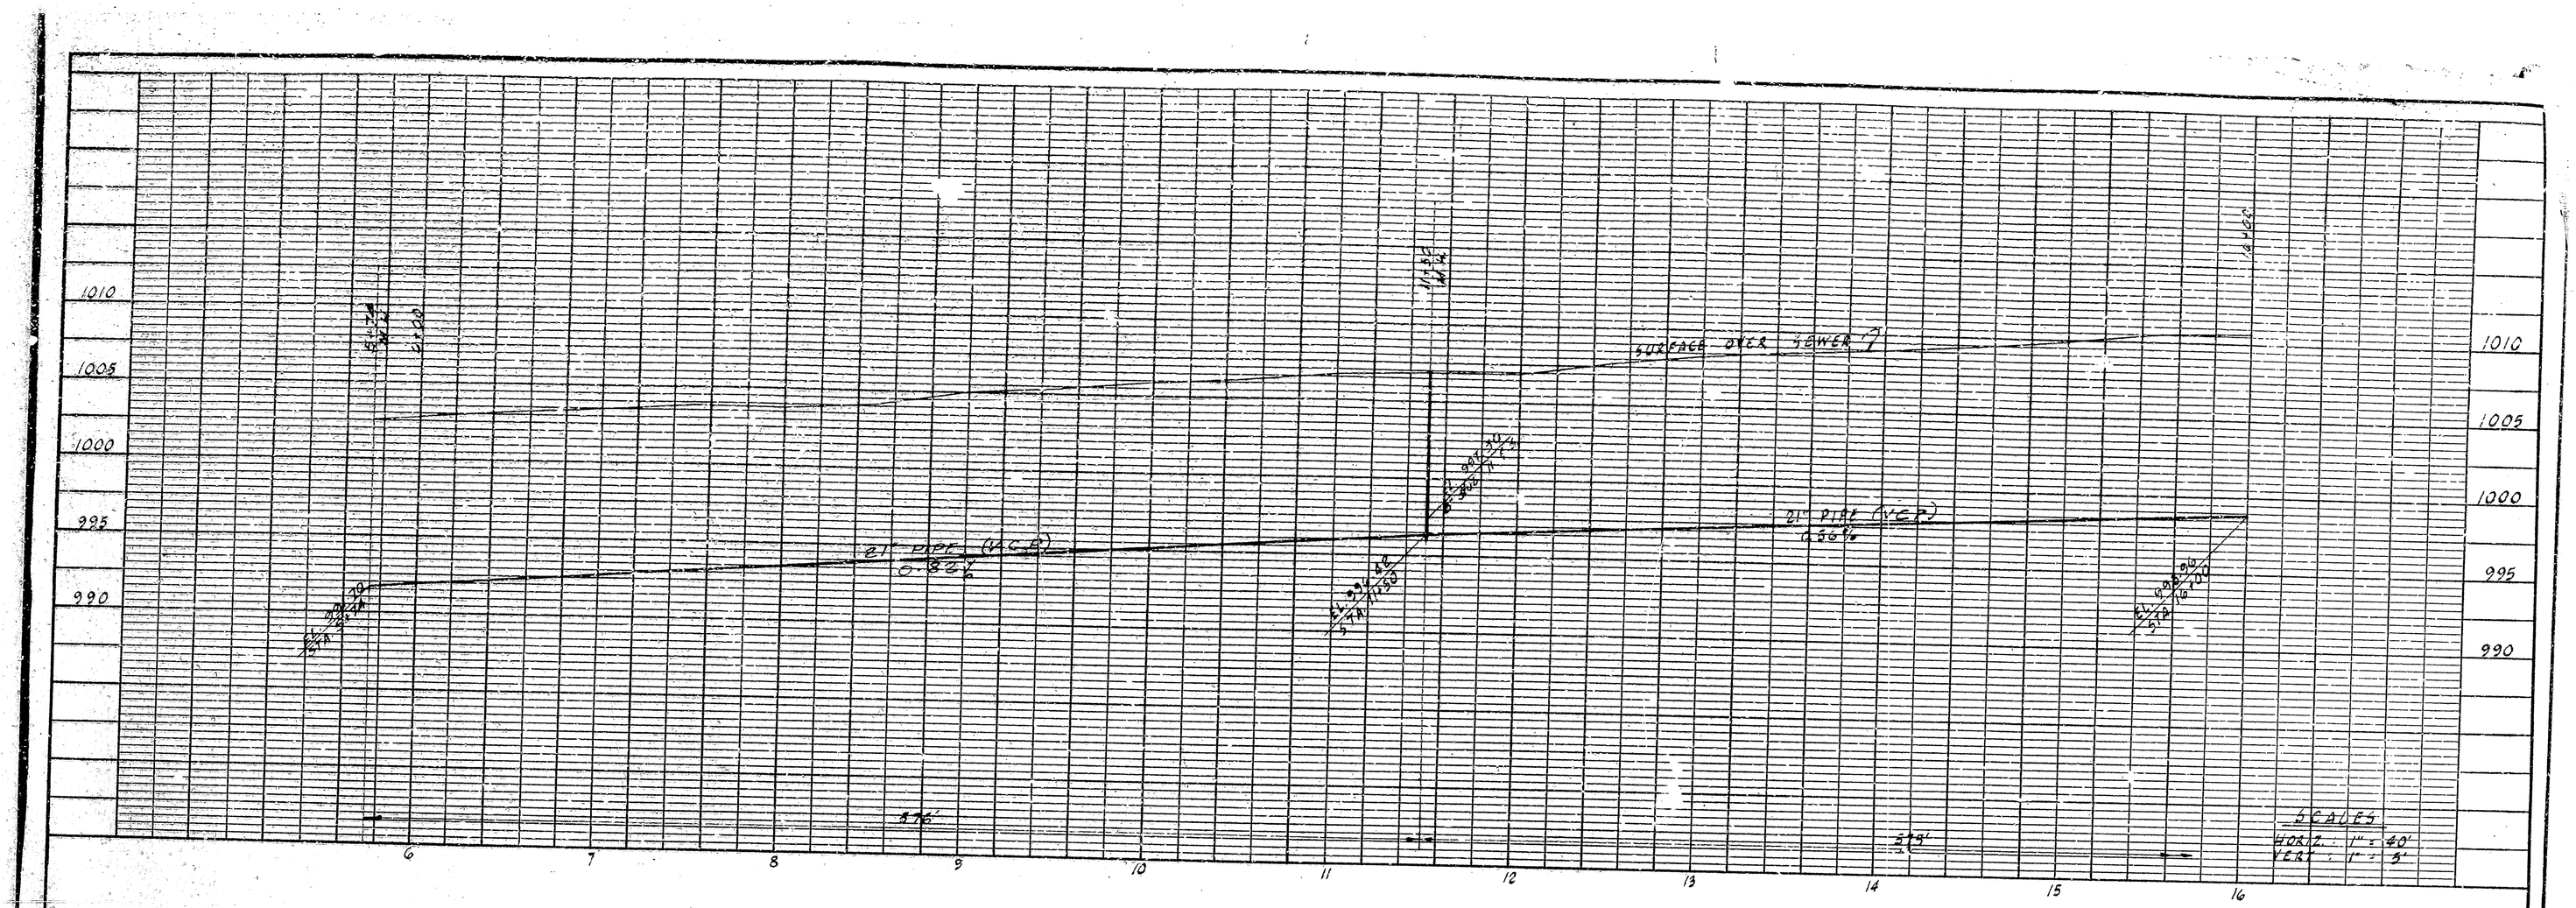

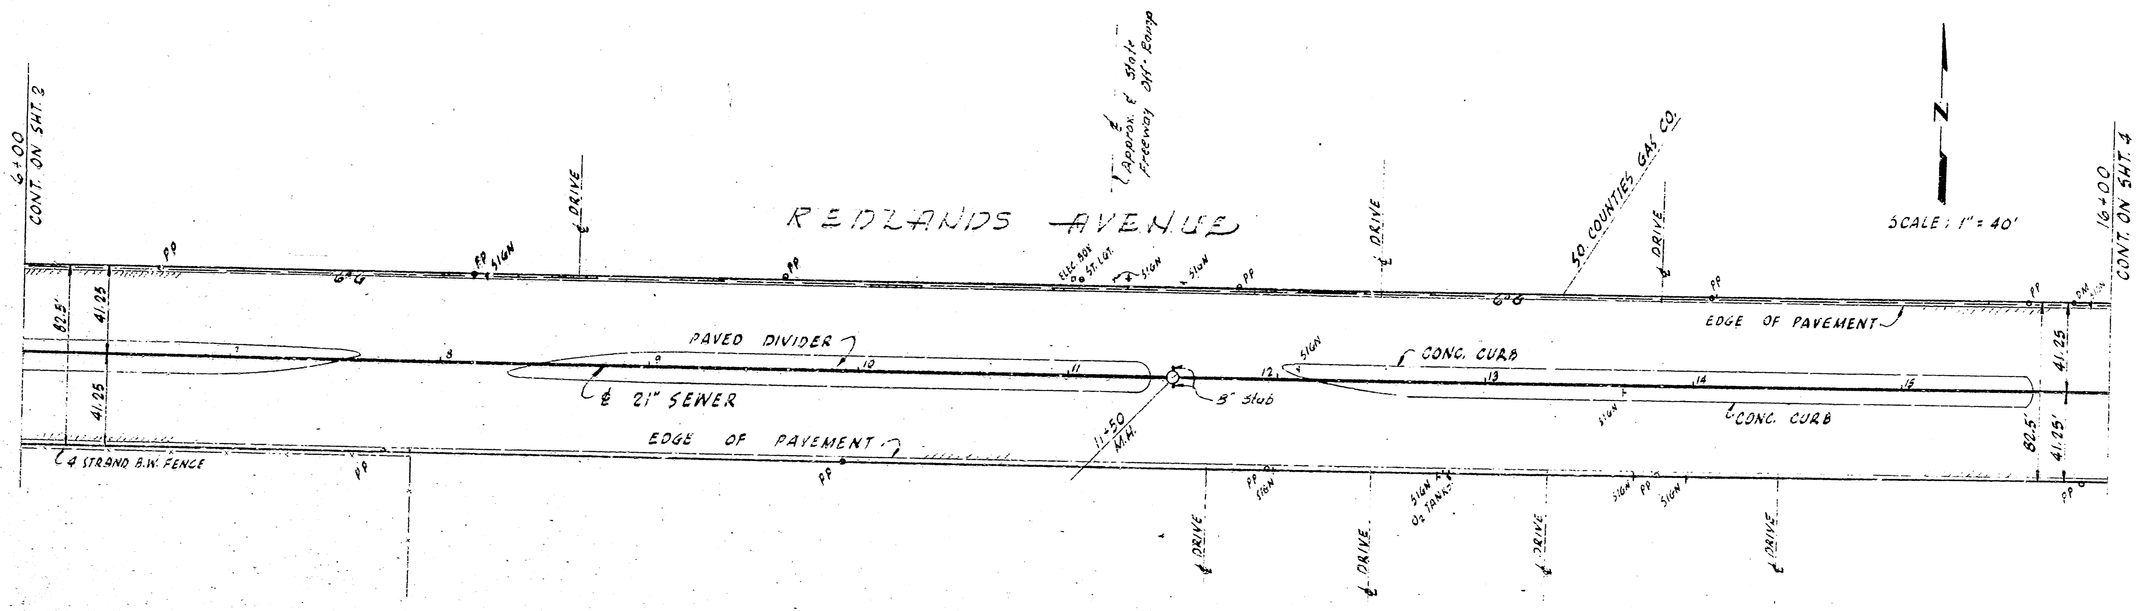

DATE 2/24/65 C.E. 7645	JOB ES-427B	REVISIONS
	DATE FEB. 1965	
9395	DRAWN B.M.	
	CHKD.	

LOMA LINDA SANITATION DISTRICT
OF SAN BERNARDINO
OUTFALL SEWER

ENGINEERING – SCIENCE, INC.
ENGINEERS AND CONSULTANTS
150 EAST FOOTHILL BOULEVARD ARCADIA, CALIFORNIA ELliott 9-9381

SHEET 3 OF 8