NOTE: New fill figured to dotted line which brings ground to original elevation.

SHEET NO. 8

CROSS SECTIONS SHOWING RAISE OF WIGGINS DAM

Scale:- Horiz. 1" = 10'
Vert. 1" = 10'

NOTE:- Stations start at south end of dam.

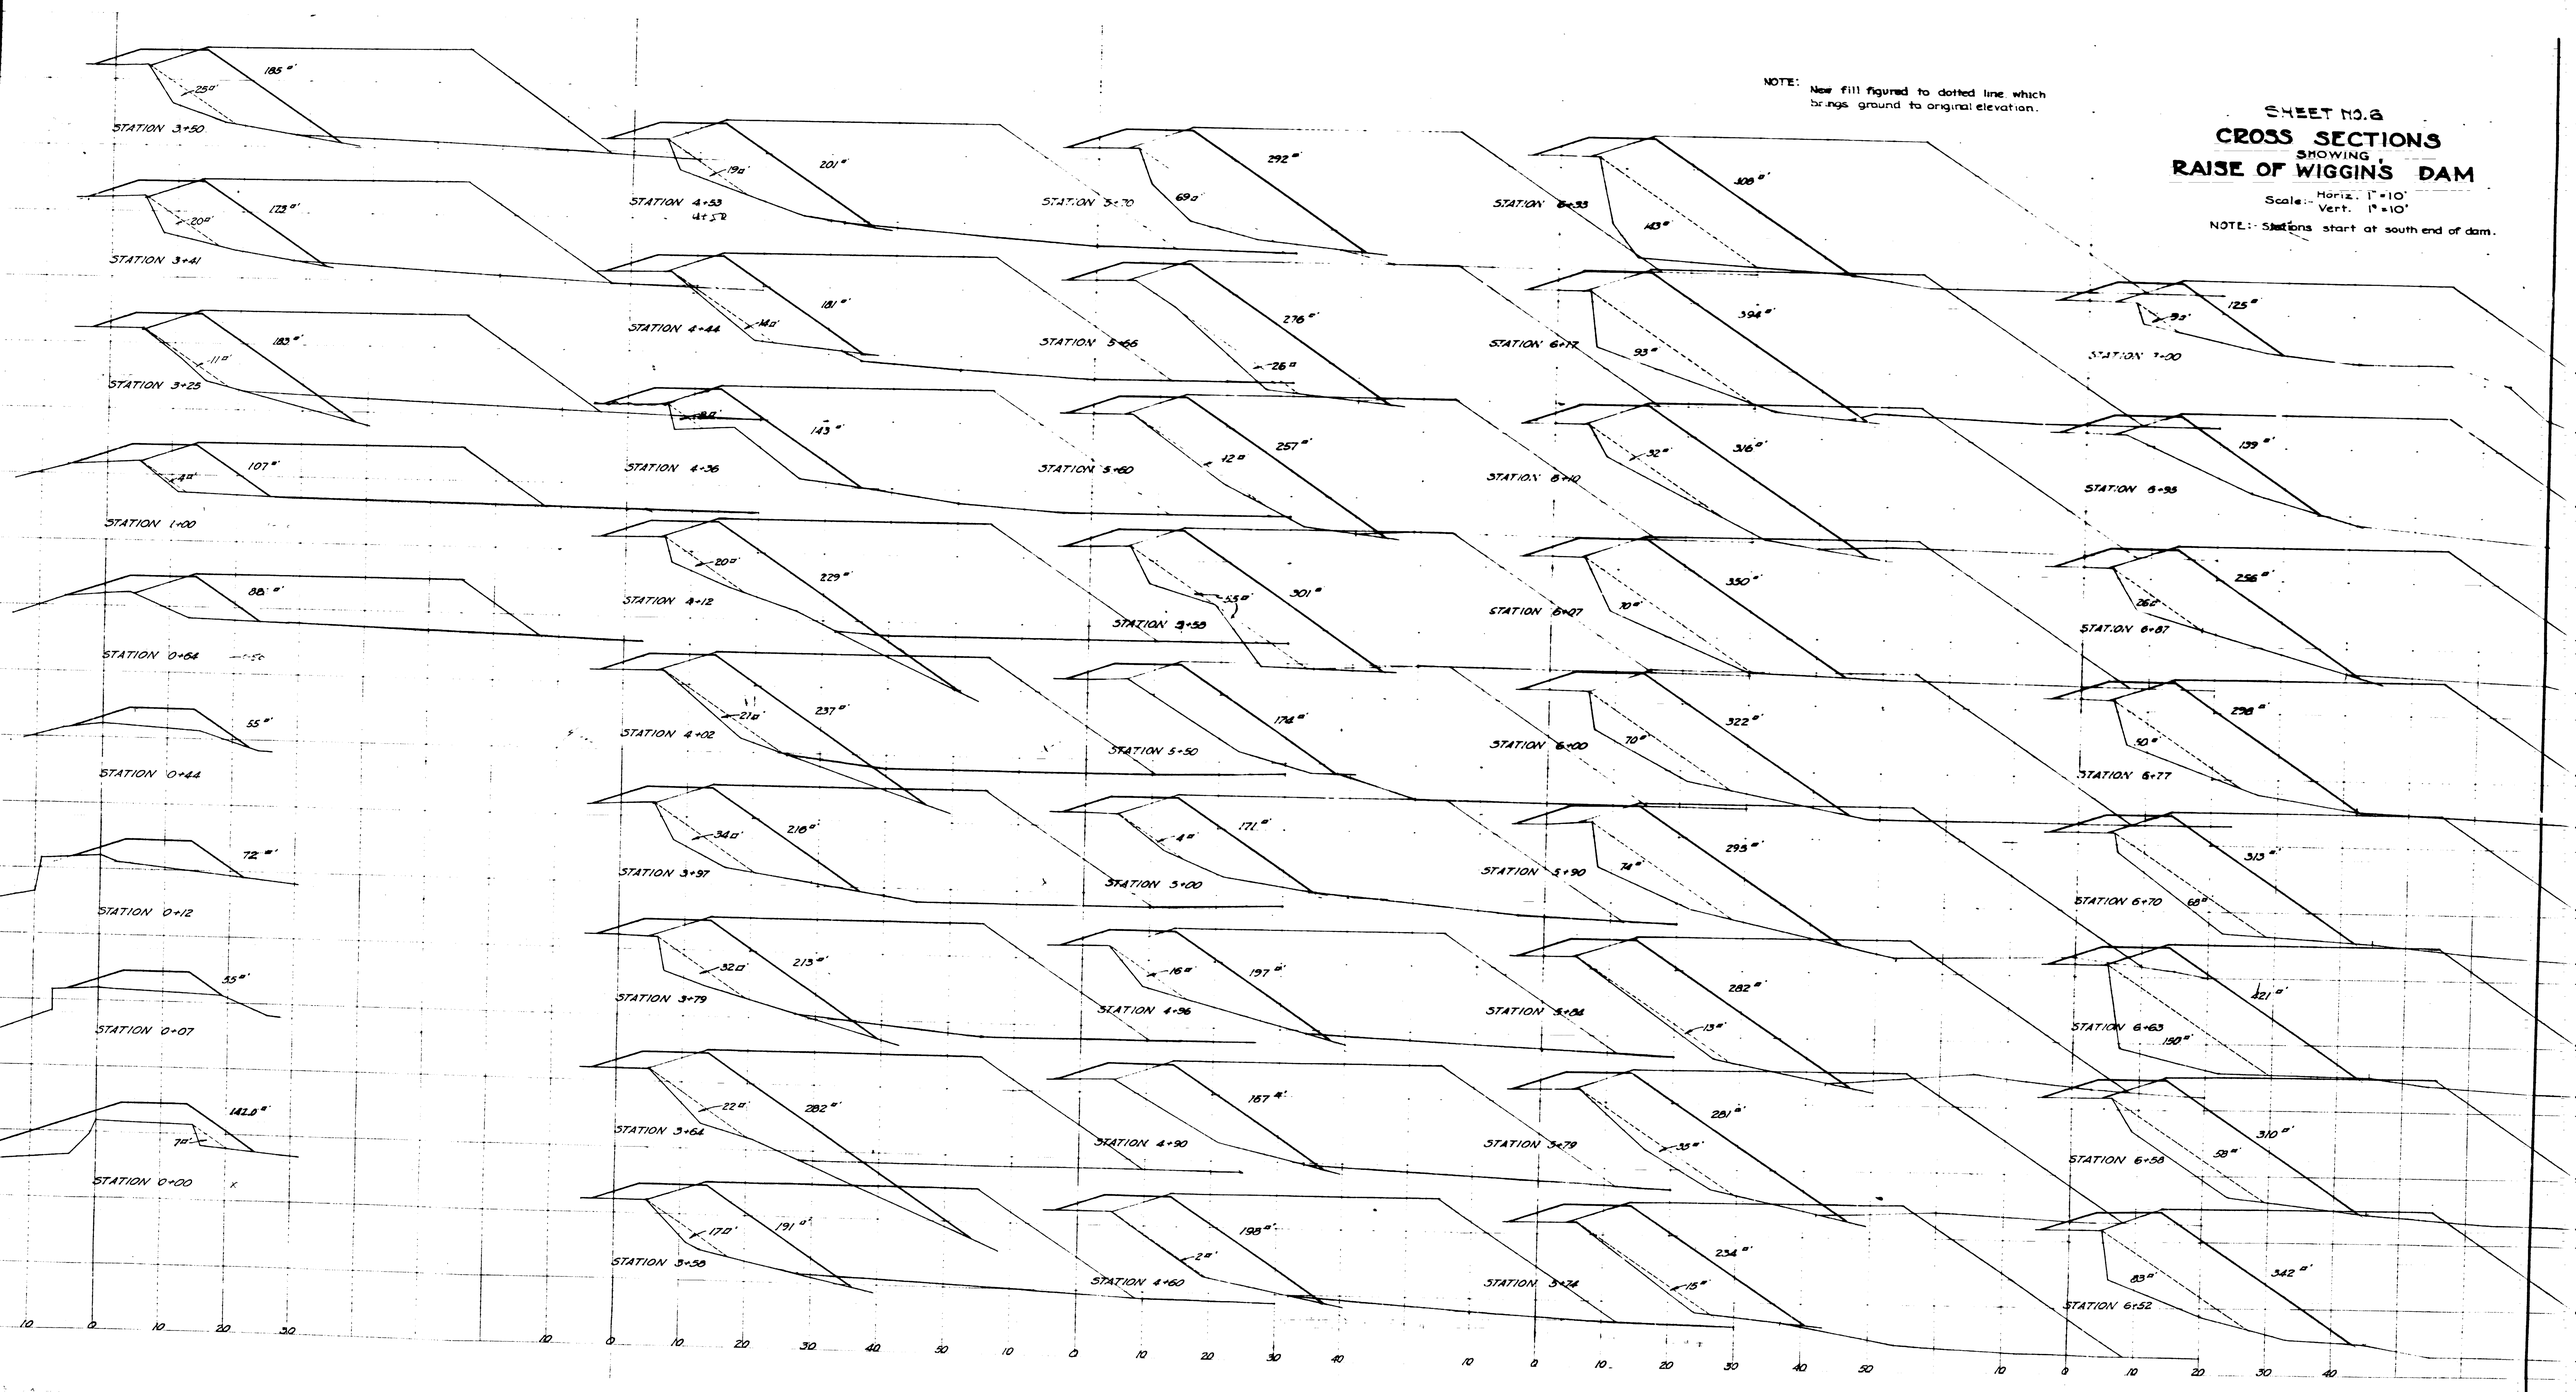

NOTE: New fill figured to dotted line which brings ground to original elevation.

SHEET NO. 8

CROSS SECTIONS SHOWING RAISE OF WIGGINS DAM

Scale:- Horiz. 1" = 10'
Vert. 1" = 10'
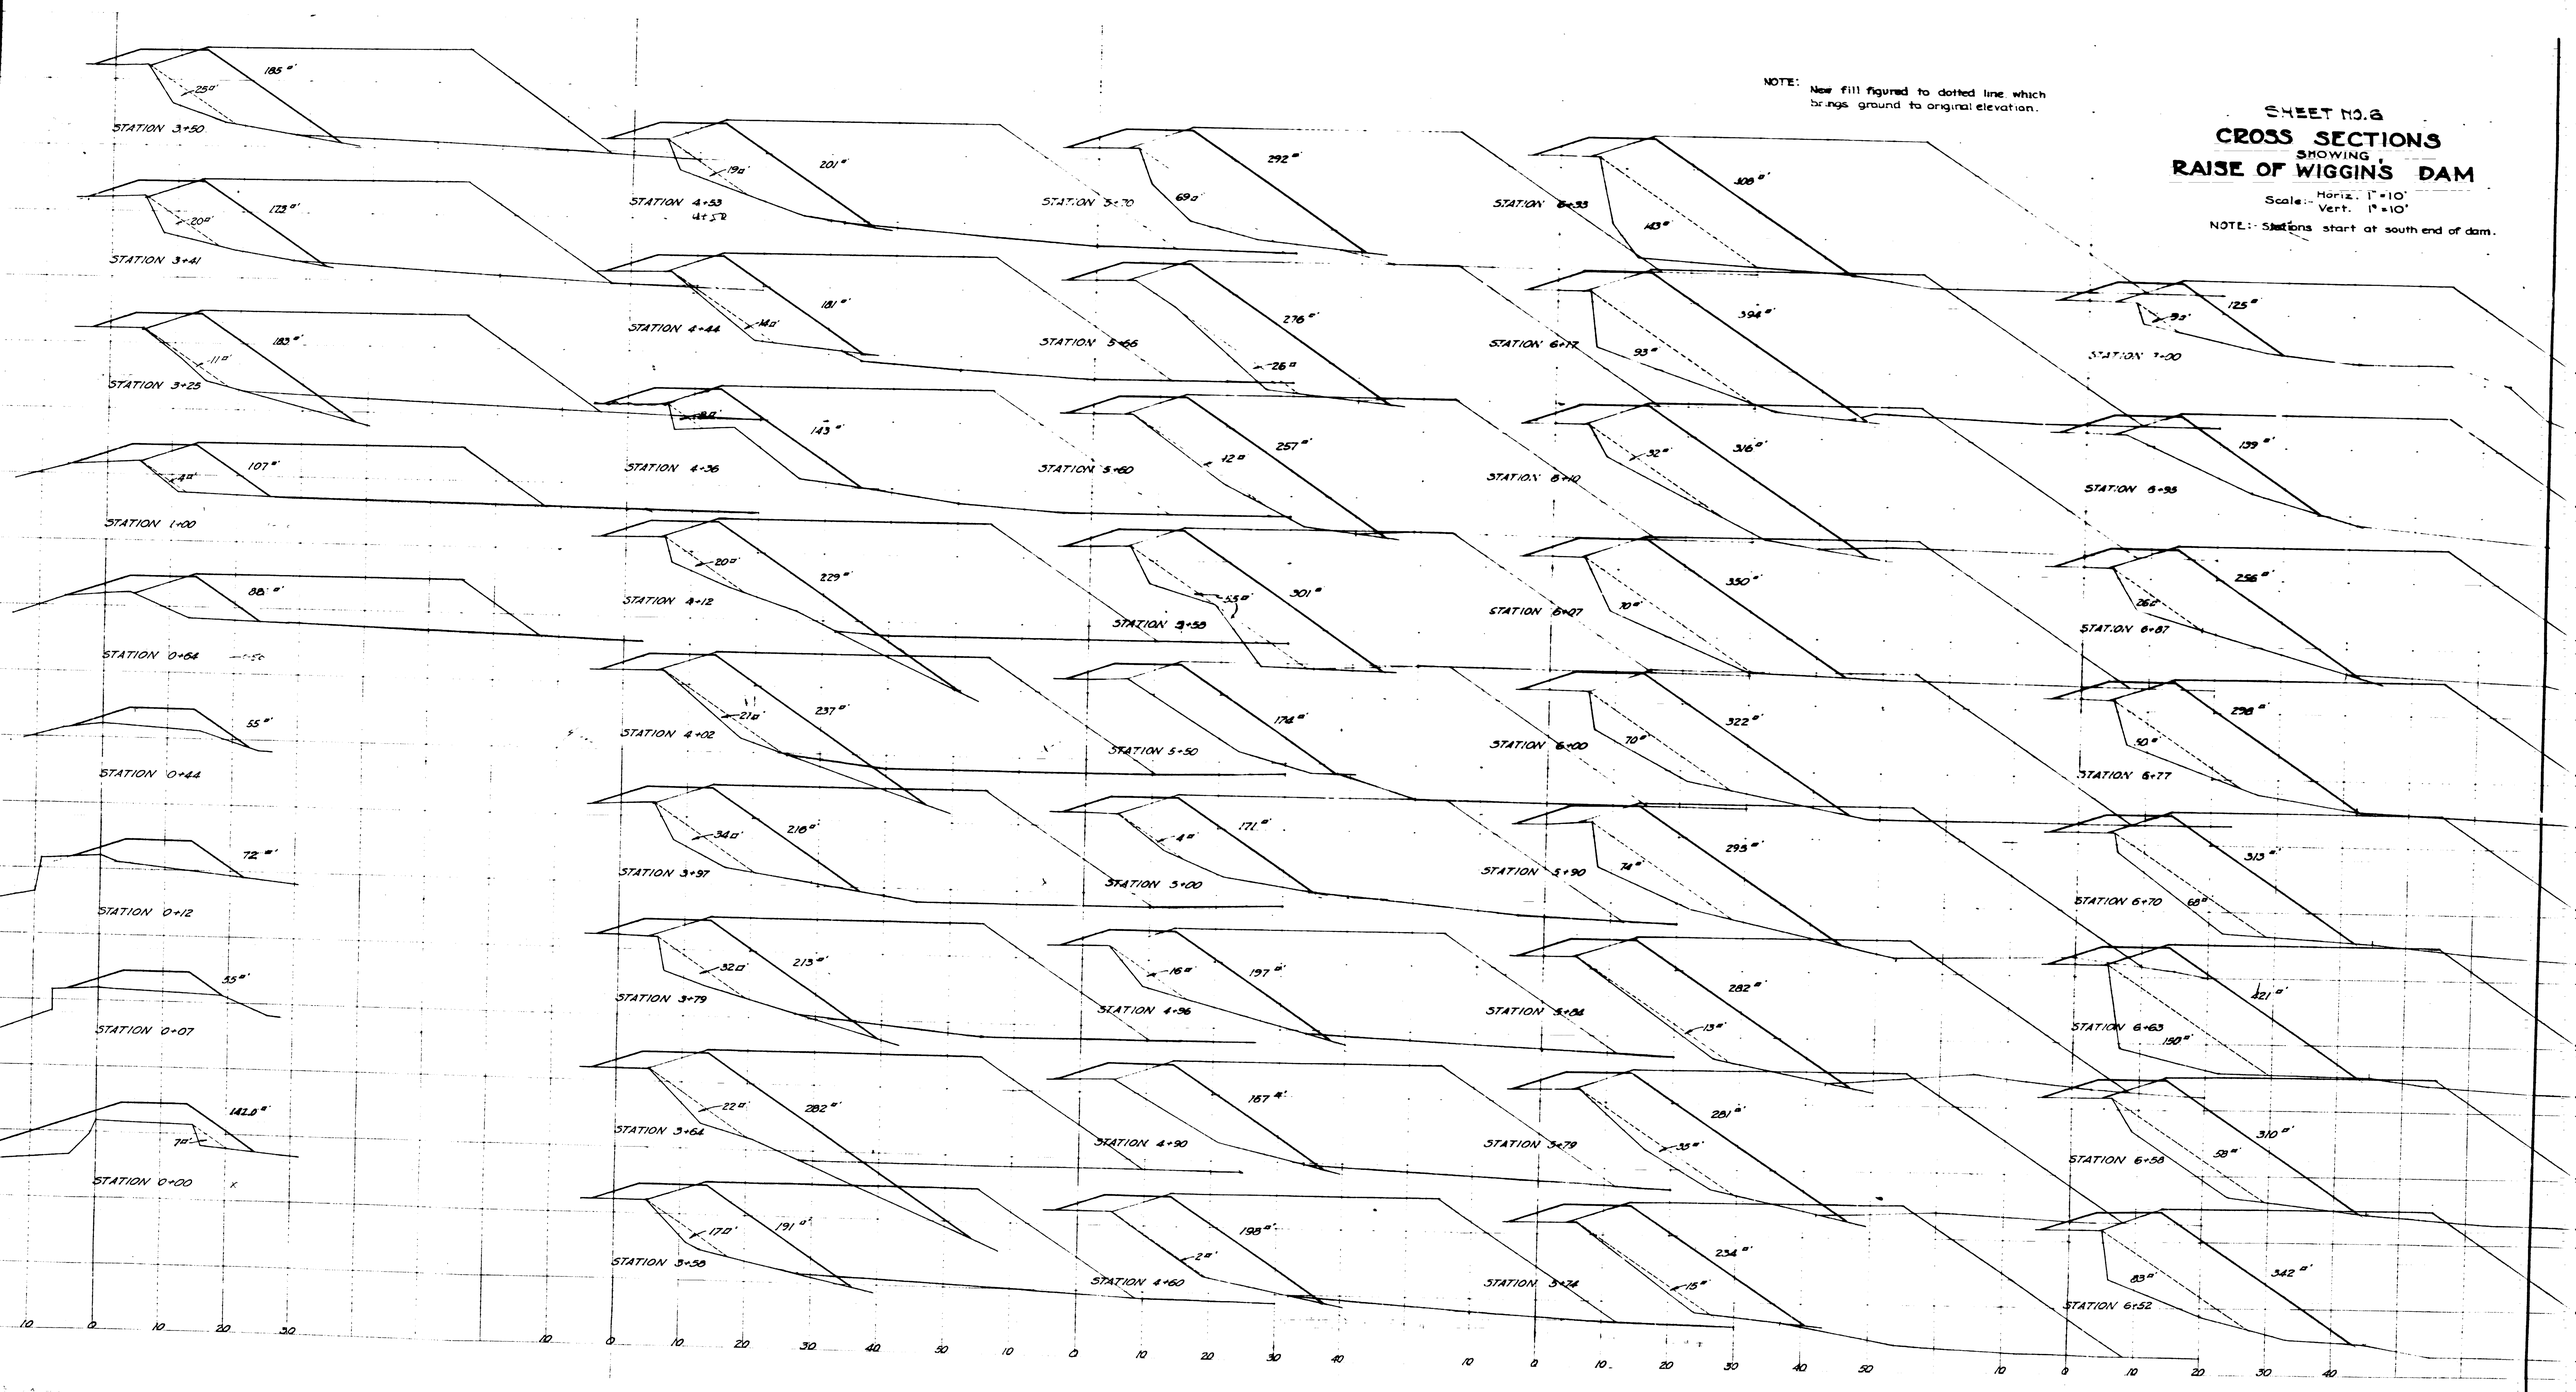
NOTE:- Stations start at south end of dam.