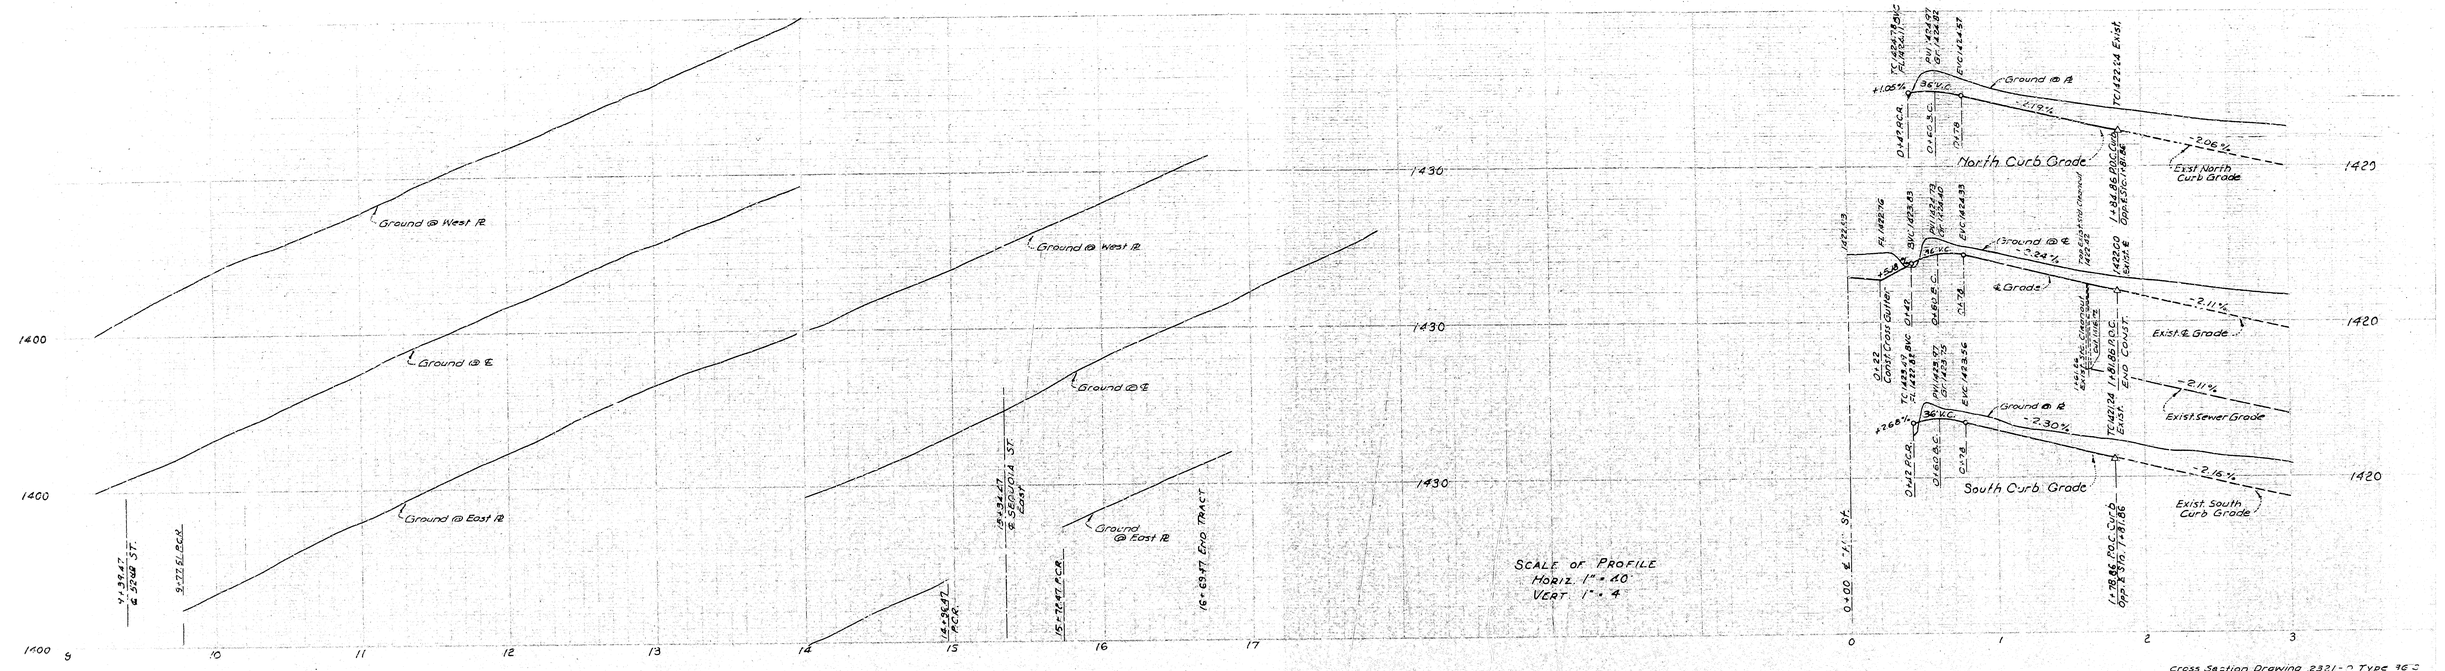

CROSS SECTION SEQUOIA ST.

Cross Section Drawing 2321-D Type 36-C
Sidewalk Location Drawing 2321-B Case C
See Detail This Sheet

SCALE 1" = 40'

NOTE:
See Sheet No. 1 Improvement Plans Tract 6064 For "H" St. Improvement Between Hill Dr. & No. Line Tract.

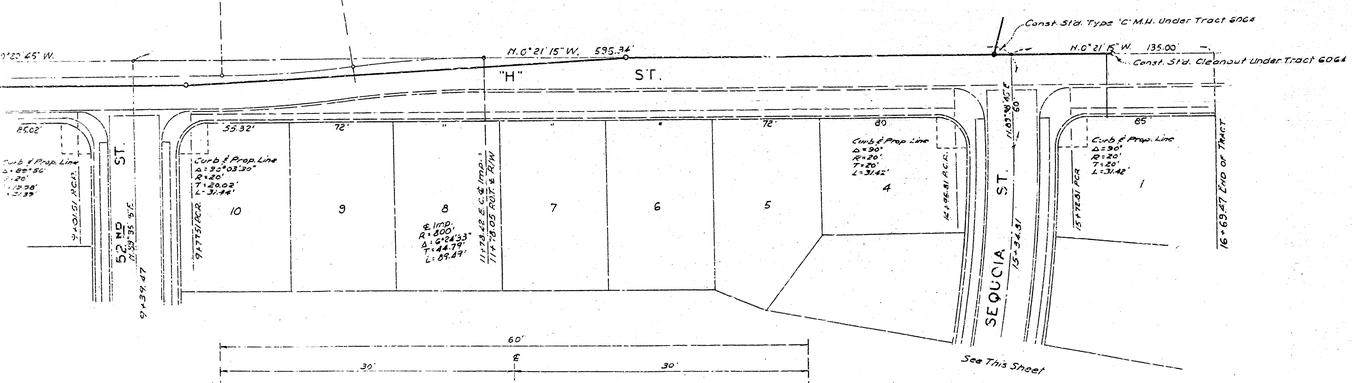

TYPICAL SECTION
51ST ST., 52ND ST. & SEQUOIA ST.

SCALE Horiz. 1" = 6'
Vert. 1" = 2'

CROSS SECTION DRAWING 2321-D TYPE 36-C SIDEWALK
LOCATION DRAWING 2321-B, CASE C

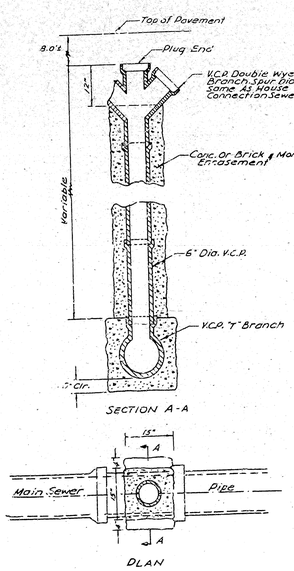

DETAIL - CHIMNEY PIPE FOR SEWER CONNECTIONS AT LOTS 11 & 12

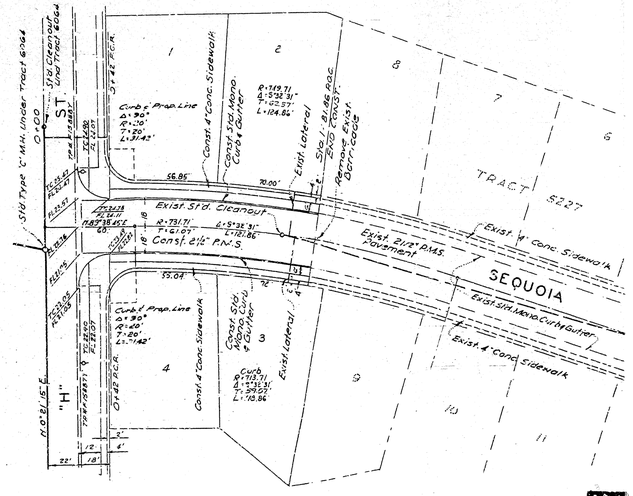

Note:
See Improvement Plans Tract 6064 Sheet 1 For Improvement Of "H" St. Between Hill Dr. & No. Line Tract

Don B. Miller
Don B. Miller R.E. 8750