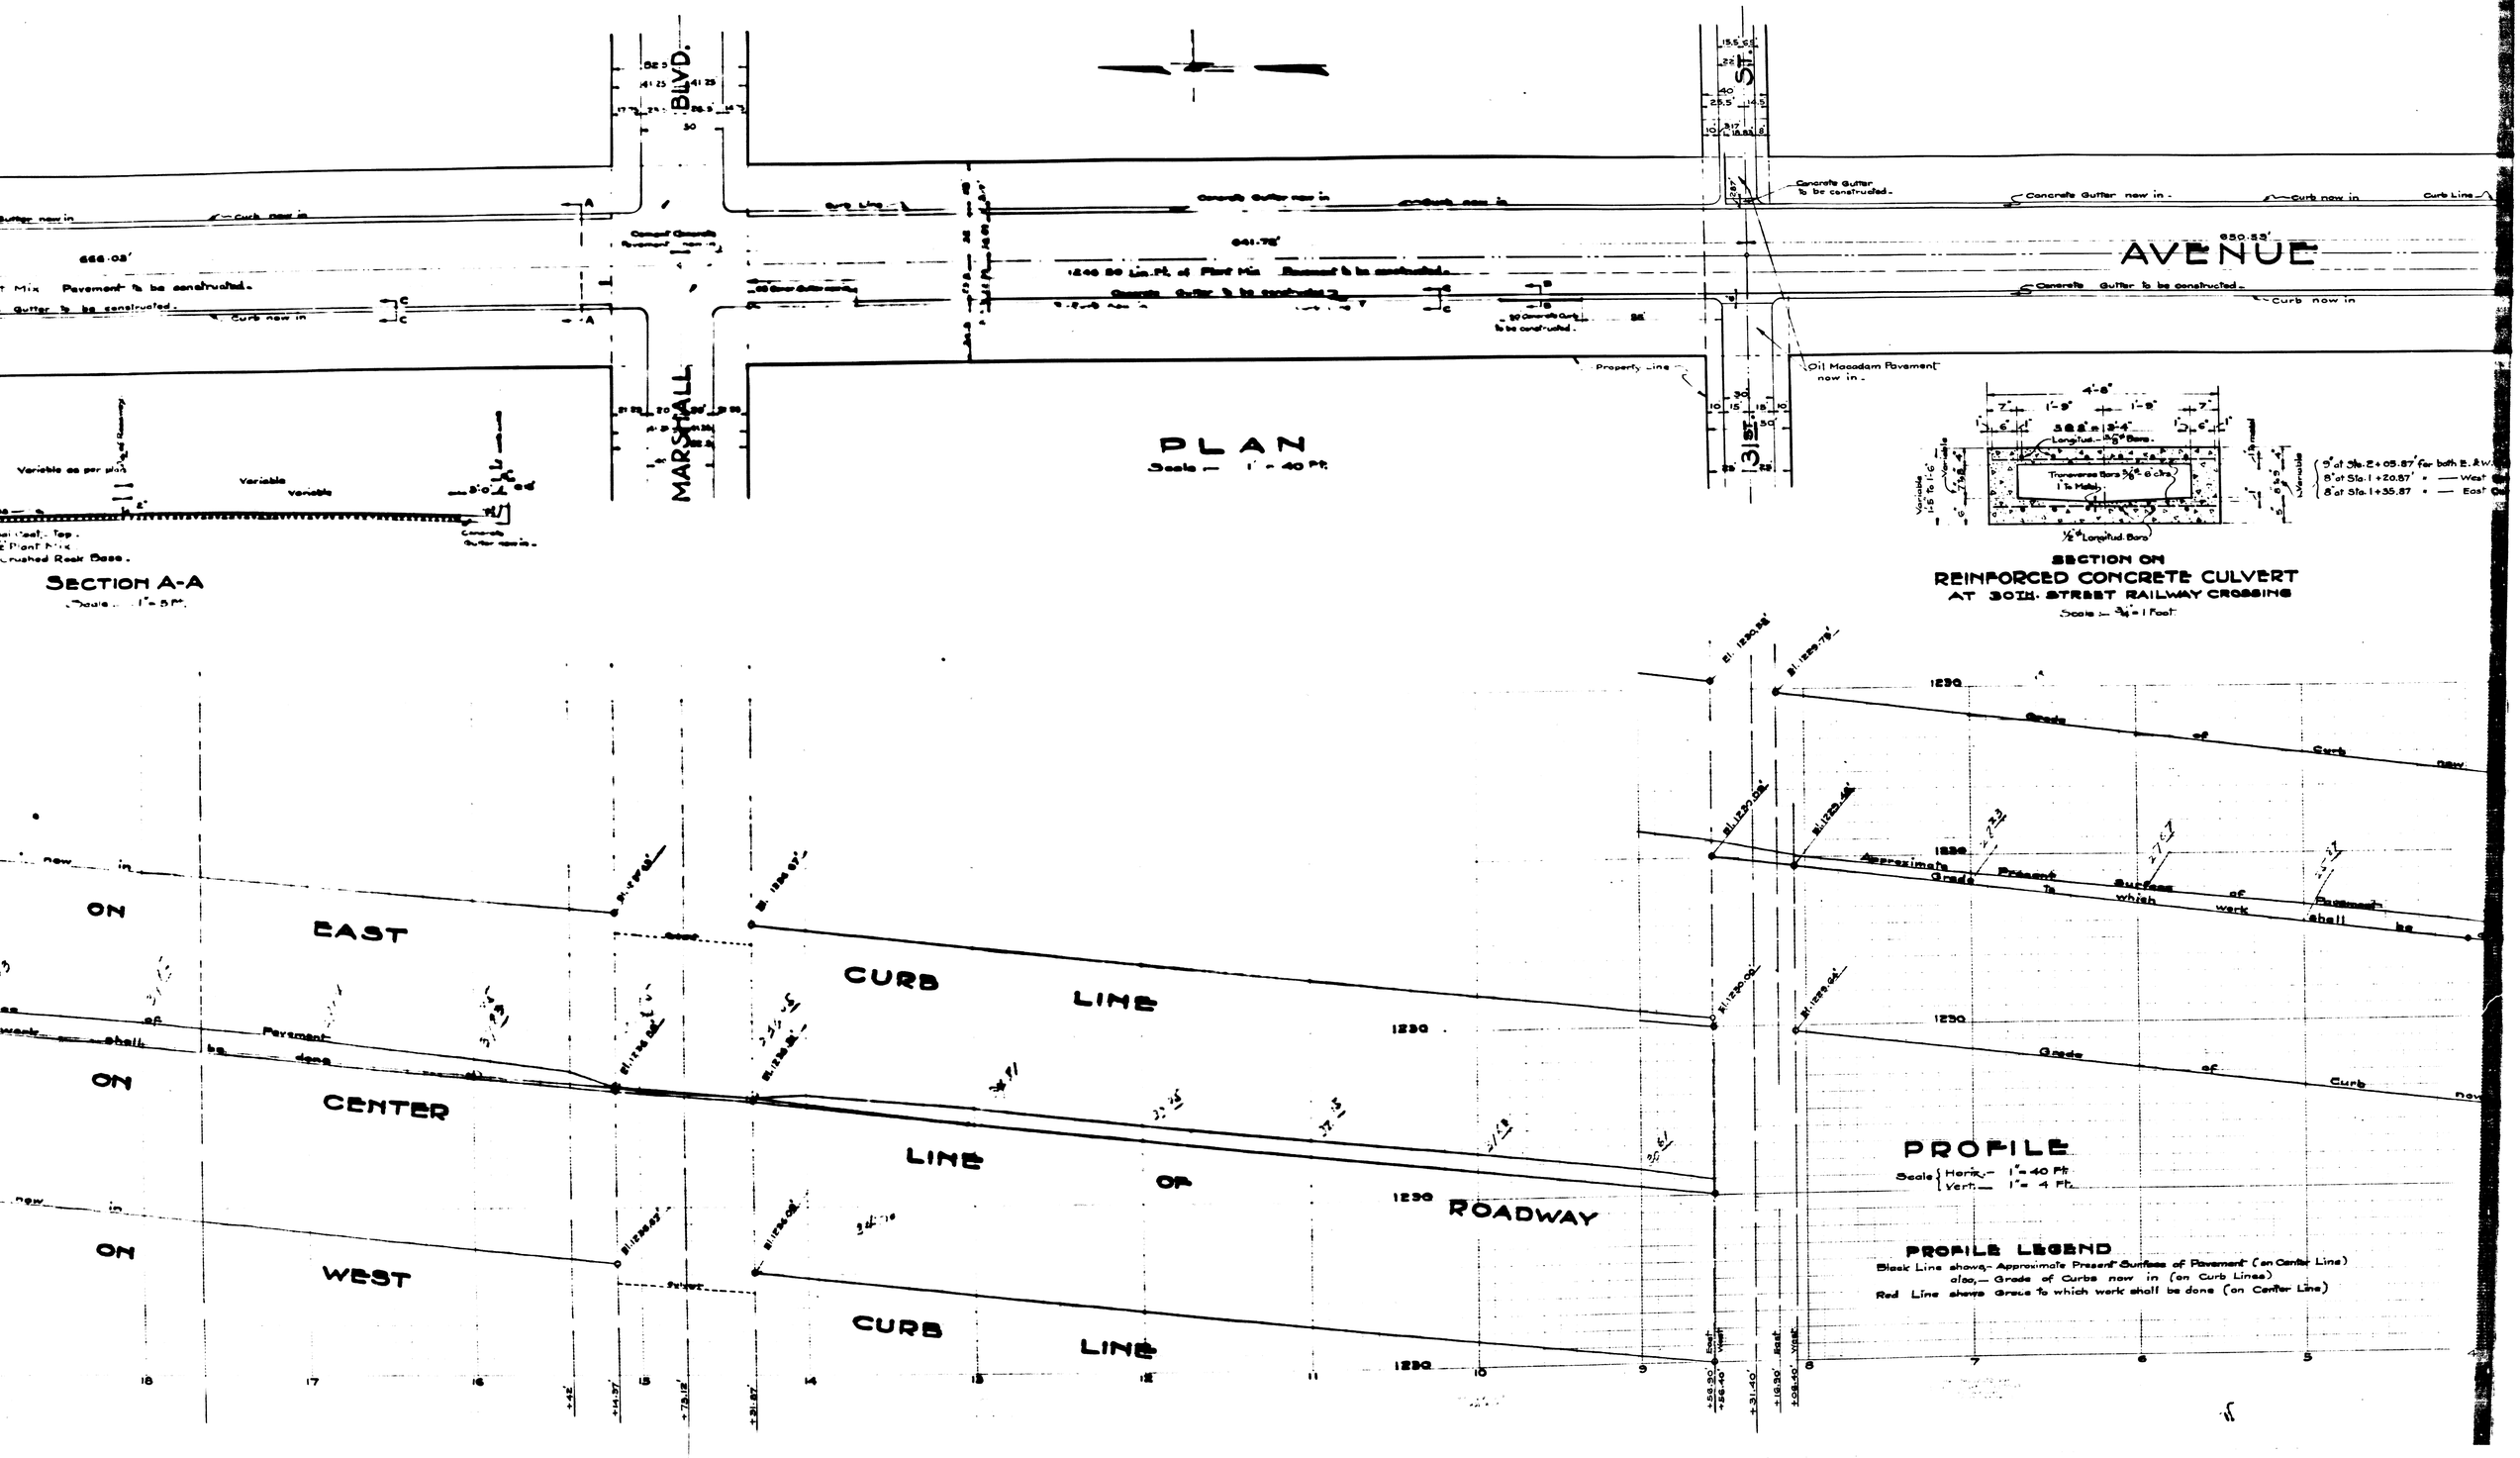
MARSHALL BLVD.
31ST ST.
AVENUE
PLAN
Scale — 1" = 40 Ft.
Concrete Gutter to be constructed.
Concrete Gutter new in.
Curb new in
Curb Line
Property Line
Oil Macadam Pavement new in.
Pavement to be constructed.
Variable as per plan
Variable
Crushed Rock Base.
SECTION A-A
Scale — 1" = 5 Ft.
SECTION ON
REINFORCED CONCRETE CULVERT
AT 30TH. STREET RAILWAY CROSSING
Scale — 3/4" = 1 Foot
Transverse Bars 3/8" ϕ, 6" c/c's
1" to Match
1/2" ϕ Longitud. Bars
9" at Sta. 2+05.87' for both E. & W.
8" at Sta. 1+20.87' " — West
8" at Sta. 1+35.87' " — East
ON EAST CURB LINE
ON CENTER LINE OF ROADWAY
ON WEST CURB LINE
Grade of Curb new
Approximate Present Surface of Pavement to which work shall be done
PROFILE
Scale { Horiz. — 1" = 40 Ft.
Vert. — 1" = 4 Ft.
PROFILE LEGEND
Black Line shows — Approximate Present Surface of Pavement (on Center Line)
also, — Grade of Curbs now in (on Curb Lines)
Red Line shows Grade to which work shall be done (on Center Line)

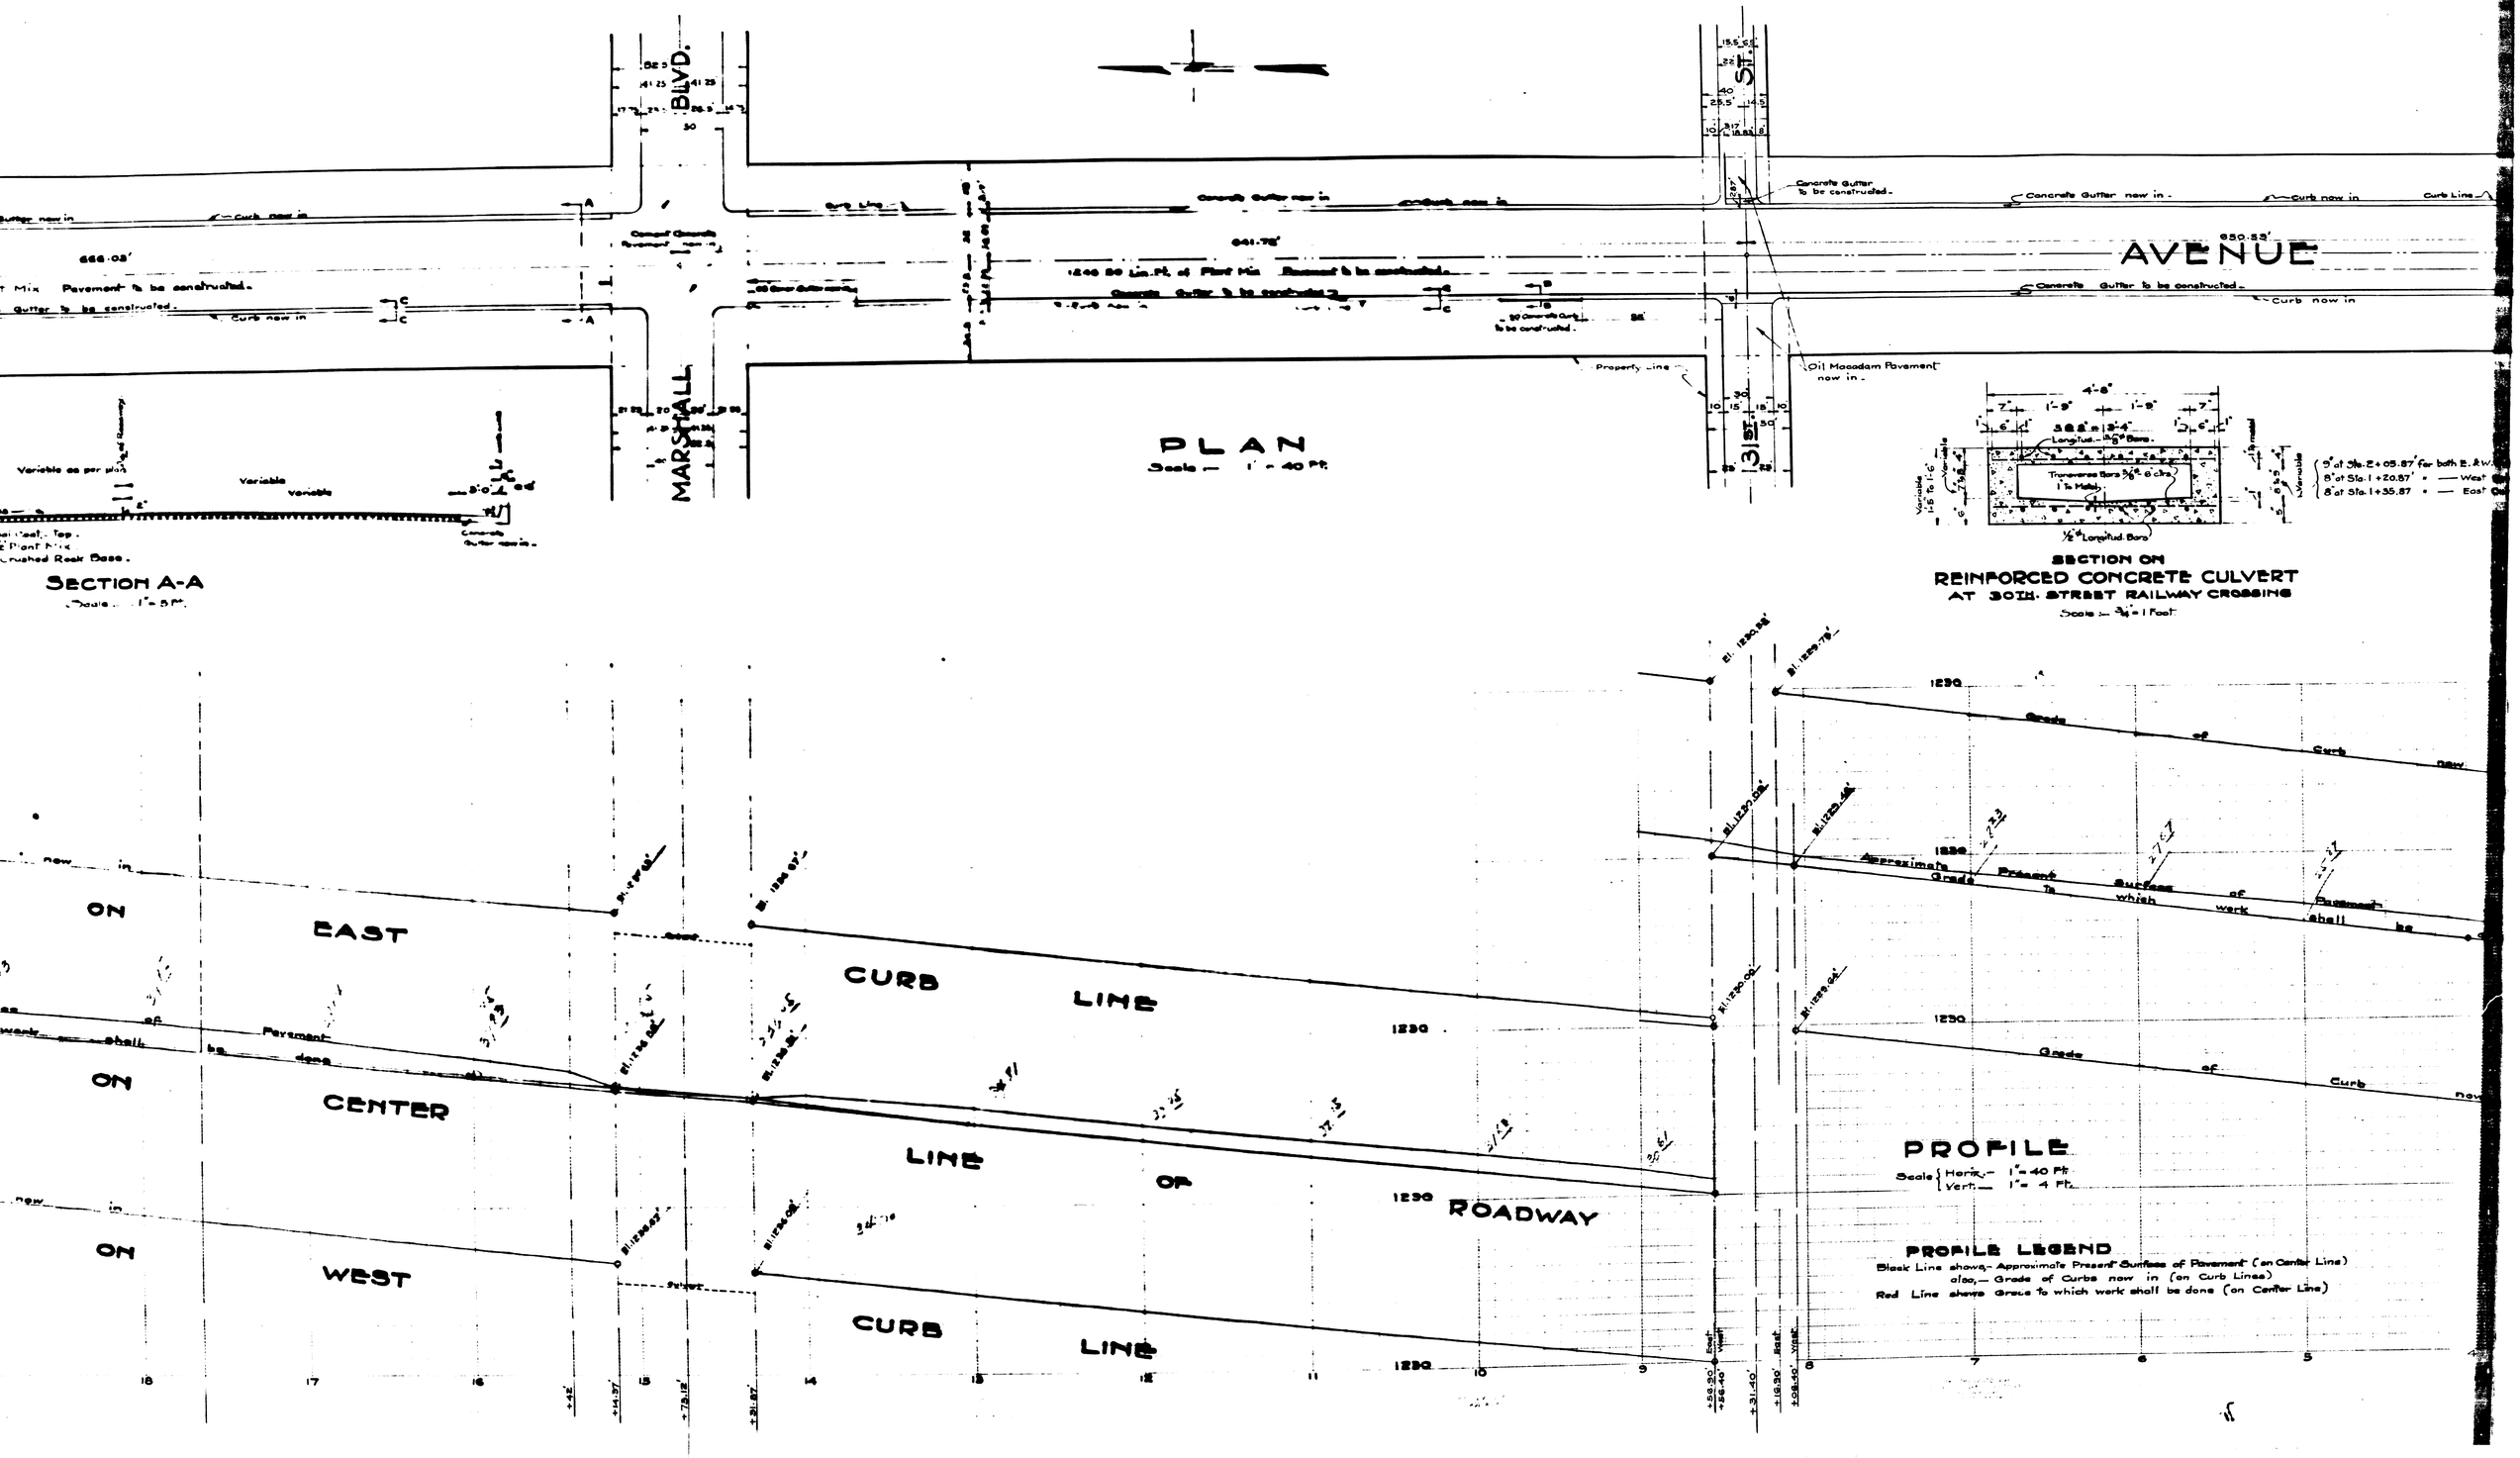
MARSHALL BLVD.
31ST ST.
AVENUE
PLAN
Scale — 1" = 40 Ft.
Concrete Gutter to be constructed.
Concrete Gutter new in.
Curb new in
Curb Line
Property Line
Oil Macadam Pavement new in.
Pavement to be constructed.
Variable as per plan
Variable
Crushed Rock Base.
SECTION A-A
Scale — 1" = 5 Ft.
SECTION ON
REINFORCED CONCRETE CULVERT
AT 30TH. STREET RAILWAY CROSSING
Scale — 3/4" = 1 Foot
Transverse Bars 3/8" ϕ, 6" c/c's
1" to Match
1/2" ϕ Longitud. Bars
9" at Sta. 2+05.87' for both E. & W.
8" at Sta. 1+20.87' " — West
8" at Sta. 1+35.87' " — East
ON EAST CURB LINE
ON CENTER LINE OF ROADWAY
ON WEST CURB LINE
Grade of Curb new
Approximate Present Surface of Pavement to which work shall be done
PROFILE
Scale { Horiz. — 1" = 40 Ft.
Vert. — 1" = 4 Ft.
PROFILE LEGEND
Black Line shows — Approximate Present Surface of Pavement (on Center Line)
also, — Grade of Curbs now in (on Curb Lines)
Red Line shows Grade to which work shall be done (on Center Line)