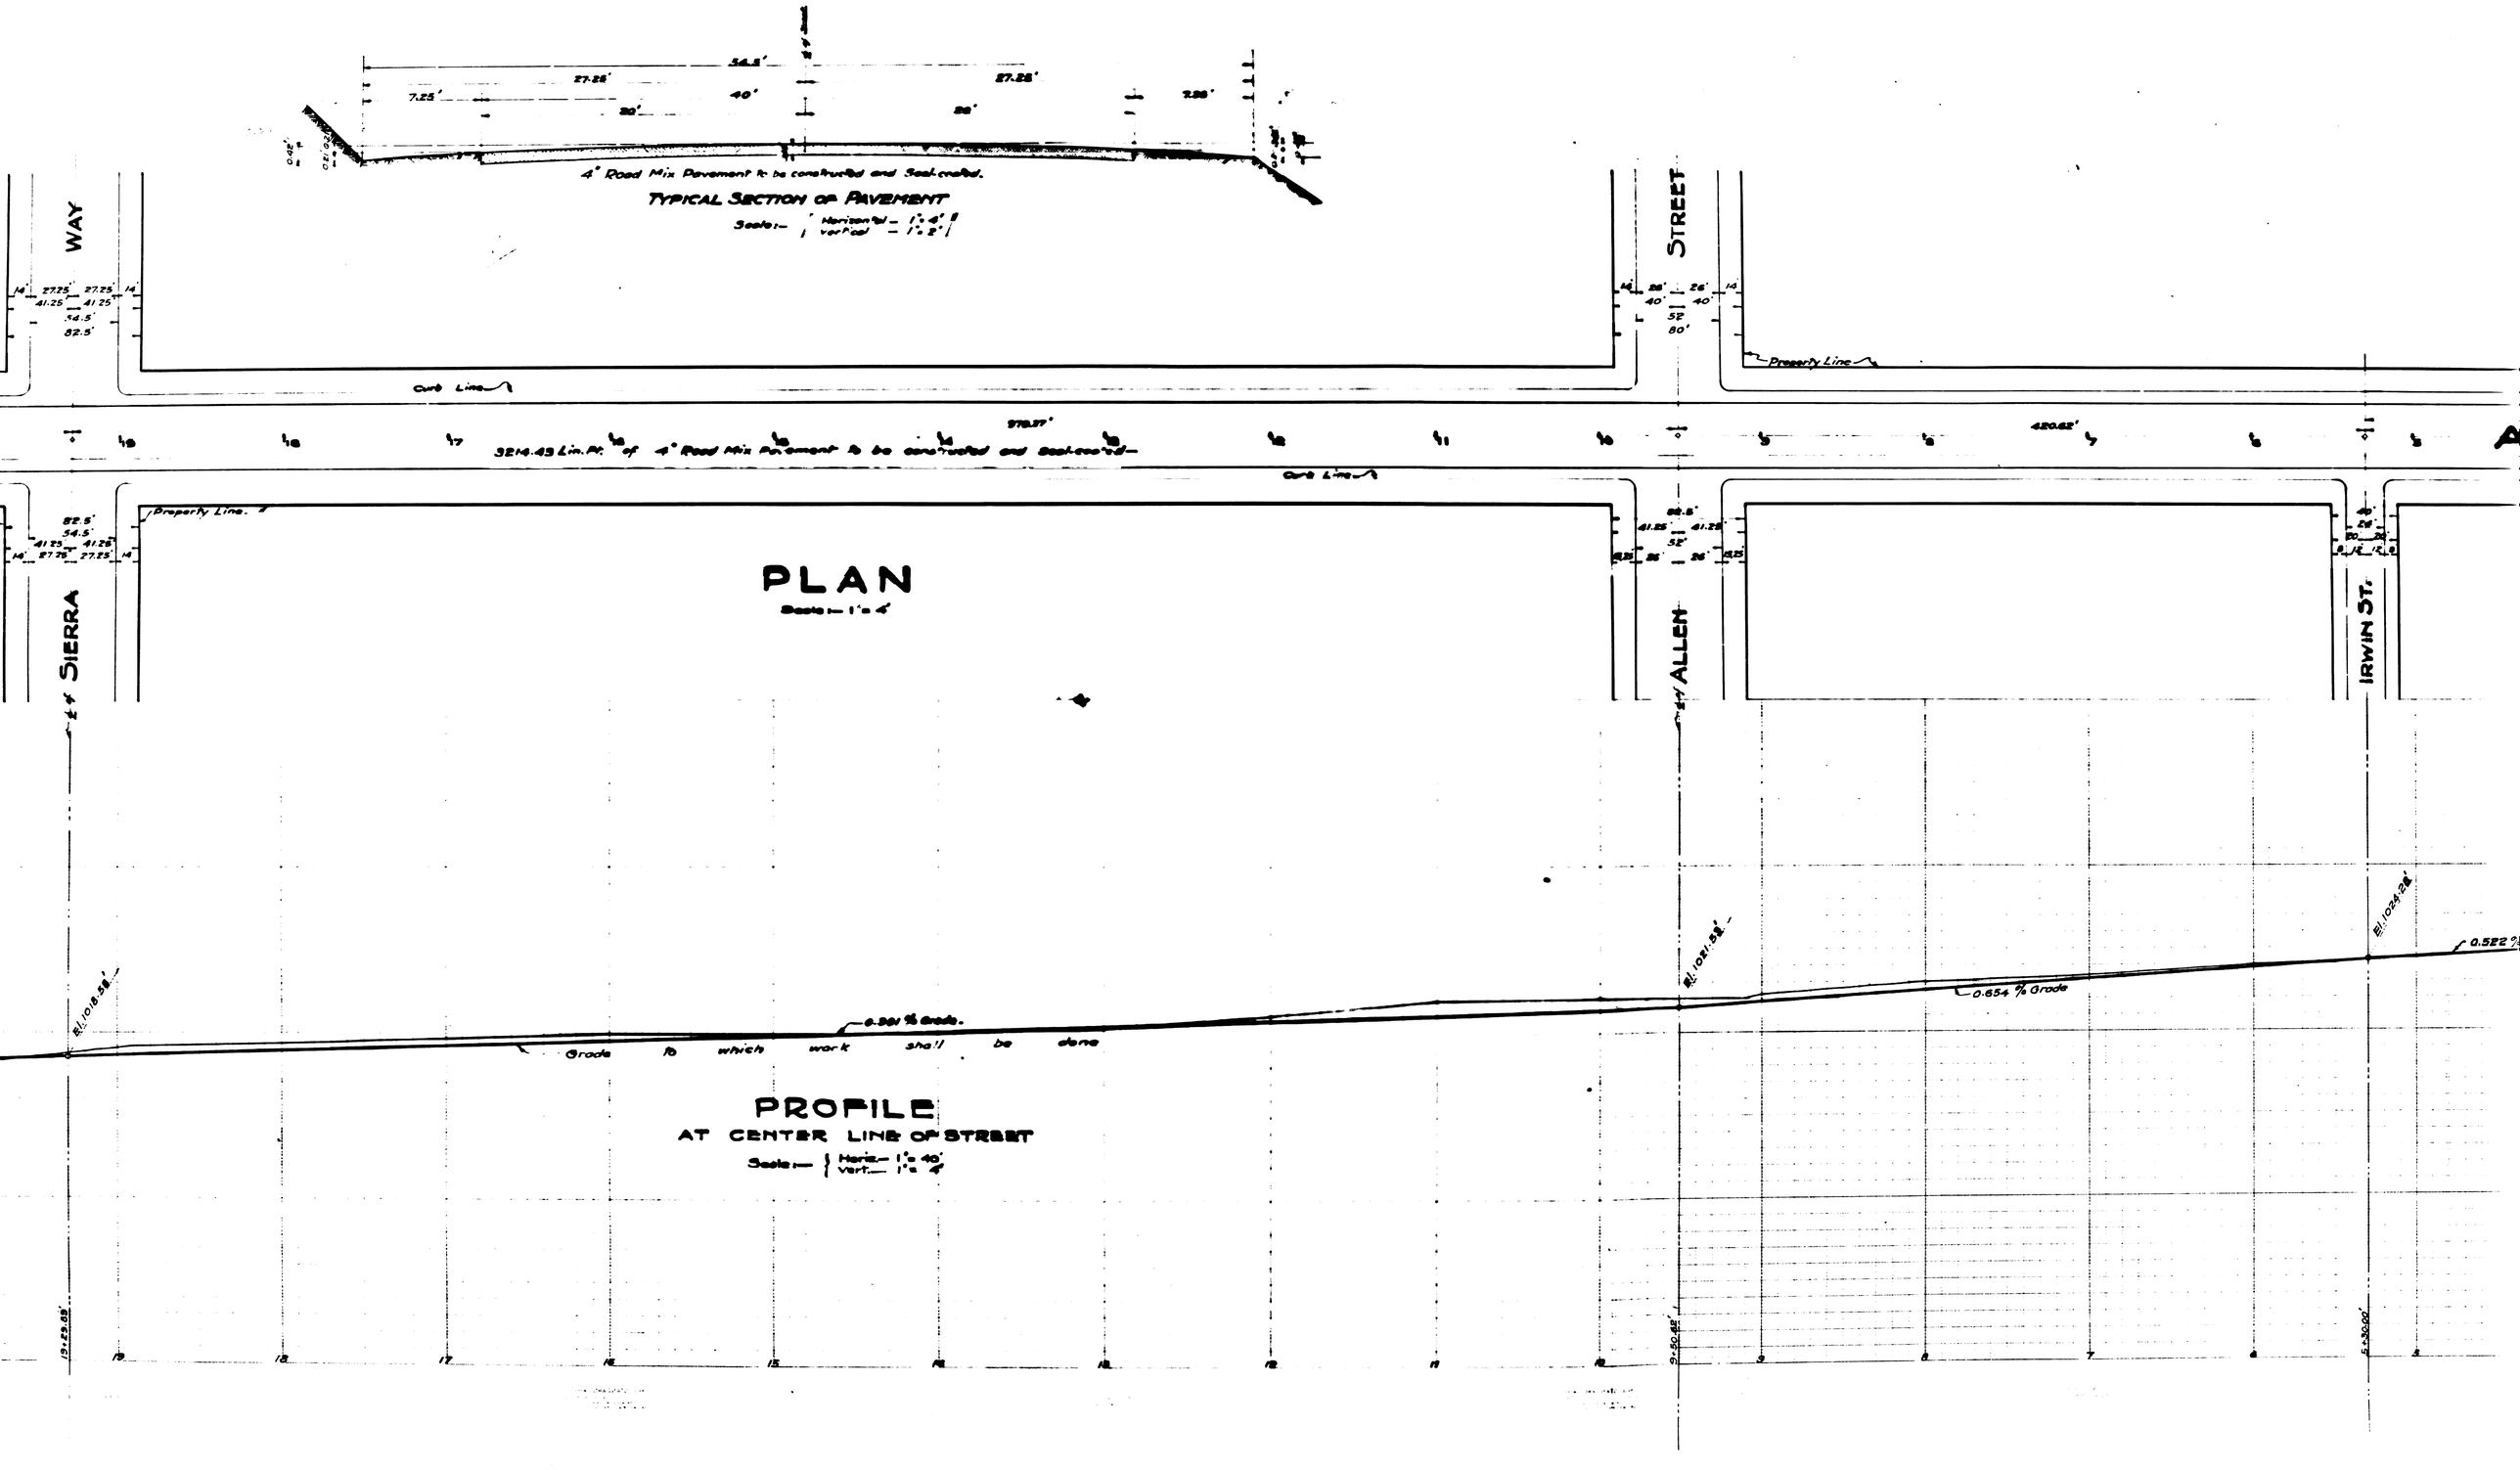
4" Road Mix Pavement to be constructed and Seal-coated.
TYPICAL SECTION OF PAVEMENT
Scale:- Horizontal = 1" = 4'
Vertical = 1" = 2'
WAY
STREET
Curb Line
Property Line
3214.45 Lin. Ft. of 4" Road Mix Pavement to be constructed and Seal-coated
PLAN
Scale:- 1" = 4'
SIERRA
ALLEN
IRWIN ST.
El. 1018.58'
El. 1021.58'
El. 1024.28'
0.561 % Grade
0.654 % Grade
0.522 %
Grade to which work shall be done
PROFILE
AT CENTER LINE OF STREET
Scale:- Horiz.- 1" = 40'
Vert.- 1" = 4'

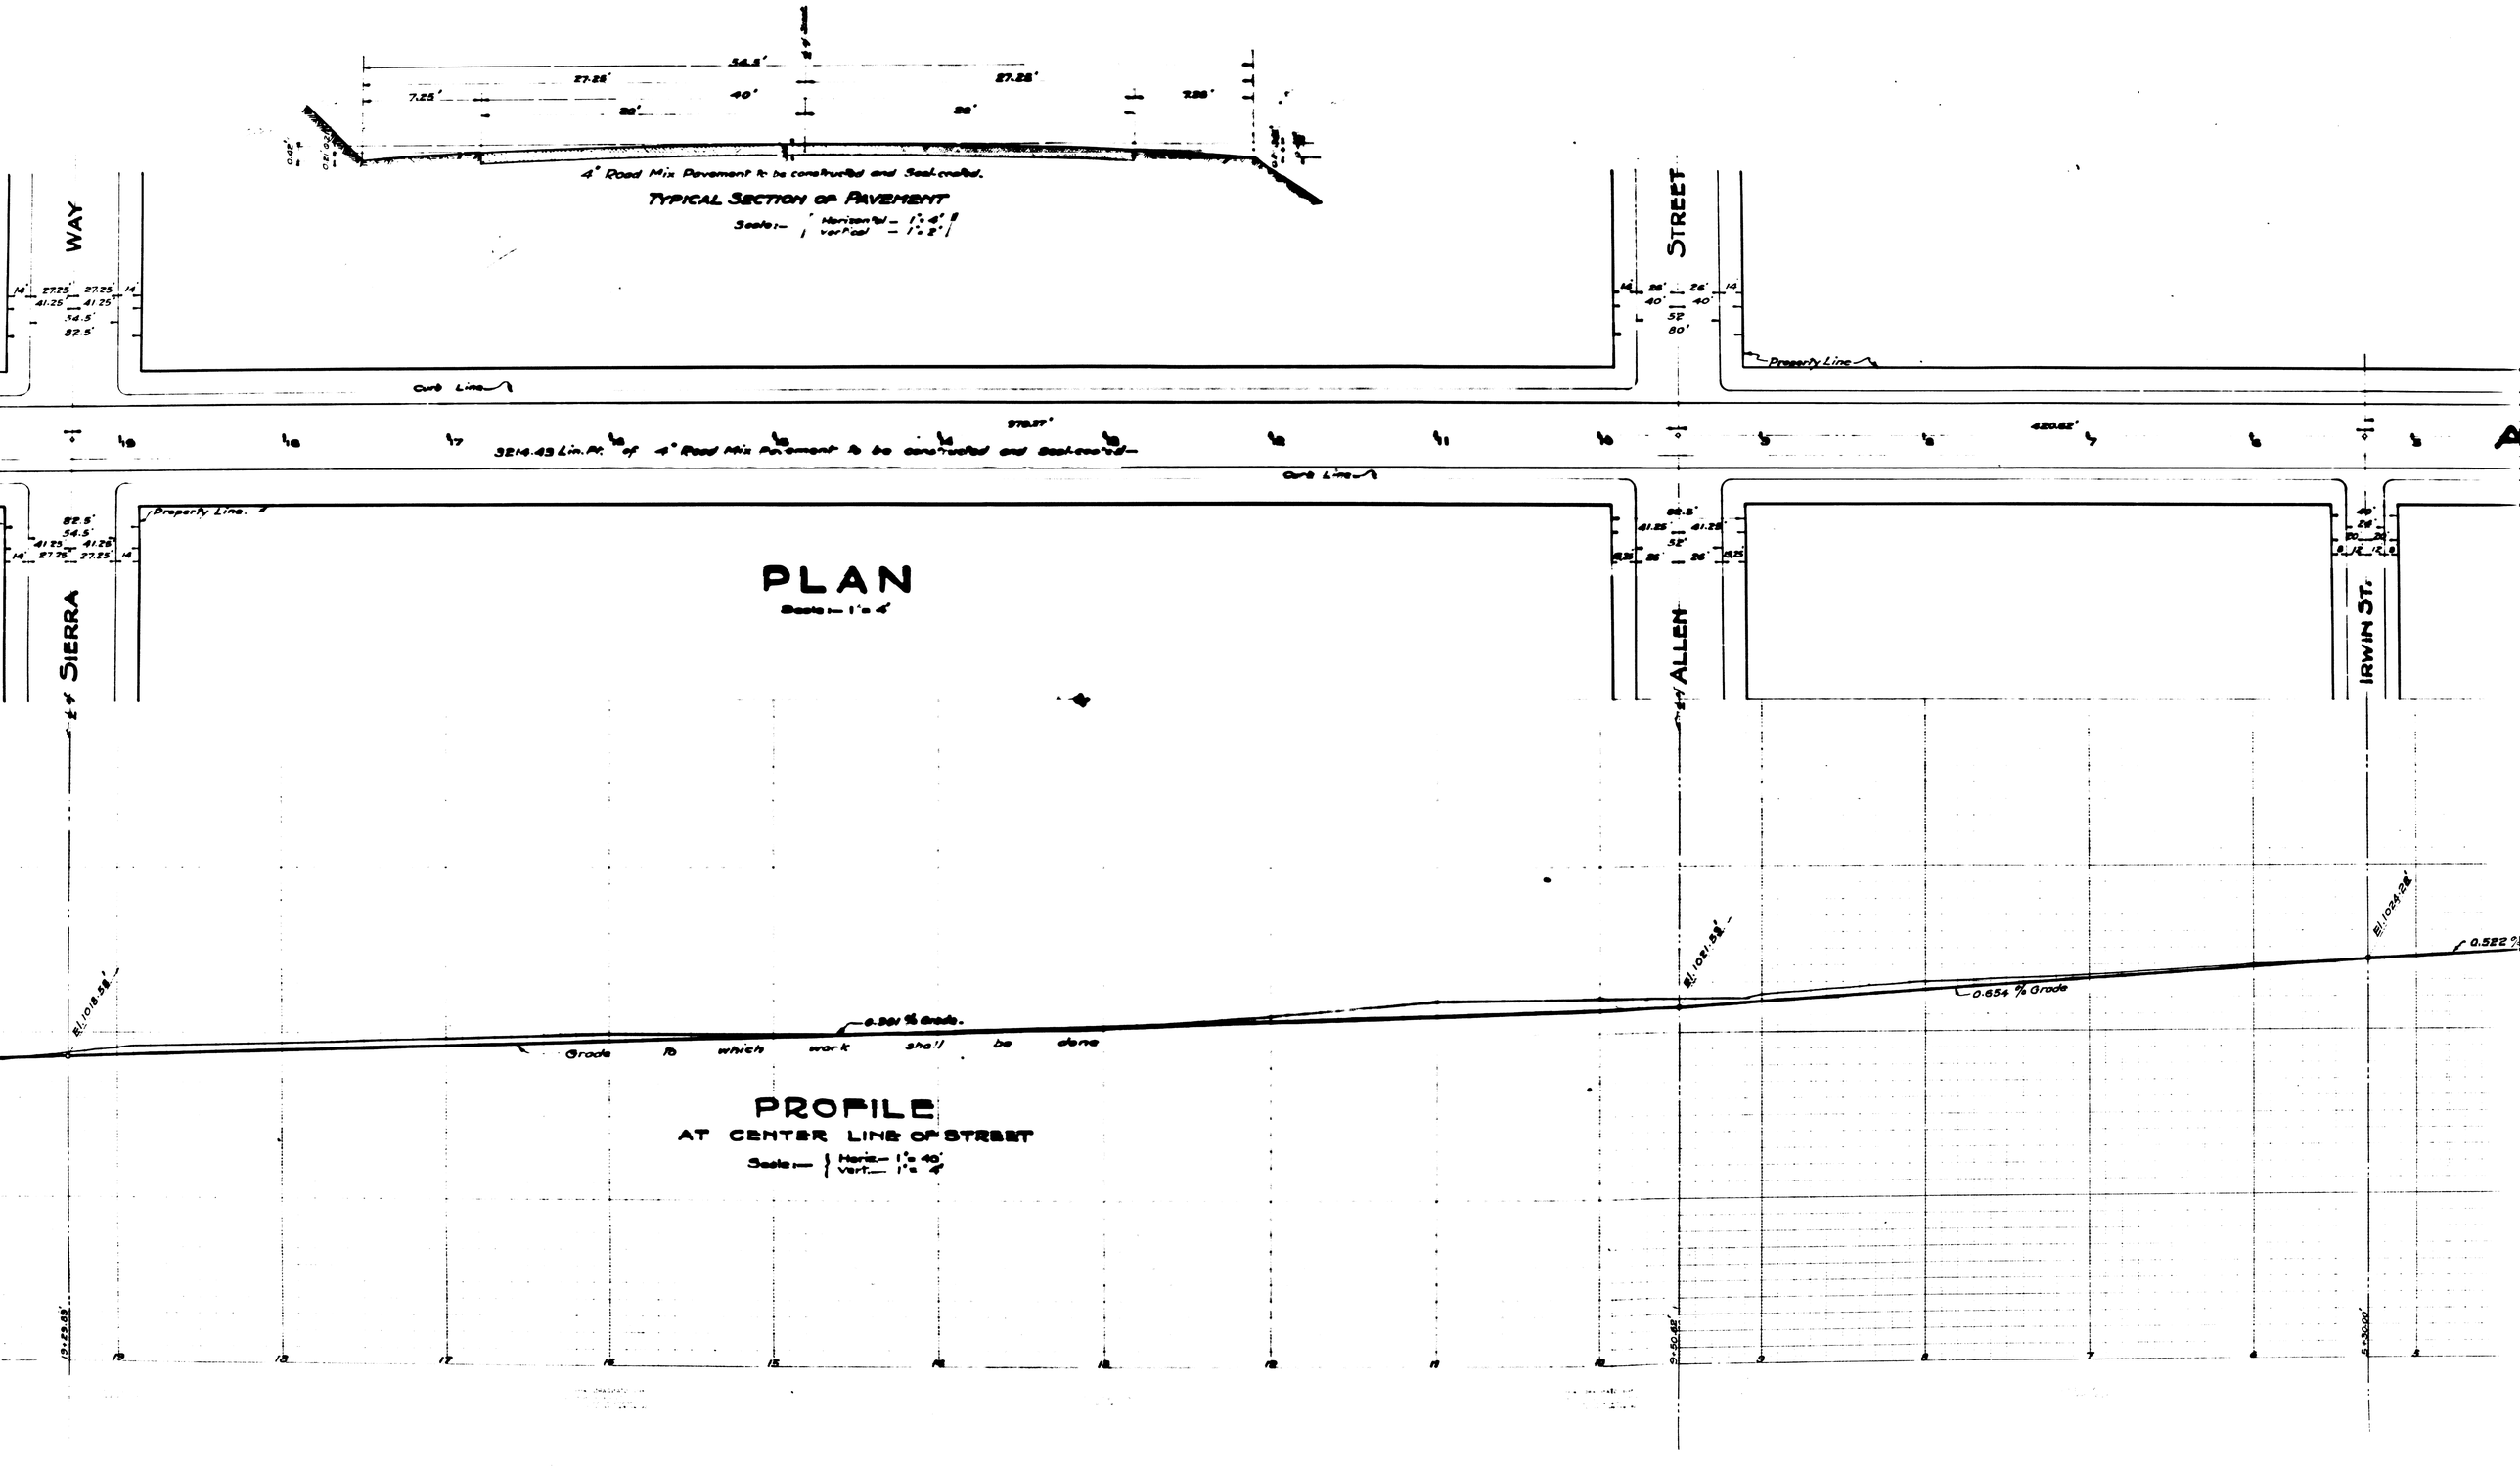
4" Road Mix Pavement to be constructed and Seal-coated.
TYPICAL SECTION OF PAVEMENT
Scale:- Horizontal = 1" = 4'
Vertical = 1" = 2'
WAY
STREET
Curb Line
Property Line
3214.45 Lin. Ft. of 4" Road Mix Pavement to be constructed and Seal-coated
PLAN
Scale:- 1" = 4'
SIERRA
ALLEN
IRWIN ST.
El. 1018.58'
El. 1021.58'
El. 1024.28'
0.561 % Grade
0.654 % Grade
0.522 %
Grade to which work shall be done
PROFILE
AT CENTER LINE OF STREET
Scale:- Horiz.- 1" = 40'
Vert.- 1" = 4'