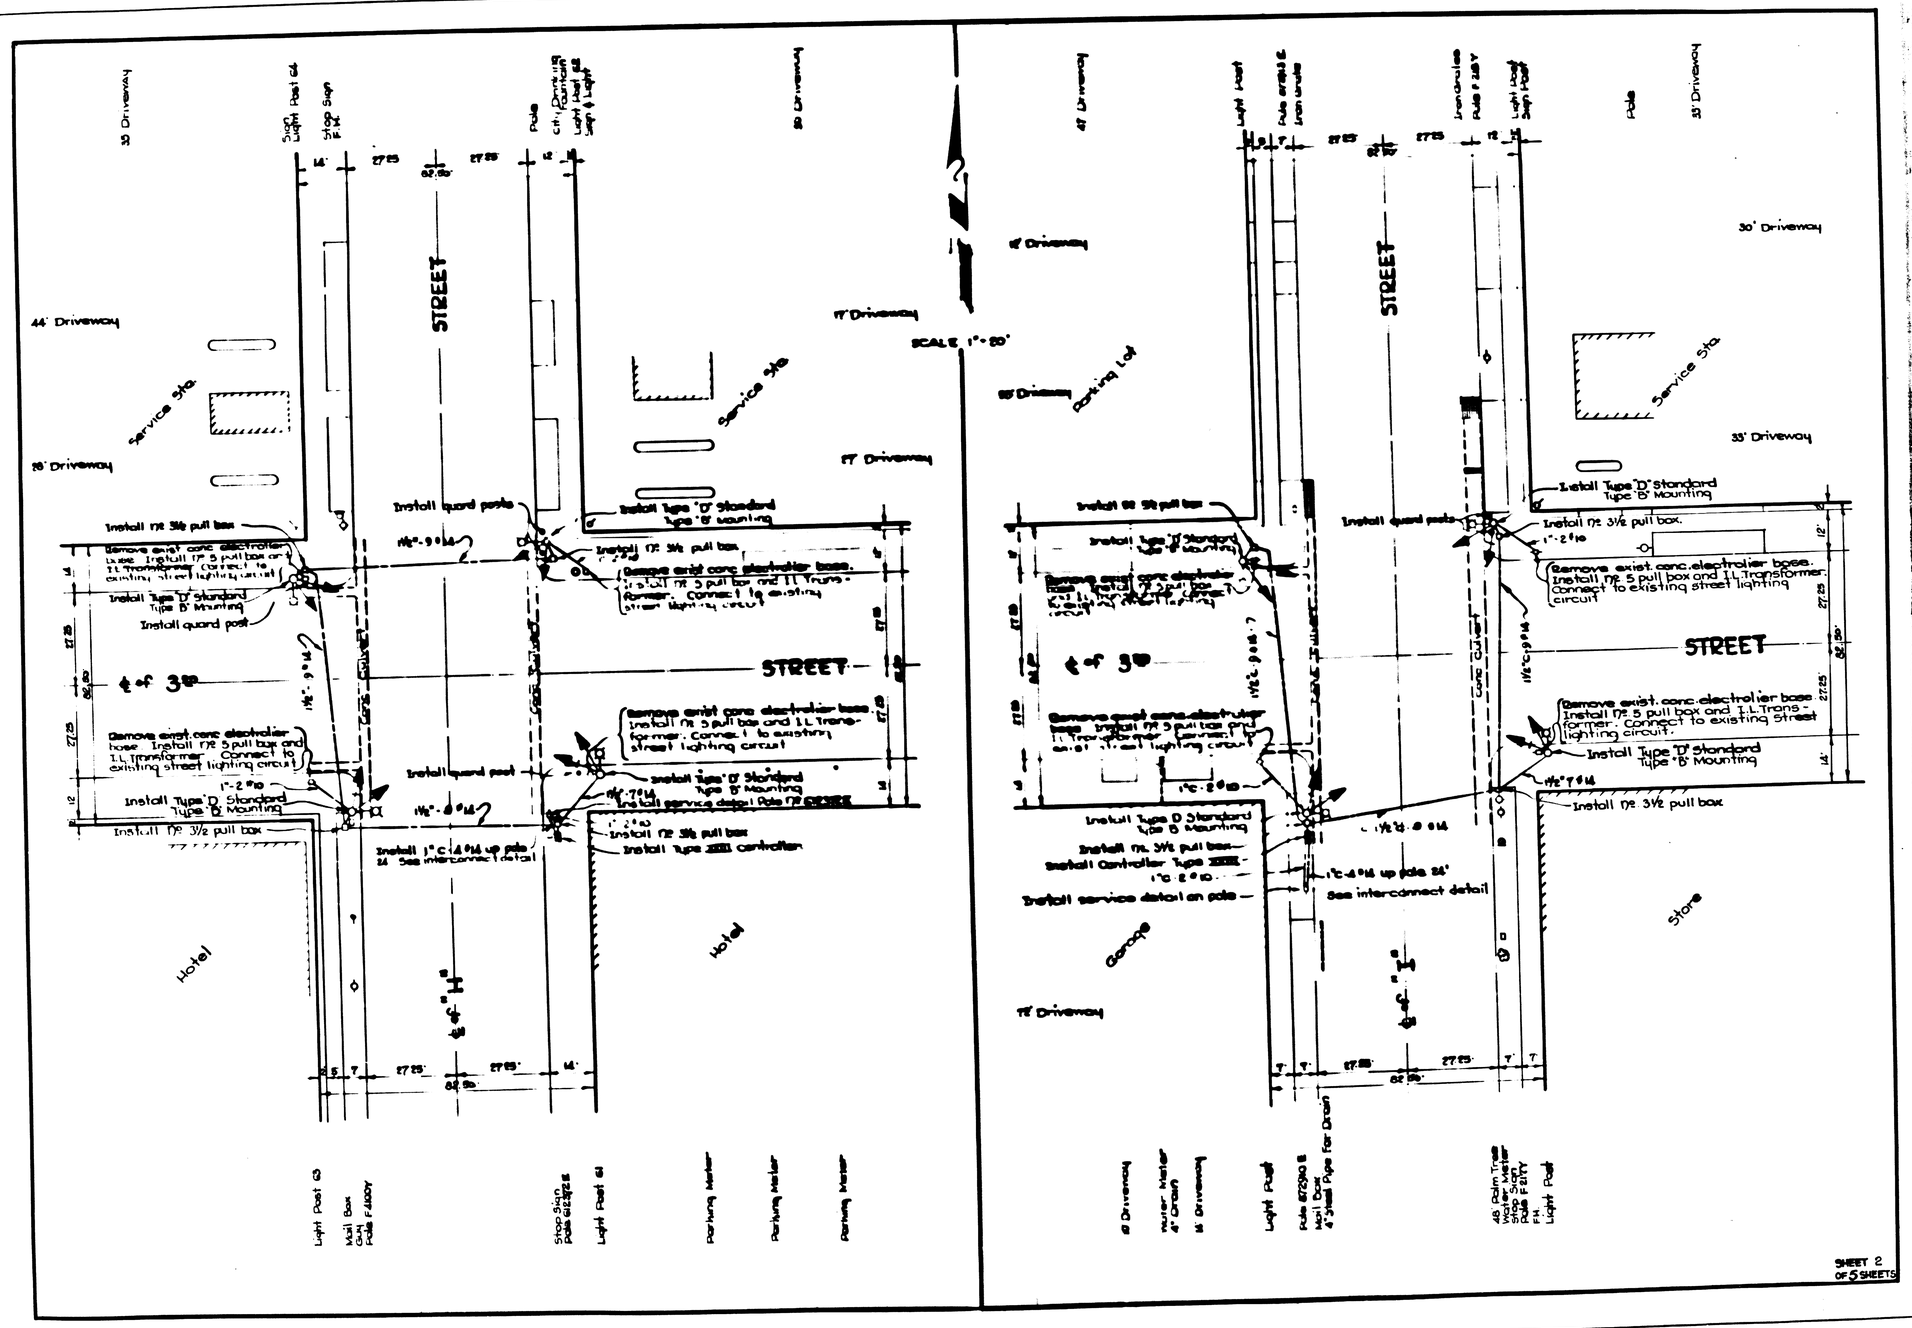
SCALE 1"=20'
STREET
STREET
STREET
Service Sta.
Service Sta.
Service Sta.
Parking Lot
Hotel
Hotel
Store
Garage
Install Type "D" Standard Type "B" Mounting
Install No. 3½ pull box
Install guard post
Remove exist. conc. electrolier base. Install No. 5 pull box and I.L. Transformer. Connect to existing street lighting circuit
Install service detail on pole
Install controller Type
See interconnect detail
Install 1"c-4#14 up pole 24'
Install 1"c-2#10
Install 1"c-6#10
Install 1½"c-6#14
Install 1½"c-7#14
Curb Outlet
Curb Inlet
Curb Outlet
Curb Inlet
Curb Outlet
Curb Inlet

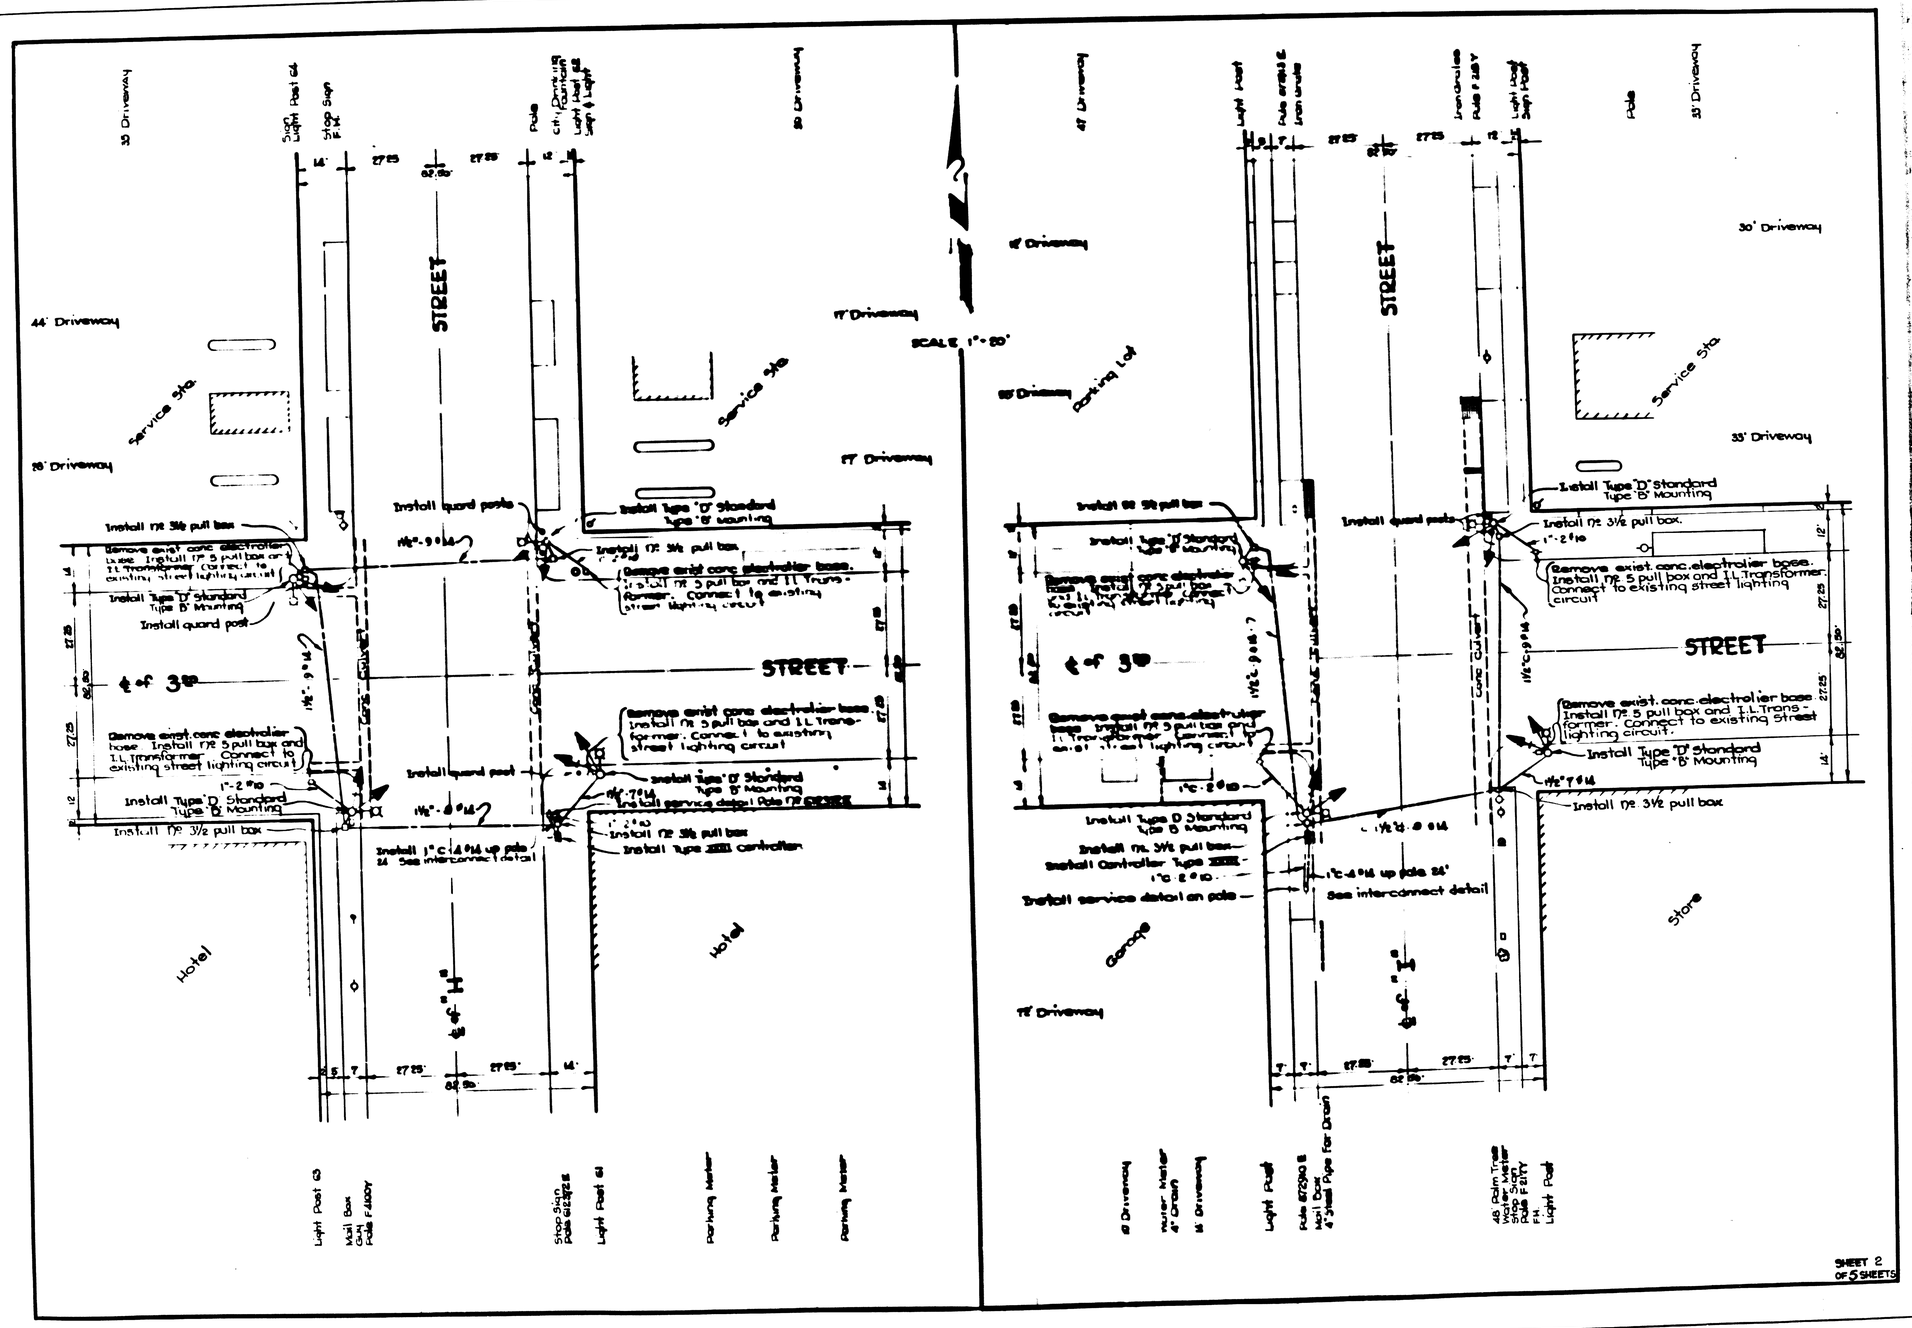
SCALE 1"=20'
STREET
STREET
STREET
Service Sta.
Service Sta.
Service Sta.
Parking Lot
Hotel
Hotel
Store
Garage
Install Type "D" Standard Type "B" Mounting
Install No. 3½ pull box
Install guard post
Remove exist. conc. electrolier base. Install No. 5 pull box and I.L. Transformer. Connect to existing street lighting circuit
Install service detail on pole
Install controller Type
See interconnect detail
Install 1"c-4#14 up pole 24'
Install 1"c-2#10
Install 1"c-6#10
Install 1½"c-6#14
Install 1½"c-7#14
Curb Outlet
Curb Inlet
Curb Outlet
Curb Inlet
Curb Outlet
Curb Inlet