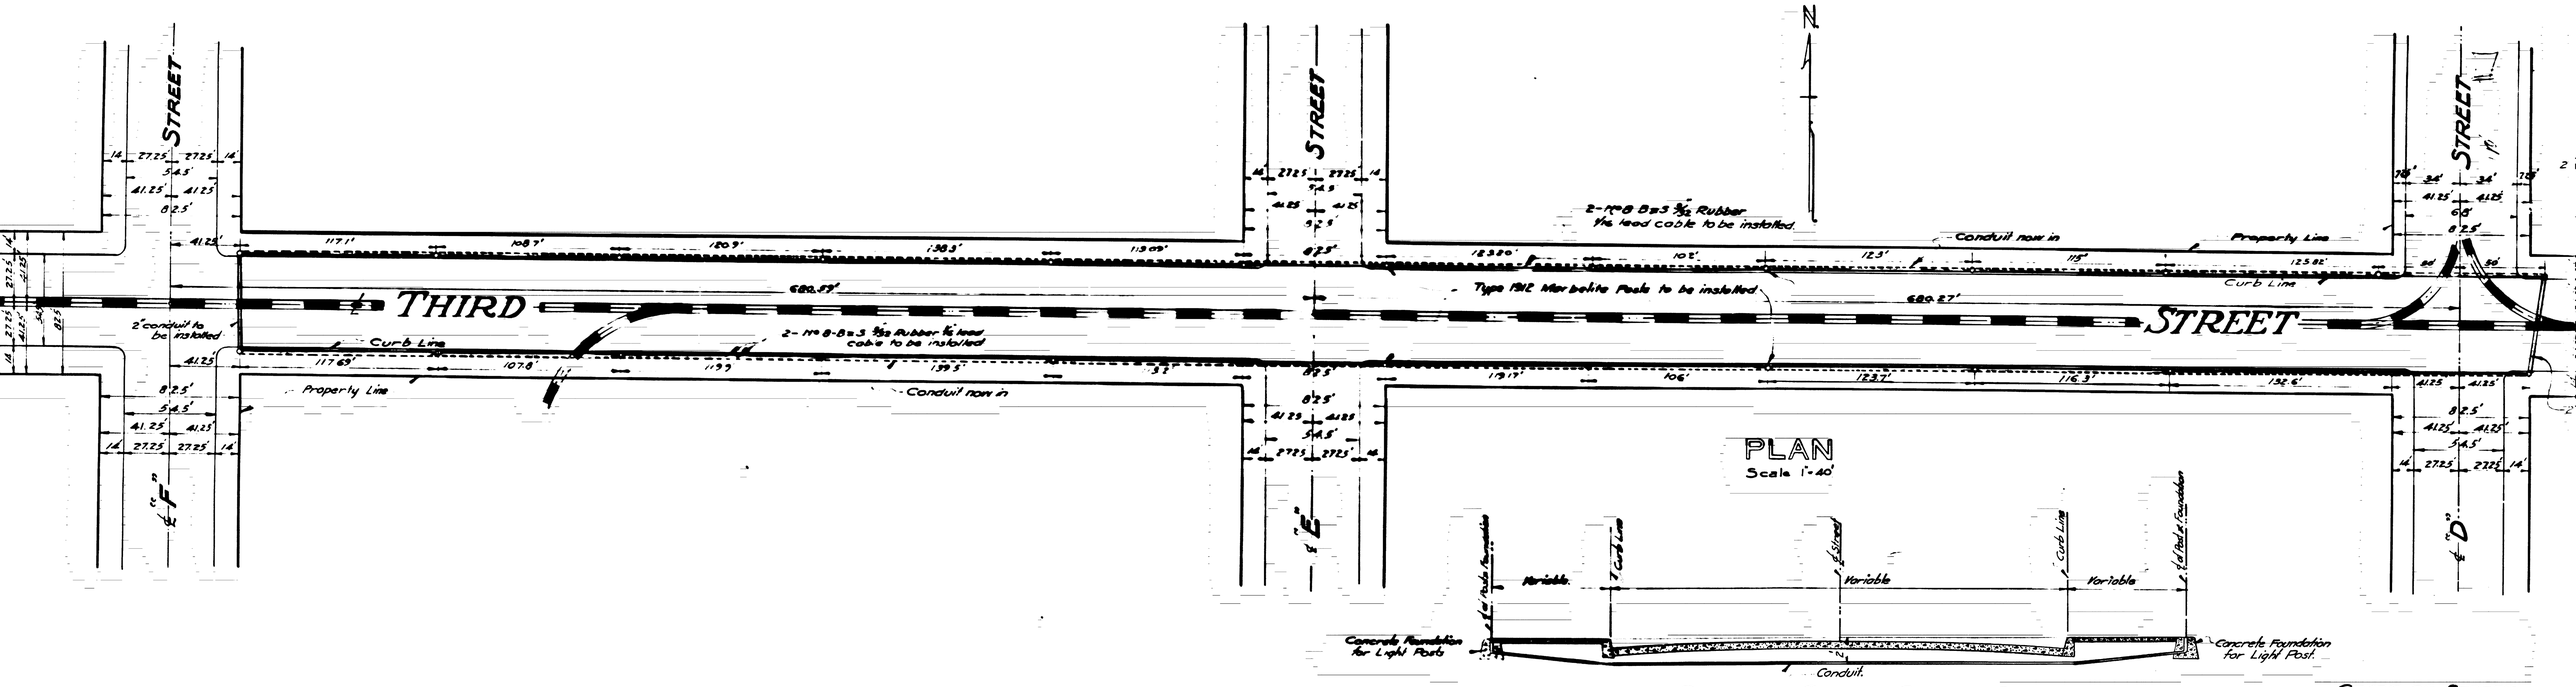
THIRD STREET
STREET
STREET
STREET
N
2-No 8 B&S 3/32 Rubber
1/16 lead cable to be installed.
Conduit now in
Property Line
Curb Line
Type 1812 Marbelite Posts to be installed
2-No 8-B&S 3/32 Rubber 1/16 lead cable to be installed
2" conduit to be installed
Property Line
Conduit now in
680.59'
680.27'
PLAN
Scale 1"=40'
Variable
Variable
Variable
Concrete Foundation for Light Posts
Concrete Foundation for Light Post
Conduit
SECTION OF CONDUIT CROSSING STREET
showing curbs and Light Post Foundations.
Scale 1"=8'
-GRADE OF STREET-
Grade of Third Street established by ordinance No 76 dated
TITLE OF STREET-
Title to Third Street dedicated by The City of San Bernar
of Maps at page 1 records of the County Recorder San Be
Plan Adopted