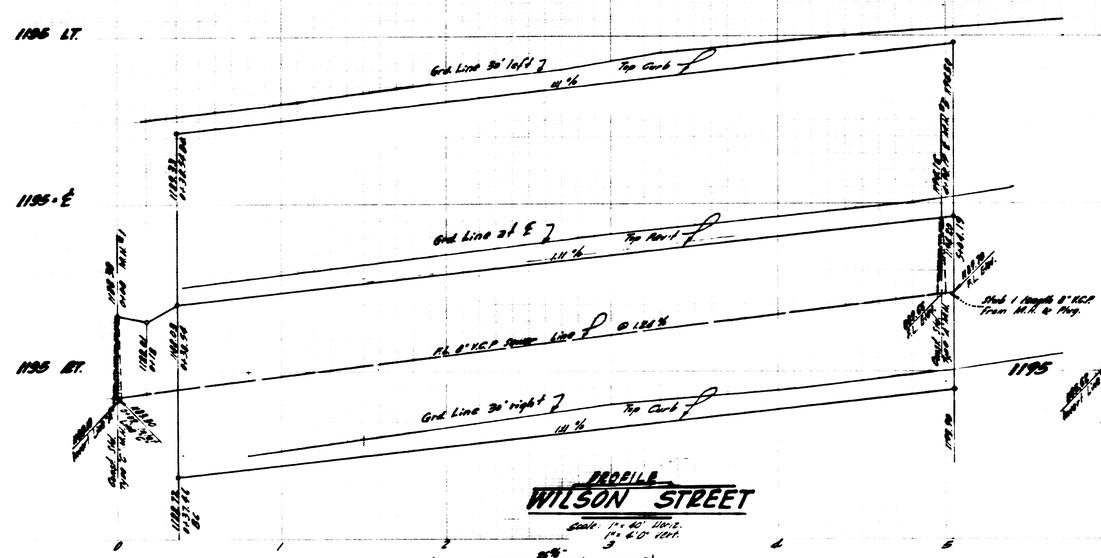

PROFILE
WILSON STREET
Scale 1" = 40' Horiz.
1" = 4'0" Vert.

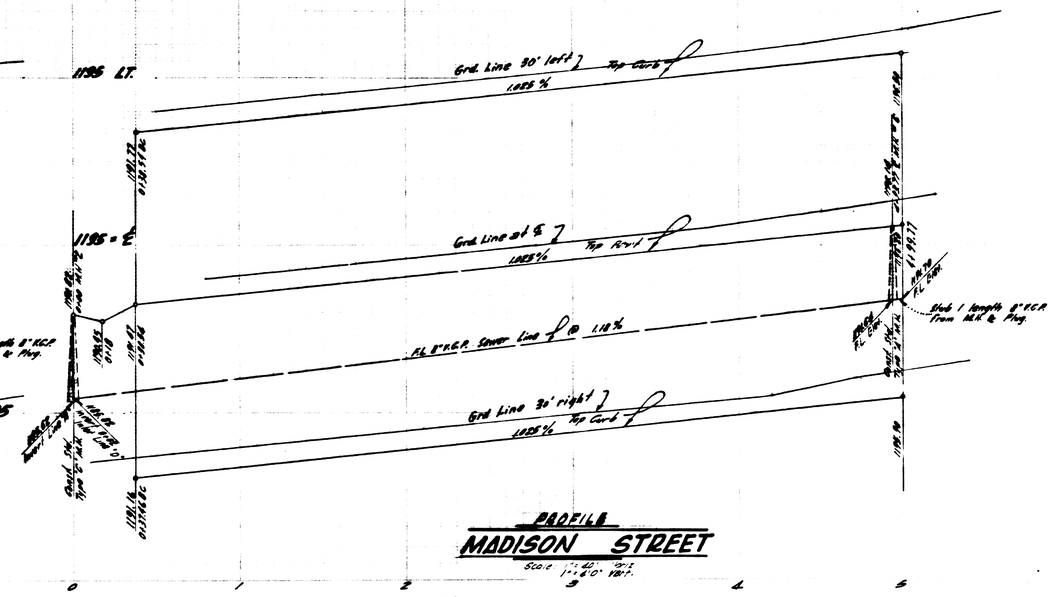

PROFILE
MADISON STREET
Scale 1" = 40' Horiz.
1" = 4'0" Vert.

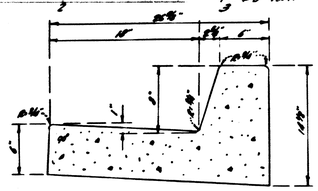

TYPICAL SECTION P.C.C. CURB & GUTTER

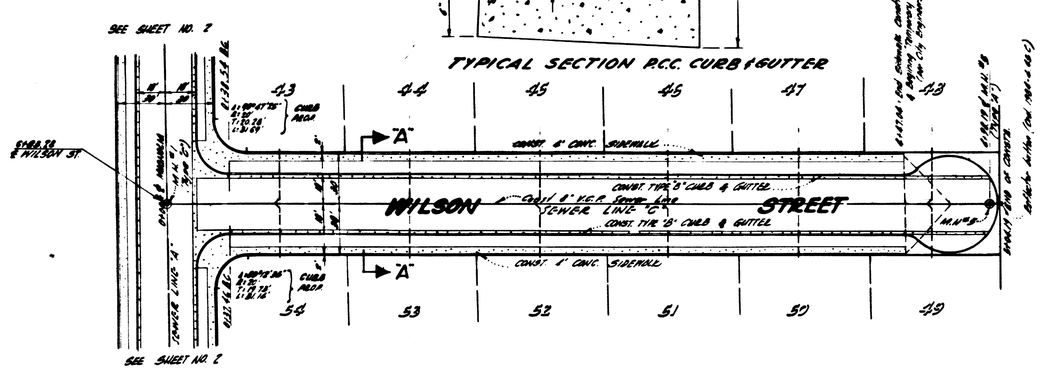

PLAN
WILSON STREET
Scale 1" = 40'

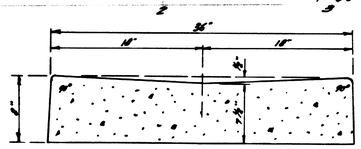

TYPICAL SECTION-P.C.C. CROSS GUTTER

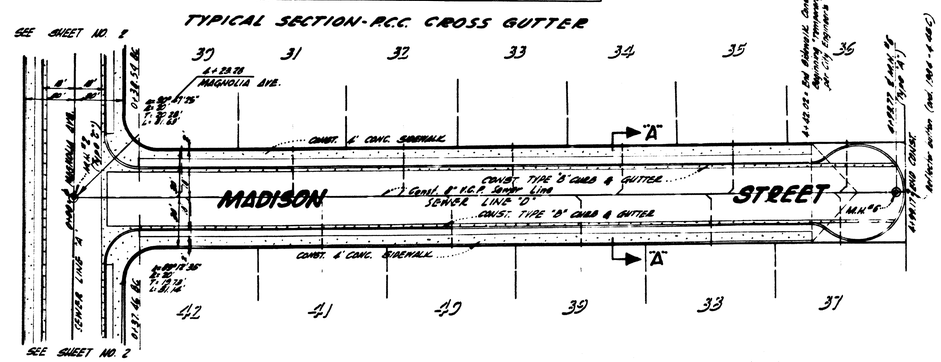

PLAN
MADISON STREET
Scale 1" = 40'

TRACT NO. 6052	DWG. NO.
SHEET NO. 3 OF 3 SHEETS	2730