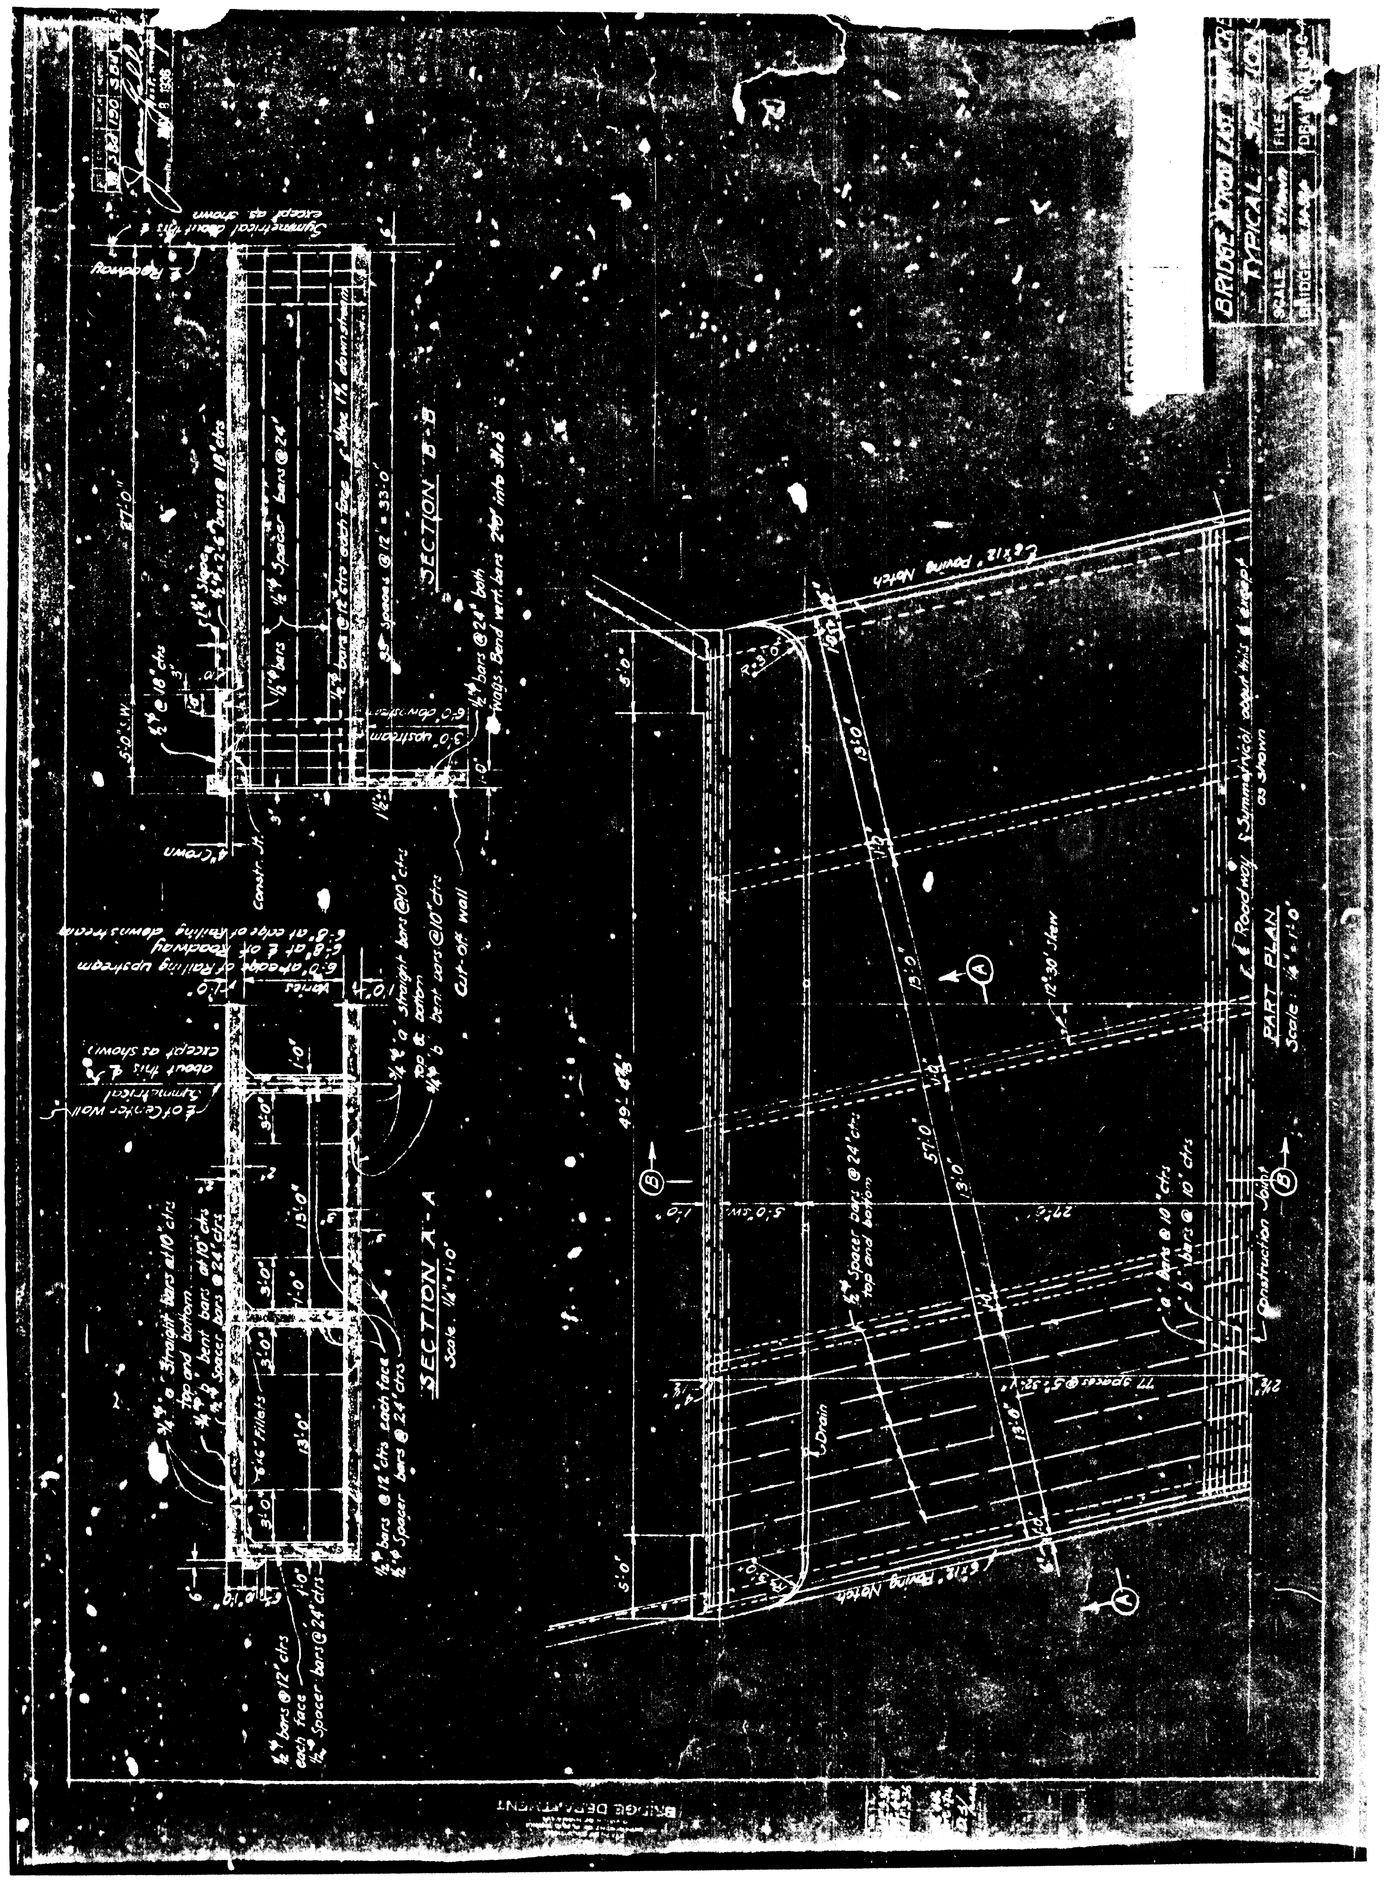
BRIDGE NO. 1 ST. LOUIS
TYPICAL SECTION
SECTION A-A
Scale: 1/4" = 1'-0"
SECTION B-B
PART PLAN
Scale: 1/4" = 1'-0"
Construction Joint
Drain
Cut-off wall
Roadway
Sidewalk
Parapet
Fillets
Spacer bars @ 24" ctrs
Straight bars @ 10" ctrs
Bent bars @ 10" ctrs
Weps
Expansion Joint
BRIDGE DEPARTMENT