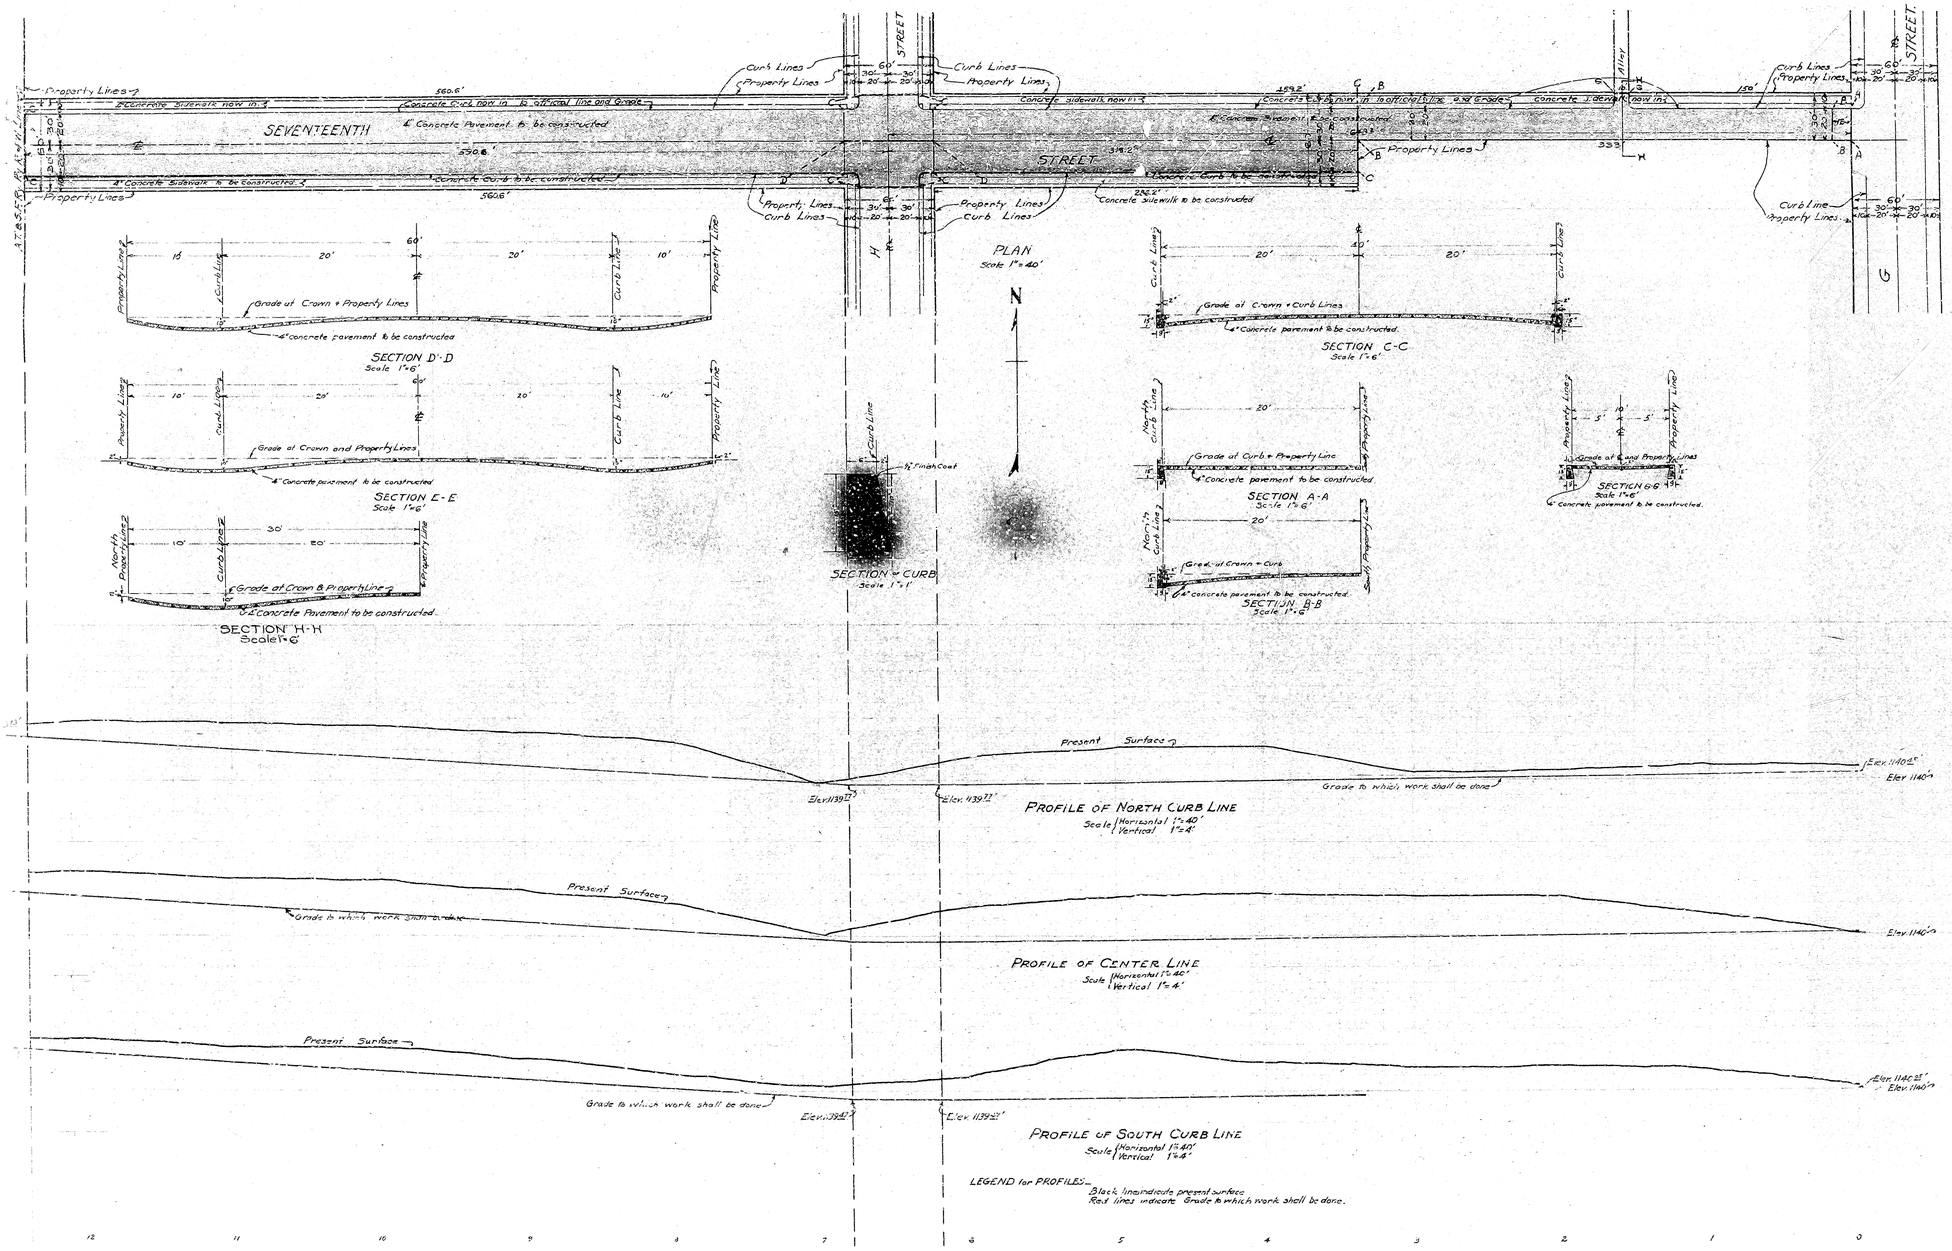
SEVENTEENTH
STREET
PLAN
Scale 1" = 40'
SECTION D-D
Scale 1" = 6'
SECTION C-C
Scale 1" = 6'
SECTION E-E
Scale 1" = 6'
SECTION A-A
Scale 1" = 6'
SECTION G-G
Scale 1" = 6'
SECTION H-H
Scale 1" = 6'
SECTION B-B
Scale 1" = 6'
SECTION OF CURB
Scale 1" = 1'
PROFILE OF NORTH CURB LINE
Scale Horizontal 1" = 40' Vertical 1" = 4'
PROFILE OF CENTER LINE
Scale Horizontal 1" = 40' Vertical 1" = 4'
PROFILE OF SOUTH CURB LINE
Scale Horizontal 1" = 40' Vertical 1" = 4'
LEGEND for PROFILES:—
Black lines indicate present surface
Red lines indicate Grade to which work shall be done.

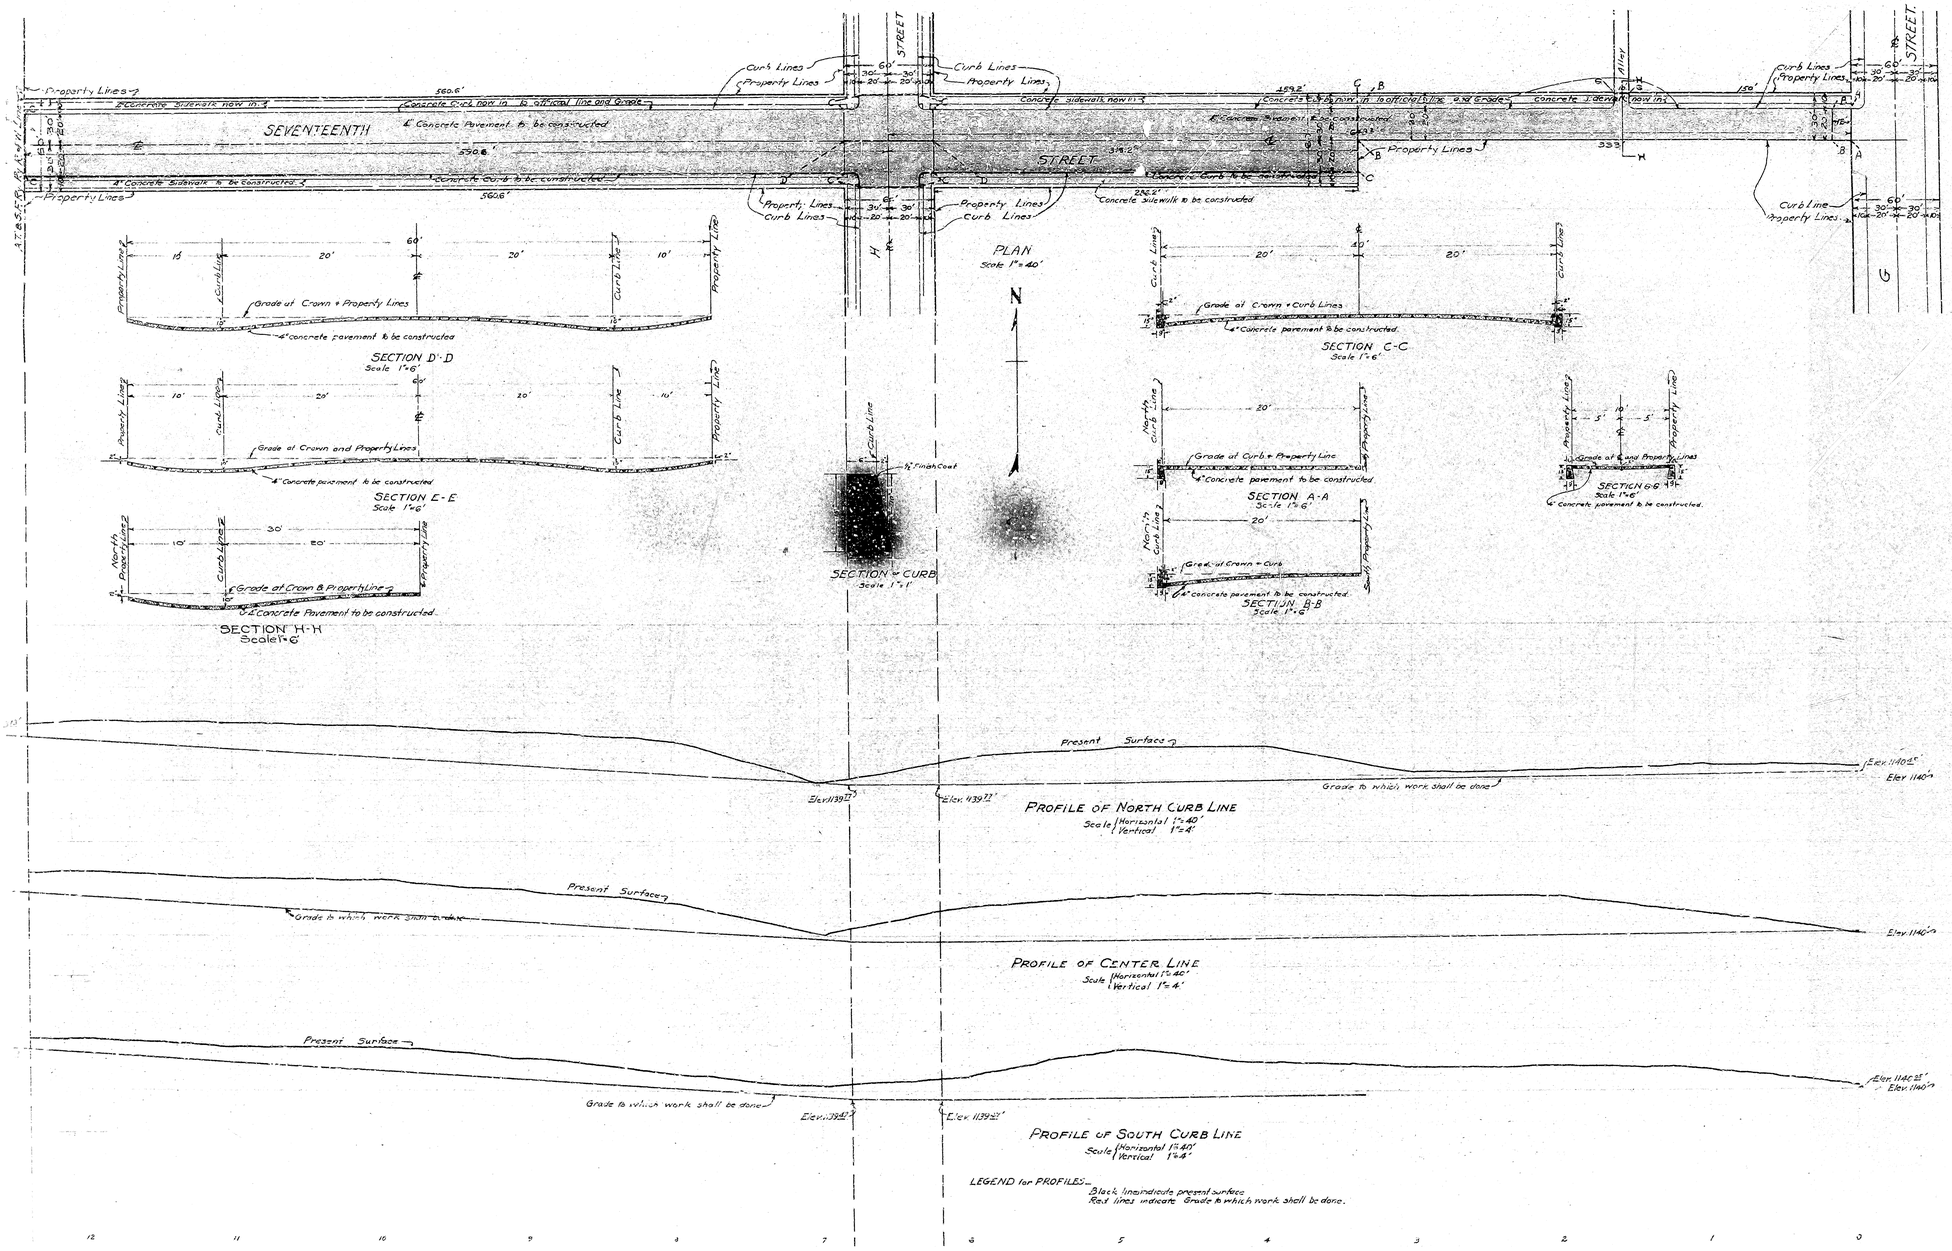
SEVENTEENTH
STREET
PLAN
Scale 1" = 40'
SECTION D-D
Scale 1" = 6'
SECTION C-C
Scale 1" = 6'
SECTION E-E
Scale 1" = 6'
SECTION A-A
Scale 1" = 6'
SECTION G-G
Scale 1" = 6'
SECTION H-H
Scale 1" = 6'
SECTION B-B
Scale 1" = 6'
SECTION OF CURB
Scale 1" = 1'
PROFILE OF NORTH CURB LINE
Scale Horizontal 1" = 40' Vertical 1" = 4'
PROFILE OF CENTER LINE
Scale Horizontal 1" = 40' Vertical 1" = 4'
PROFILE OF SOUTH CURB LINE
Scale Horizontal 1" = 40' Vertical 1" = 4'
LEGEND for PROFILES:—
Black lines indicate present surface
Red lines indicate Grade to which work shall be done.