DIST	COUNTY	ROUTE	SEC	SHEET No.	TOTAL SHEETS
VIII	Sed.	43	SBd		

Approved

Dist. Eng. Dist.

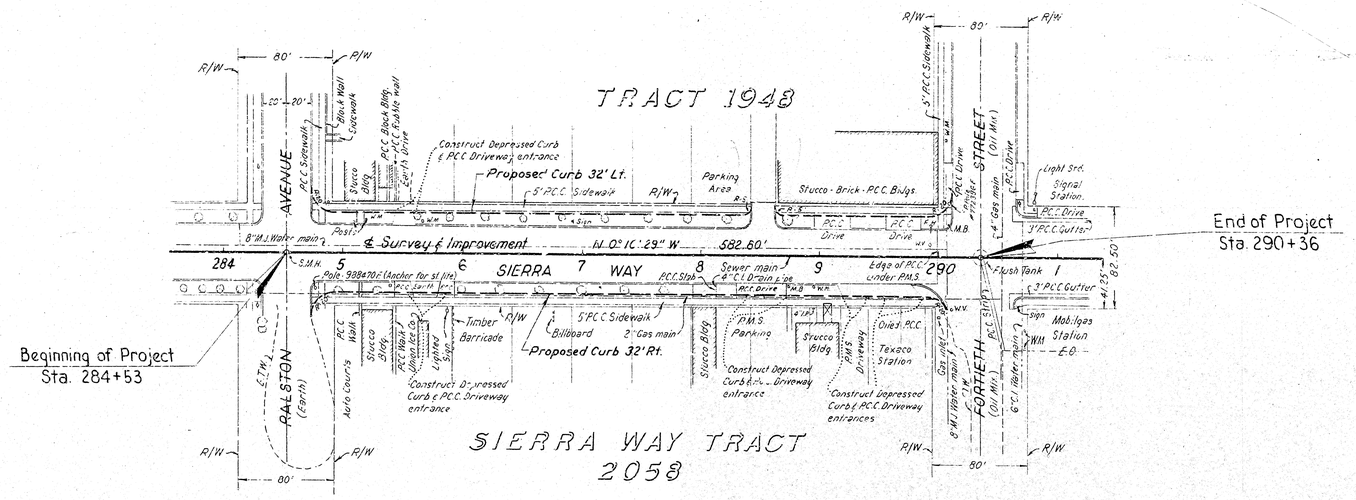

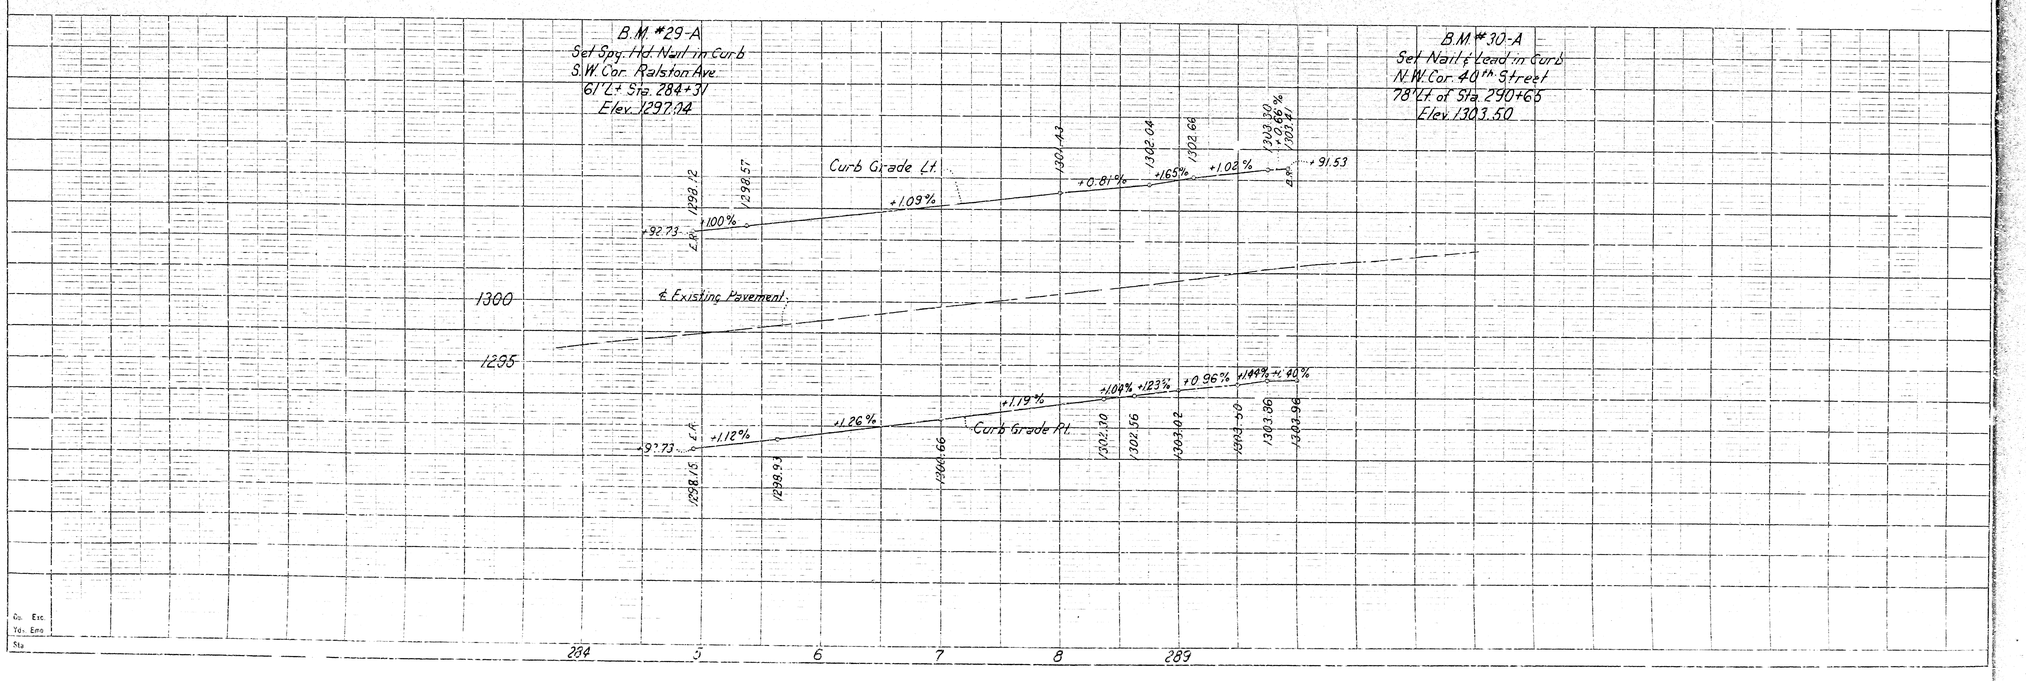

DIST	COUNTY	ROUTE	SEC	SHEET No.	TOTAL SHEETS
VIII	Sed.	43	SBd		

Approved
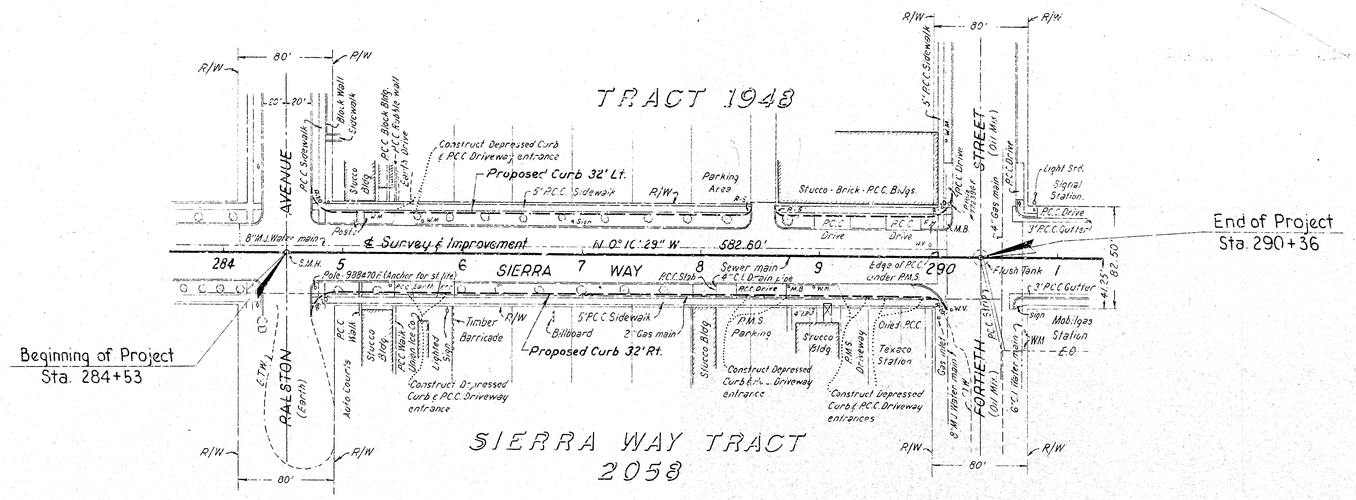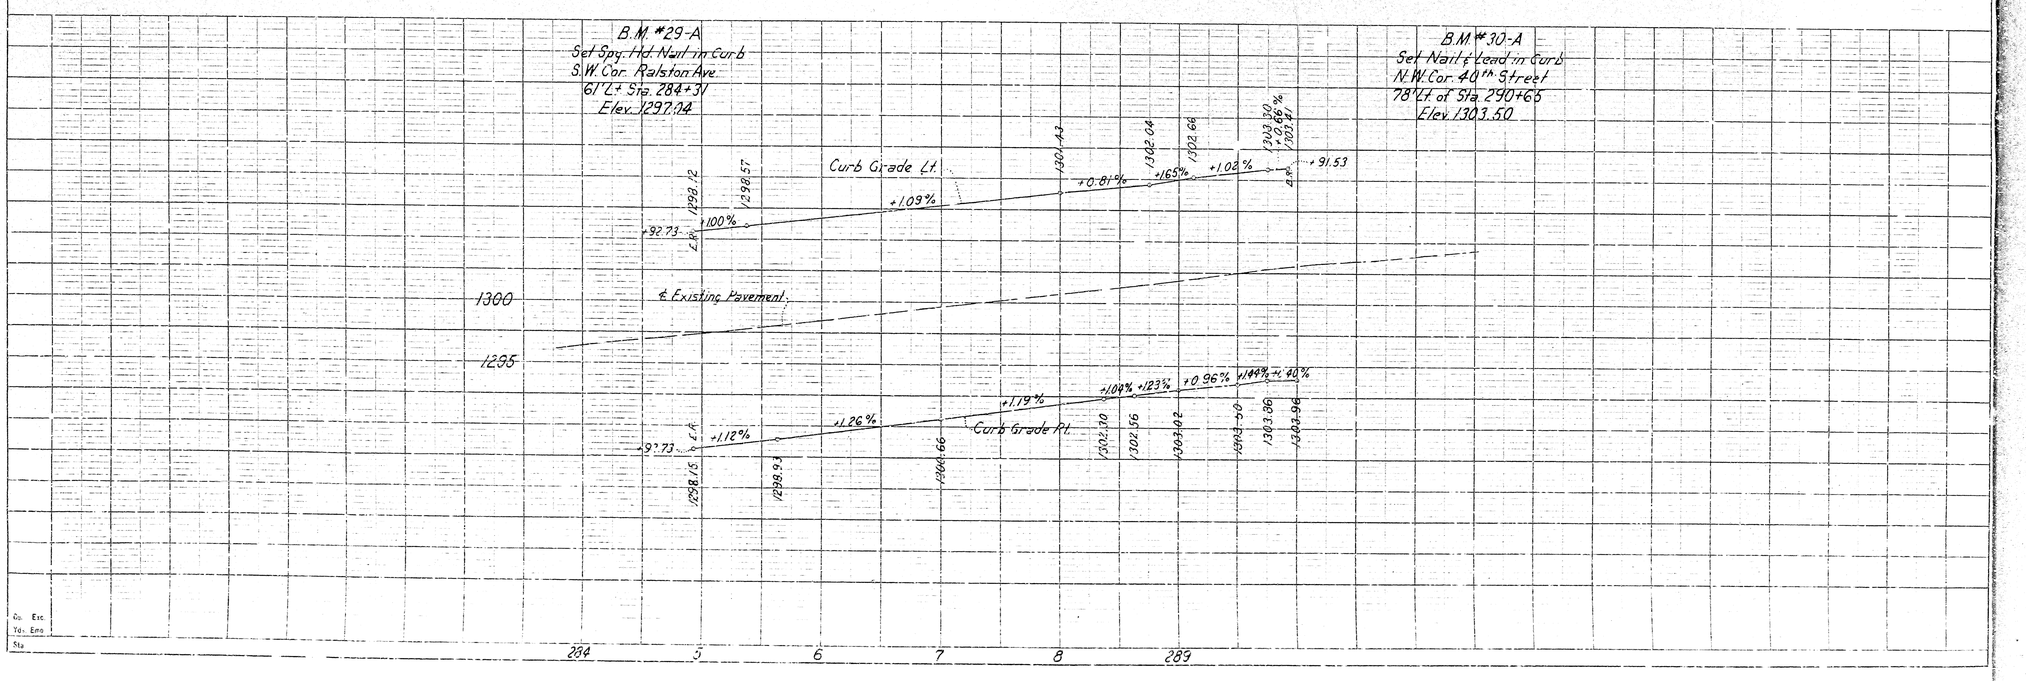
Dist. Eng. Dist.