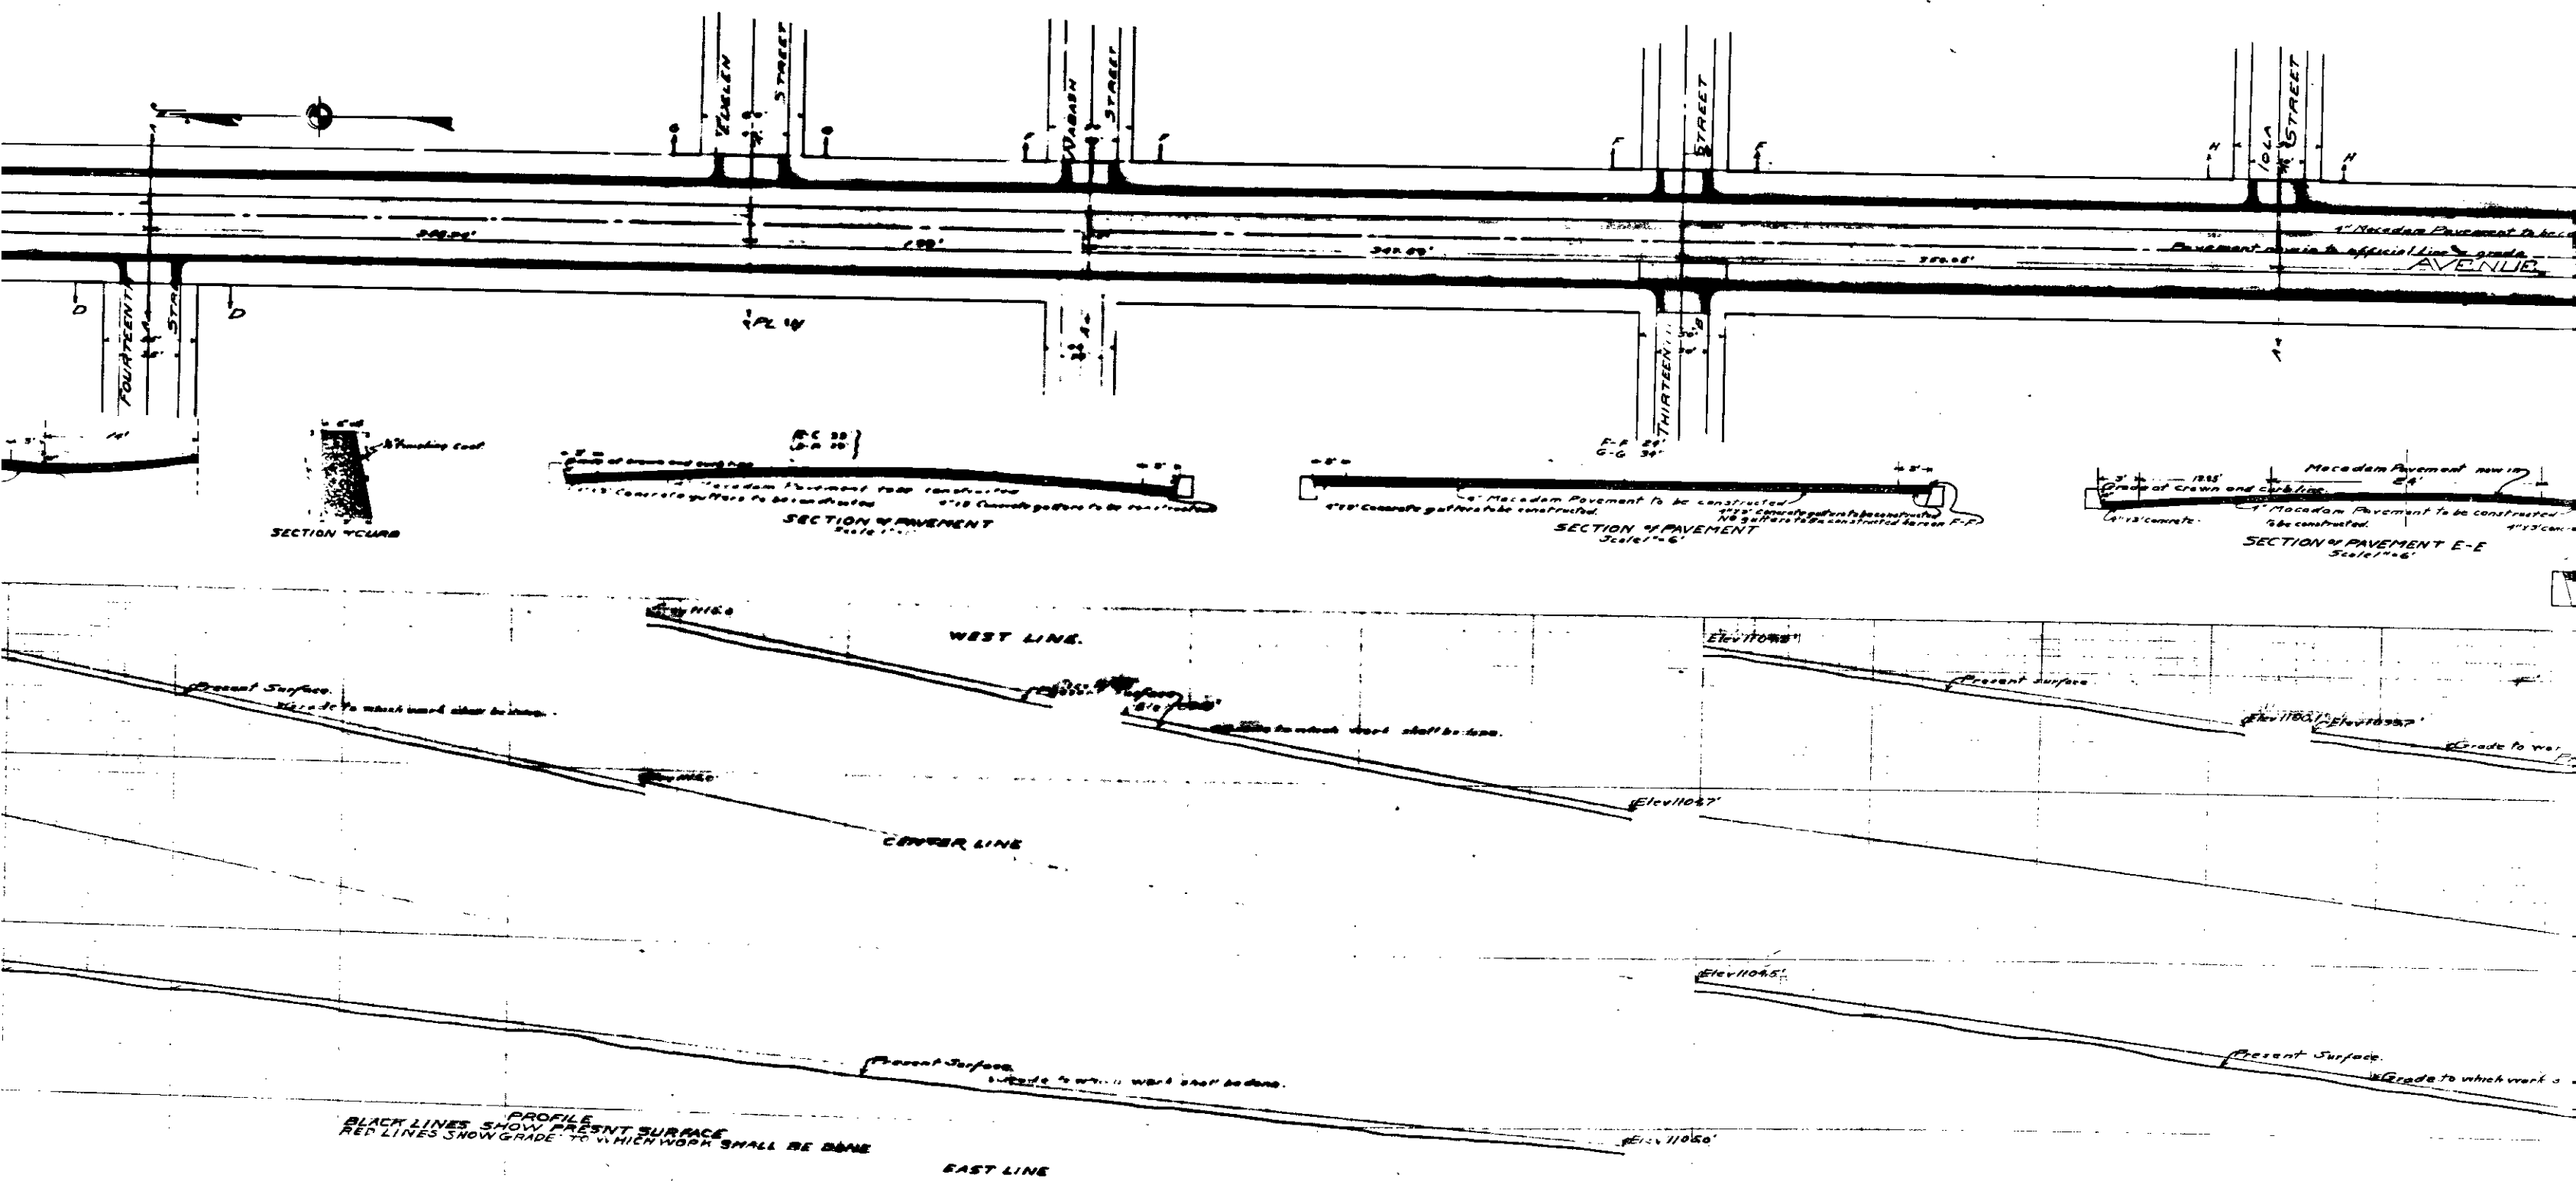
FOURTEENTH STREET
FIFTEENTH STREET
WABASH STREET
THIRTEENTH STREET
IOWA STREET
AVENUE
SECTION of CURB
SECTION of PAVEMENT
SECTION of PAVEMENT
SECTION of PAVEMENT E-E
WEST LINE
CENTER LINE
EAST LINE
Present Surface
Elev 11047'
Elev 11045'
Elev 11050'
PROFILE
BLACK LINES SHOW PRESNT SURFACE
RED LINES SHOW GRADE TO WHICH WORK SHALL BE DONE

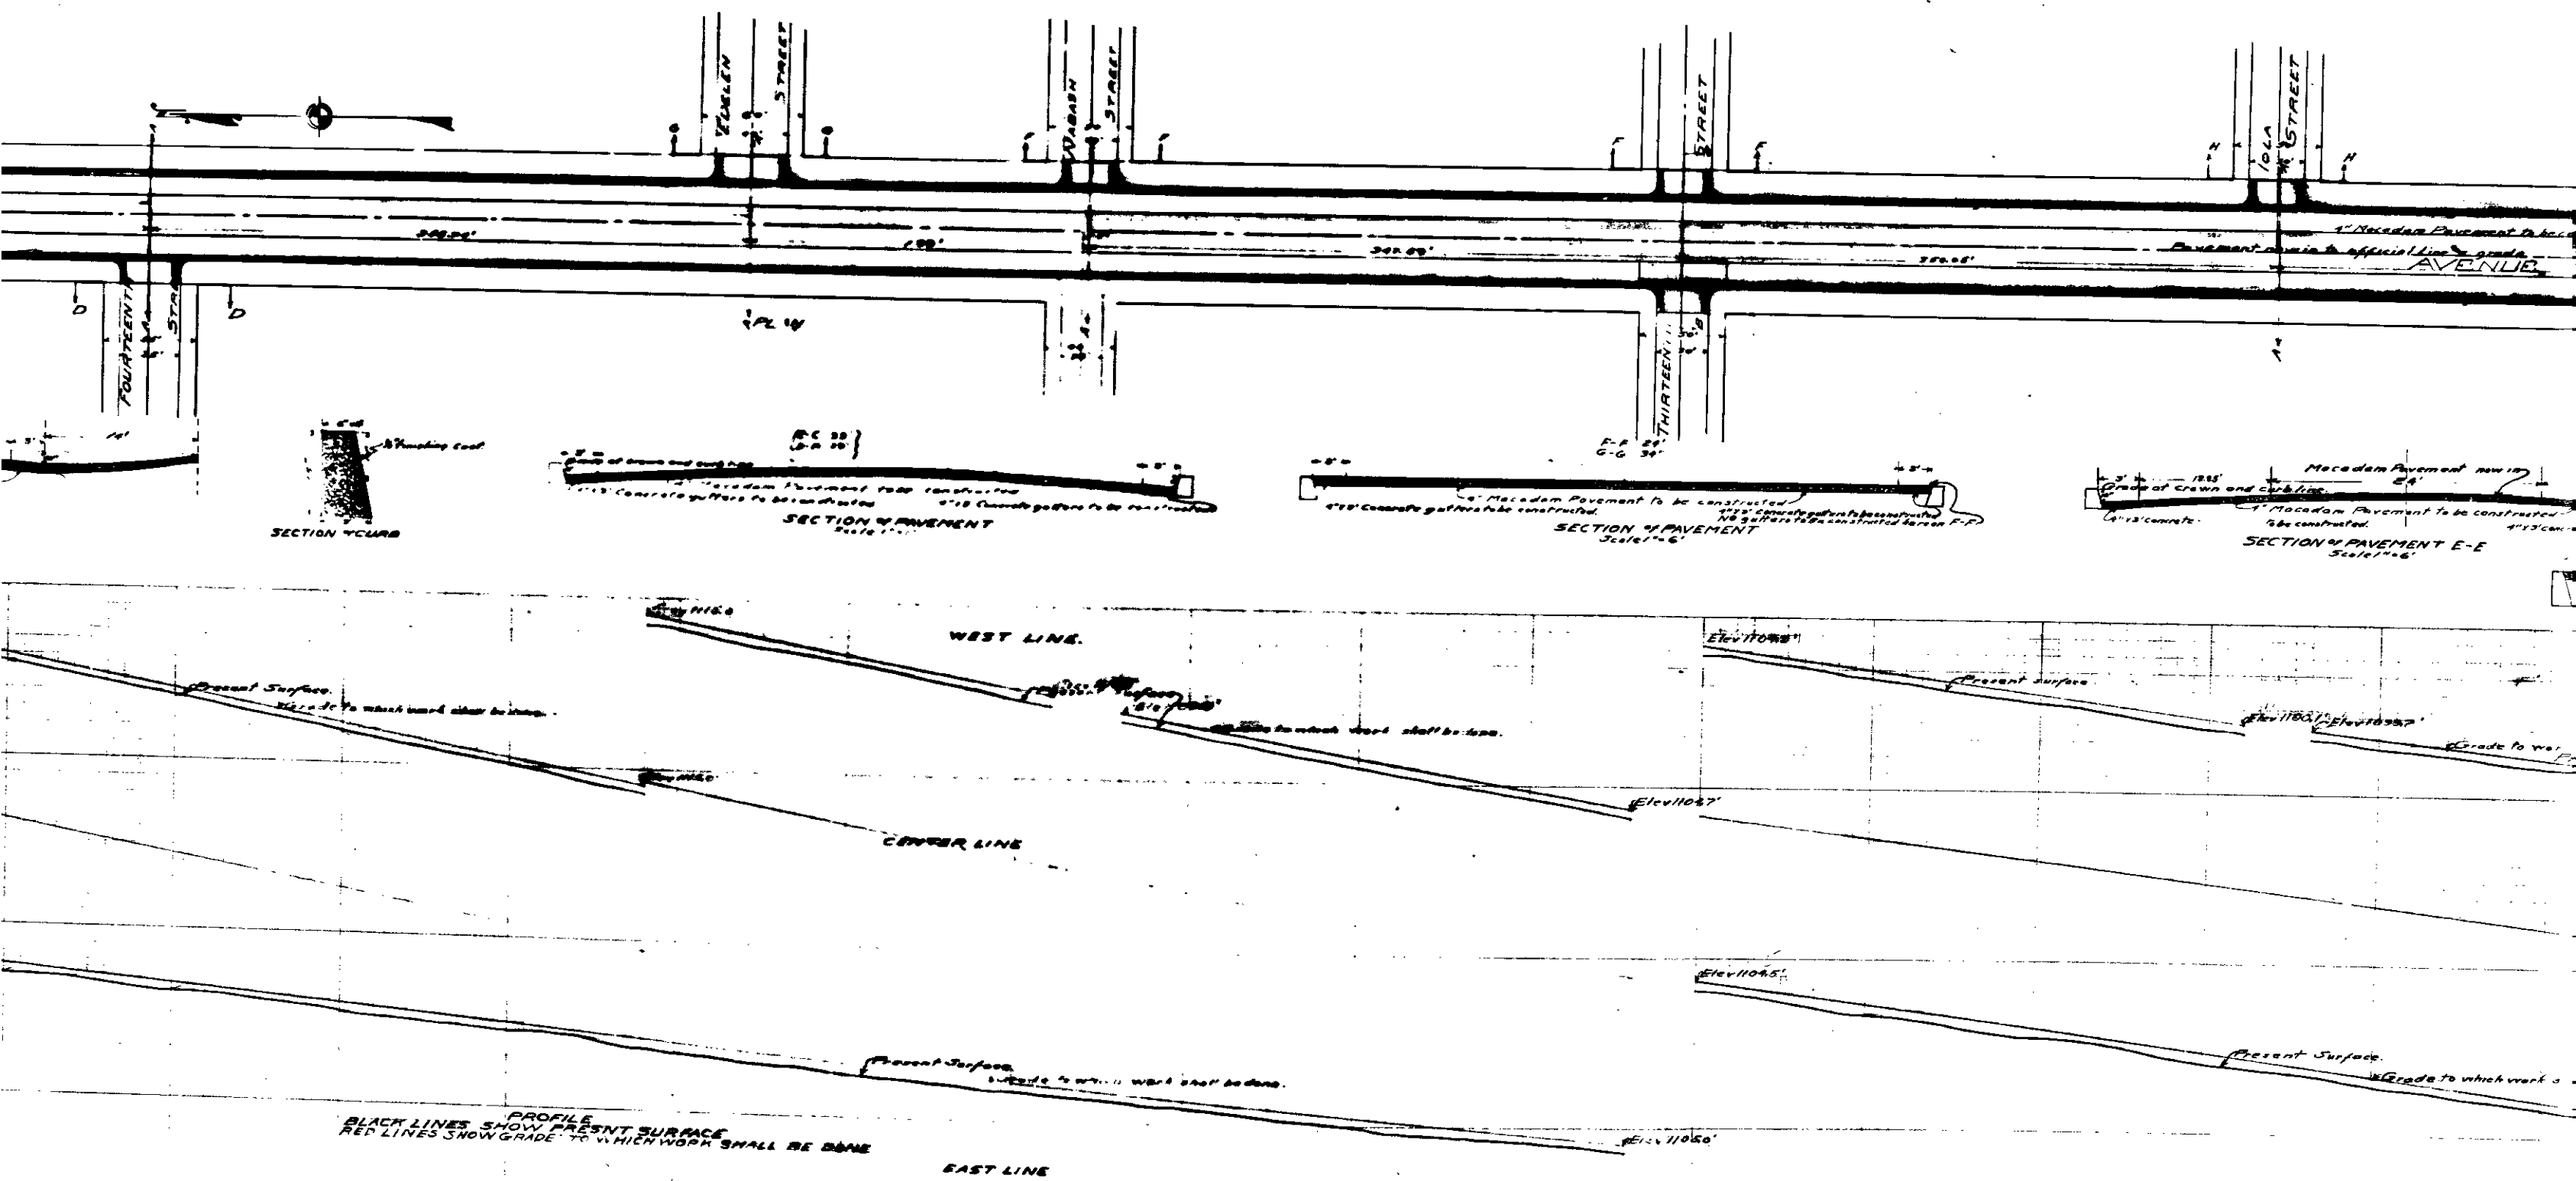
FOURTEENTH STREET
FIFTEENTH STREET
WABASH STREET
THIRTEENTH STREET
IOWA STREET
AVENUE
SECTION of CURB
SECTION of PAVEMENT
SECTION of PAVEMENT
SECTION of PAVEMENT E-E
WEST LINE
CENTER LINE
EAST LINE
Present Surface
Elev 11047'
Elev 11045'
Elev 11050'
PROFILE
BLACK LINES SHOW PRESNT SURFACE
RED LINES SHOW GRADE TO WHICH WORK SHALL BE DONE