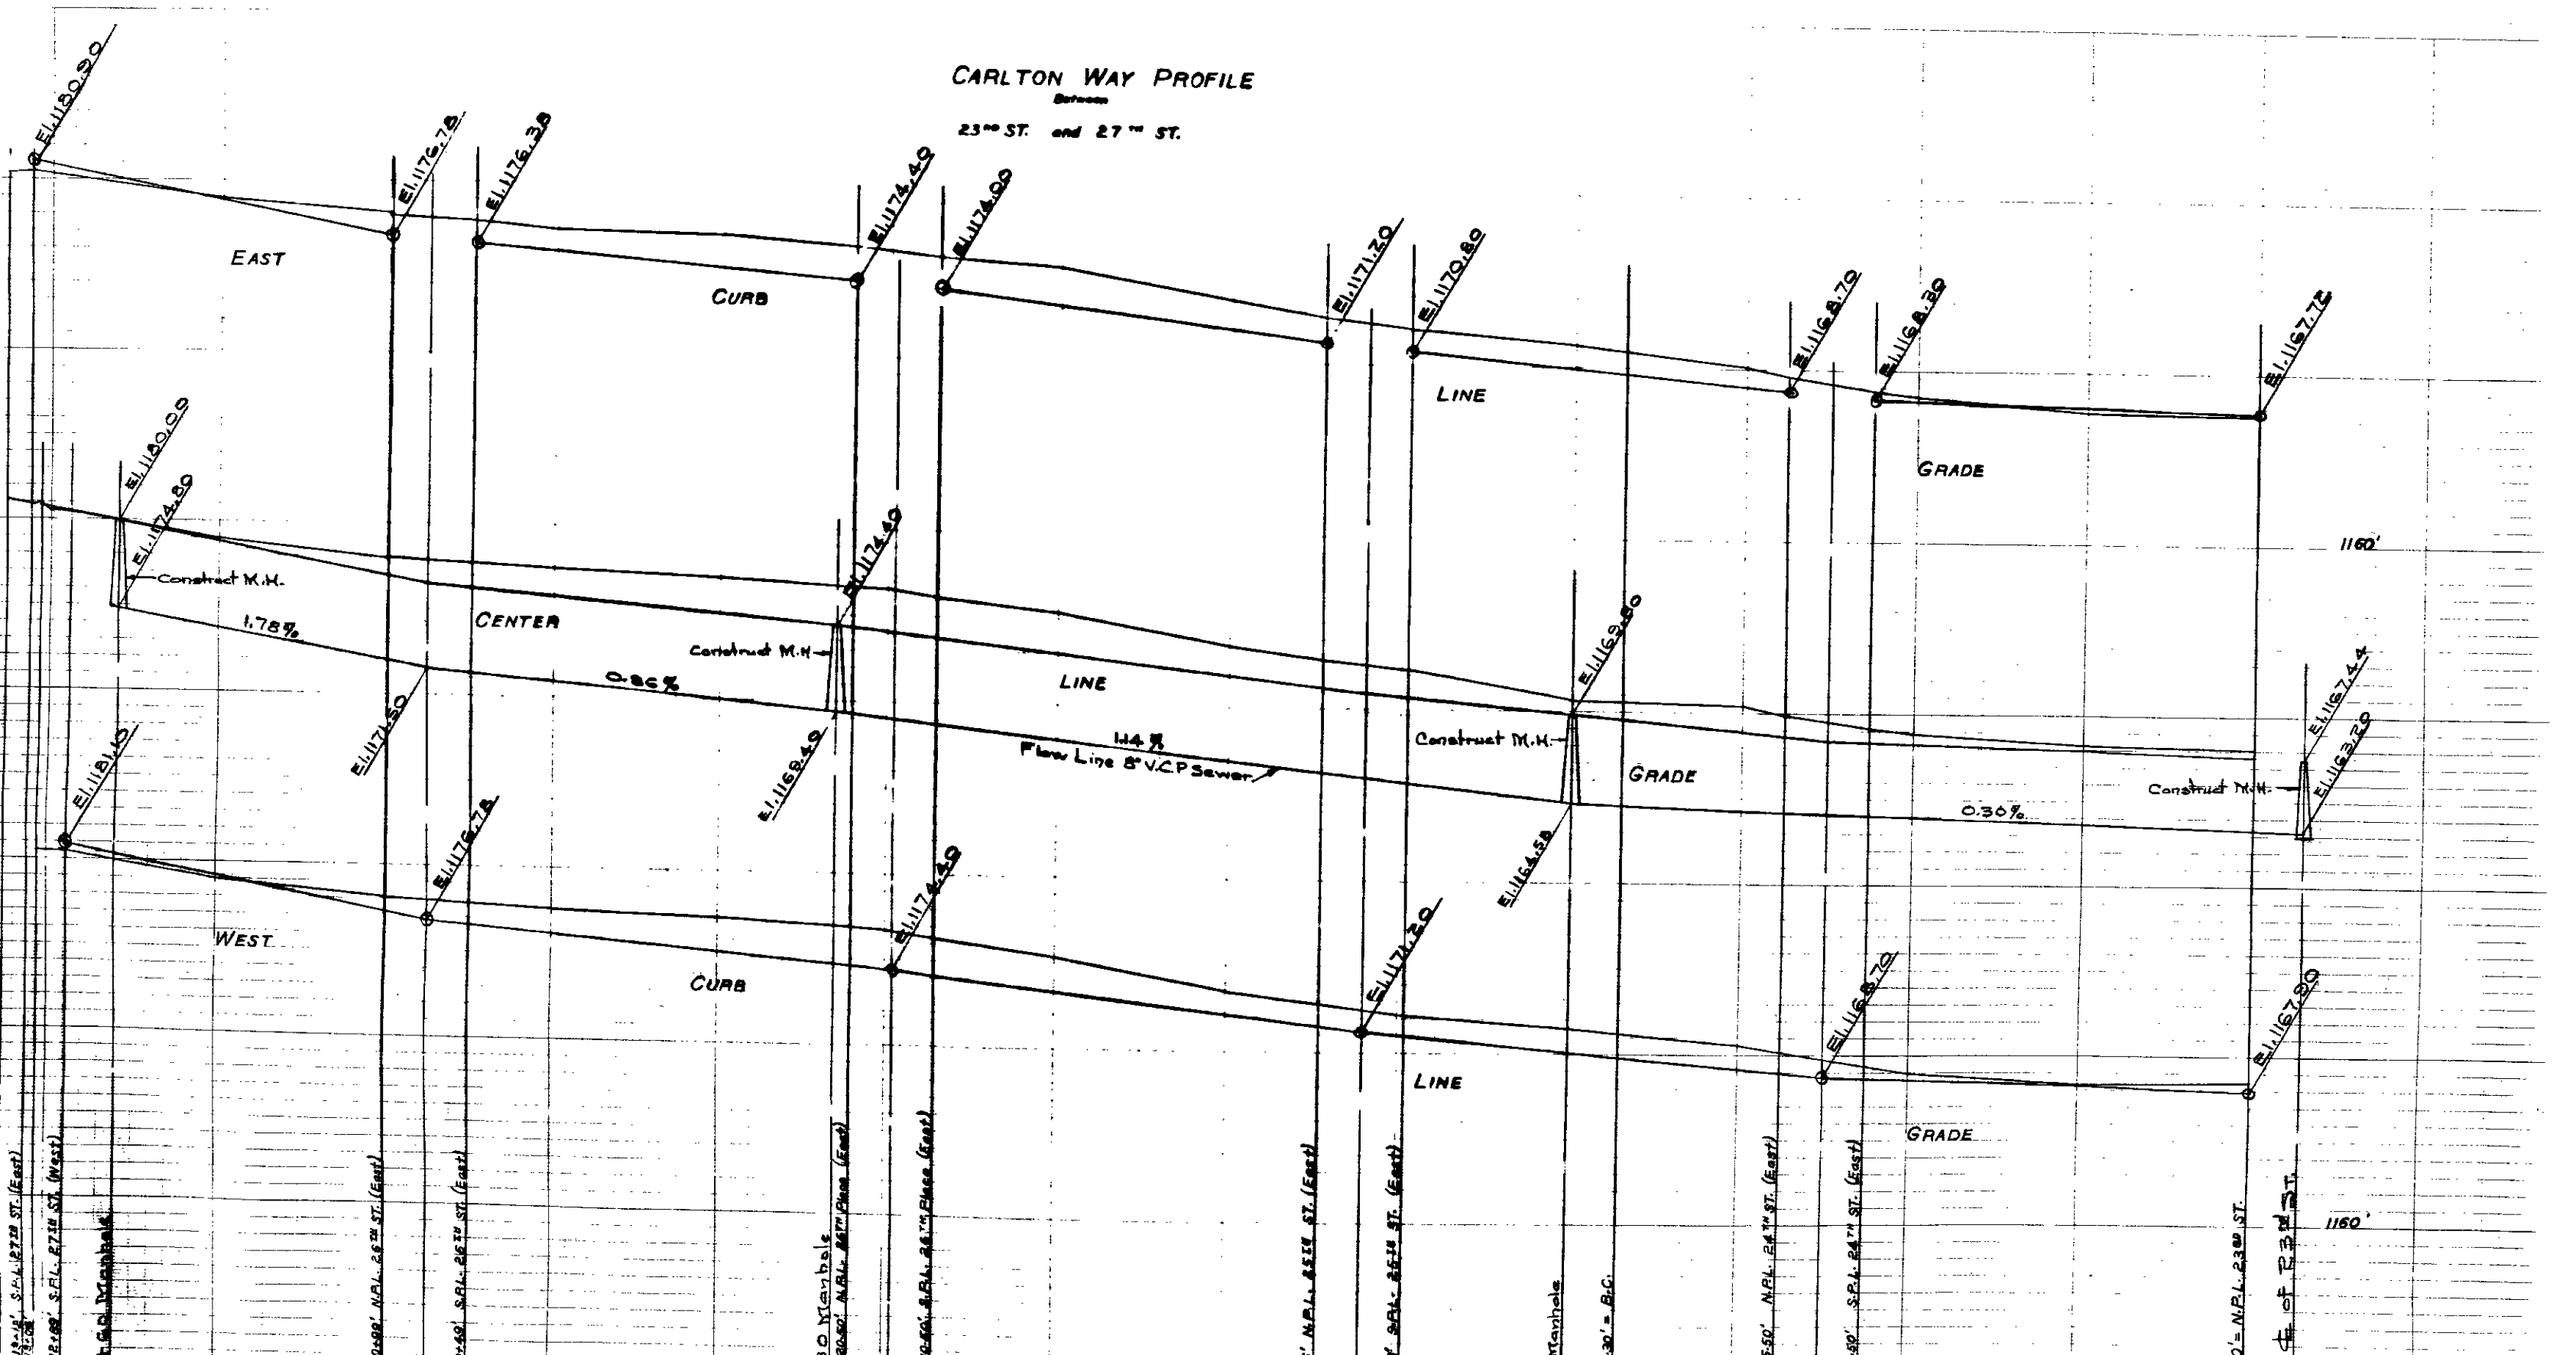
CARLTON WAY PROFILE
Between
23RD ST. and 27TH ST.
EAST
CURB
LINE
GRADE
CENTER
LINE
GRADE
WEST
CURB
LINE
GRADE
1160'
1160'
Construct M.H.
Construct M.H.
Construct M.H.
Construct M.H.
1.78%
0.86%
1.14%
Flow Line 8" V.C.P Sewer
0.30%
EL.1180.90
EL.1176.78
EL.1176.28
EL.1174.40
EL.1174.90
EL.1171.70
EL.1170.80
EL.1168.70
EL.1168.20
EL.1167.72
EL.1180.00
EL.1174.80
EL.1174.40
EL.1171.50
EL.1168.40
EL.1169.80
EL.1167.44
EL.1167.29
EL.1181.10
EL.1177.78
EL.1174.80
EL.1164.58
EL.1171.70
EL.1168.70
EL.1167.90
S.P.L. 27TH ST. (East)
S.P.L. 27TH ST. (West)
Manhole
N.P.L. 26TH ST. (East)
S.P.L. 26TH ST. (East)
Manhole
N.P.L. 26TH Place (East)
N.P.L. 25TH ST. (East)
S.P.L. 25TH ST. (East)
Manhole
B.C.
N.P.L. 24TH ST. (East)
S.P.L. 24TH ST. (East)
N.P.L. 23RD ST.
℄ of 23RD ST.

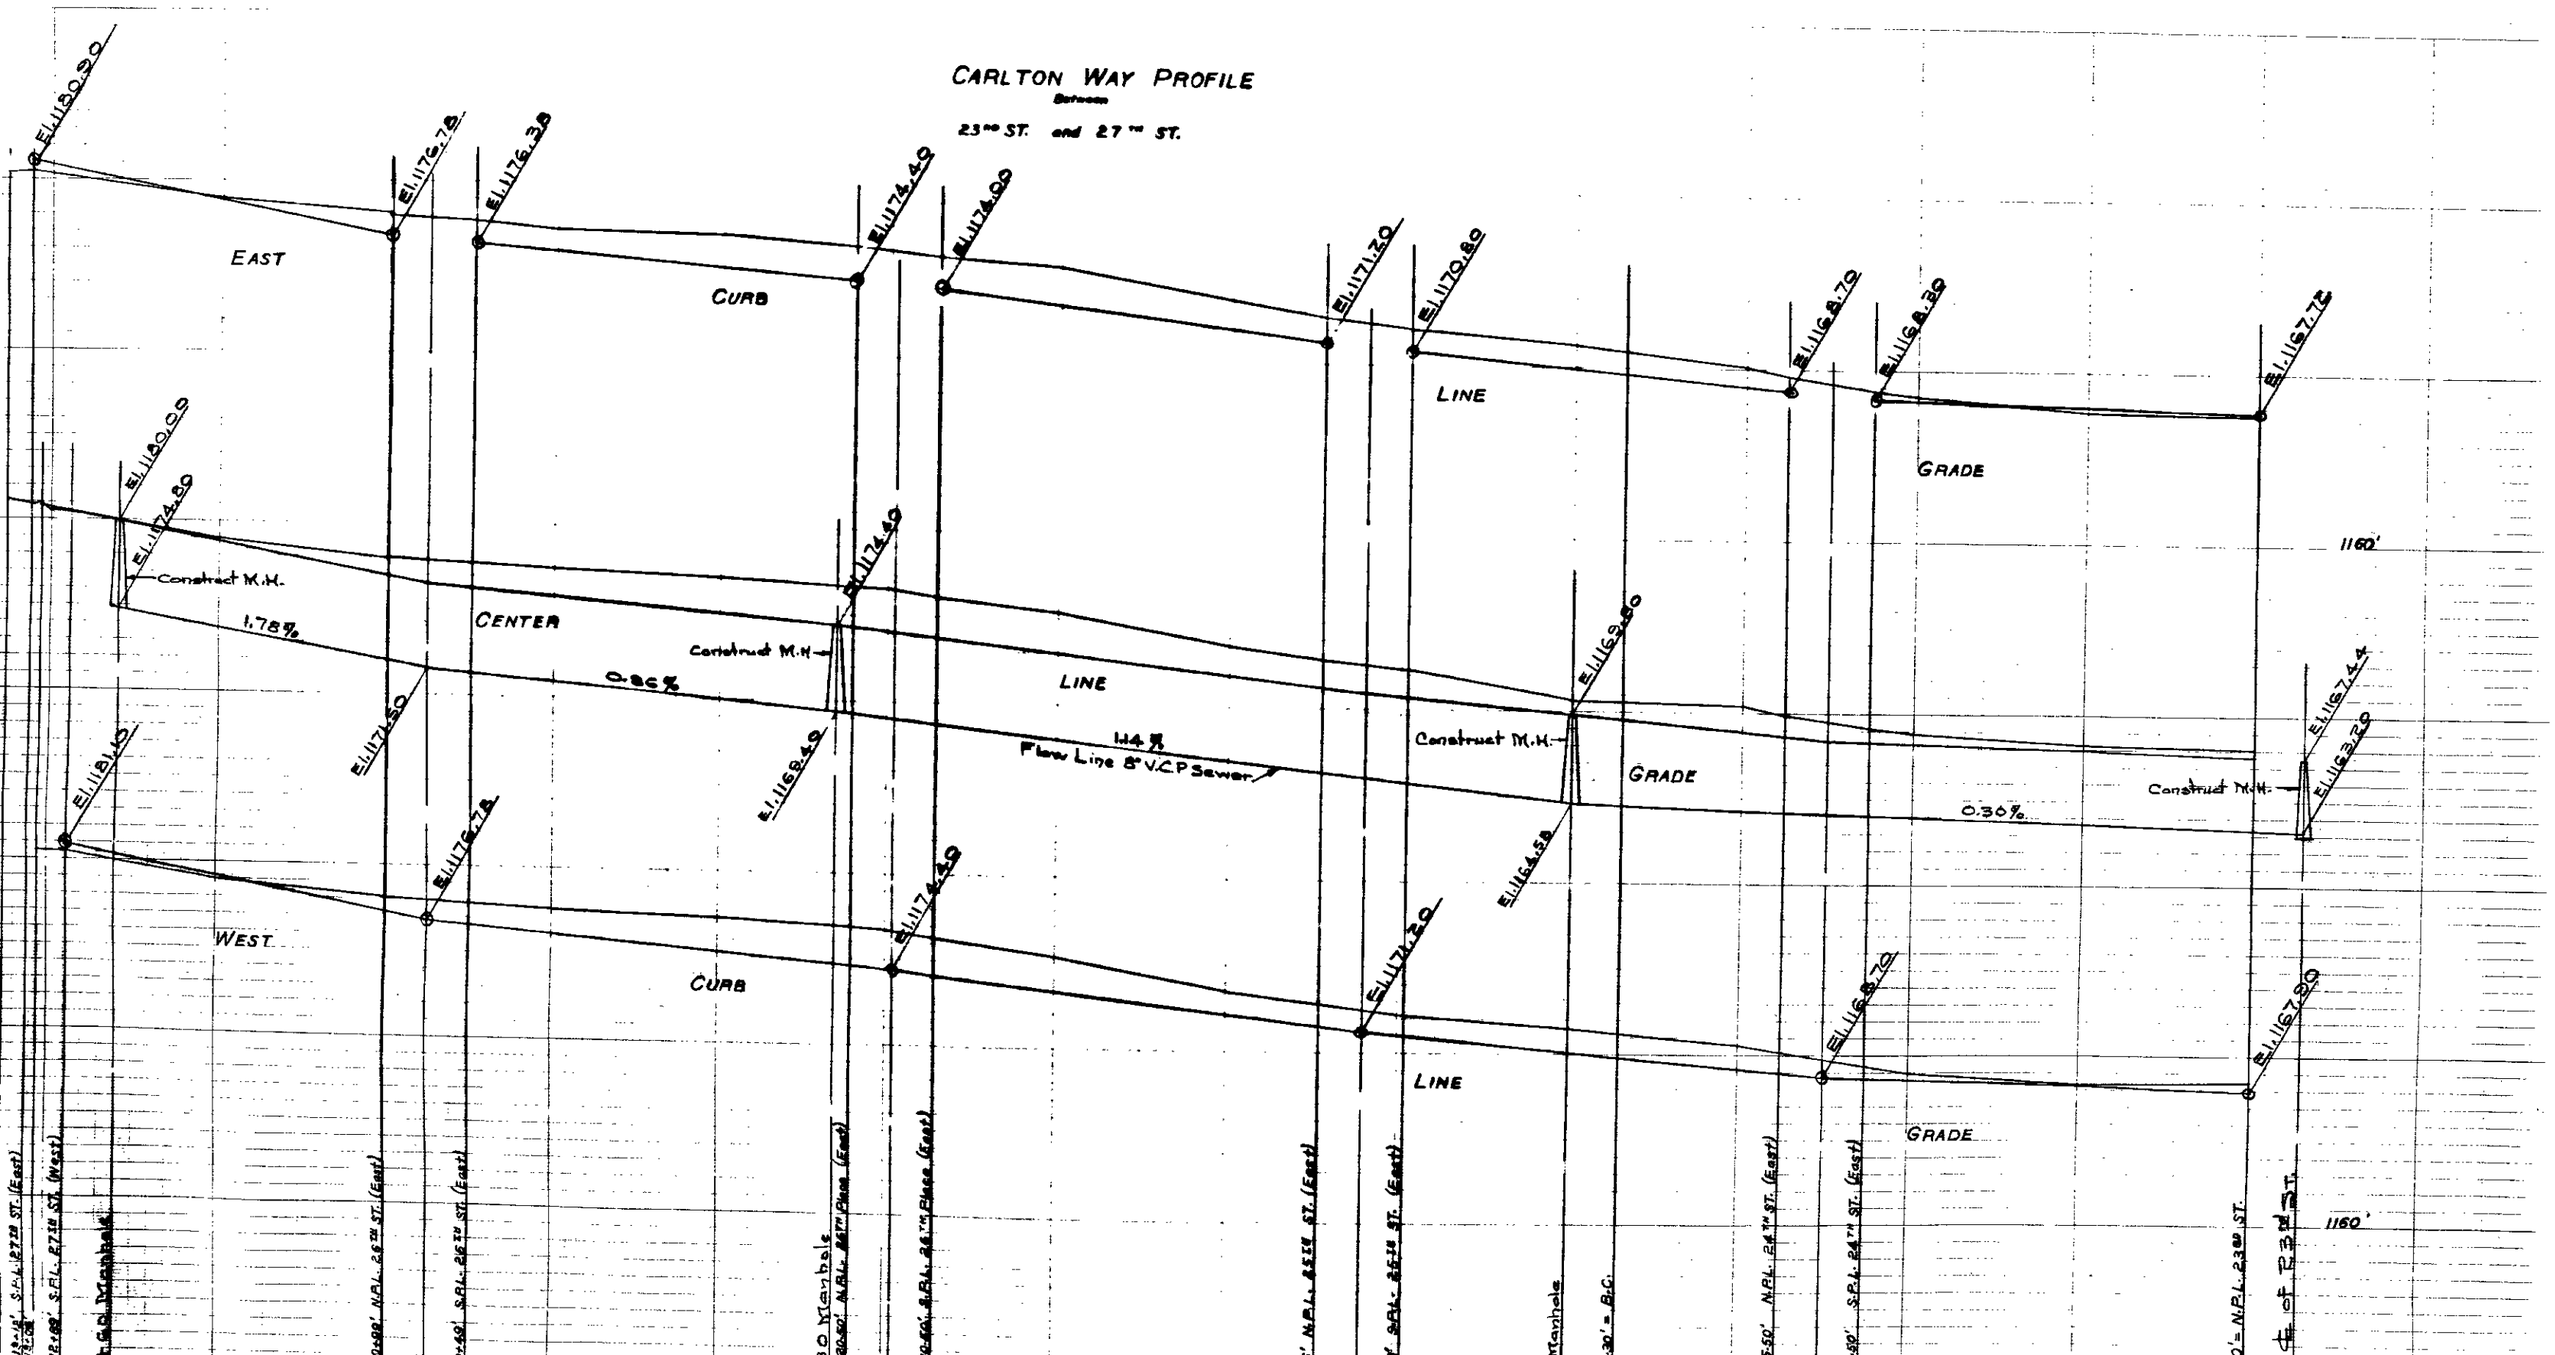
CARLTON WAY PROFILE
Between
23RD ST. and 27TH ST.
EAST
CURB
LINE
GRADE
CENTER
LINE
GRADE
WEST
CURB
LINE
GRADE
1160'
1160'
Construct M.H.
Construct M.H.
Construct M.H.
Construct M.H.
1.78%
0.86%
1.14%
Flow Line 8" V.C.P Sewer
0.30%
EL.1180.90
EL.1176.78
EL.1176.28
EL.1174.40
EL.1174.90
EL.1171.70
EL.1170.80
EL.1168.70
EL.1168.20
EL.1167.72
EL.1180.00
EL.1174.80
EL.1174.40
EL.1171.50
EL.1168.40
EL.1169.80
EL.1167.44
EL.1167.29
EL.1181.10
EL.1177.78
EL.1174.80
EL.1164.58
EL.1171.70
EL.1168.70
EL.1167.90
S.P.L. 27TH ST. (East)
S.P.L. 27TH ST. (West)
Manhole
N.P.L. 26TH ST. (East)
S.P.L. 26TH ST. (East)
Manhole
N.P.L. 26TH Place (East)
N.P.L. 25TH ST. (East)
S.P.L. 25TH ST. (East)
Manhole
B.C.
N.P.L. 24TH ST. (East)
S.P.L. 24TH ST. (East)
N.P.L. 23RD ST.
℄ of 23RD ST.