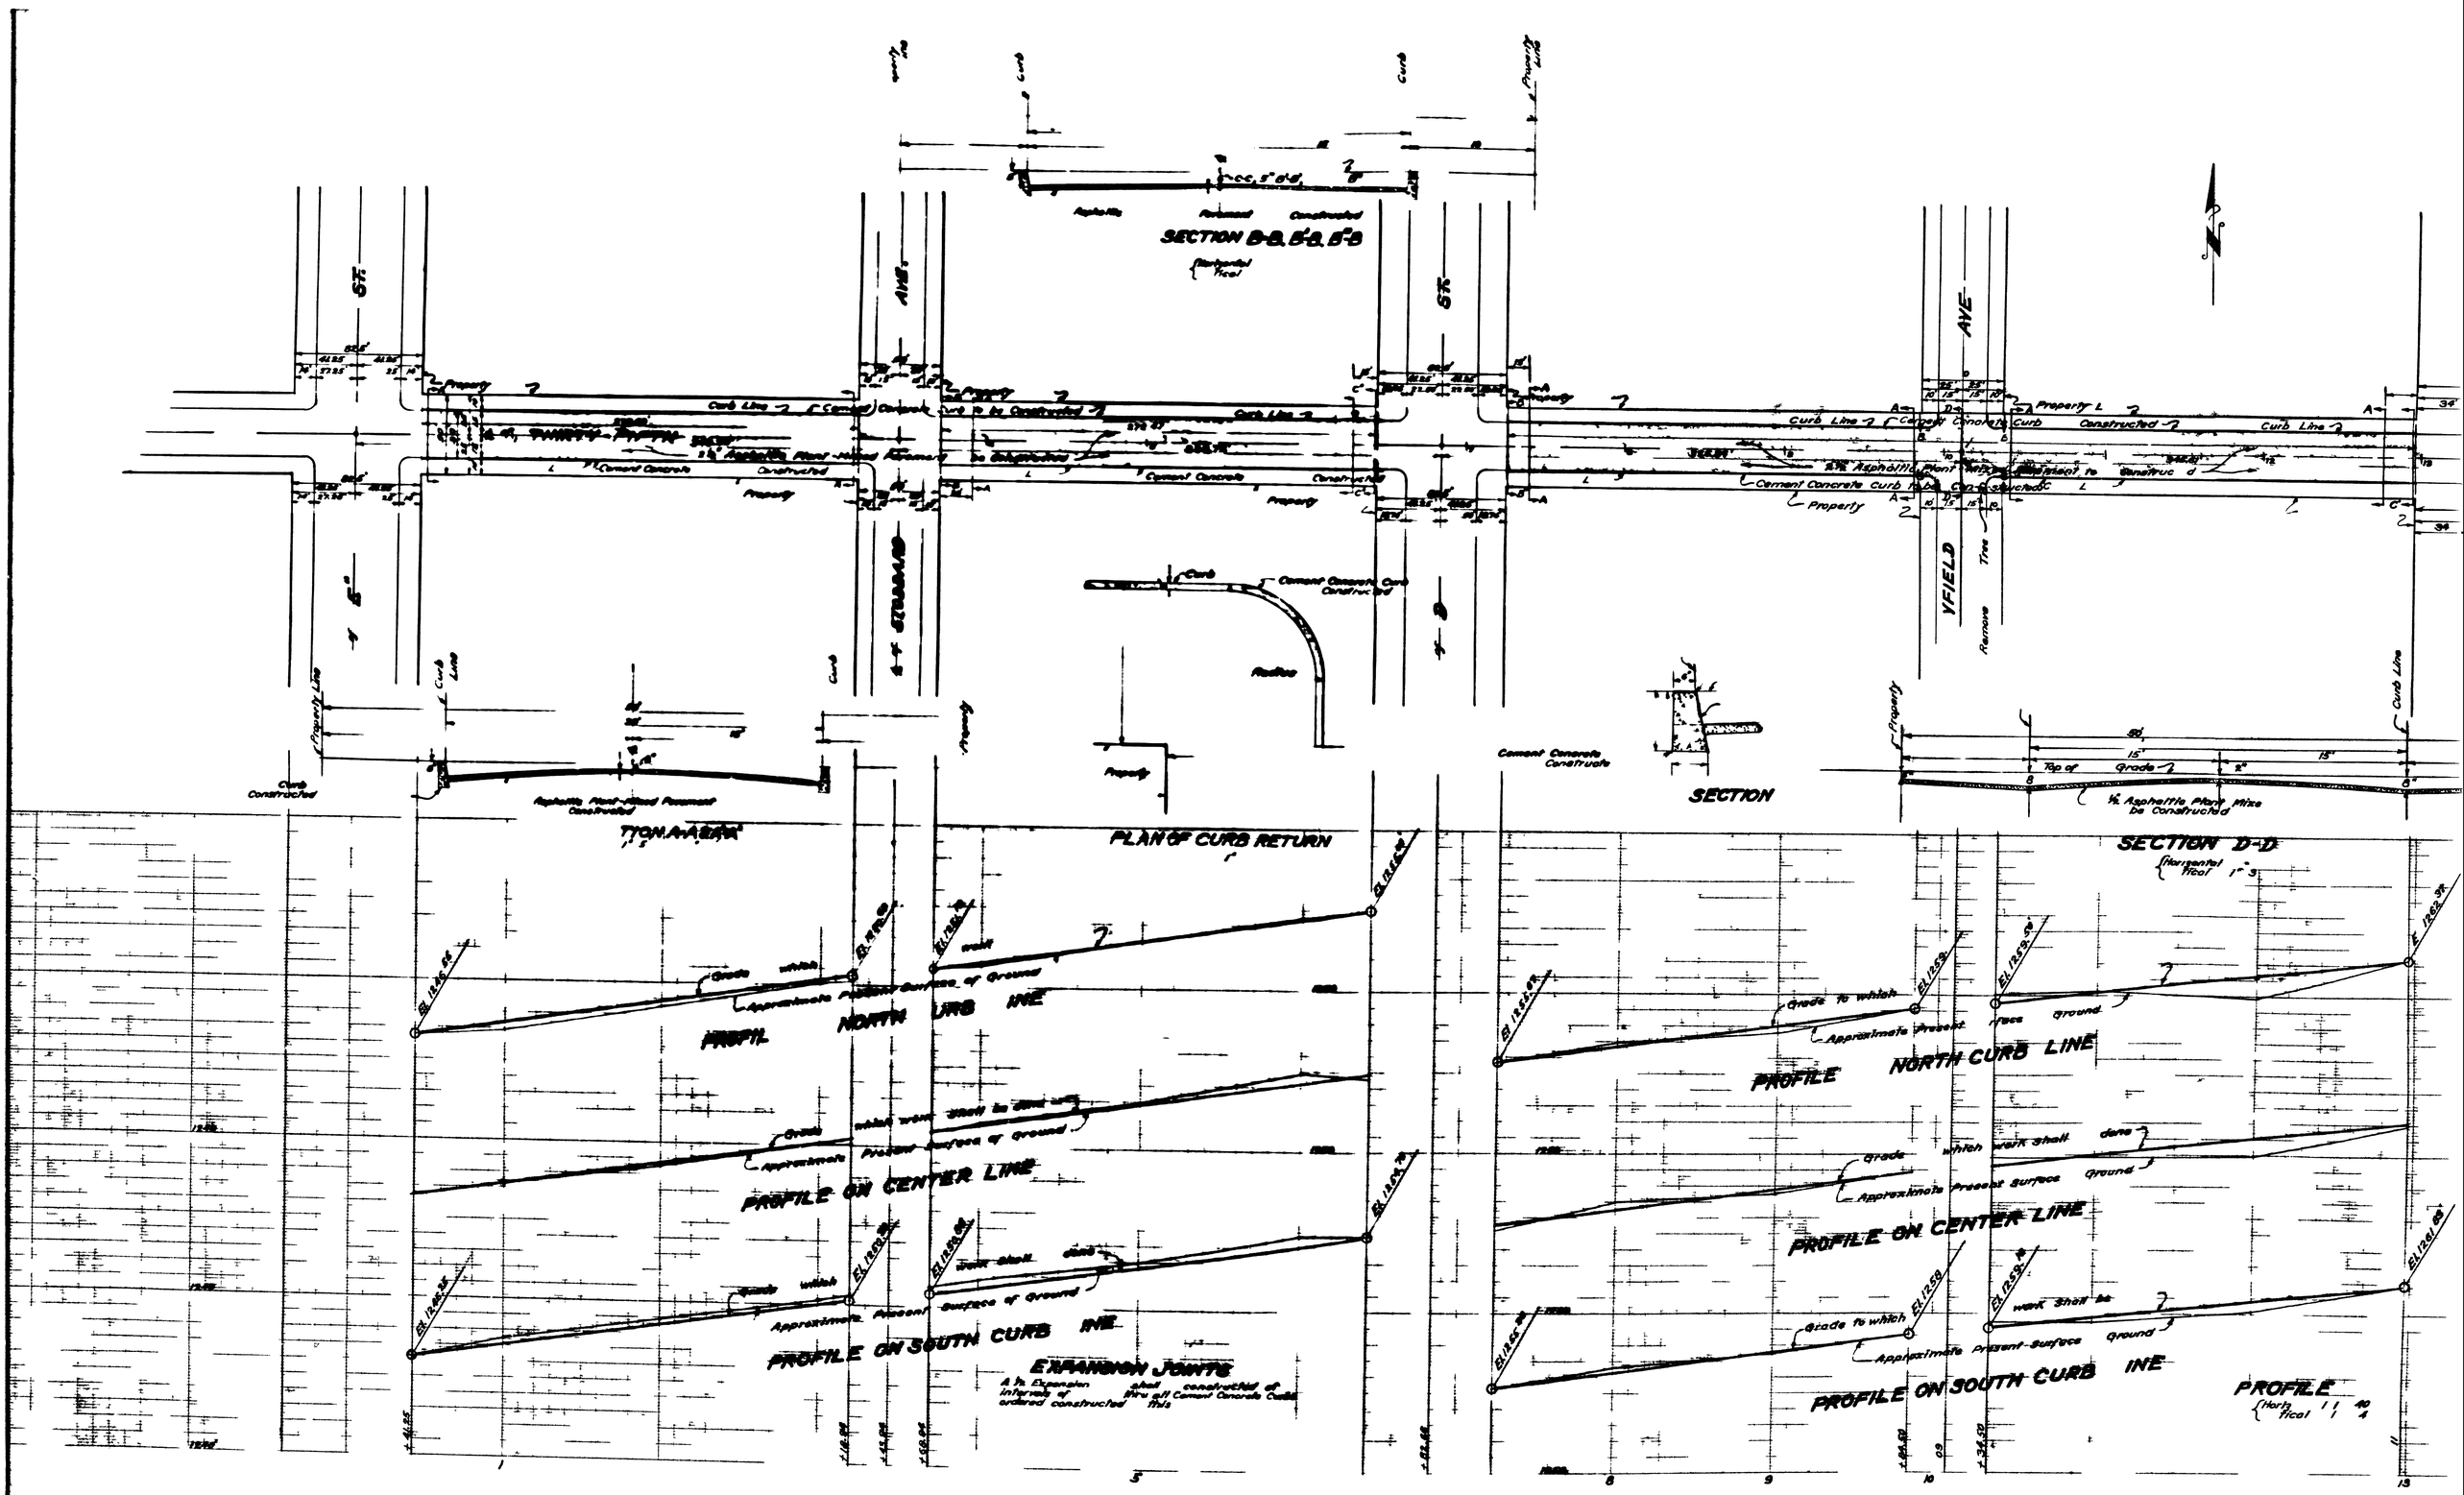
SECTION B-B, B'-B, B''-B
PLAN OF CURB RETURN
SECTION
SECTION D-D
PROFILE NORTH CURB LINE
PROFILE ON CENTER LINE
PROFILE ON SOUTH CURB LINE
EXPANSION JOINTS
PROFILE
Asphaltic Plant Mixed Pavement Constructed
Cement Concrete Constructed
Curb Line
Property
Grade which walk shall be done
Approximate Present Surface of Ground
Top of Grade
½" Asphaltic Plant Mixe be Constructed
Cement Concrete Curb Constructed
Radius
VFIELD AVE
Remove Tree
Horizontal Vertical