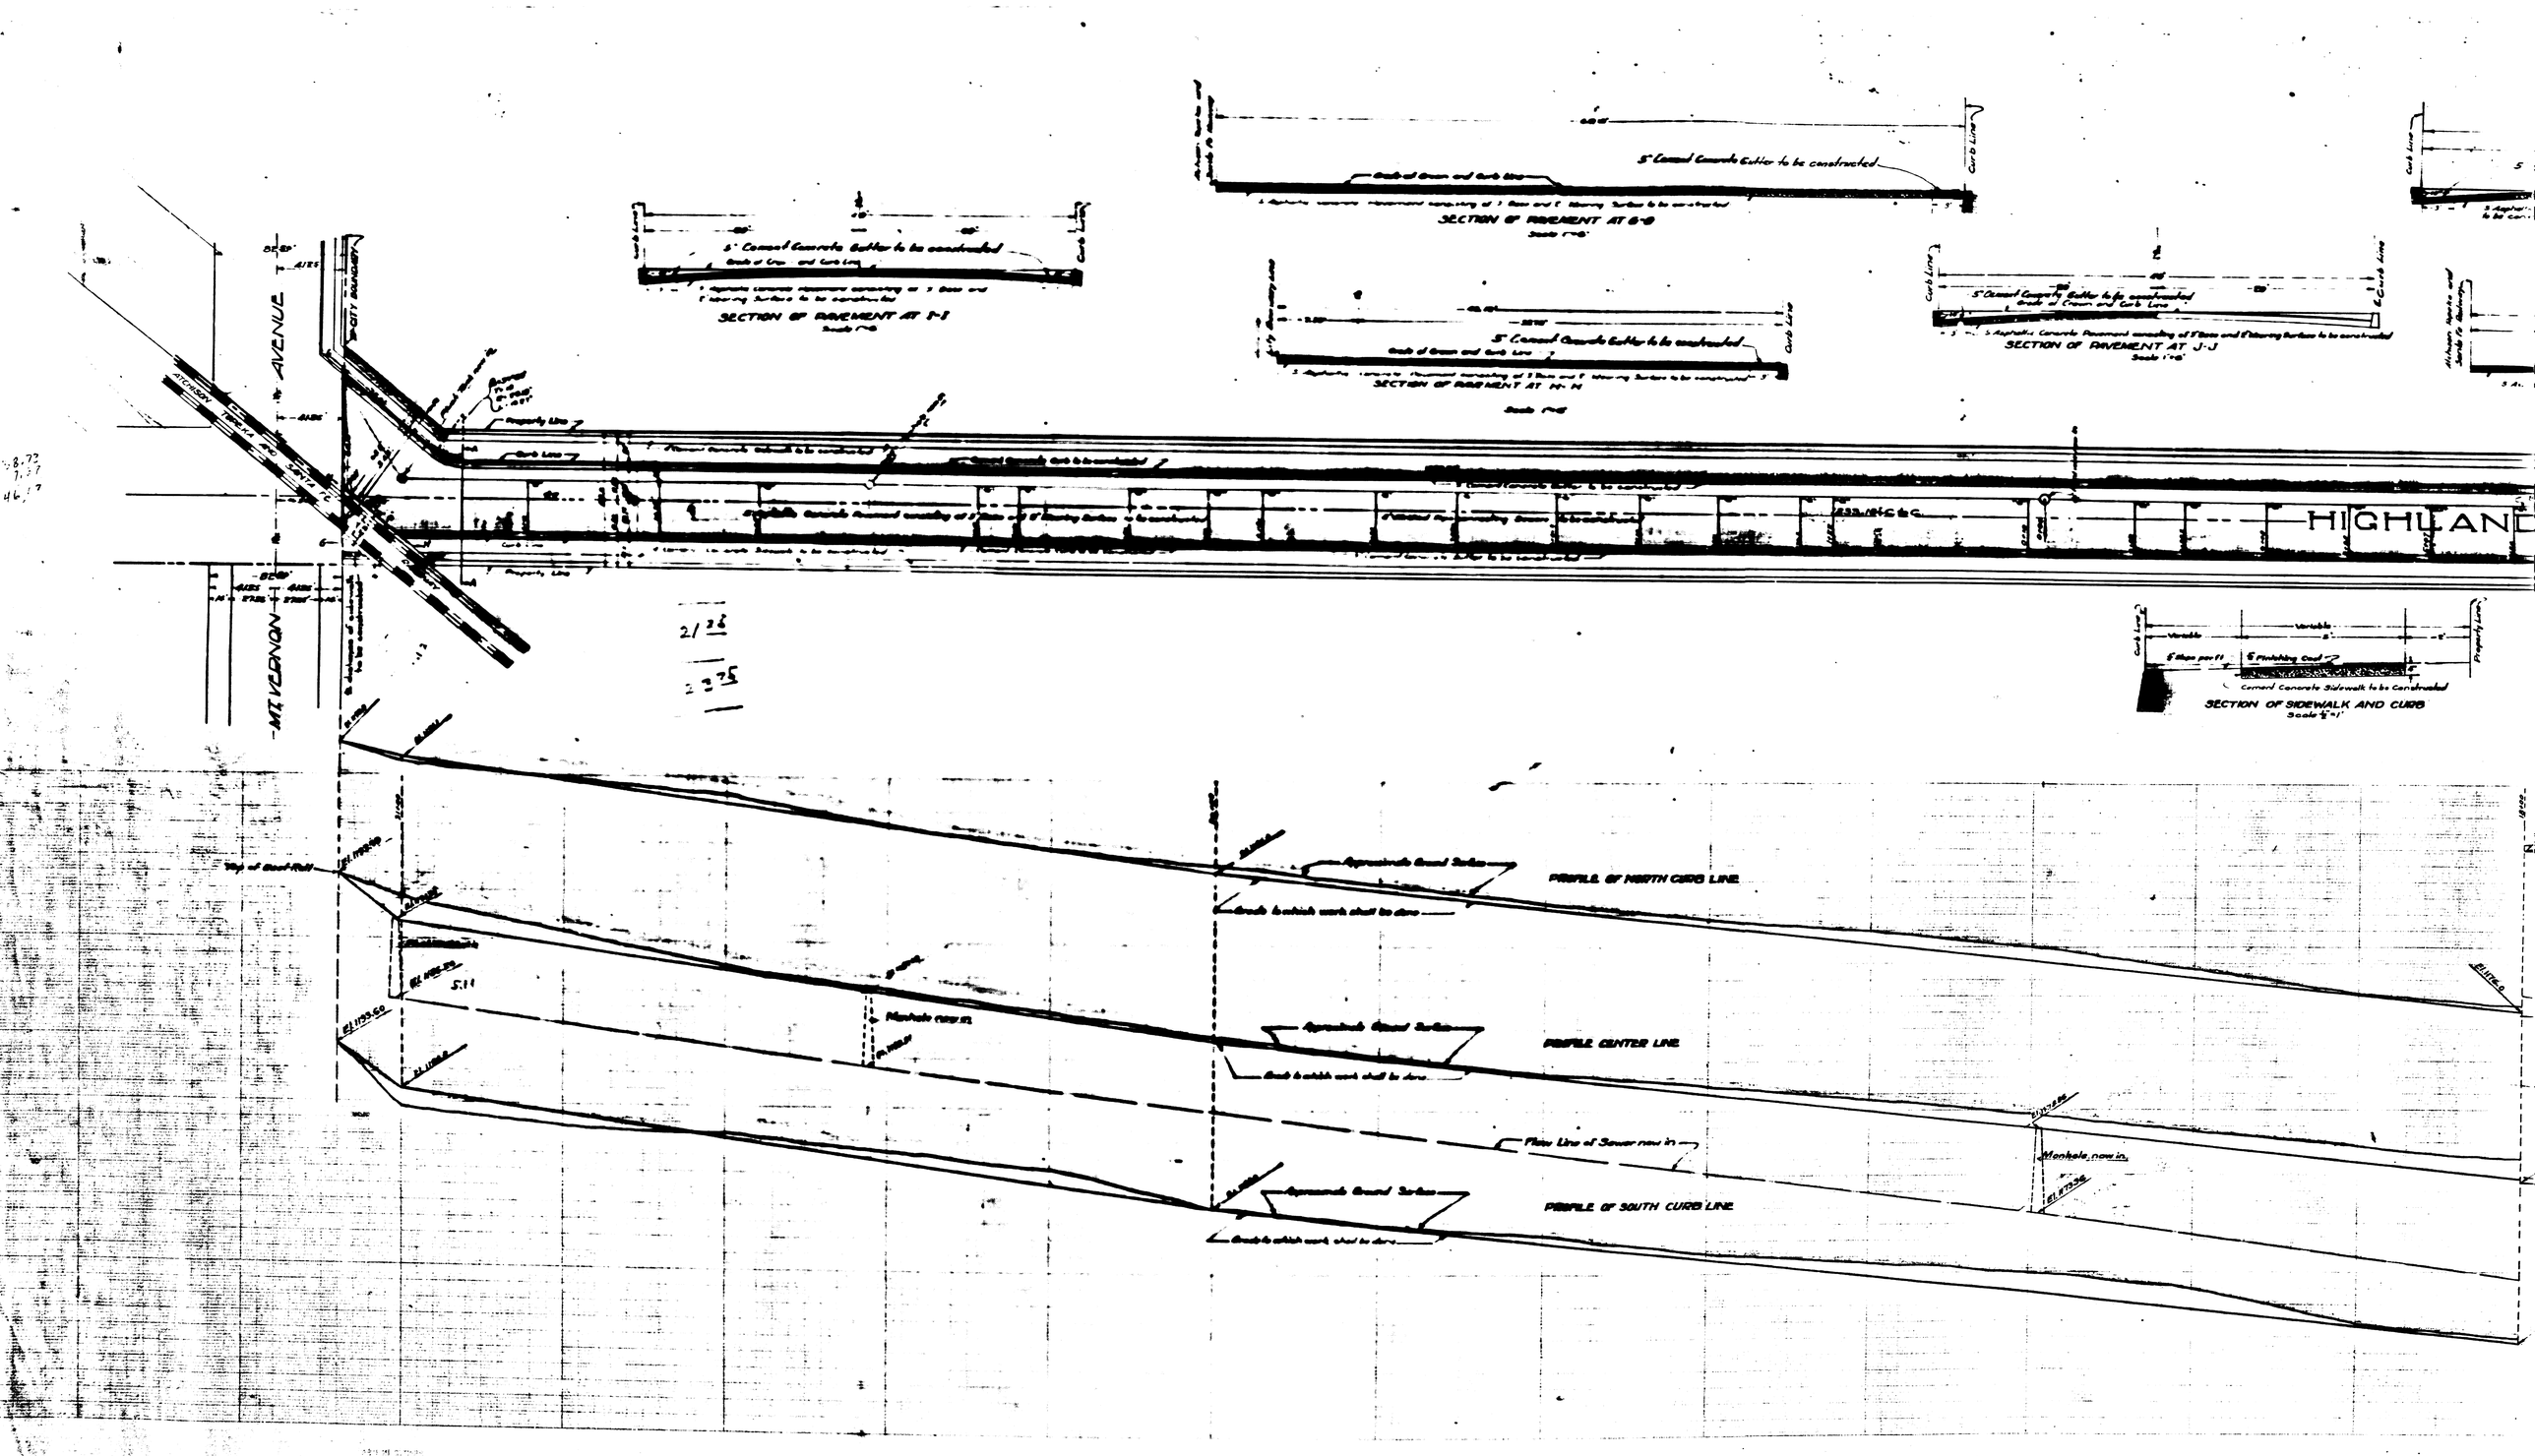
SECTION OF PAVEMENT AT I-I
SECTION OF PAVEMENT AT G-G
SECTION OF PAVEMENT AT H-H
SECTION OF PAVEMENT AT J-J
5" Curved Concrete Gutter to be constructed
Curb Line
Property Line
MT. VERNON AVENUE
HIGHLAND
Manhole, new in
Flow Line of Sewer new in
Approximate Ground Surface
PROFILE OF NORTH CURB LINE
PROFILE CENTER LINE
PROFILE OF SOUTH CURB LINE
SECTION OF SIDEWALK AND CURB
Variable
6" Finishing Coat
Cement Concrete Sidewalk to be Constructed

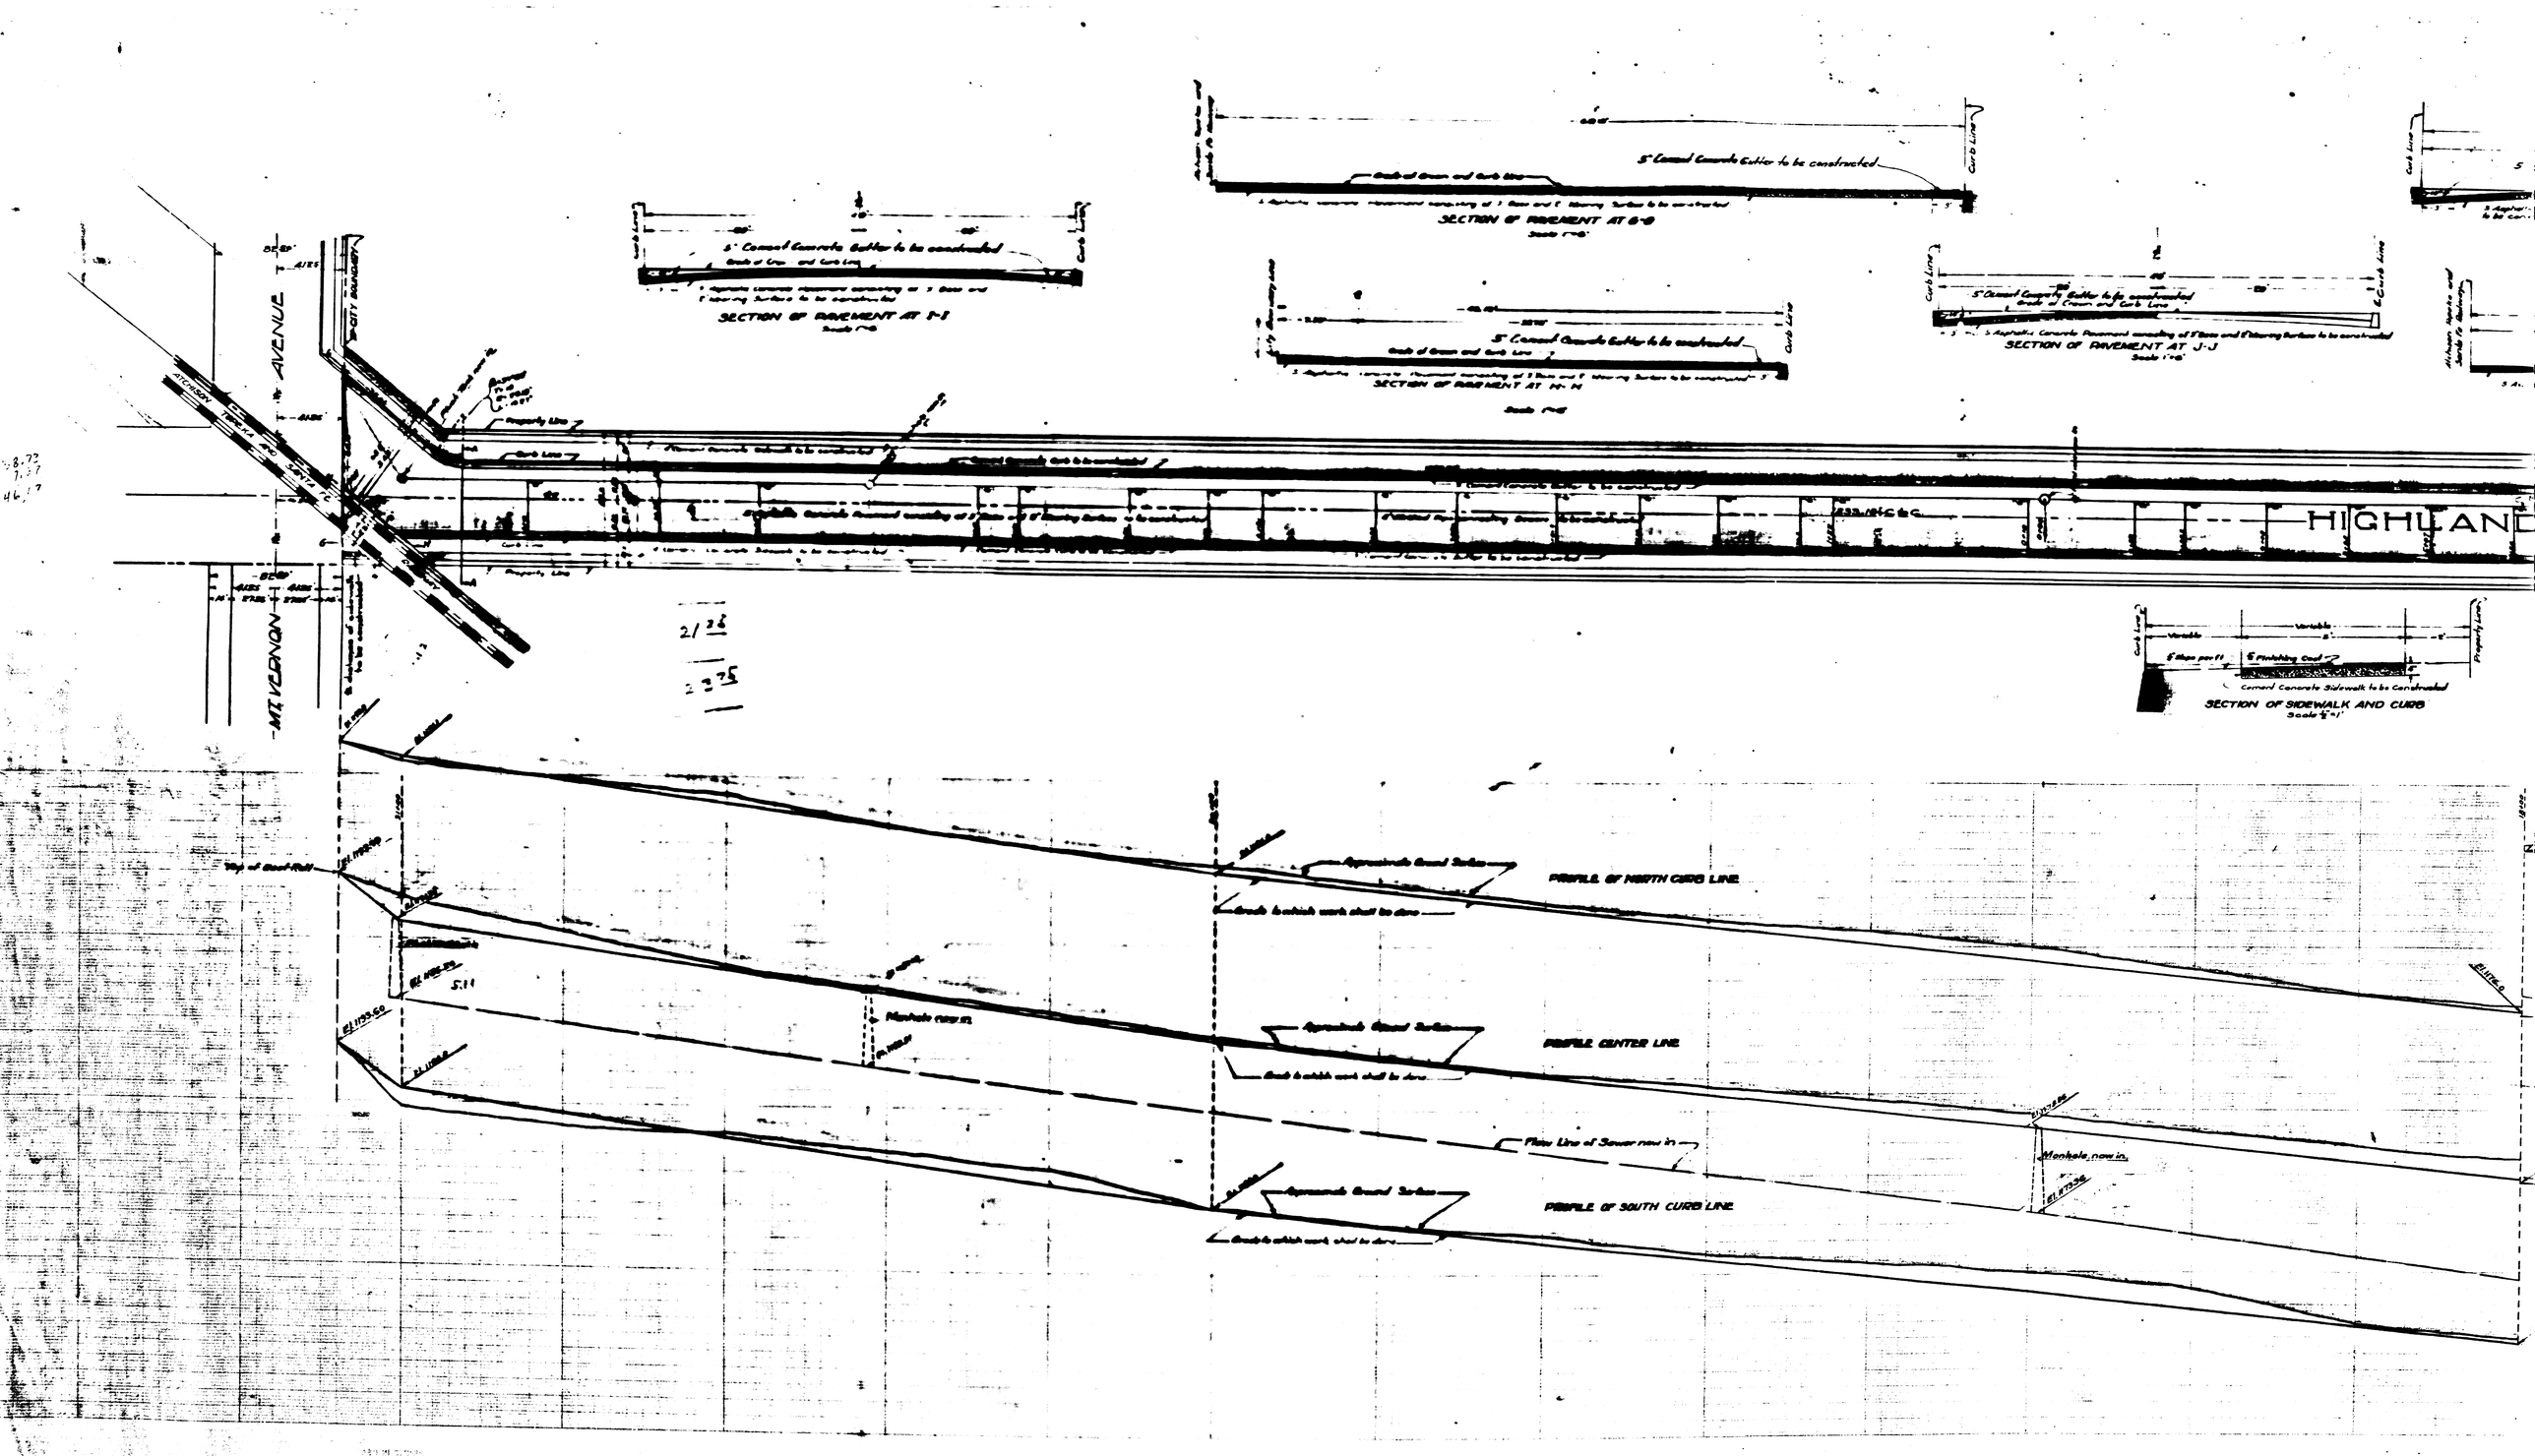
SECTION OF PAVEMENT AT I-I
SECTION OF PAVEMENT AT G-G
SECTION OF PAVEMENT AT H-H
SECTION OF PAVEMENT AT J-J
5" Curved Concrete Gutter to be constructed
Curb Line
Property Line
MT. VERNON AVENUE
HIGHLAND
Manhole, new in
Flow Line of Sewer new in
Approximate Ground Surface
PROFILE OF NORTH CURB LINE
PROFILE CENTER LINE
PROFILE OF SOUTH CURB LINE
SECTION OF SIDEWALK AND CURB
Variable
6" Finishing Coat
Cement Concrete Sidewalk to be Constructed