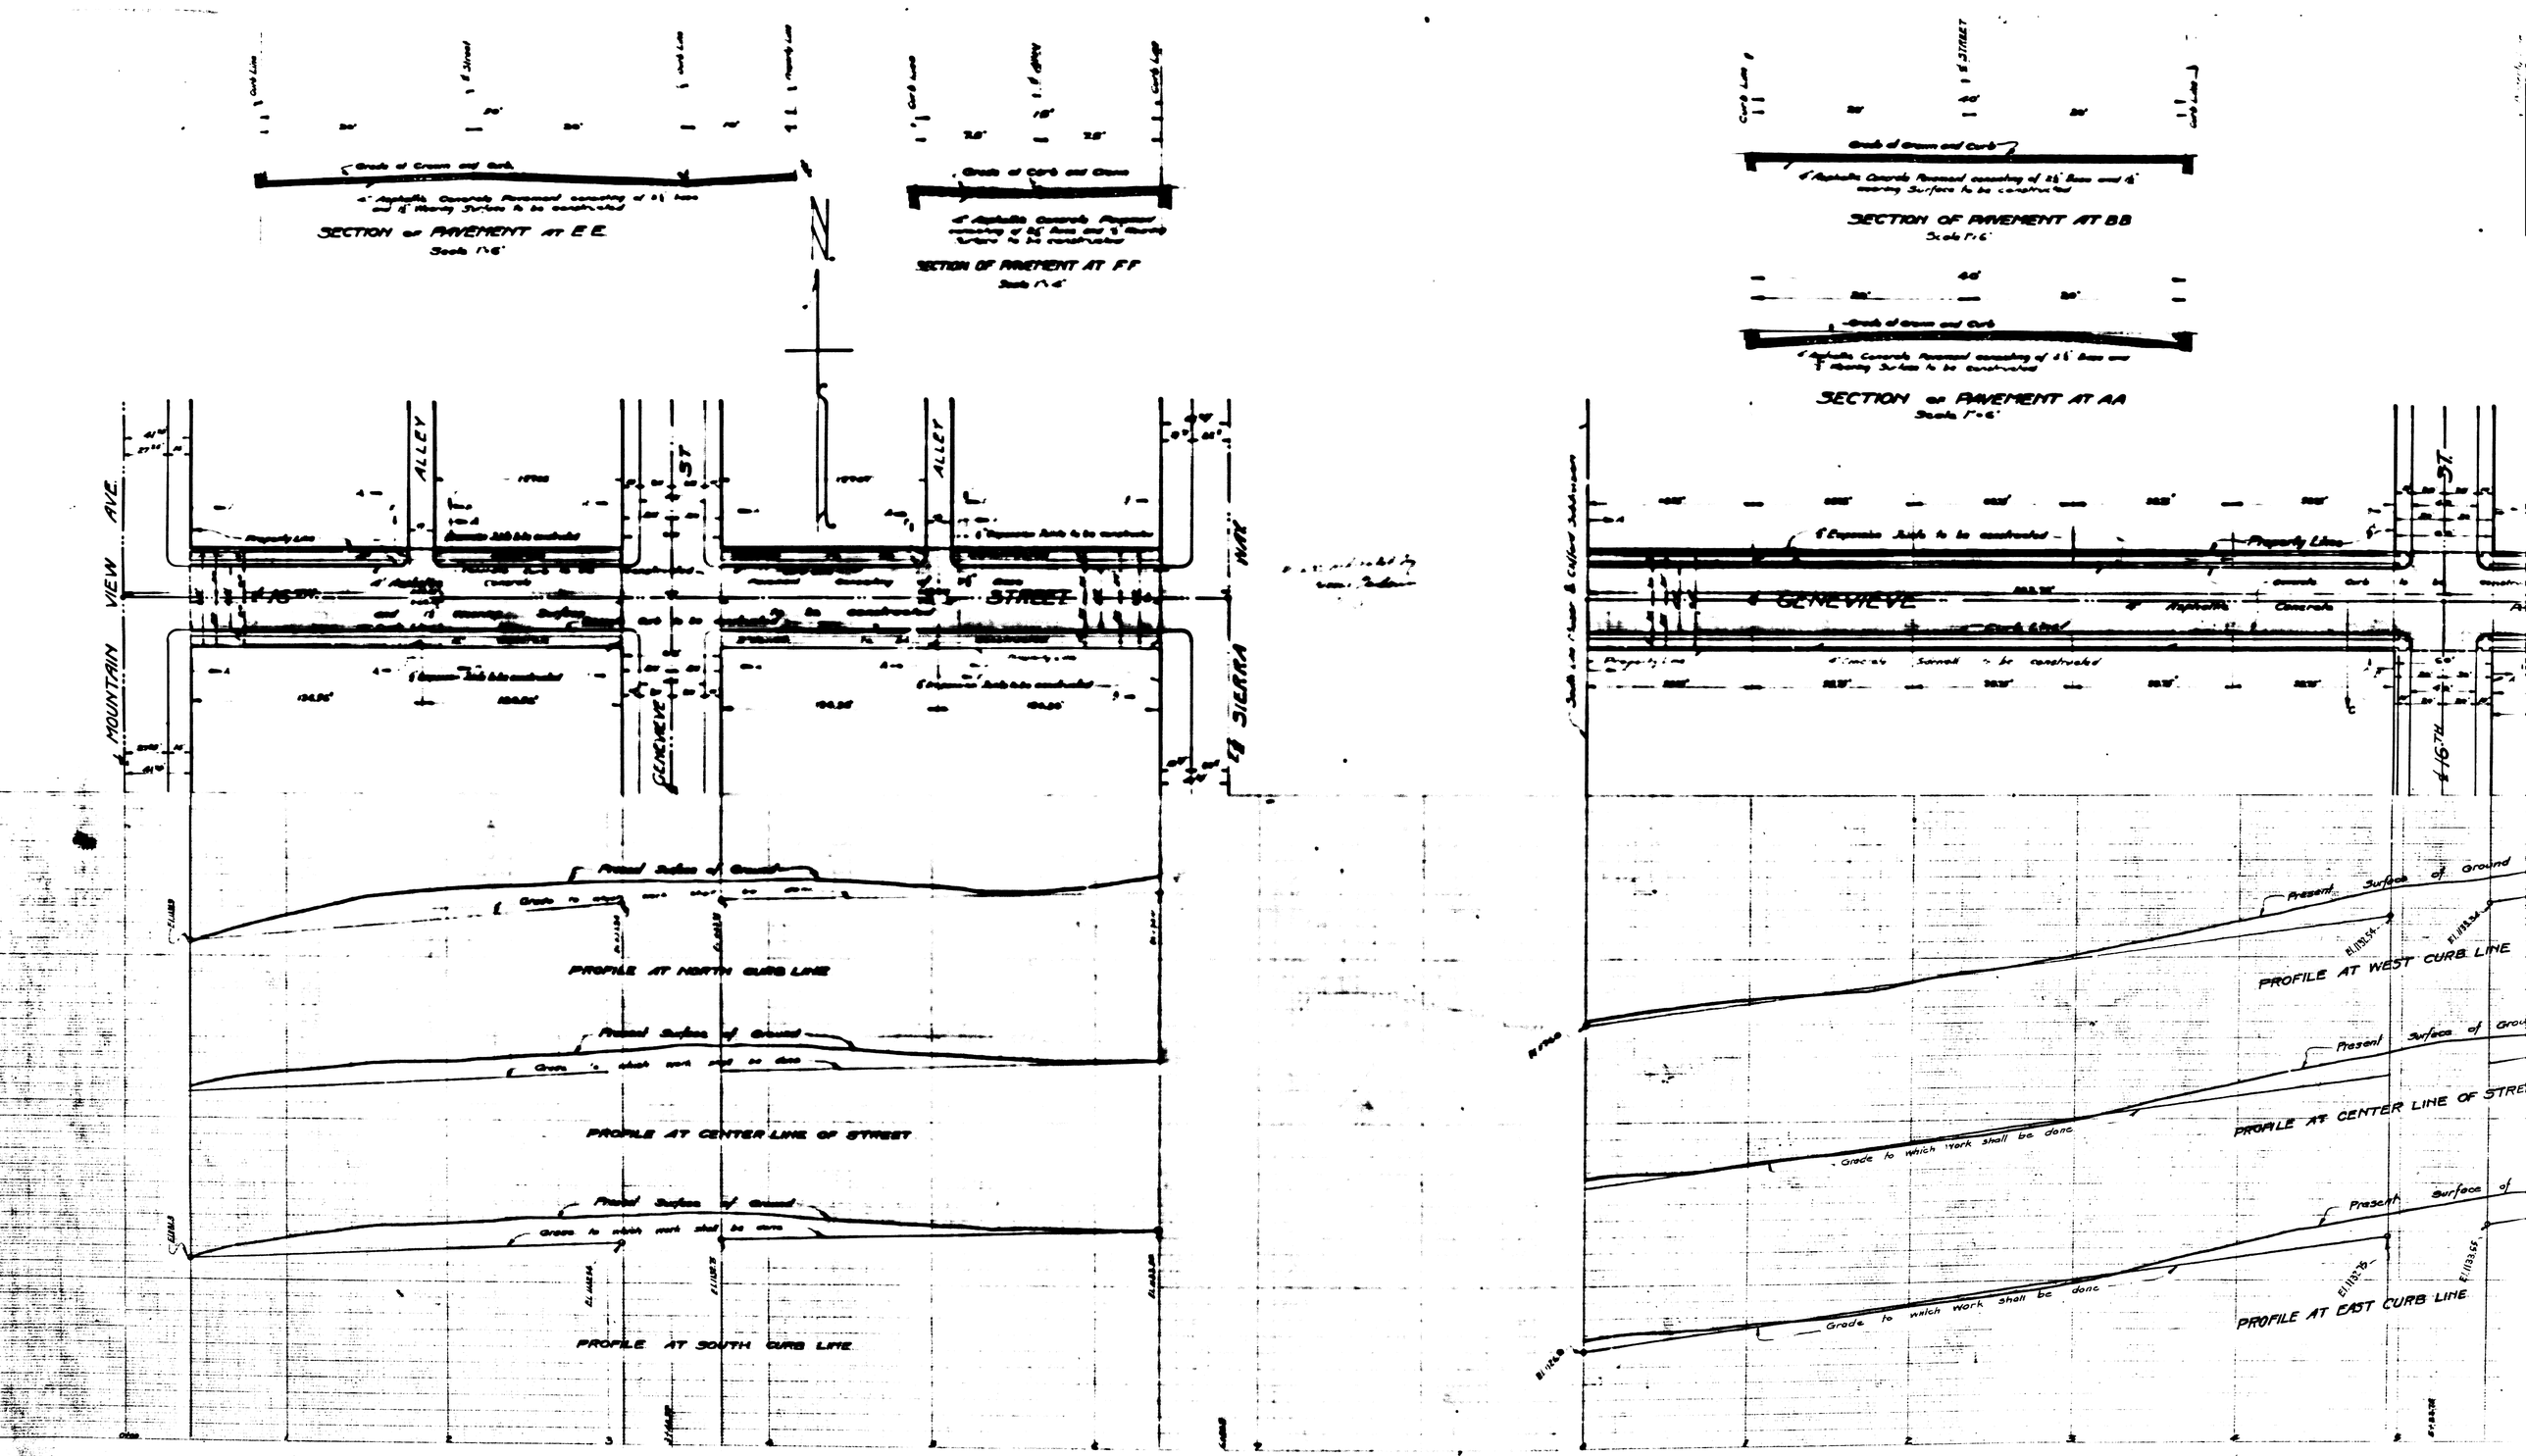
SECTION OF PAVEMENT AT E E
SECTION OF PAVEMENT AT F F
SECTION OF PAVEMENT AT BB
SECTION OF PAVEMENT AT AA
MOUNTAIN VIEW AVE.
ALLEY
ST
STREET
GENEVIEVE
SIERRA
GENEVIEVE
16TH
Property Line
Proposed Surface of Ground
Grade to which work shall be done
PROFILE AT NORTH CURB LINE
PROFILE AT CENTER LINE OF STREET
PROFILE AT SOUTH CURB LINE
PROFILE AT WEST CURB LINE
PROFILE AT CENTER LINE OF STREET
PROFILE AT EAST CURB LINE

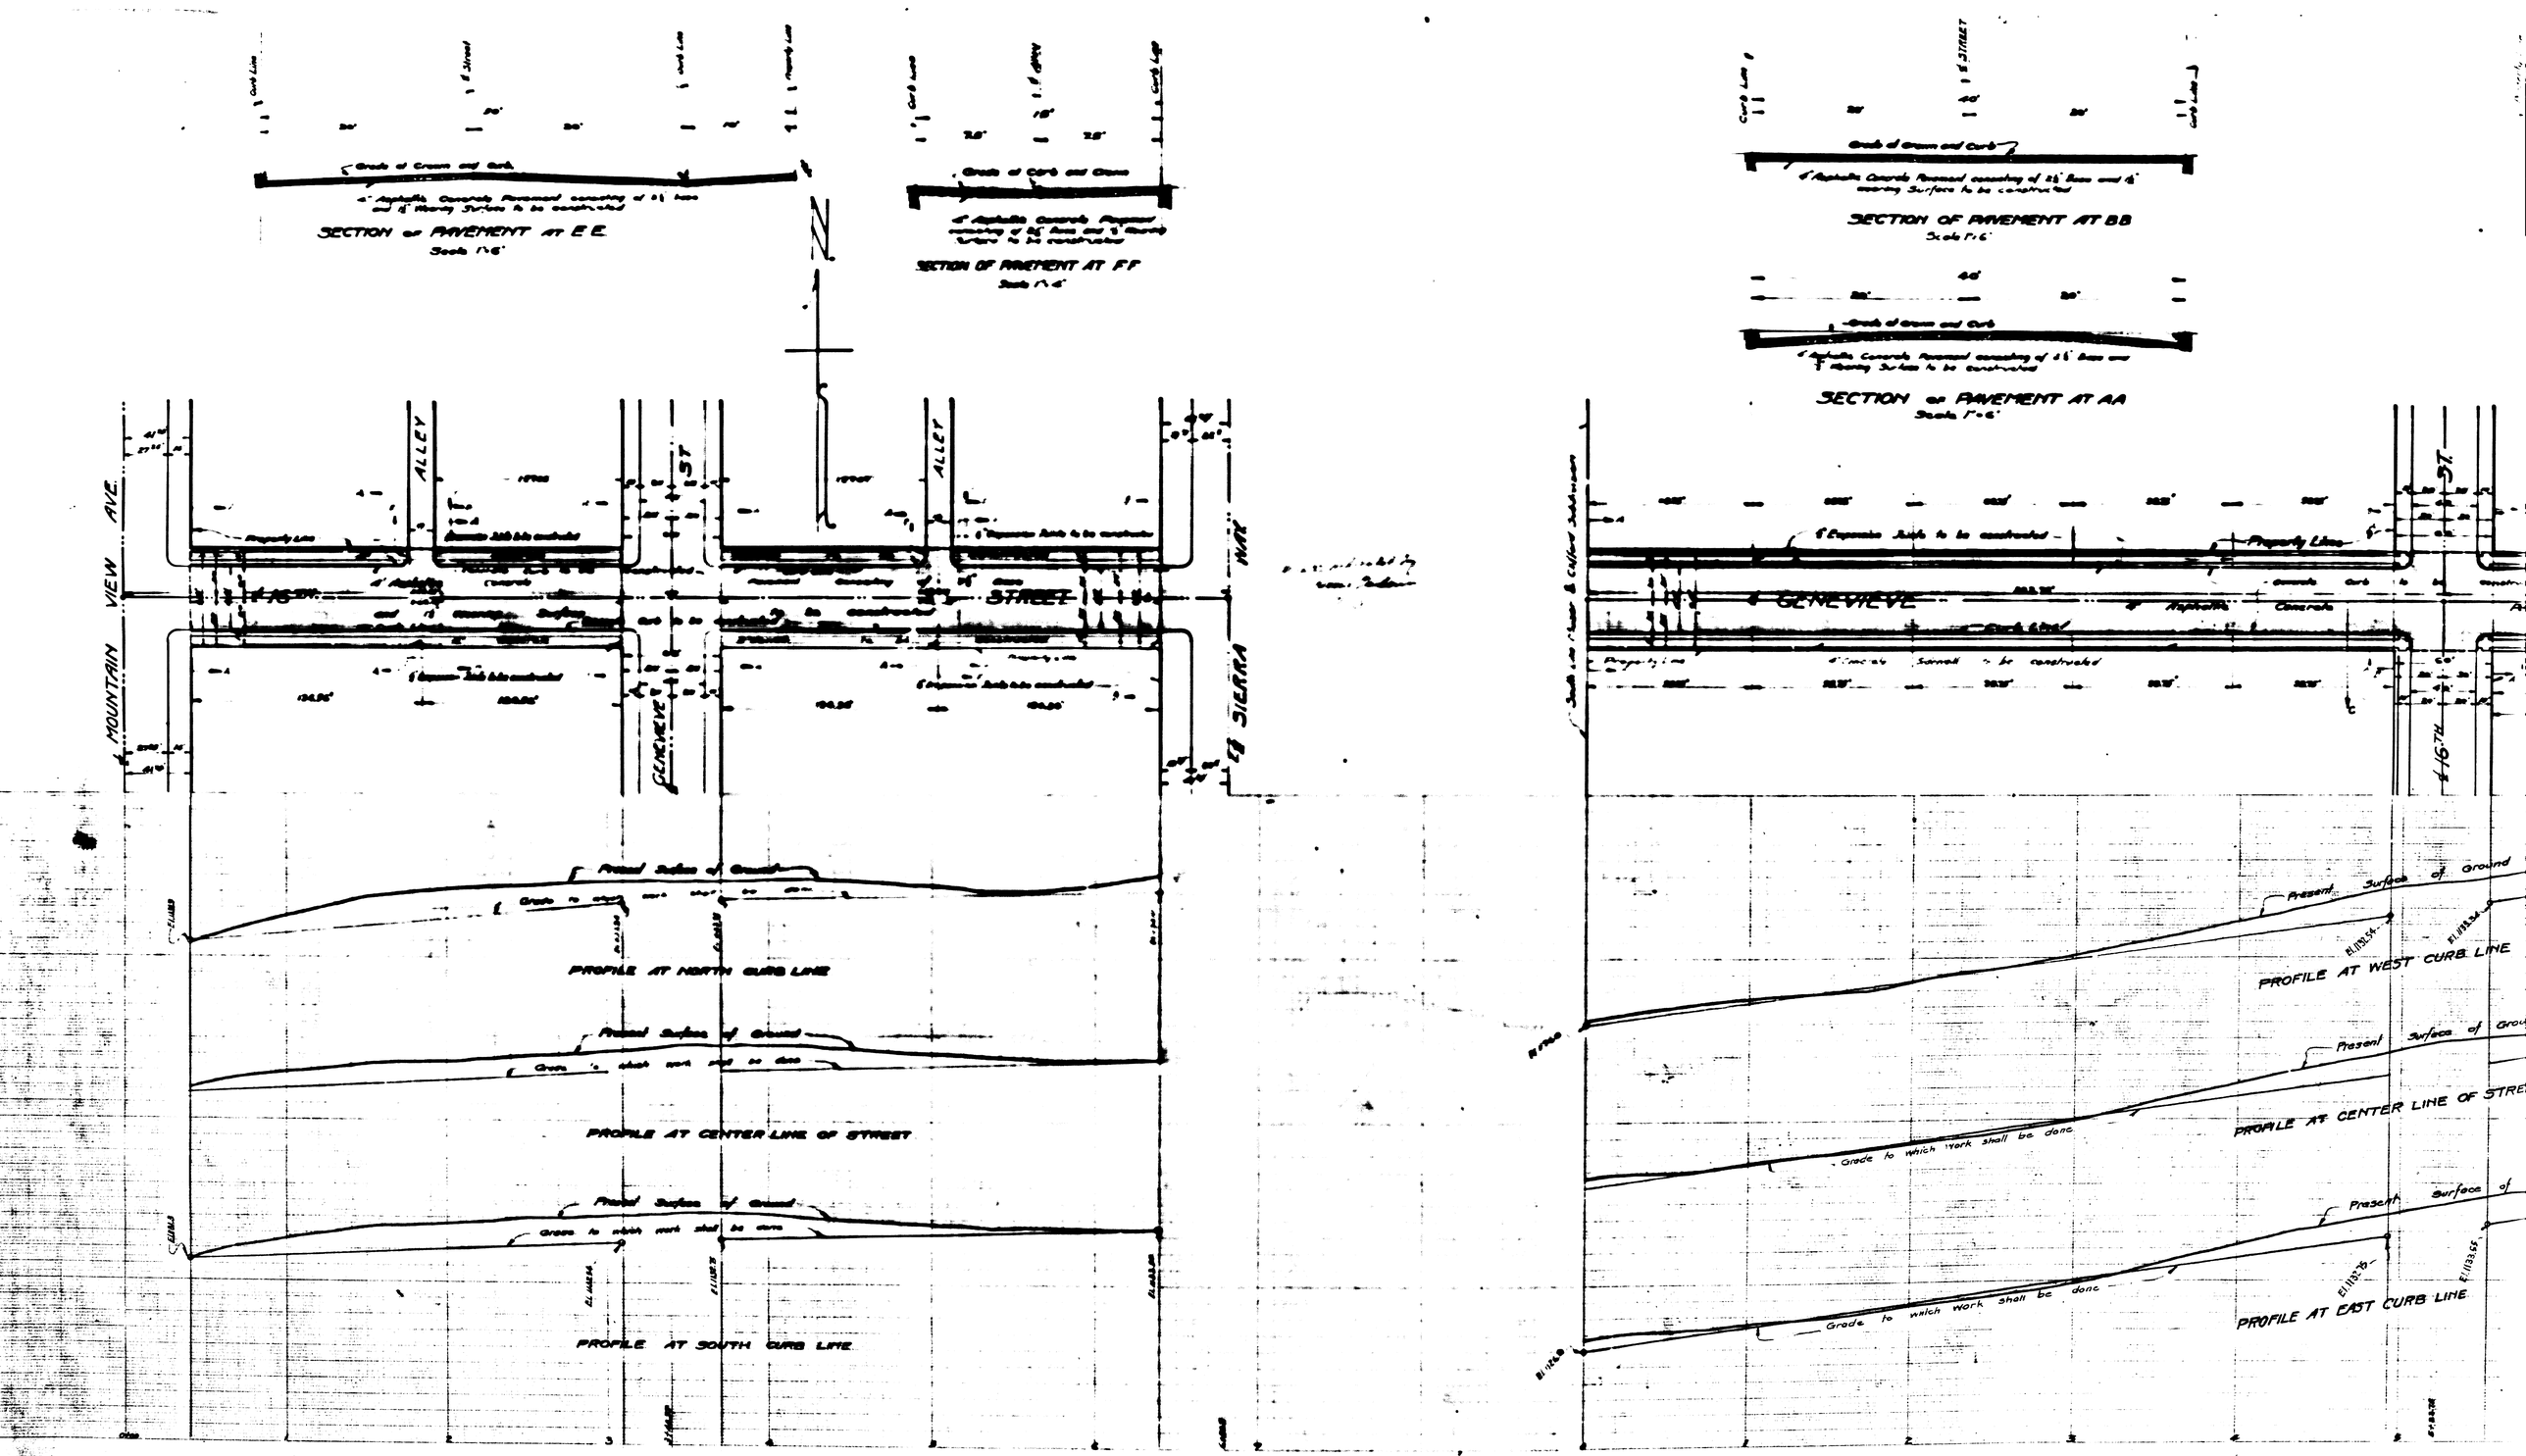
SECTION OF PAVEMENT AT E E
SECTION OF PAVEMENT AT F F
SECTION OF PAVEMENT AT BB
SECTION OF PAVEMENT AT AA
MOUNTAIN VIEW AVE.
ALLEY
ST
STREET
GENEVIEVE
SIERRA
GENEVIEVE
16TH
Property Line
Proposed Surface of Ground
Grade to which work shall be done
PROFILE AT NORTH CURB LINE
PROFILE AT CENTER LINE OF STREET
PROFILE AT SOUTH CURB LINE
PROFILE AT WEST CURB LINE
PROFILE AT CENTER LINE OF STREET
PROFILE AT EAST CURB LINE

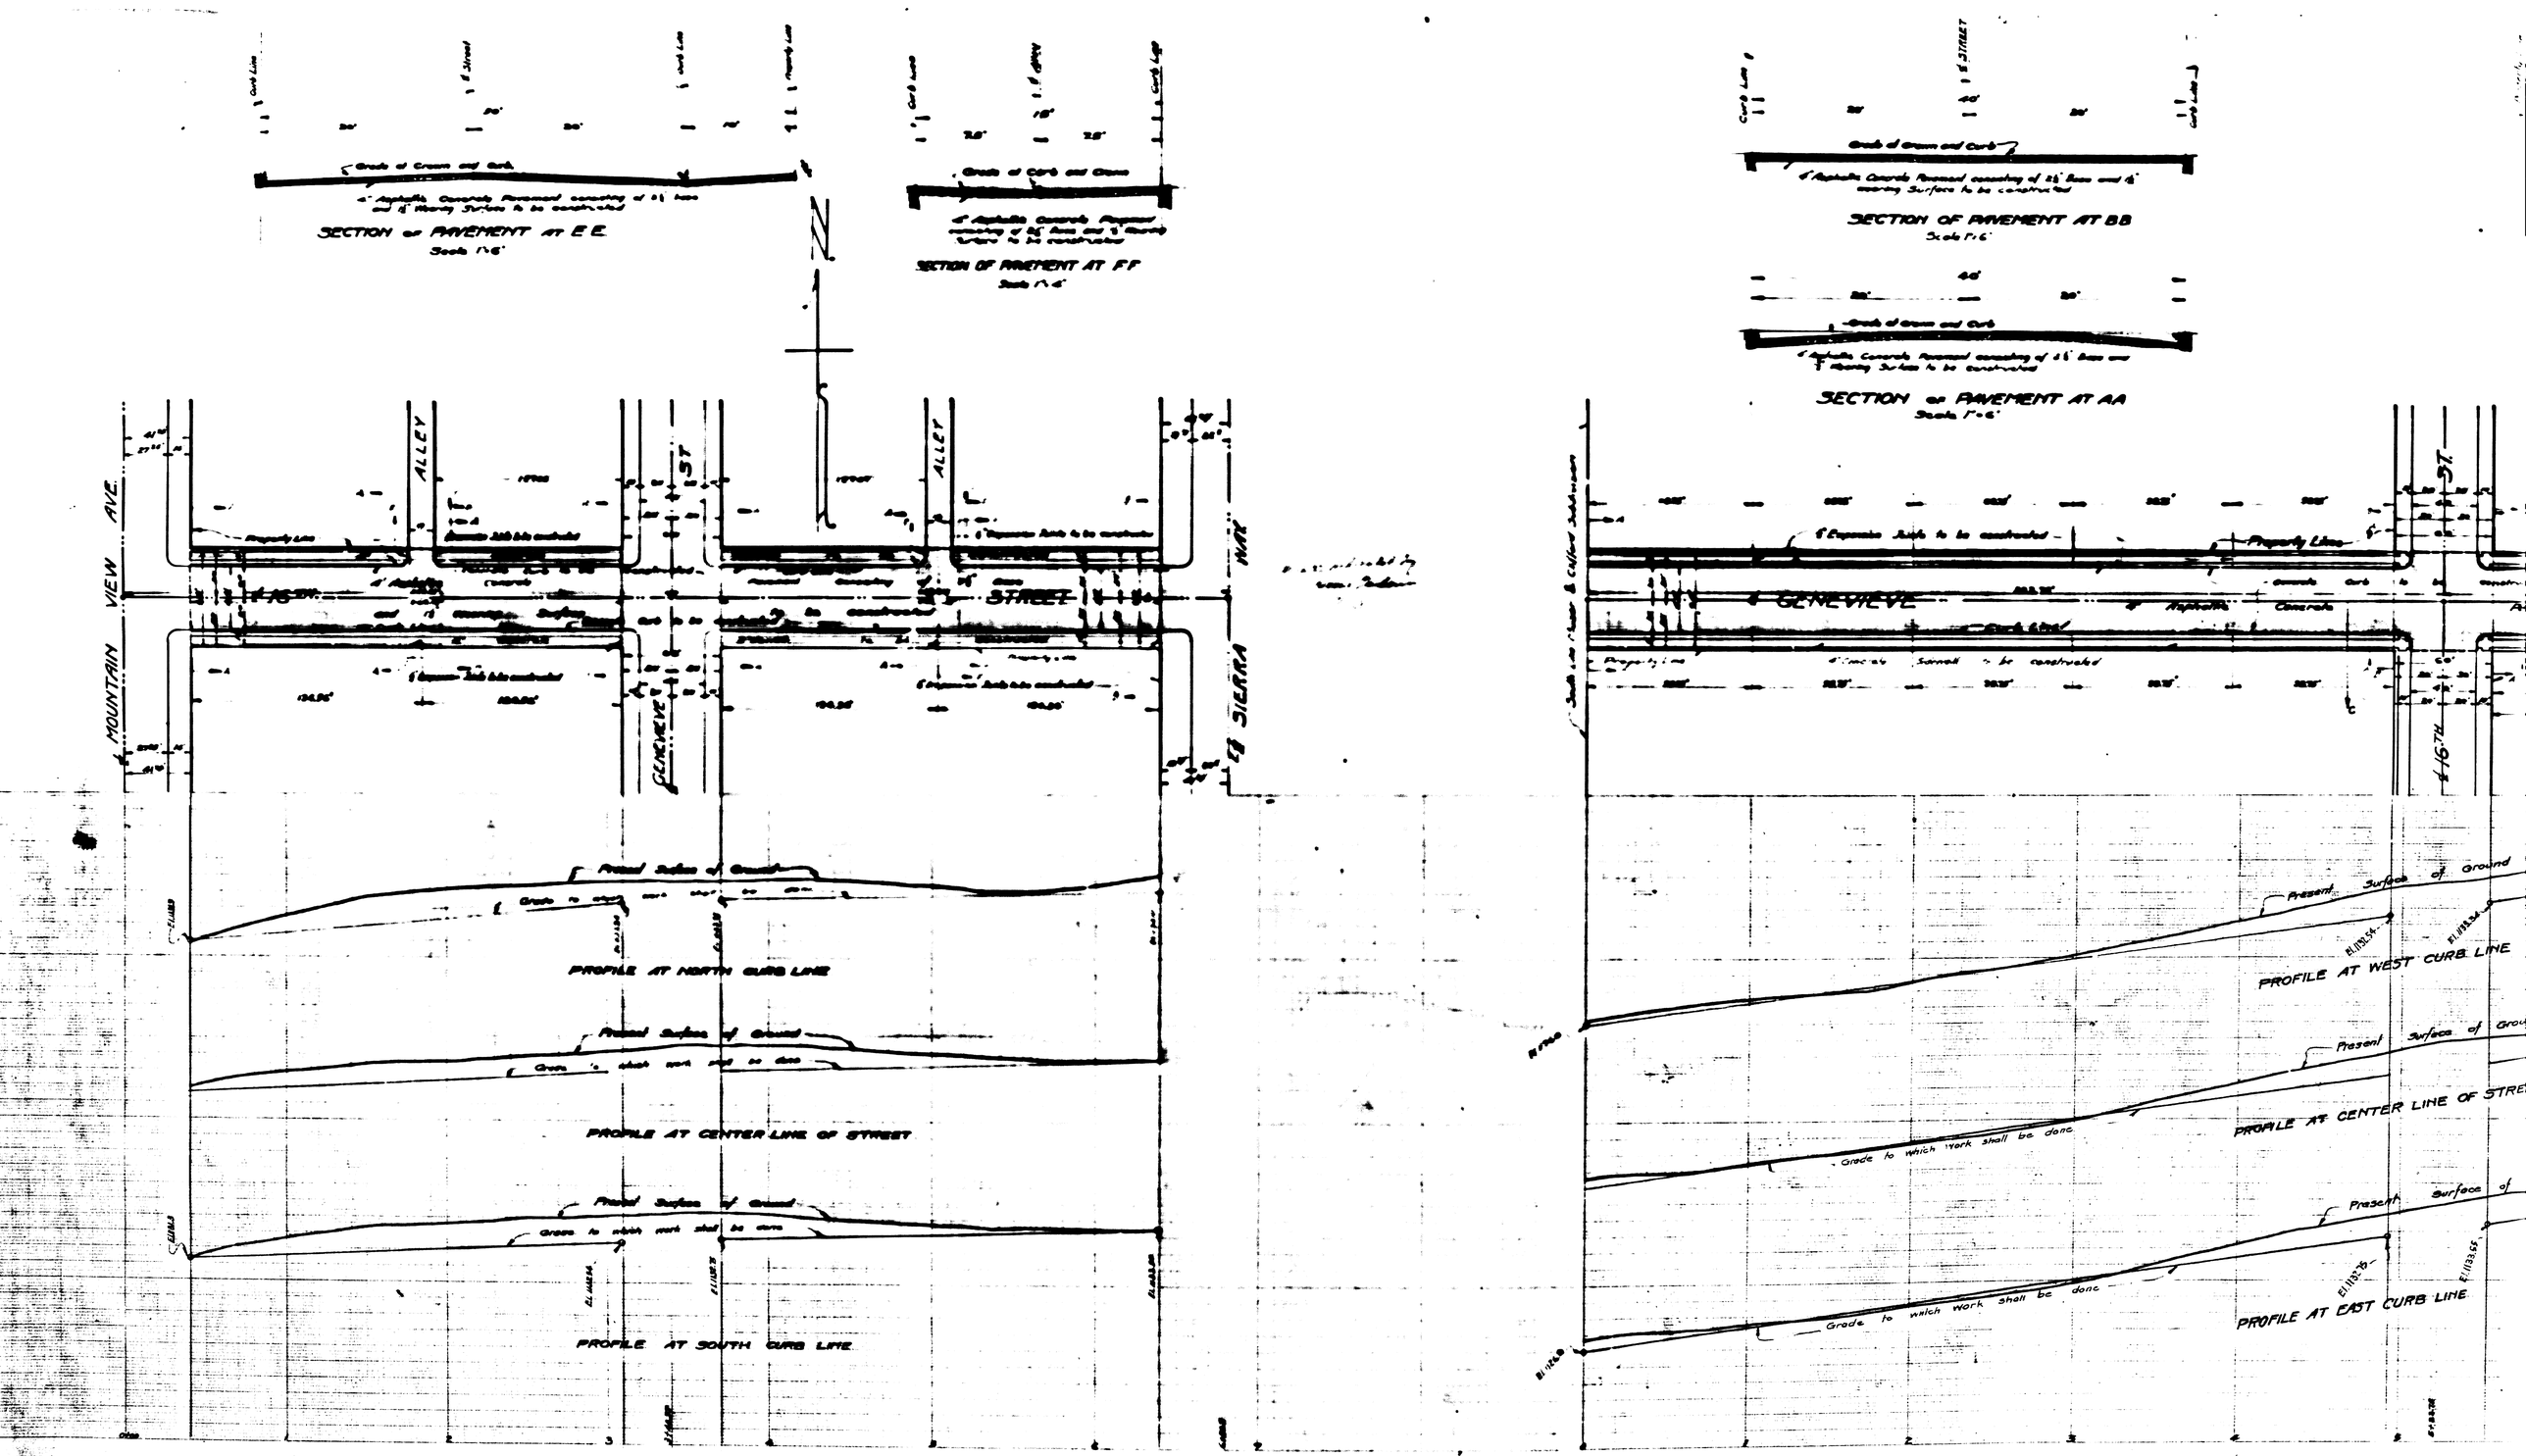
SECTION OF PAVEMENT AT E E
SECTION OF PAVEMENT AT F F
SECTION OF PAVEMENT AT BB
SECTION OF PAVEMENT AT AA
MOUNTAIN VIEW AVE.
ALLEY
ST
STREET
GENEVIEVE
SIERRA
GENEVIEVE
16TH
Property Line
Proposed Surface of Ground
Grade to which work shall be done
PROFILE AT NORTH CURB LINE
PROFILE AT CENTER LINE OF STREET
PROFILE AT SOUTH CURB LINE
PROFILE AT WEST CURB LINE
PROFILE AT CENTER LINE OF STREET
PROFILE AT EAST CURB LINE