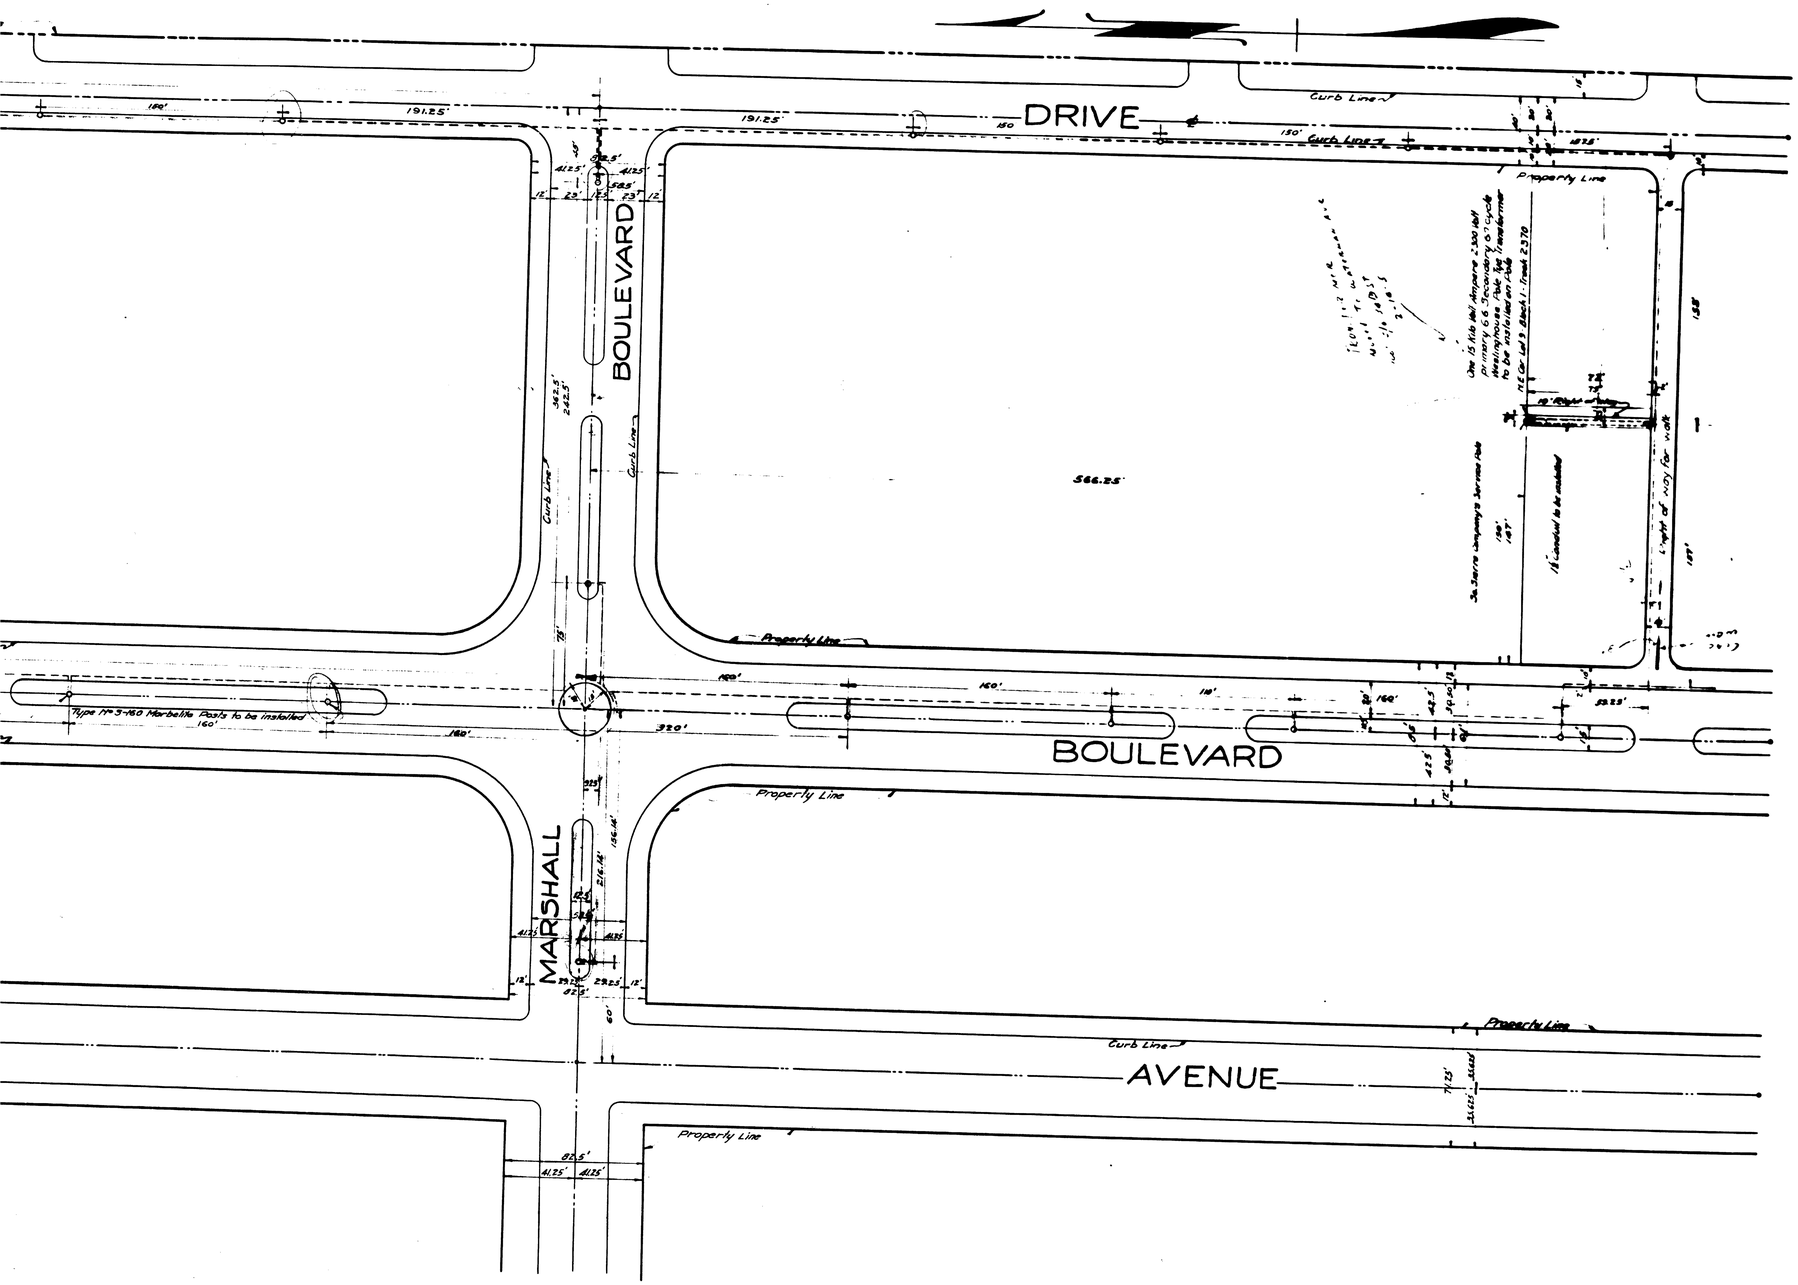

SHEET No 1

PLAN No 1004

FOR

ORNAMENTAL LIGHTS

IN

BROADMOOR BOULEVARD

BETWEEN

30TH STREET AND 34TH STREET

IN

PARKSIDE DRIVE

BETWEEN

30TH STREET AND 34TH STREET

AND IN

34TH STREET AND MARSHALL BOULEVARD

BETWEEN

PARKSIDE DRIVE AND WATERMAN AVENUE

IN THE

CITY OF SAN BERNARDINO, CALIFORNIA

MARCH 1929

GORDON H FERNALD
City Engineer.

TITLE TO STREET

Title of the City of San Bernardino to 34TH St and Marshall Boulevard was given by Dedication of Arro Page 37. To Broadmoor Boulevard and Parkside Drive by dedication of Broadmoor Tract No recorded in Book 34 of Maps at Page 1 records San Bernardino County California.

GRADE ORDINANCE

Grade of Marshall Boulevard was established by Ordinance No 1040 dated 4/12/26. Grade of Parkside Resolution No 63 dated 12/4/13 Broadmoor Boulevard by Resolution No 65 dated 4/15. 34TH St by Resolution No

PLAN ADOPTED April 1, 1929.

MAR. 18, 1929.
City Eng.

LEGEND

" or in. means inch or inches
' or ft. means foot or feet
No means number
℄ means center line
St. means Street
Type No 3-160 Marbelite Post to be installed shown thus.....-o
Wiring plan of Lights to be installed shown thus.
18" Conduit to be installed shown thus.

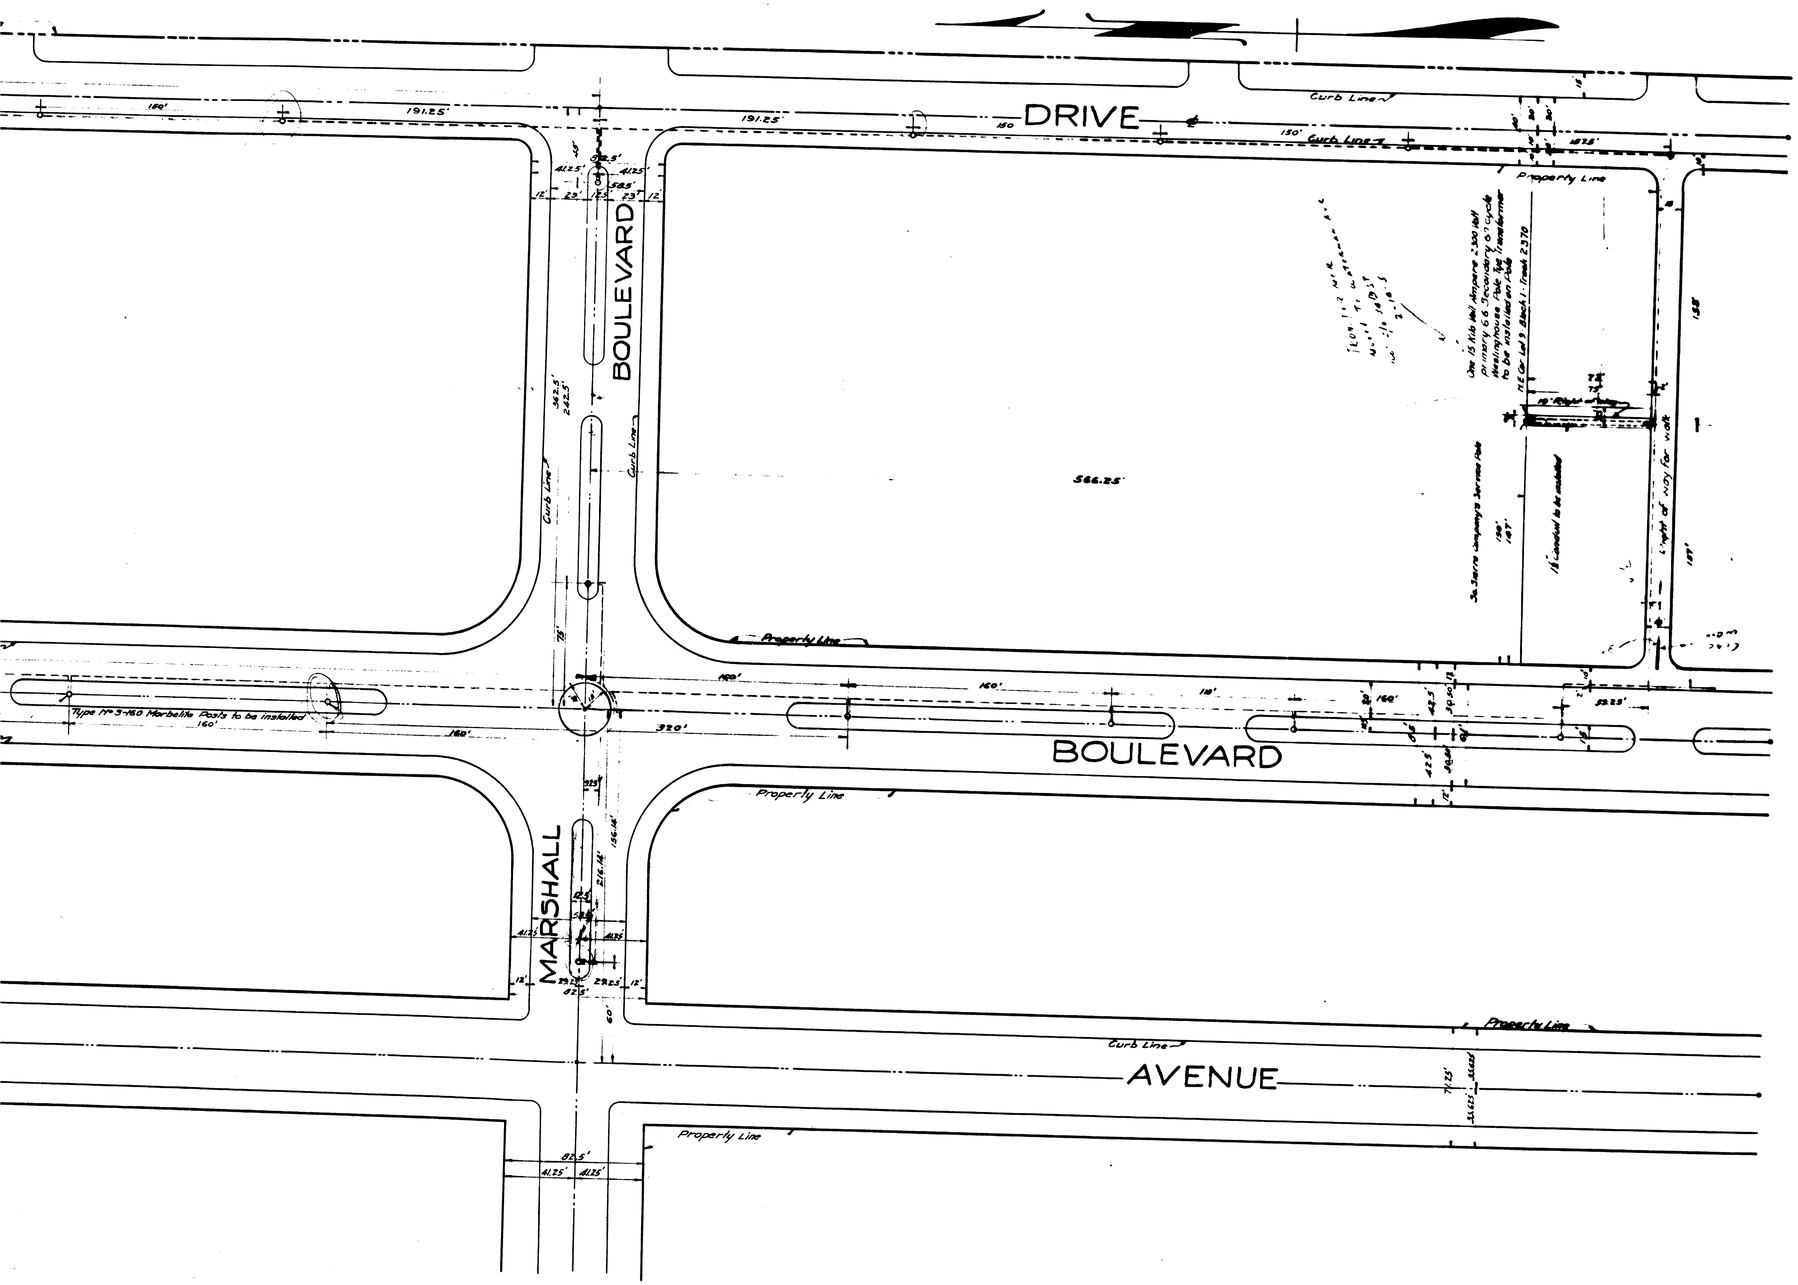

SHEET No 1

PLAN No 1004

FOR

ORNAMENTAL LIGHTS

IN

BROADMOOR BOULEVARD

BETWEEN

30TH STREET AND 34TH STREET

IN

PARKSIDE DRIVE

BETWEEN

30TH STREET AND 34TH STREET

AND IN

34TH STREET AND MARSHALL BOULEVARD

BETWEEN

PARKSIDE DRIVE AND WATERMAN AVENUE

IN THE

CITY OF SAN BERNARDINO, CALIFORNIA

MARCH 1929

GORDON H FERNALD
City Engineer.

TITLE TO STREET

Title of the City of San Bernardino to 34TH St and Marshall Boulevard was given by Dedication of Arro Page 37. To Broadmoor Boulevard and Parkside Drive by dedication of Broadmoor Tract No recorded in Book 34 of Maps at Page 1 records San Bernardino County California.

GRADE ORDINANCE

Grade of Marshall Boulevard was established by Ordinance No 1040 dated 4/12/26. Grade of Parkside Resolution No 63 dated 12/4/13 Broadmoor Boulevard by Resolution No 65 dated 4/15. 34TH St by Resolution No

PLAN ADOPTED April 1, 1929.

MAR. 18, 1929.
City Eng.

LEGEND

" or in. means inch or inches
' or ft. means foot or feet
No means number
℄ means center line
St. means Street
Type No 3-160 Marbelite Post to be installed shown thus.....-o
Wiring plan of Lights to be installed shown thus.
18" Conduit to be installed shown thus.