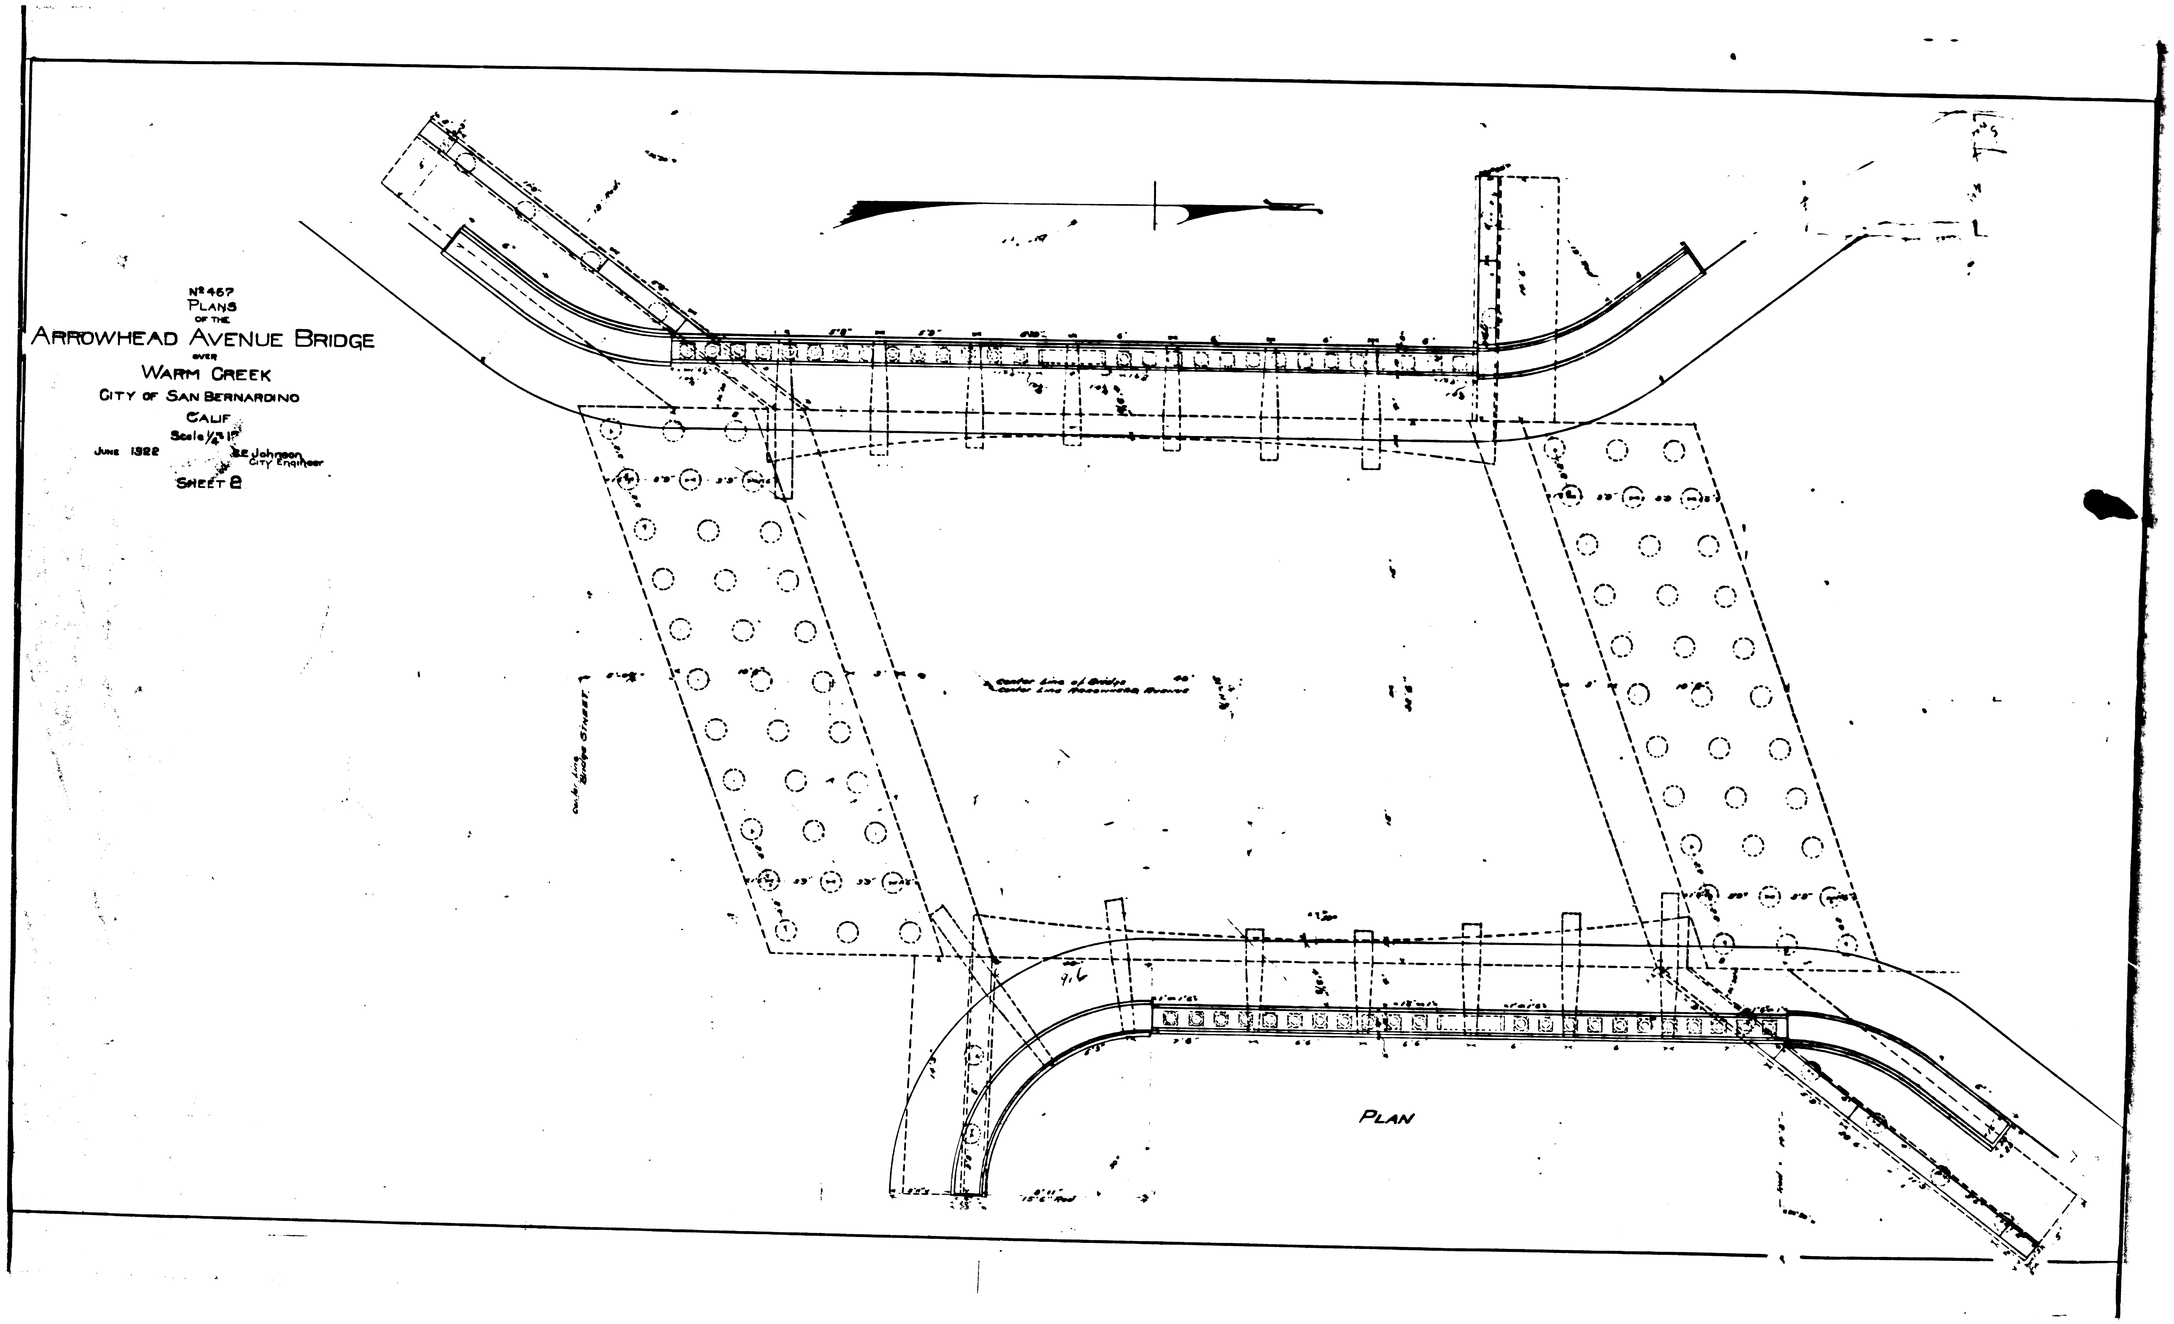
Nº 467
PLANS
OF THE
ARROWHEAD AVENUE BRIDGE
OVER
WARM CREEK
CITY OF SAN BERNARDINO
CALIF
Scale 1/4" = 1'
JUNE 1922
J.E. Johnson
City Engineer
SHEET 8
PLAN

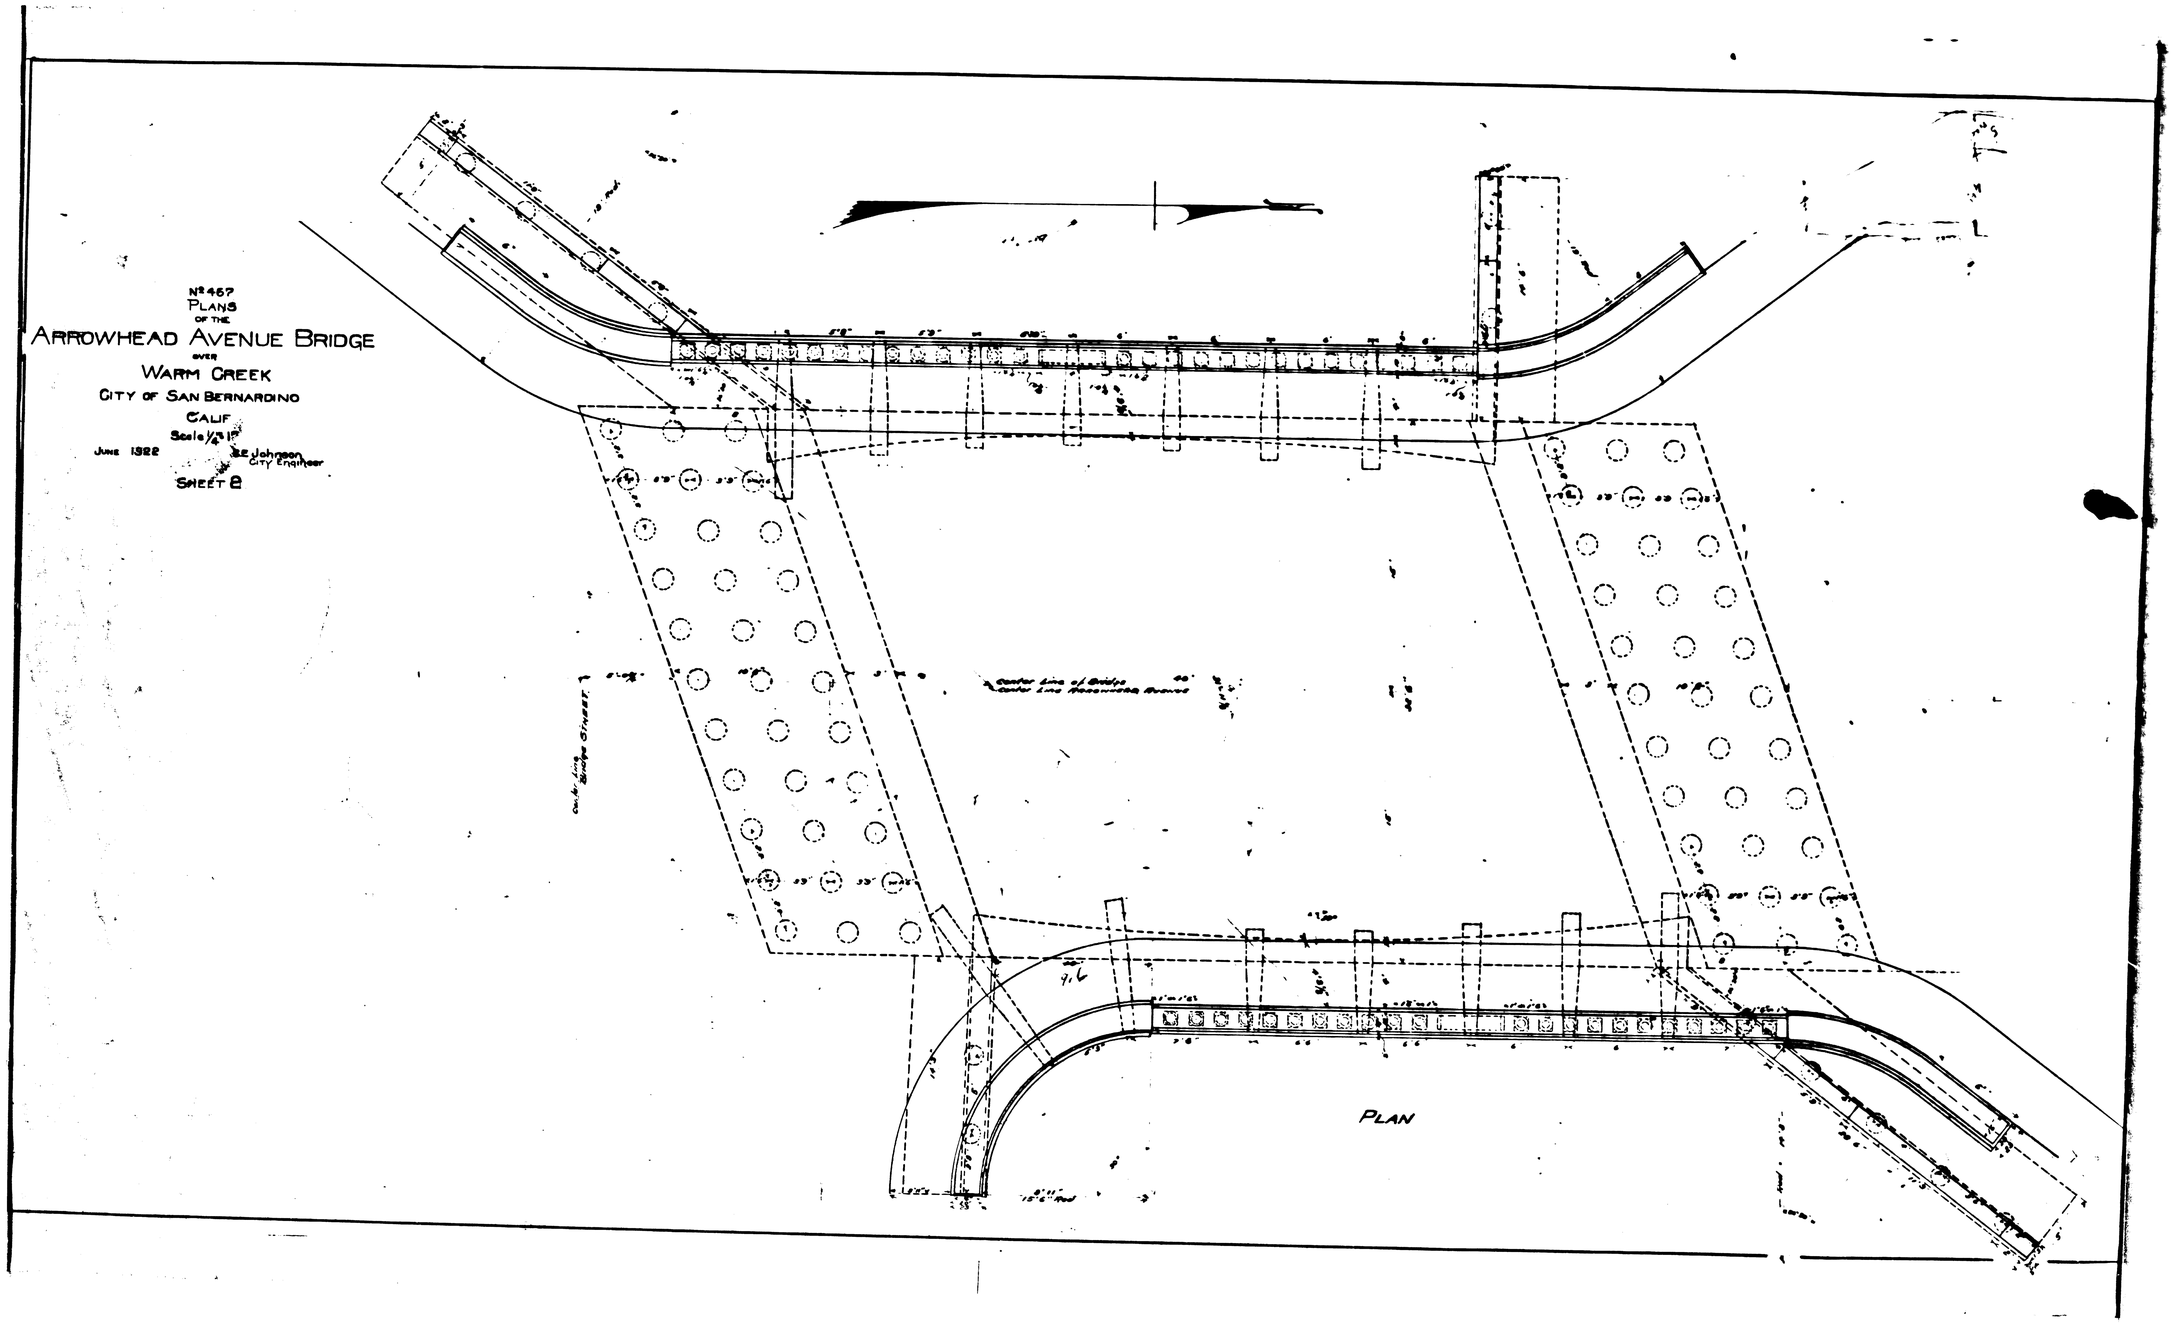
Nº 467
PLANS
OF THE
ARROWHEAD AVENUE BRIDGE
OVER
WARM CREEK
CITY OF SAN BERNARDINO
CALIF
Scale 1/4" = 1'
JUNE 1922
J.E. Johnson
City Engineer
SHEET 8
PLAN