ONS.
s Foot or Feet.
s Inch or Inches
Street
nter Line
es equals
ber
Thus
Thus
Thus
Thus
ken up shown thus.
e mark
ot in shown Thus.
be Taken up shown Thus
Thus.

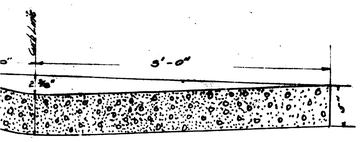

ECTION OF 4' GUTTER
AT C—C
SCALE 1½" = 1'

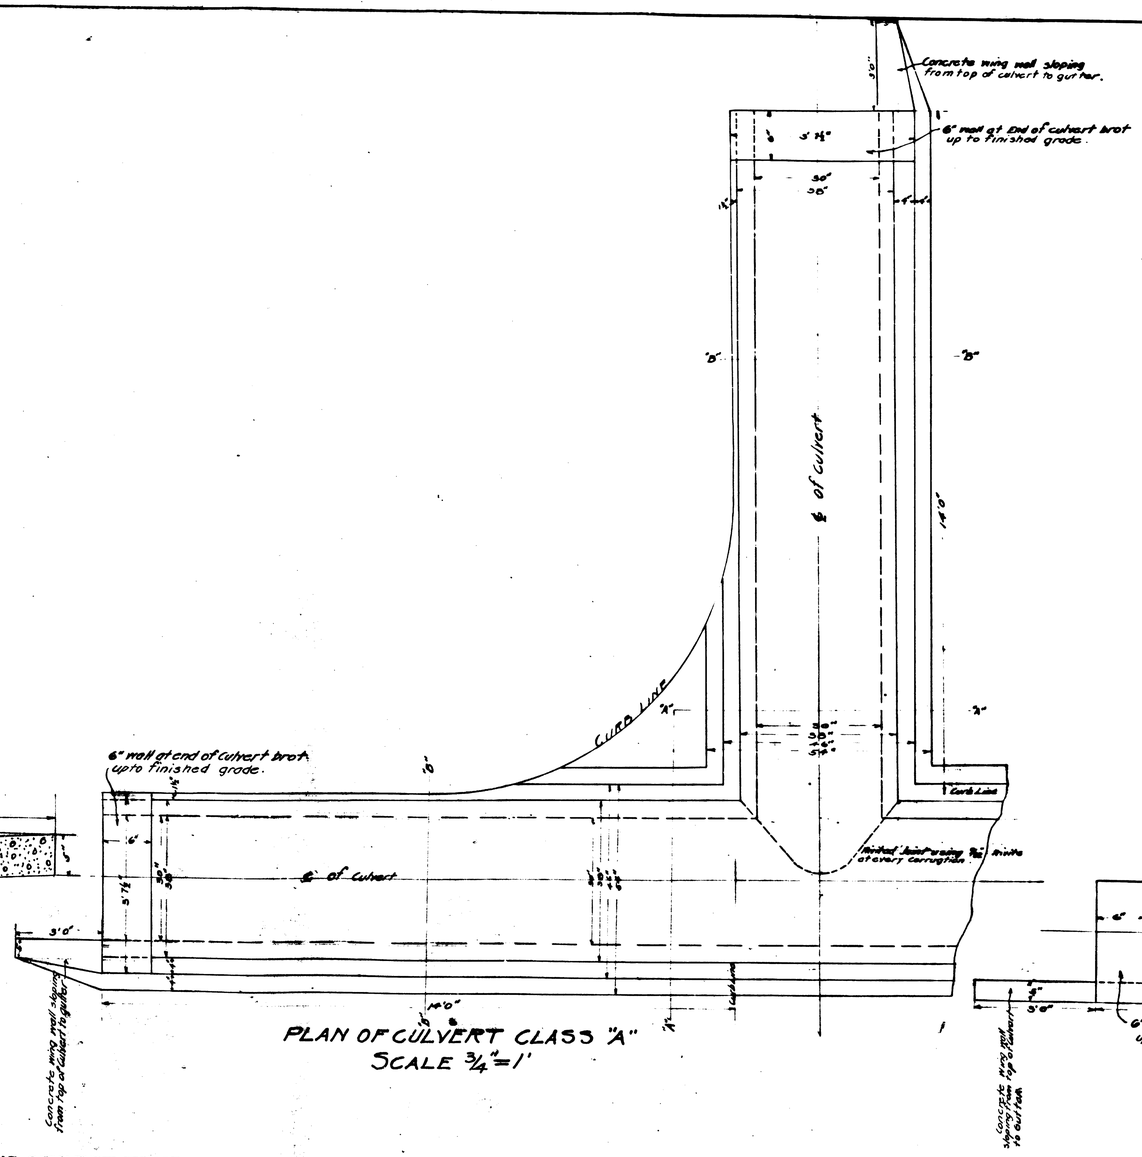

PLAN OF CULVERT CLASS "A"
SCALE ¾" = 1'

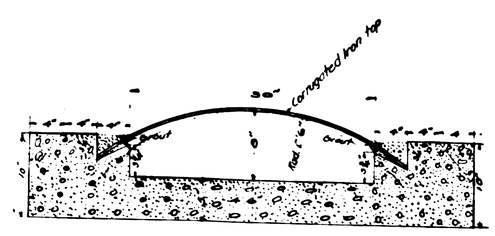

CROSS SECTION OF CULVERT
CLASS "A" AT A—A
SCALE 1½" = 1'

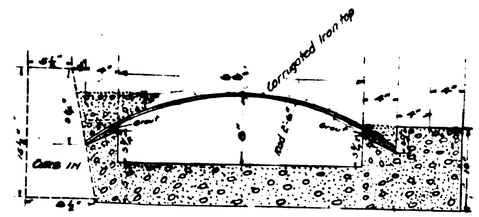

CROSS SECTION OF CULVERT
CLASS "A" AT B—B
SCALE 1½" = 1'

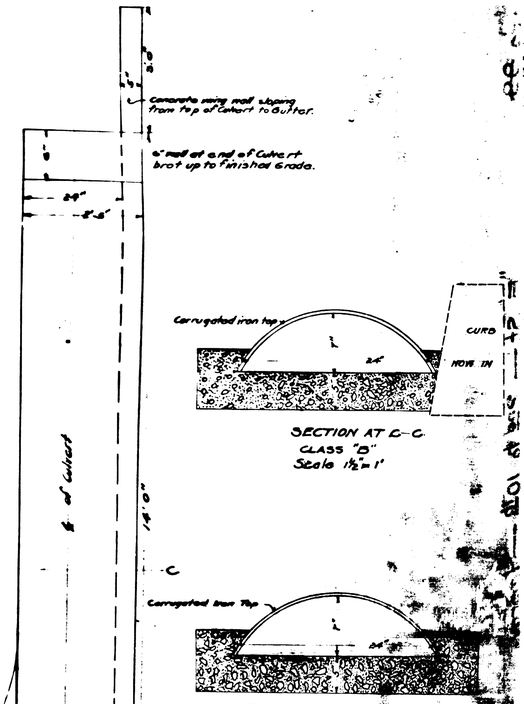

SECTION AT C—C.
CLASS "B"
Scale 1½" = 1'

SECTION D—D
CLASS "B"
Scale 1½" = 1'

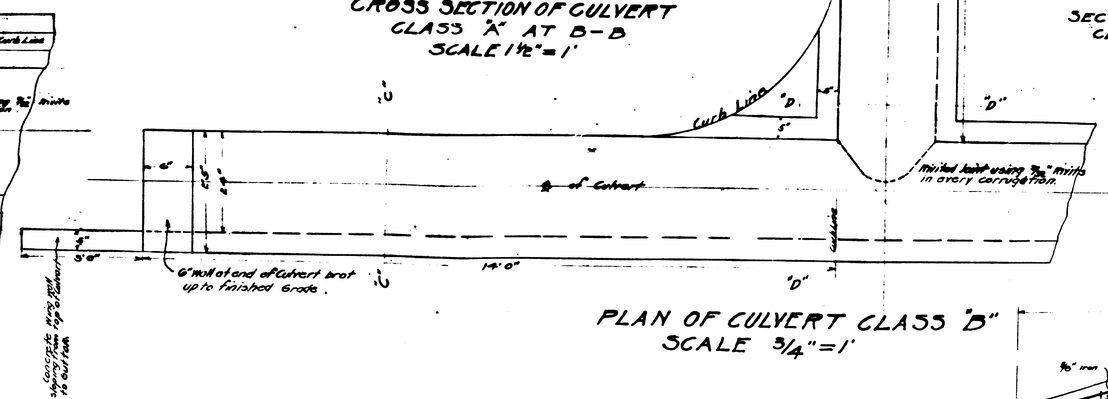

PLAN OF CULVERT CLASS "B"
SCALE ¾" = 1'

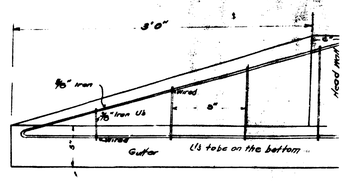

LONGITUDINAL SECTION
OF
WING WALL
SHOWING REINFORCEMENT
No. 34

OF "F" STREET FROM SECOND STREET TO TENTH STREET
SCALE 1" = 100'

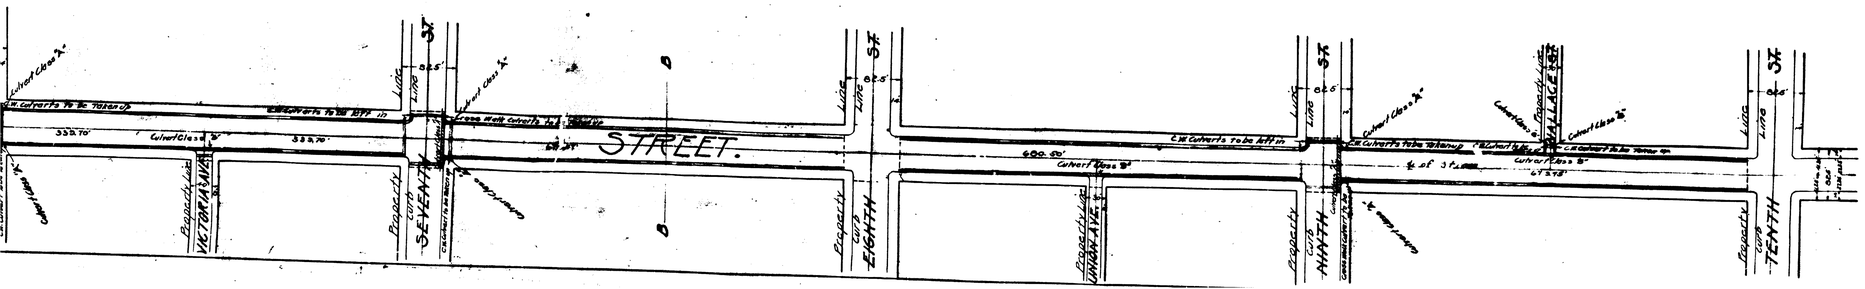

PLAN OF
"F" ST. IMPROVEMENT
FROM
SECOND STREET
TO
TENTH STREET.

ONS.
s Foot or Feet.
s Inch or Inches
Street
nter Line
es equals
ber
Thus
Thus
Thus
Thus
ken up shown thus.
e mark
ot in shown Thus.
be Taken up shown Thus
Thus.

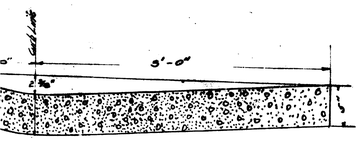

ECTION OF 4' GUTTER
AT C—C
SCALE 1½" = 1'

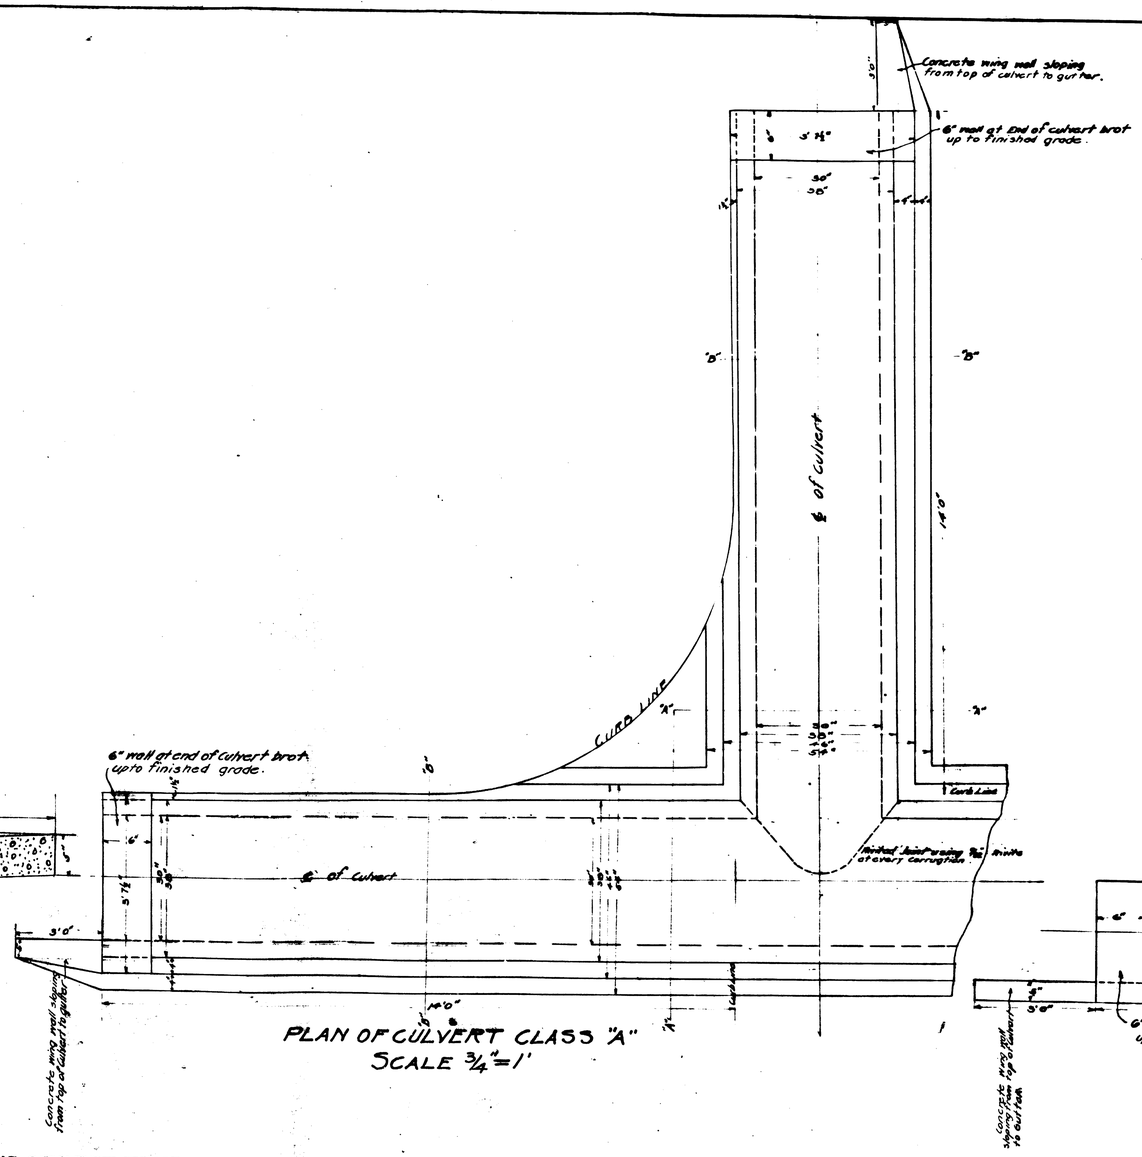

PLAN OF CULVERT CLASS "A"
SCALE ¾" = 1'

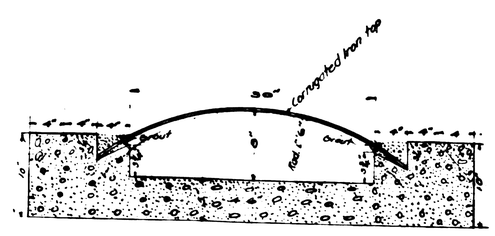

CROSS SECTION OF CULVERT
CLASS "A" AT A—A
SCALE 1½" = 1'

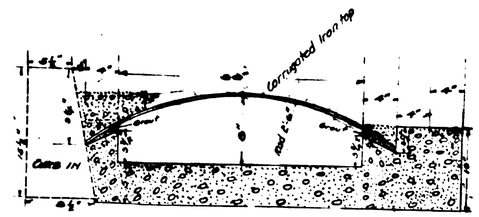

CROSS SECTION OF CULVERT
CLASS "A" AT B—B
SCALE 1½" = 1'

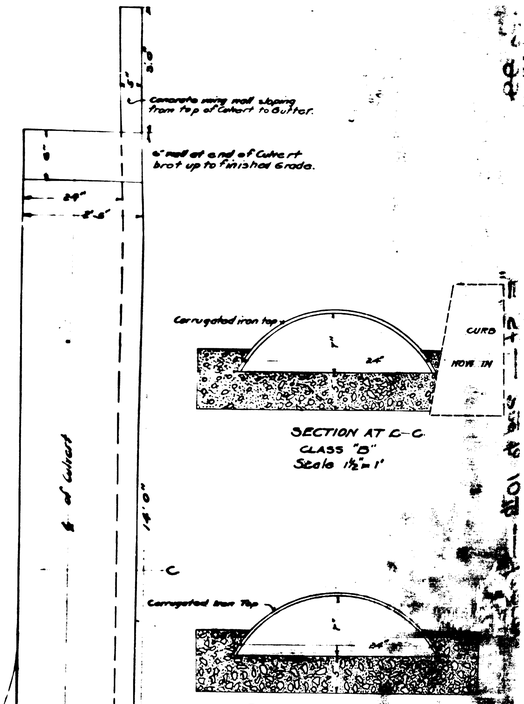

SECTION AT C—C.
CLASS "B"
Scale 1½" = 1'

SECTION D—D
CLASS "B"
Scale 1½" = 1'

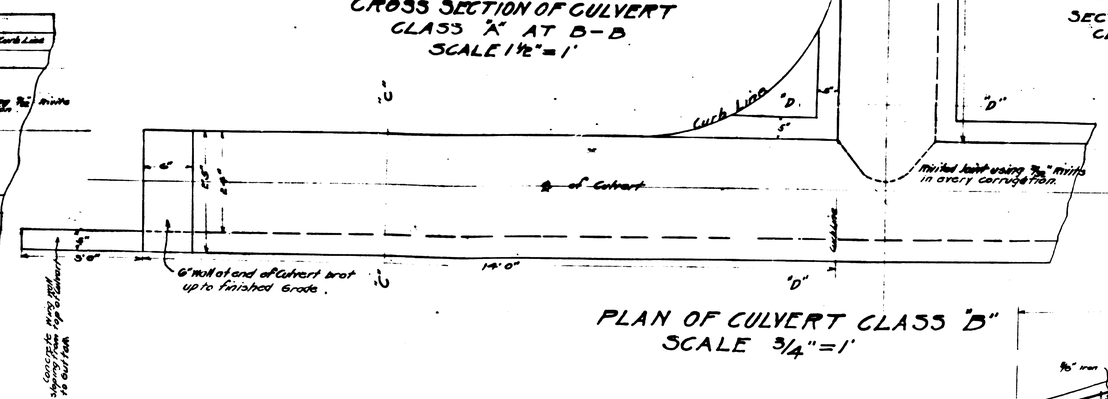

PLAN OF CULVERT CLASS "B"
SCALE ¾" = 1'

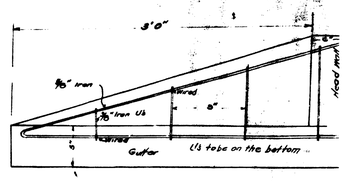

LONGITUDINAL SECTION
OF
WING WALL
SHOWING REINFORCEMENT
No. 34

OF "F" STREET FROM SECOND STREET TO TENTH STREET
SCALE 1" = 100'

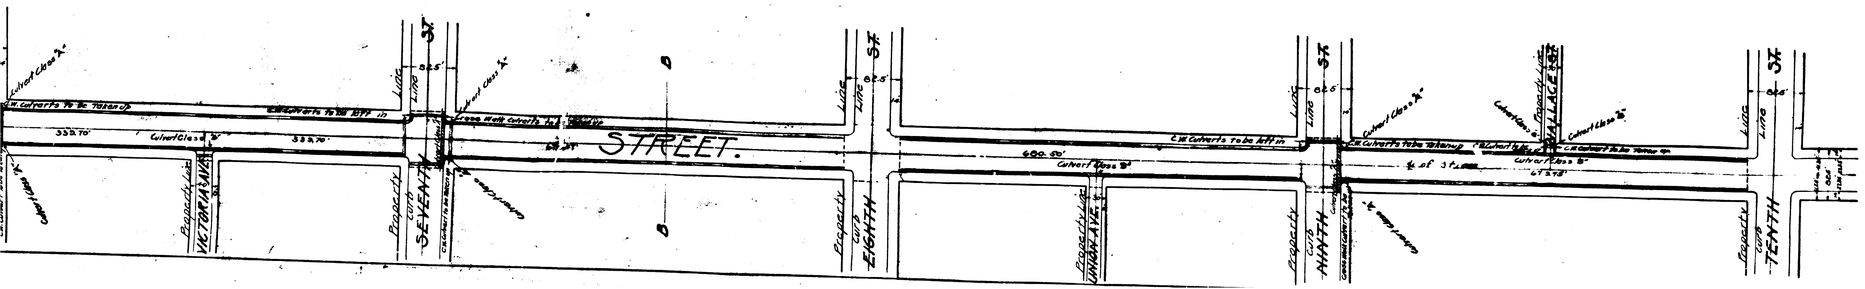

PLAN OF
"F" ST. IMPROVEMENT
FROM
SECOND STREET
TO
TENTH STREET.