NOTE:
All work embodied on these plans shall be done in conformity with applicable provisions of specifications № 2271.

Return, cross-gutter, upon at sta. 0+22.25 to sta. 0+41.25 shall be removed & replaced by others.

B.M's Screw S.W. cor. High Ave & Waterman Ave. Elv. 1173.53
Screw N.W. cor. 28th st. & Waterman Ave. Elv. 1211.36

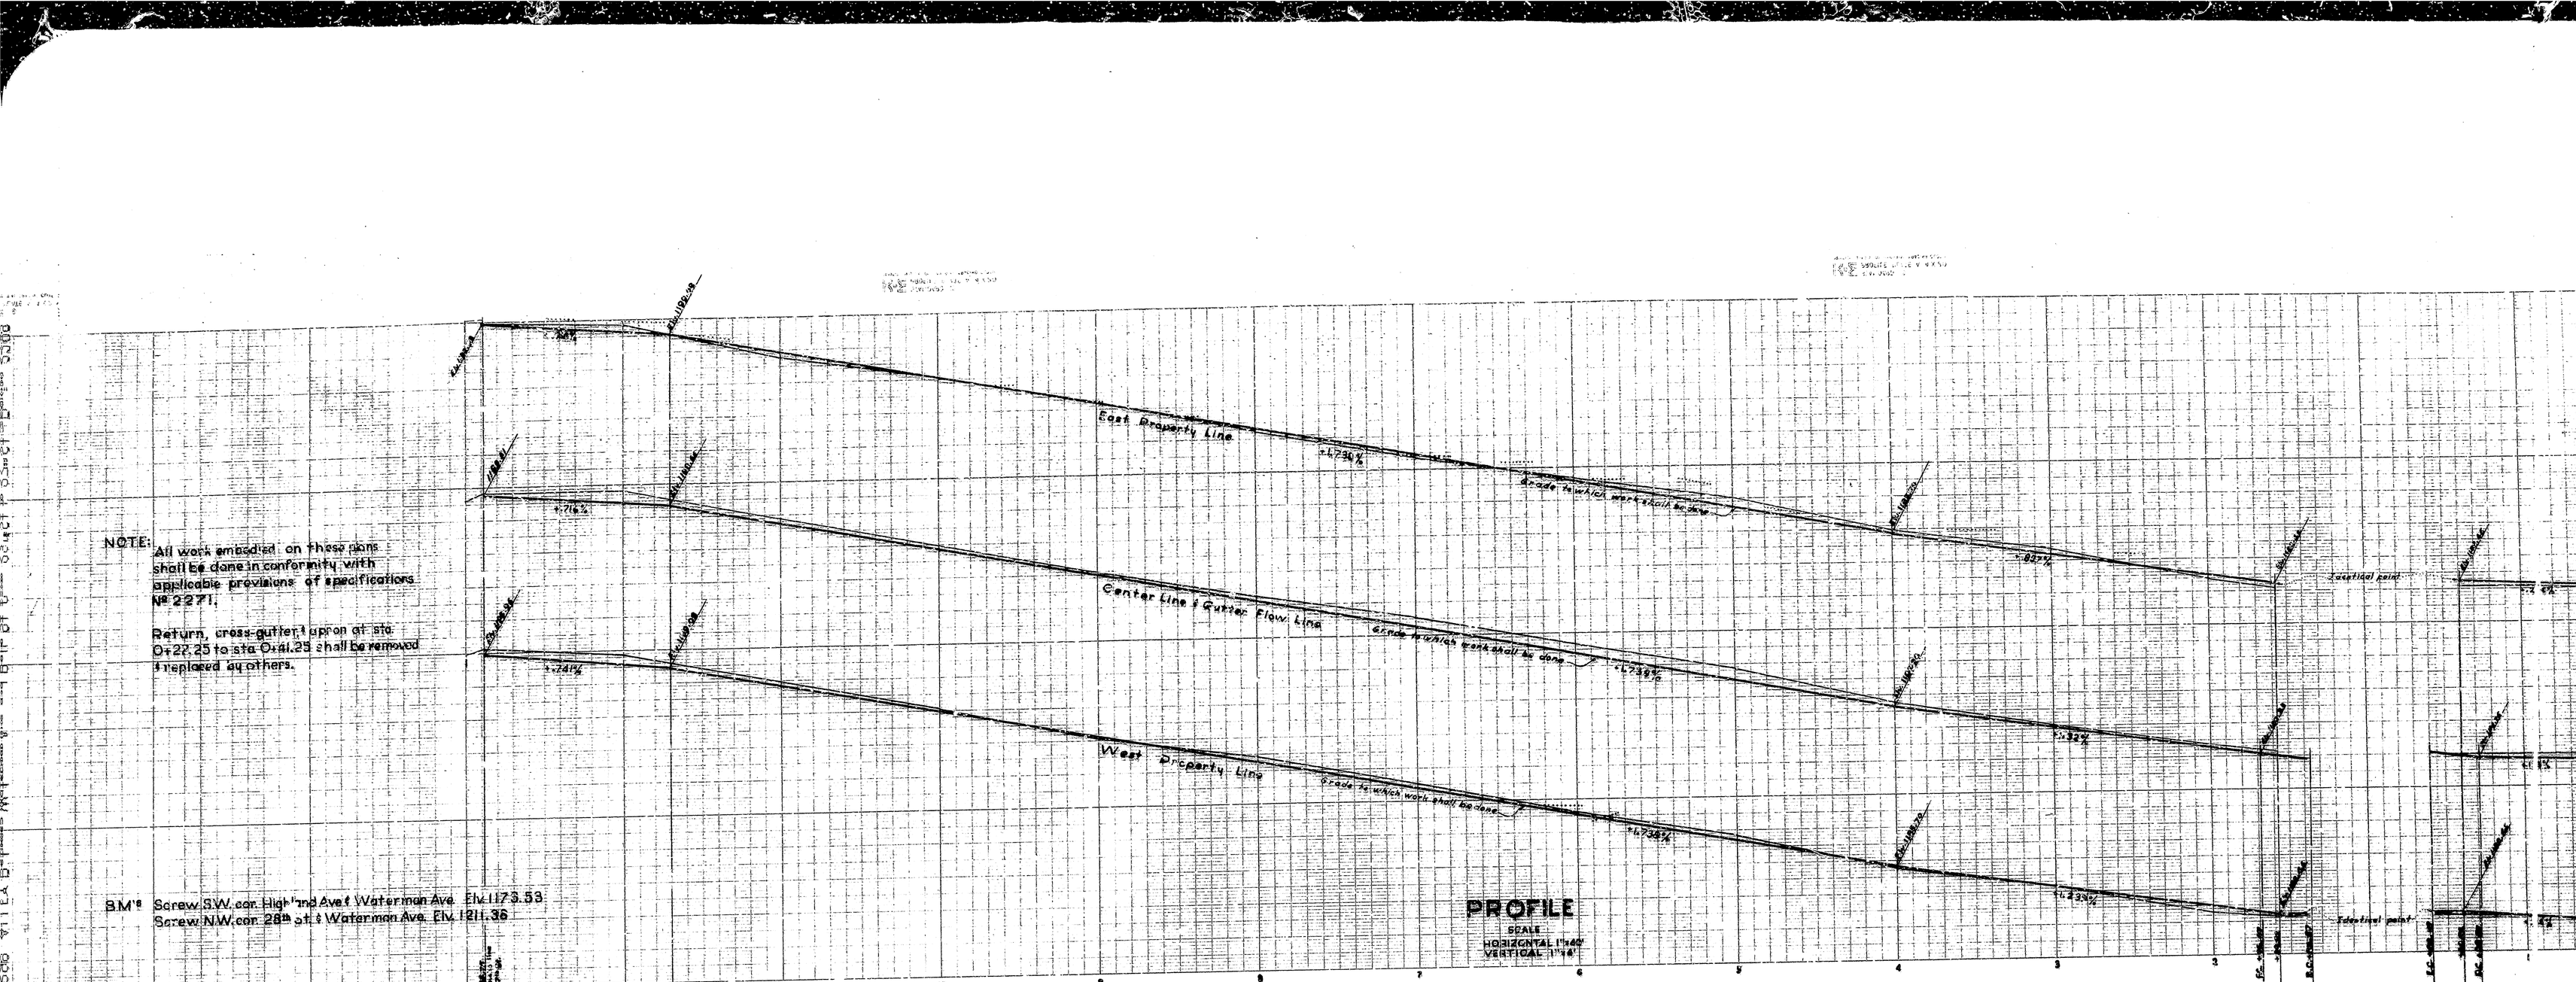
East Property Line
Center Line & Gutter Flow Line
West Property Line
Grade to which work shall be done
+1.73%
+1.71%
+1.74%
+1.73%
-.82%
-.32%
-1.23%
Vertical point
Vertical point
Vertical point