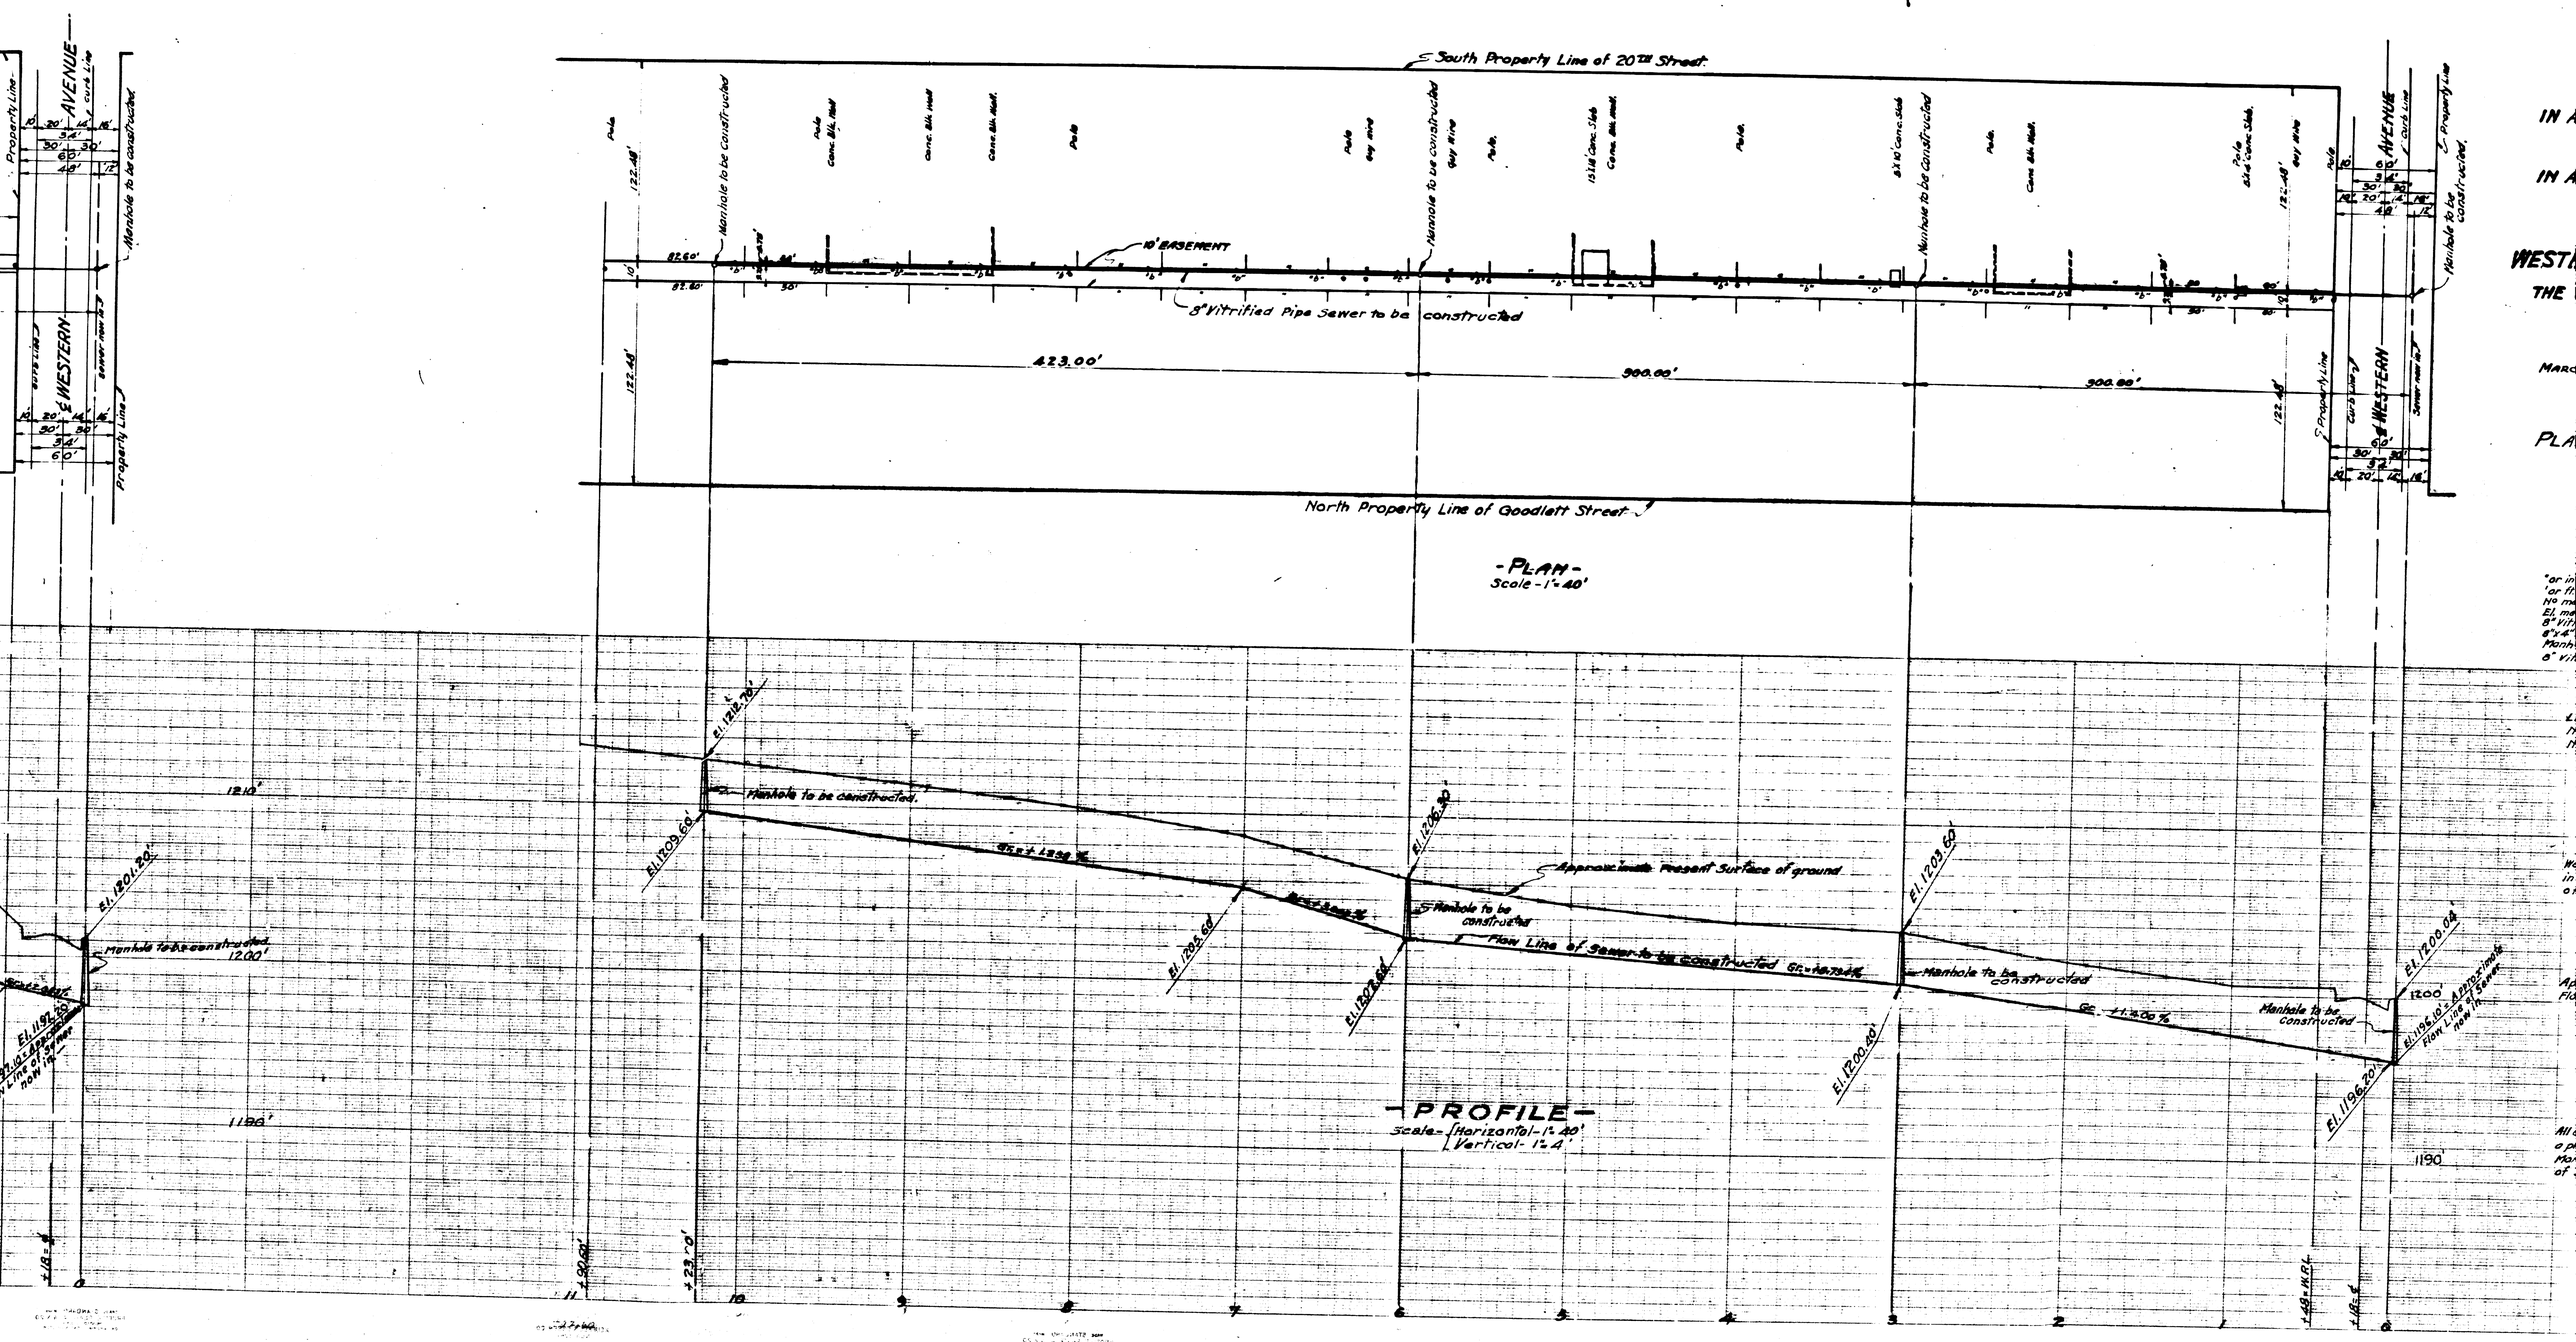
N
South Property Line of 20th Street
Manhole to be constructed
10' EASEMENT
8" Vitrified Pipe Sewer to be constructed
423.00'
900.00'
900.00'
North Property Line of Goodlett Street
-PLAN-
Scale - 1" = 40'
AVENUE
WESTERN
Property Line
Curb Line
Sewer now in
Manhole to be constructed
Approximate Present Surface of ground
Flow Line of Sewer to be constructed
Gr. +1.00 %
Gr. +1.79 %
Gr. +1.25 %
Gr. +1.25 %
El. 1212.70'
El. 1209.66'
El. 1206.30'
El. 1203.60'
El. 1200.04'
El. 1201.20'
El. 1197.20'
El. 1205.60'
El. 1202.66'
El. 1200.60'
El. 1196.20'
El. 1195.10' = Approximate Flow Line of Sewer now in
1210'
1200'
1196'
1190'
-PROFILE-
Scale - Horizontal - 1" = 20'
Vertical - 1" = 4'