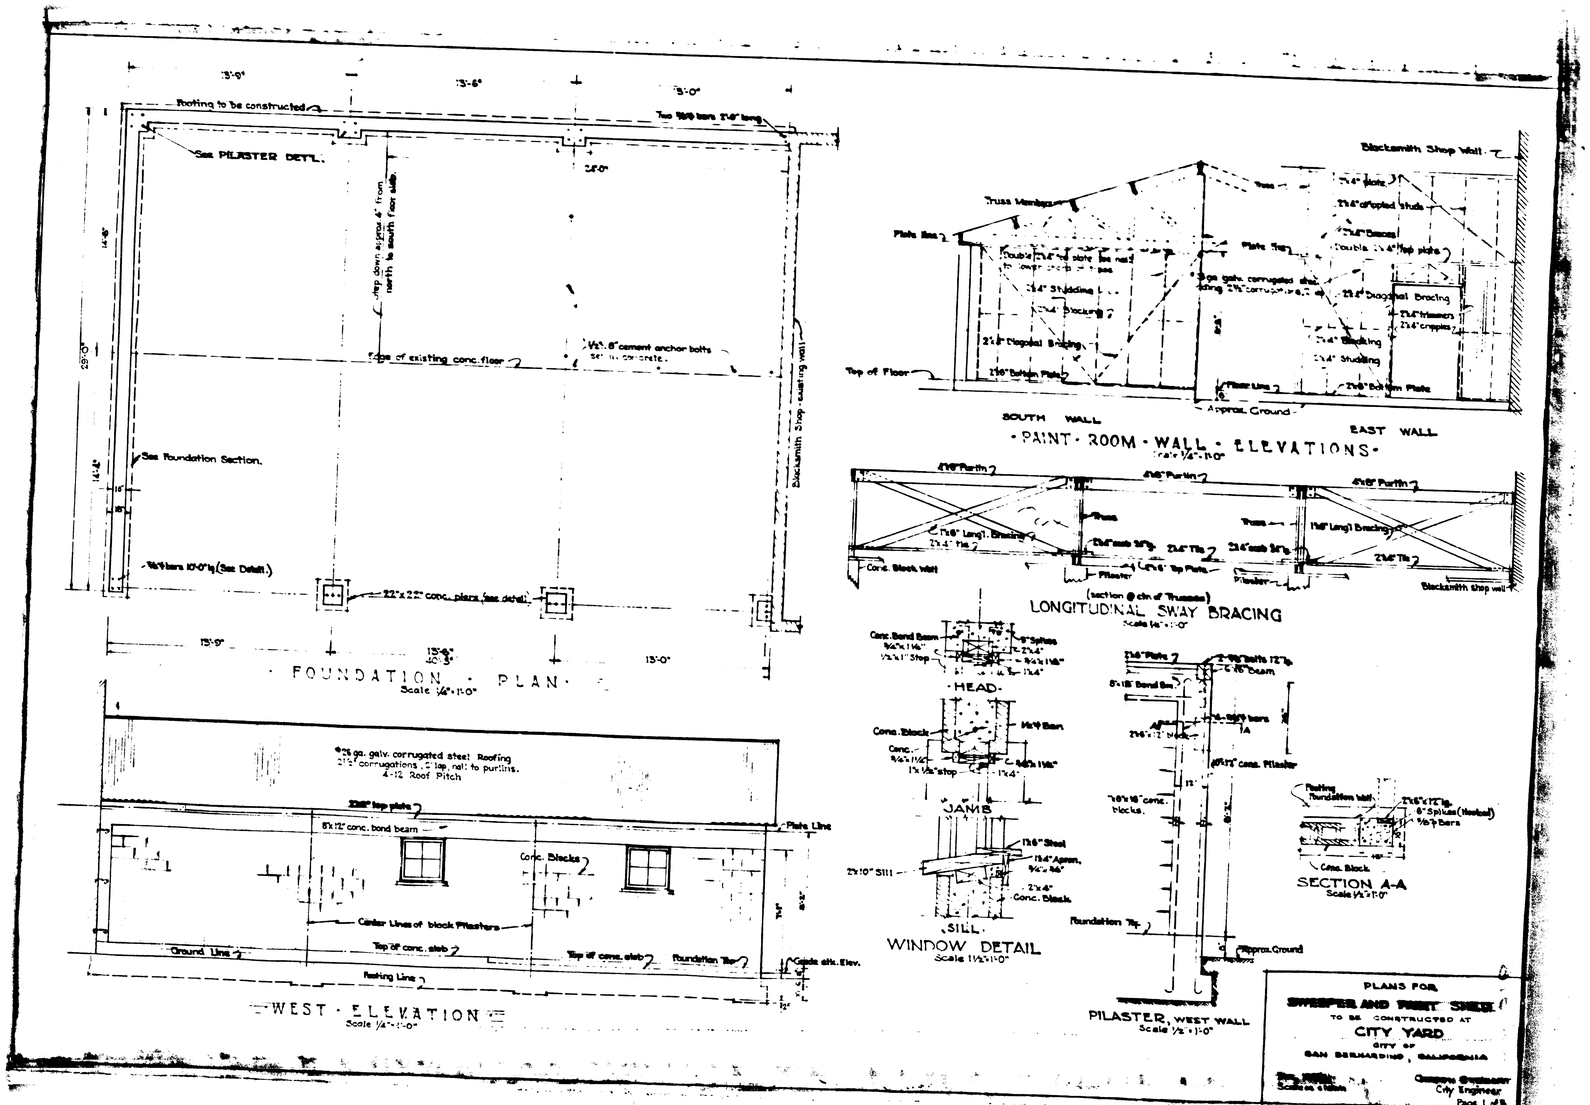
Roofing to be constructed
See PILASTER DETL.
Drop down approx 4" from north to south floor slab
Top of existing conc. floor
Blacksmith Shop - existing wall
See Foundation Section.
22"x 22" conc. piers (see detail)
FOUNDATION PLAN
Scale 1/4"=1'-0"
Truss Members
Plate Ties
Blacksmith Shop Wall
Top of Floor
Approx. Ground
SOUTH WALL
EAST WALL
PAINT ROOM WALL ELEVATIONS
Scale 1/4"=1'-0"
Purlin
Truss
Conc. Block Wall
Pilaster
Blacksmith shop wall
(section @ ctn of Trusses)
LONGITUDINAL SWAY BRACING
Scale 1/4"=1'-0"
HEAD
JAMB
SILL
WINDOW DETAIL
Scale 1 1/2"=1'-0"
PILASTER, WEST WALL
Scale 1/2"=1'-0"
SECTION A-A
Scale 1/2"=1'-0"
Approx. Ground
Foundation Tie
Plate Line
Center Lines of block Pilasters
Top of conc. slab
Ground Line
Resting Line
Approx. elev.
WEST ELEVATION
Scale 1/4"=1'-0"
PLANS FOR
SWEEPER AND PAINT SHED
TO BE CONSTRUCTED AT
CITY YARD
CITY OF
SAN BERNARDINO, CALIFORNIA
City Engineer
Page 1 of 8

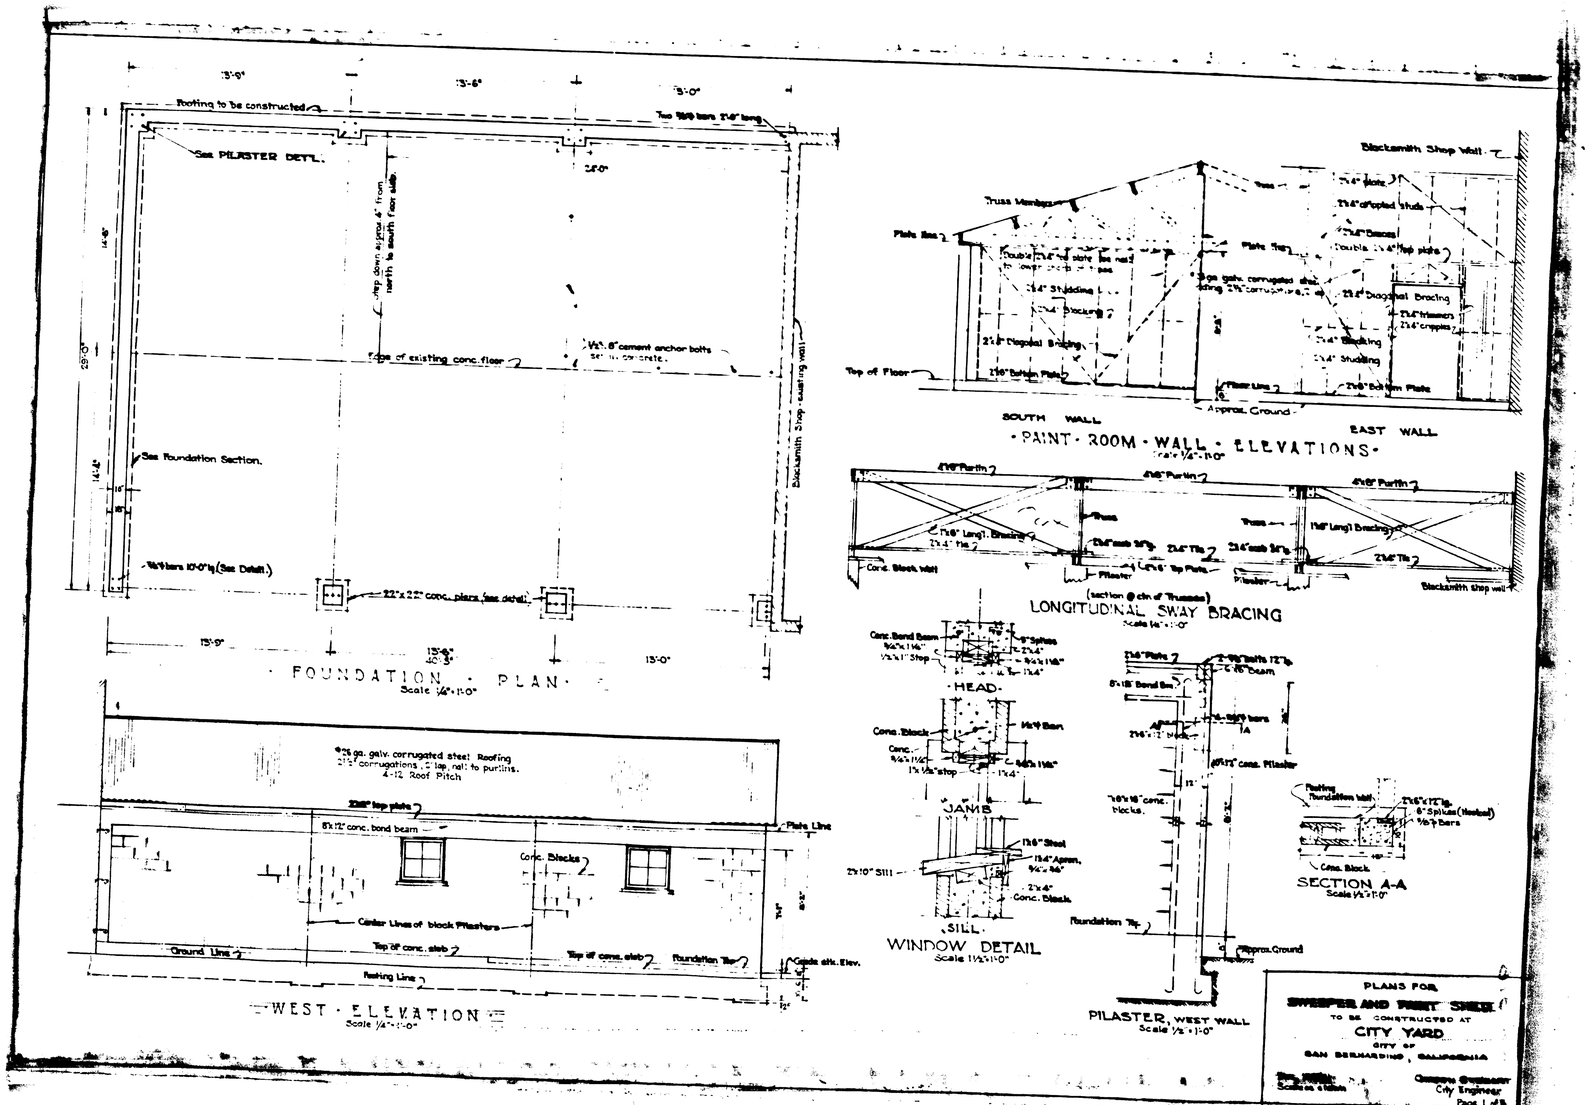
Roofing to be constructed
See PILASTER DETL.
Drop down approx 4" from north to south floor slab
Top of existing conc. floor
Blacksmith Shop - existing wall
See Foundation Section.
22"x 22" conc. piers (see detail)
FOUNDATION PLAN
Scale 1/4"=1'-0"
Truss Members
Plate Ties
Blacksmith Shop Wall
Top of Floor
Approx. Ground
SOUTH WALL
EAST WALL
PAINT ROOM WALL ELEVATIONS
Scale 1/4"=1'-0"
Purlin
Truss
Conc. Block Wall
Pilaster
Blacksmith shop wall
(section @ ctn of Trusses)
LONGITUDINAL SWAY BRACING
Scale 1/4"=1'-0"
HEAD
JAMB
SILL
WINDOW DETAIL
Scale 1 1/2"=1'-0"
PILASTER, WEST WALL
Scale 1/2"=1'-0"
SECTION A-A
Scale 1/2"=1'-0"
Approx. Ground
Foundation Tie
Plate Line
Center Lines of block Pilasters
Top of conc. slab
Ground Line
Resting Line
Approx. elev.
WEST ELEVATION
Scale 1/4"=1'-0"
PLANS FOR
SWEEPER AND PAINT SHED
TO BE CONSTRUCTED AT
CITY YARD
CITY OF
SAN BERNARDINO, CALIFORNIA
City Engineer
Page 1 of 8