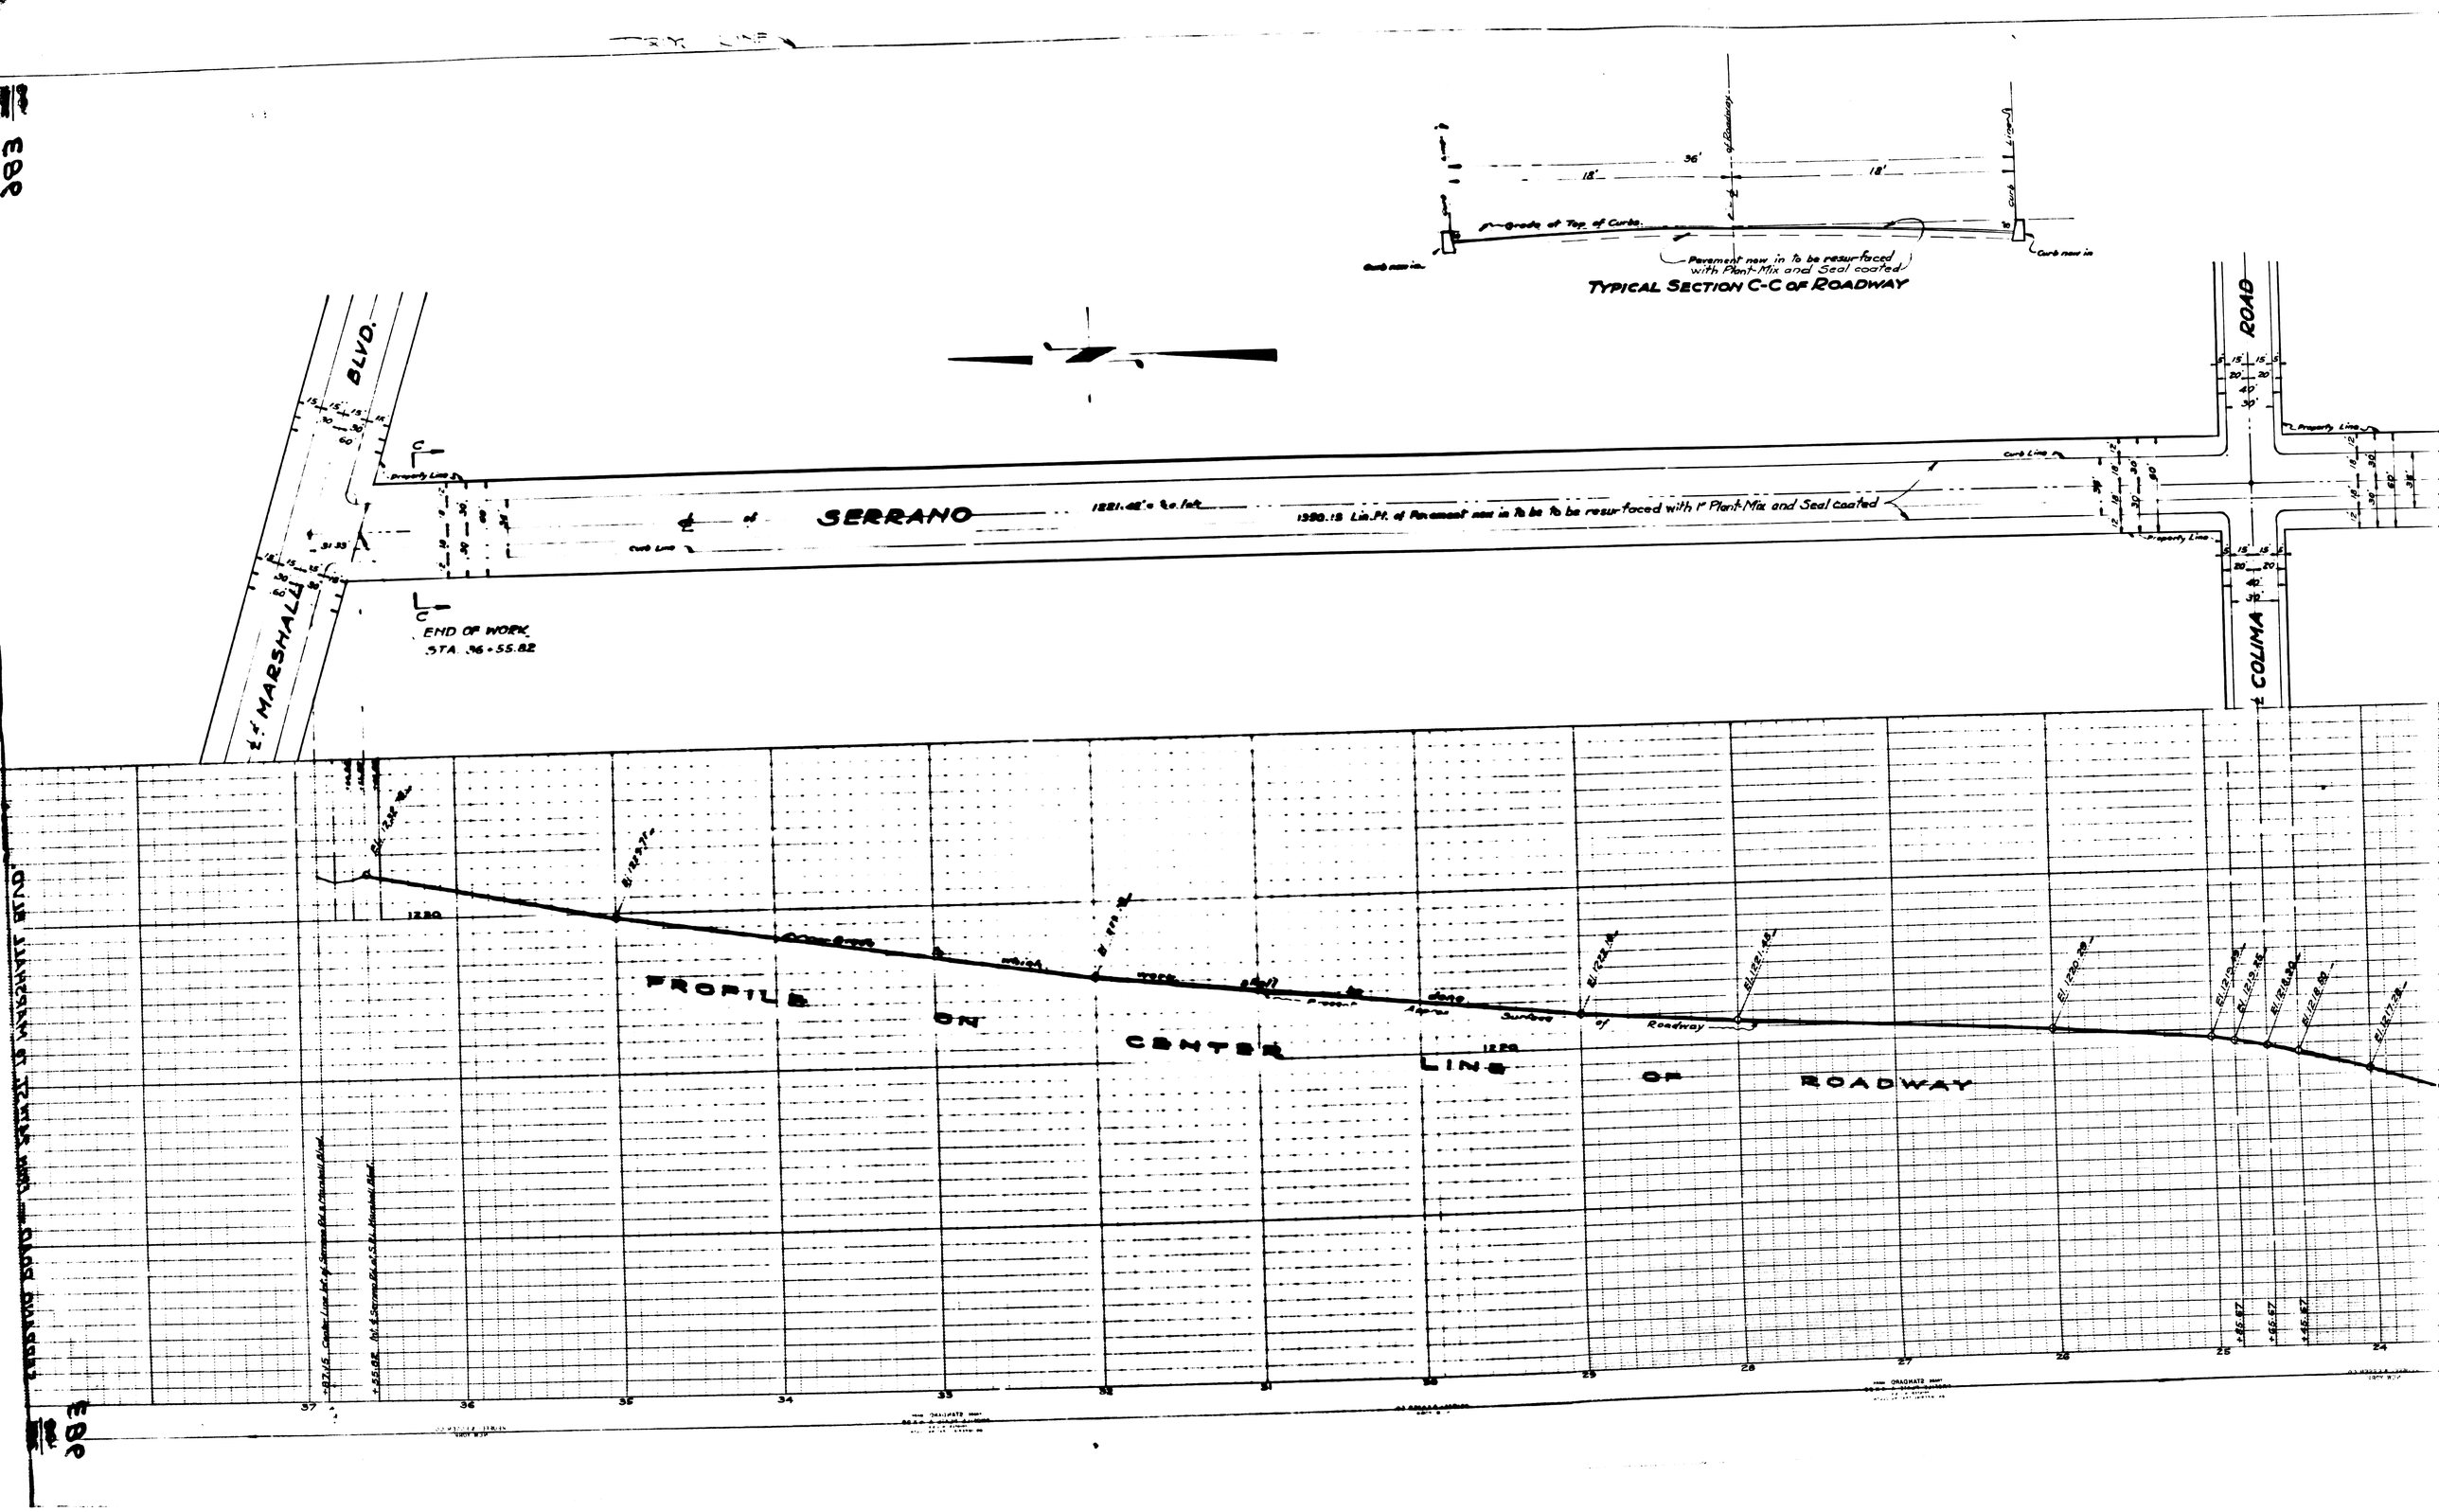
TYPICAL SECTION C-C OF ROADWAY
36'
18'
18'
Grade of Top of Curbs
Pavement now in to be resurfaced with Plant-Mix and Seal coated
Curb new in
Curb new in
BLVD.
MARSHALL
SERRANO
1221.42' to left
1390.18 Lin.Ft. of Pavement now in to be to be resurfaced with 1" Plant-Mix and Seal coated
Curb Line
Property Line
END OF WORK
STA. 36+55.82
COLIMA
ROAD
PROFILE ON CENTER LINE OF ROADWAY
Approx. Surface of Roadway
12.50
+87.15 Center Line Int. of Serrano Blvd. & Marshall Blvd.
+65.82 Int. of Serrano Blvd. & S.Br. Marshall Blvd.
+85.67
+65.67
+45.67
37
36
35
34
33
32
31
30
29
28
27
26
25
24