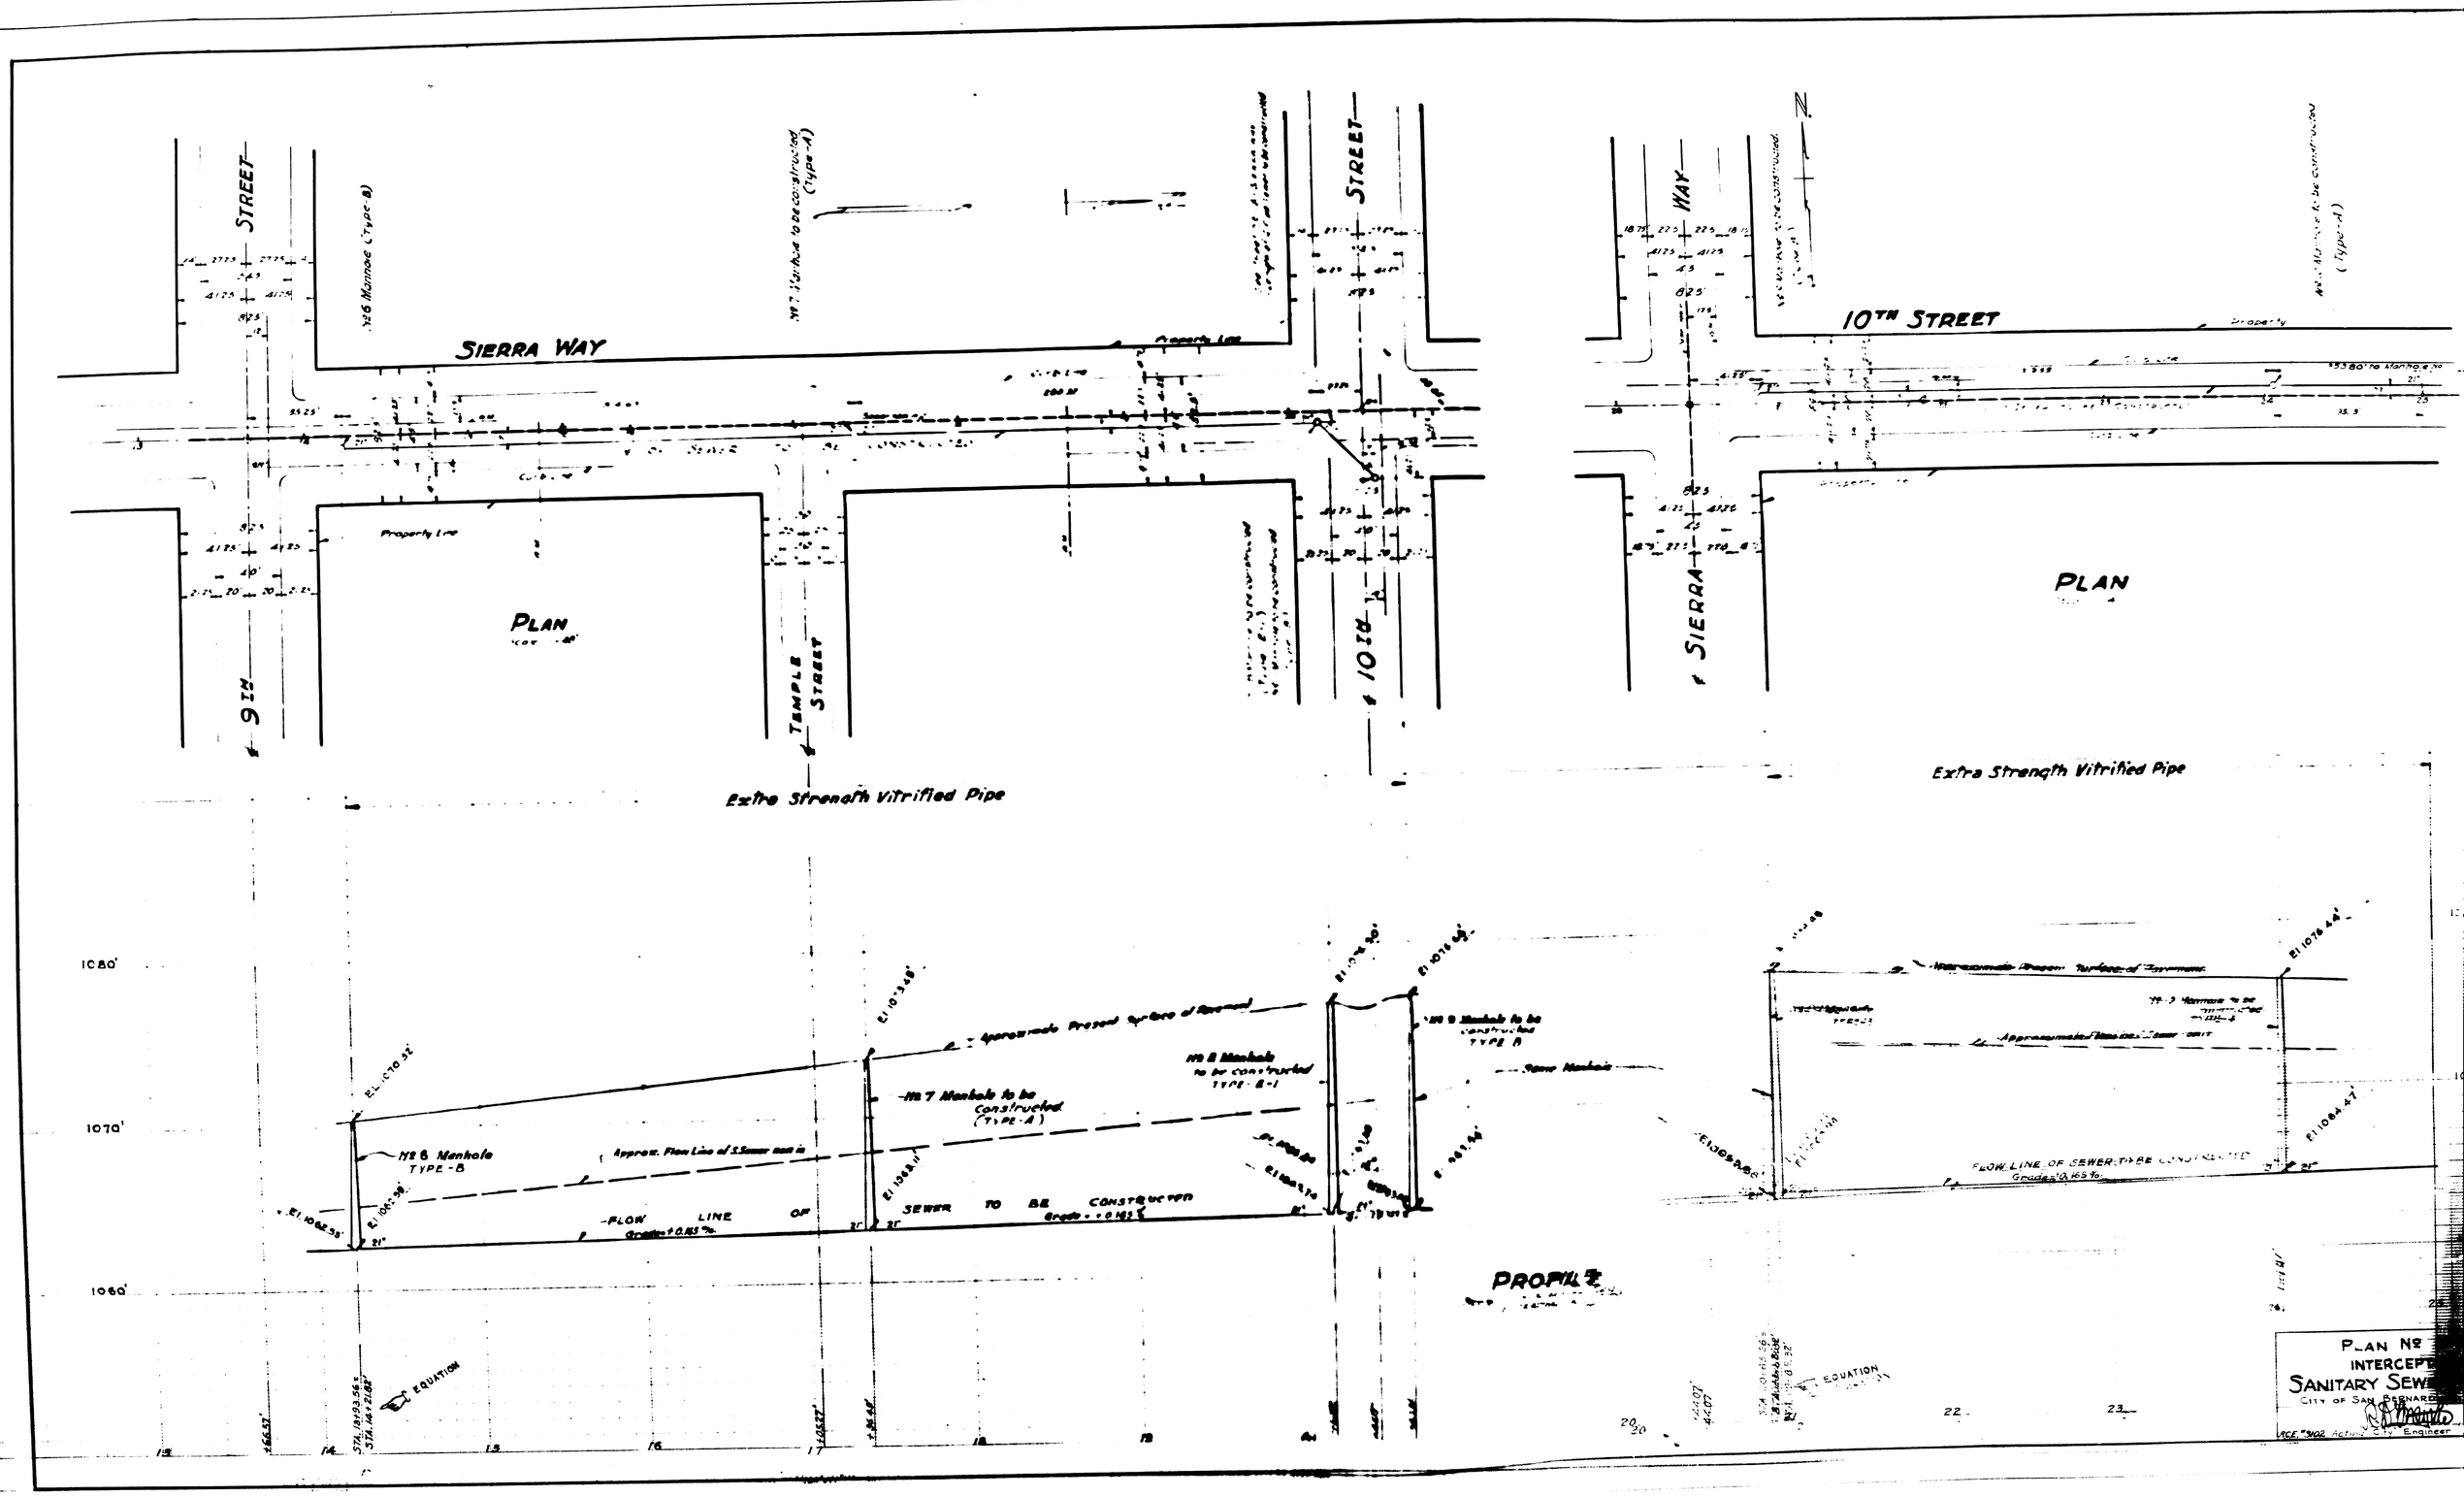
STREET
SIERRA WAY
PLAN
9TH
TEMPLE STREET
10TH
STREET
Extra Strength Vitrified Pipe
WAY
10TH STREET
SIERRA
PLAN
Extra Strength Vitrified Pipe
1080'
1070'
1060'
Approx. Present Surface of Ground
Approx. Flow Line of Sewer built
FLOW LINE OF SEWER TO BE CONSTRUCTED
Grade = +0.165 %
Grade = +0.165 %
Grade = 0.165 %
No 6 Manhole
TYPE - B
No 7 Manhole to be constructed
(TYPE - A)
No 8 Manhole
to be constructed
TYPE - B - 1
No 9 Manhole to be
constructed
TYPE B
New Manhole
EQUATION
EQUATION
PROFILE
PLAN No
INTERCEPT
SANITARY SEW
CITY OF SAN BERNARD
ACE. 3402 Acting City Engineer

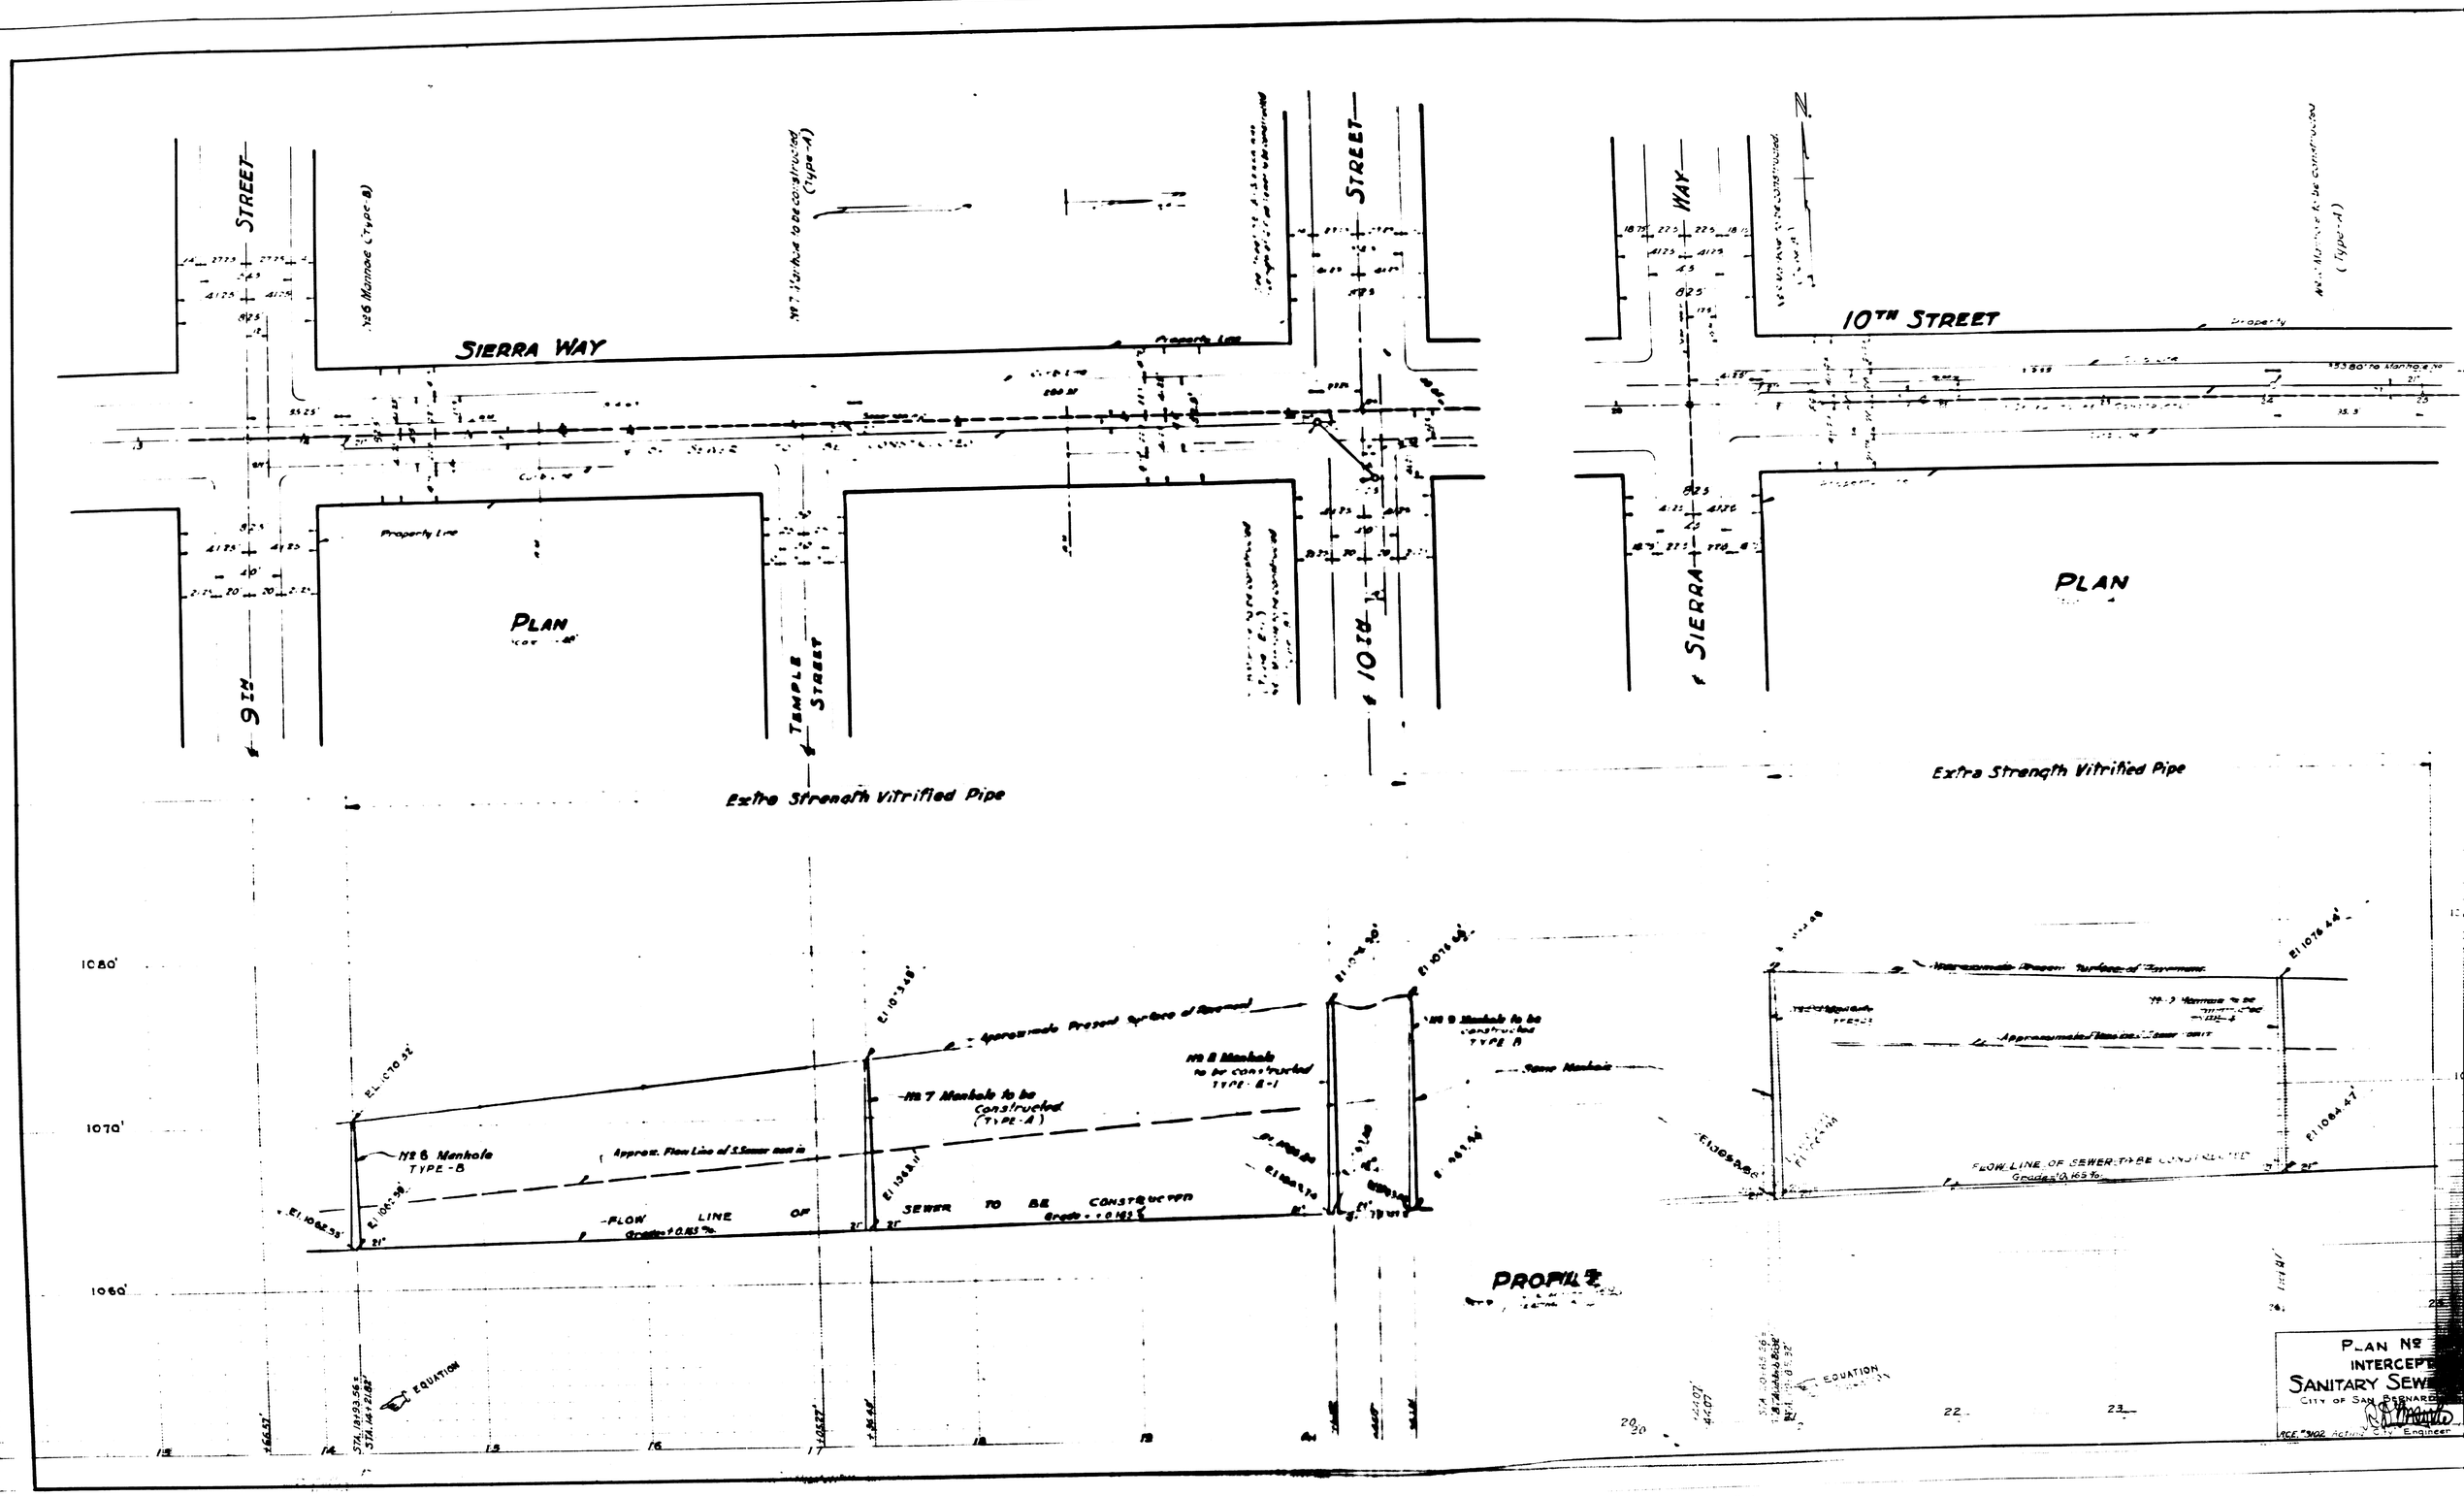
STREET
SIERRA WAY
PLAN
9TH
TEMPLE STREET
10TH
STREET
Extra Strength Vitrified Pipe
WAY
10TH STREET
SIERRA
PLAN
Extra Strength Vitrified Pipe
1080'
1070'
1060'
Approx. Present Surface of Ground
Approx. Flow Line of Sewer built
FLOW LINE OF SEWER TO BE CONSTRUCTED
Grade = +0.165 %
Grade = +0.165 %
Grade = 0.165 %
No 6 Manhole
TYPE - B
No 7 Manhole to be constructed
(TYPE - A)
No 8 Manhole
to be constructed
TYPE - B - 1
No 9 Manhole to be
constructed
TYPE B
New Manhole
EQUATION
EQUATION
PROFILE
PLAN No
INTERCEPT
SANITARY SEW
CITY OF SAN BERNARD
ACE. 3402 Acting City Engineer