NOTE:
1) All V.C.P. House Connecting Sewer Shall be Constructed on an Upward Grade of Two Per Cent from Main Sewer and shall extend from Main Sewer to the Property Line.
2) Items marked thus * in plan will be removed by others.

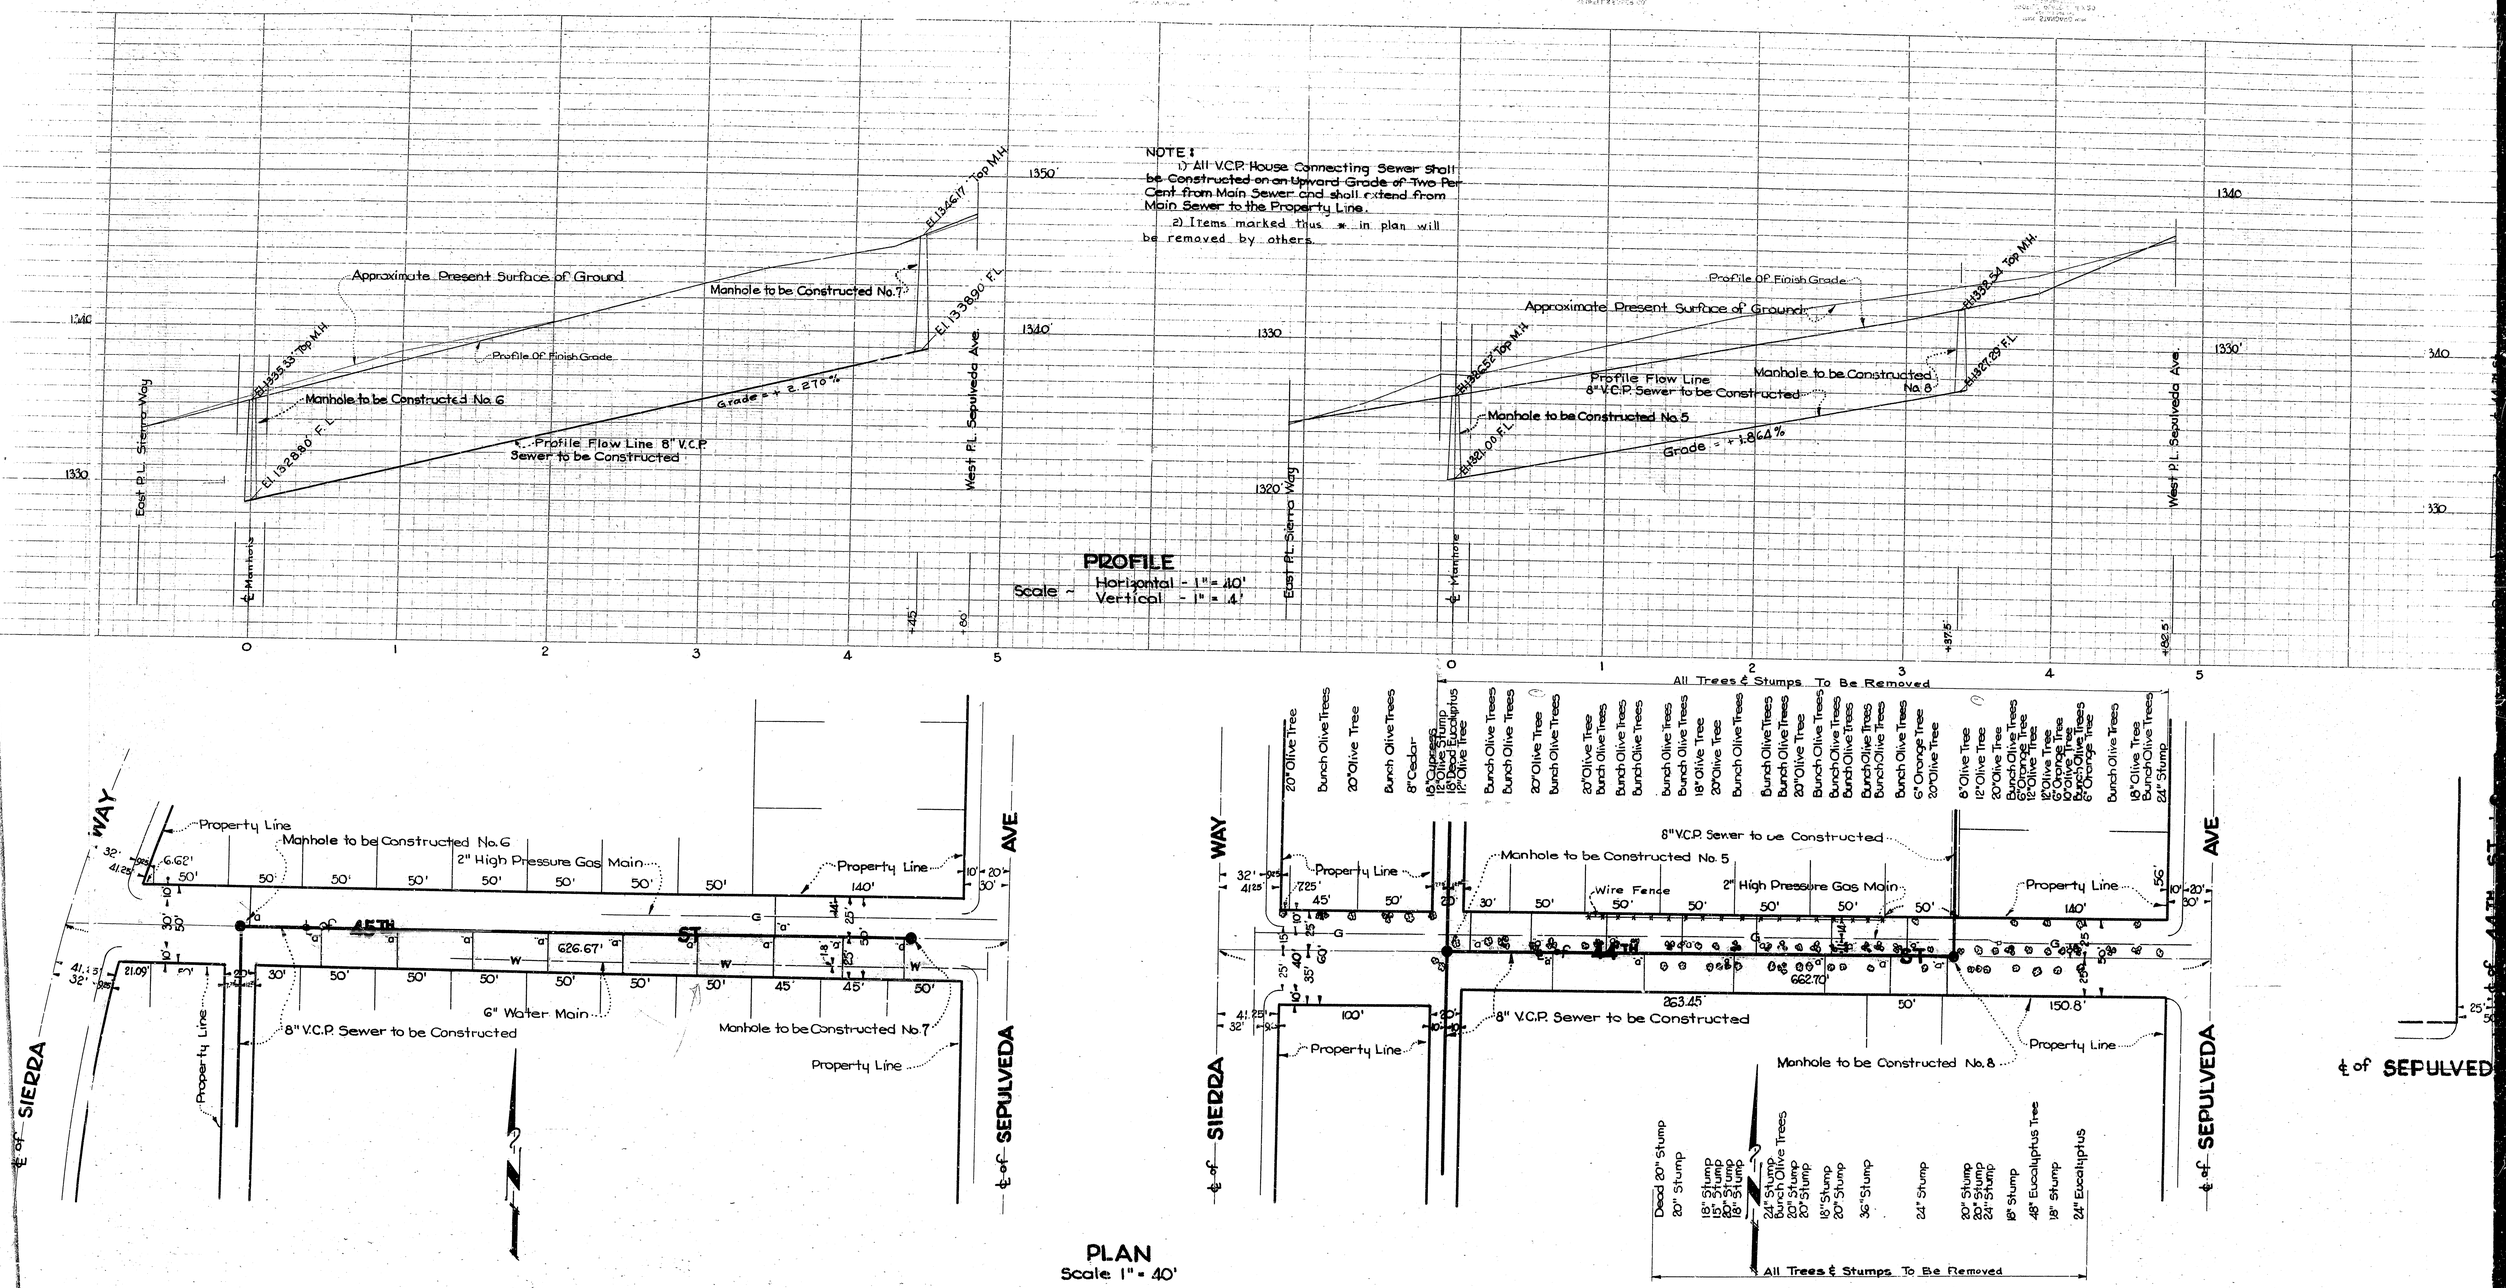

NOTE:
1) All V.C.P. House Connecting Sewer Shall be Constructed on an Upward Grade of Two Per Cent from Main Sewer and shall extend from Main Sewer to the Property Line.
2) Items marked thus * in plan will be removed by others.

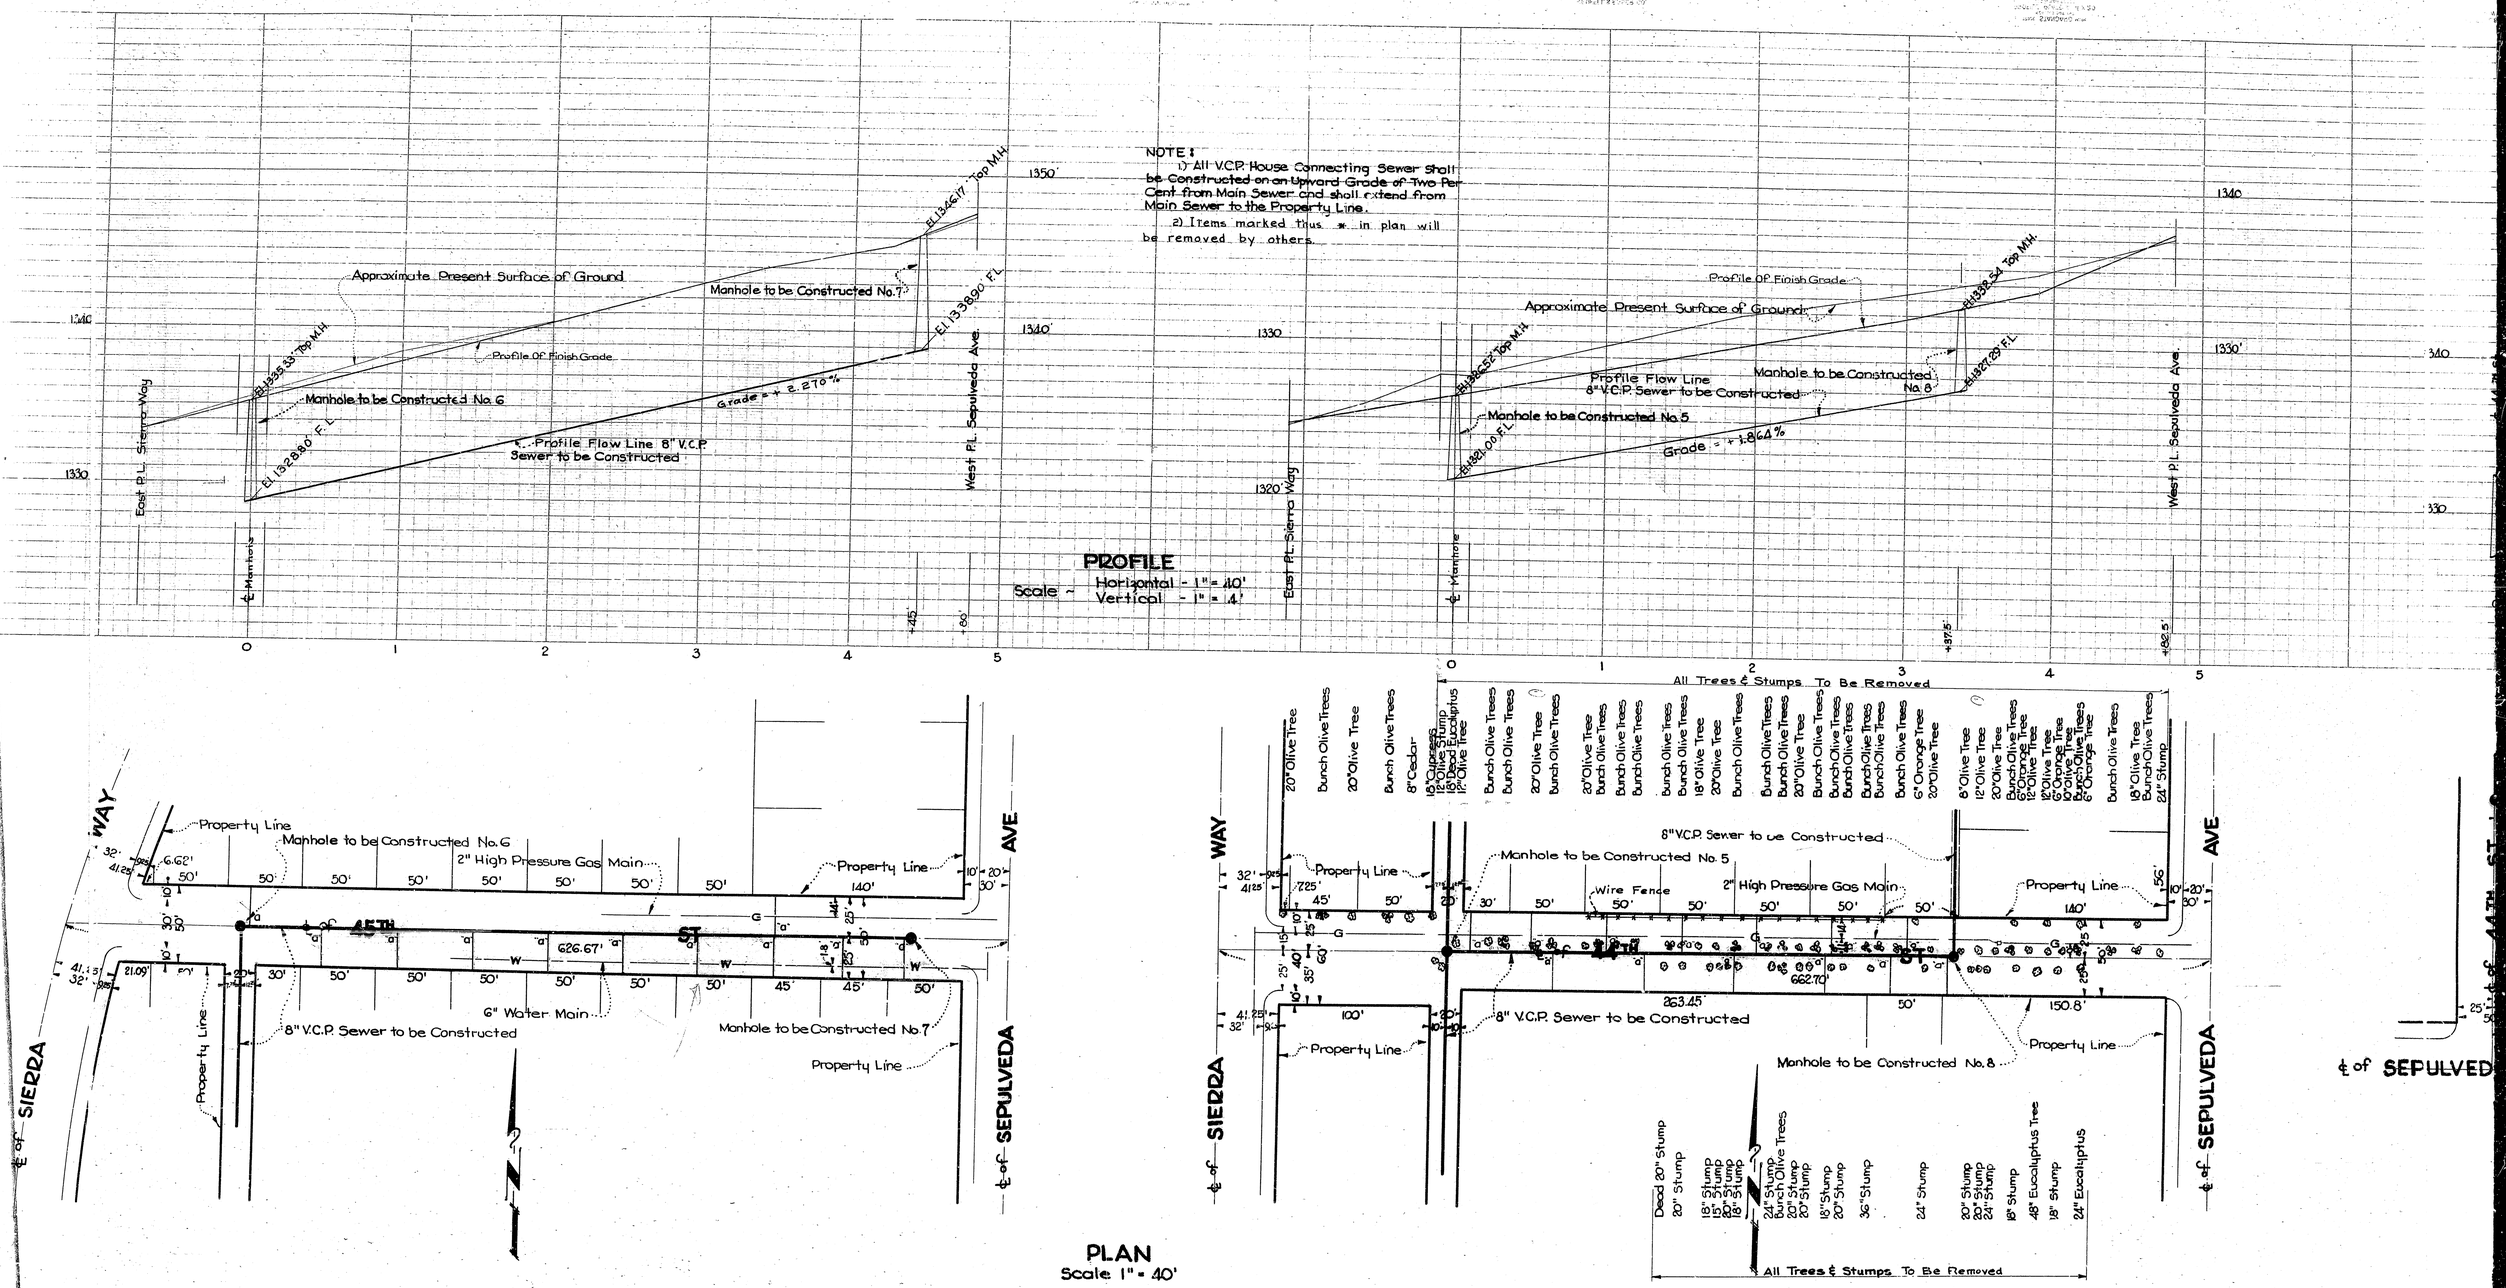
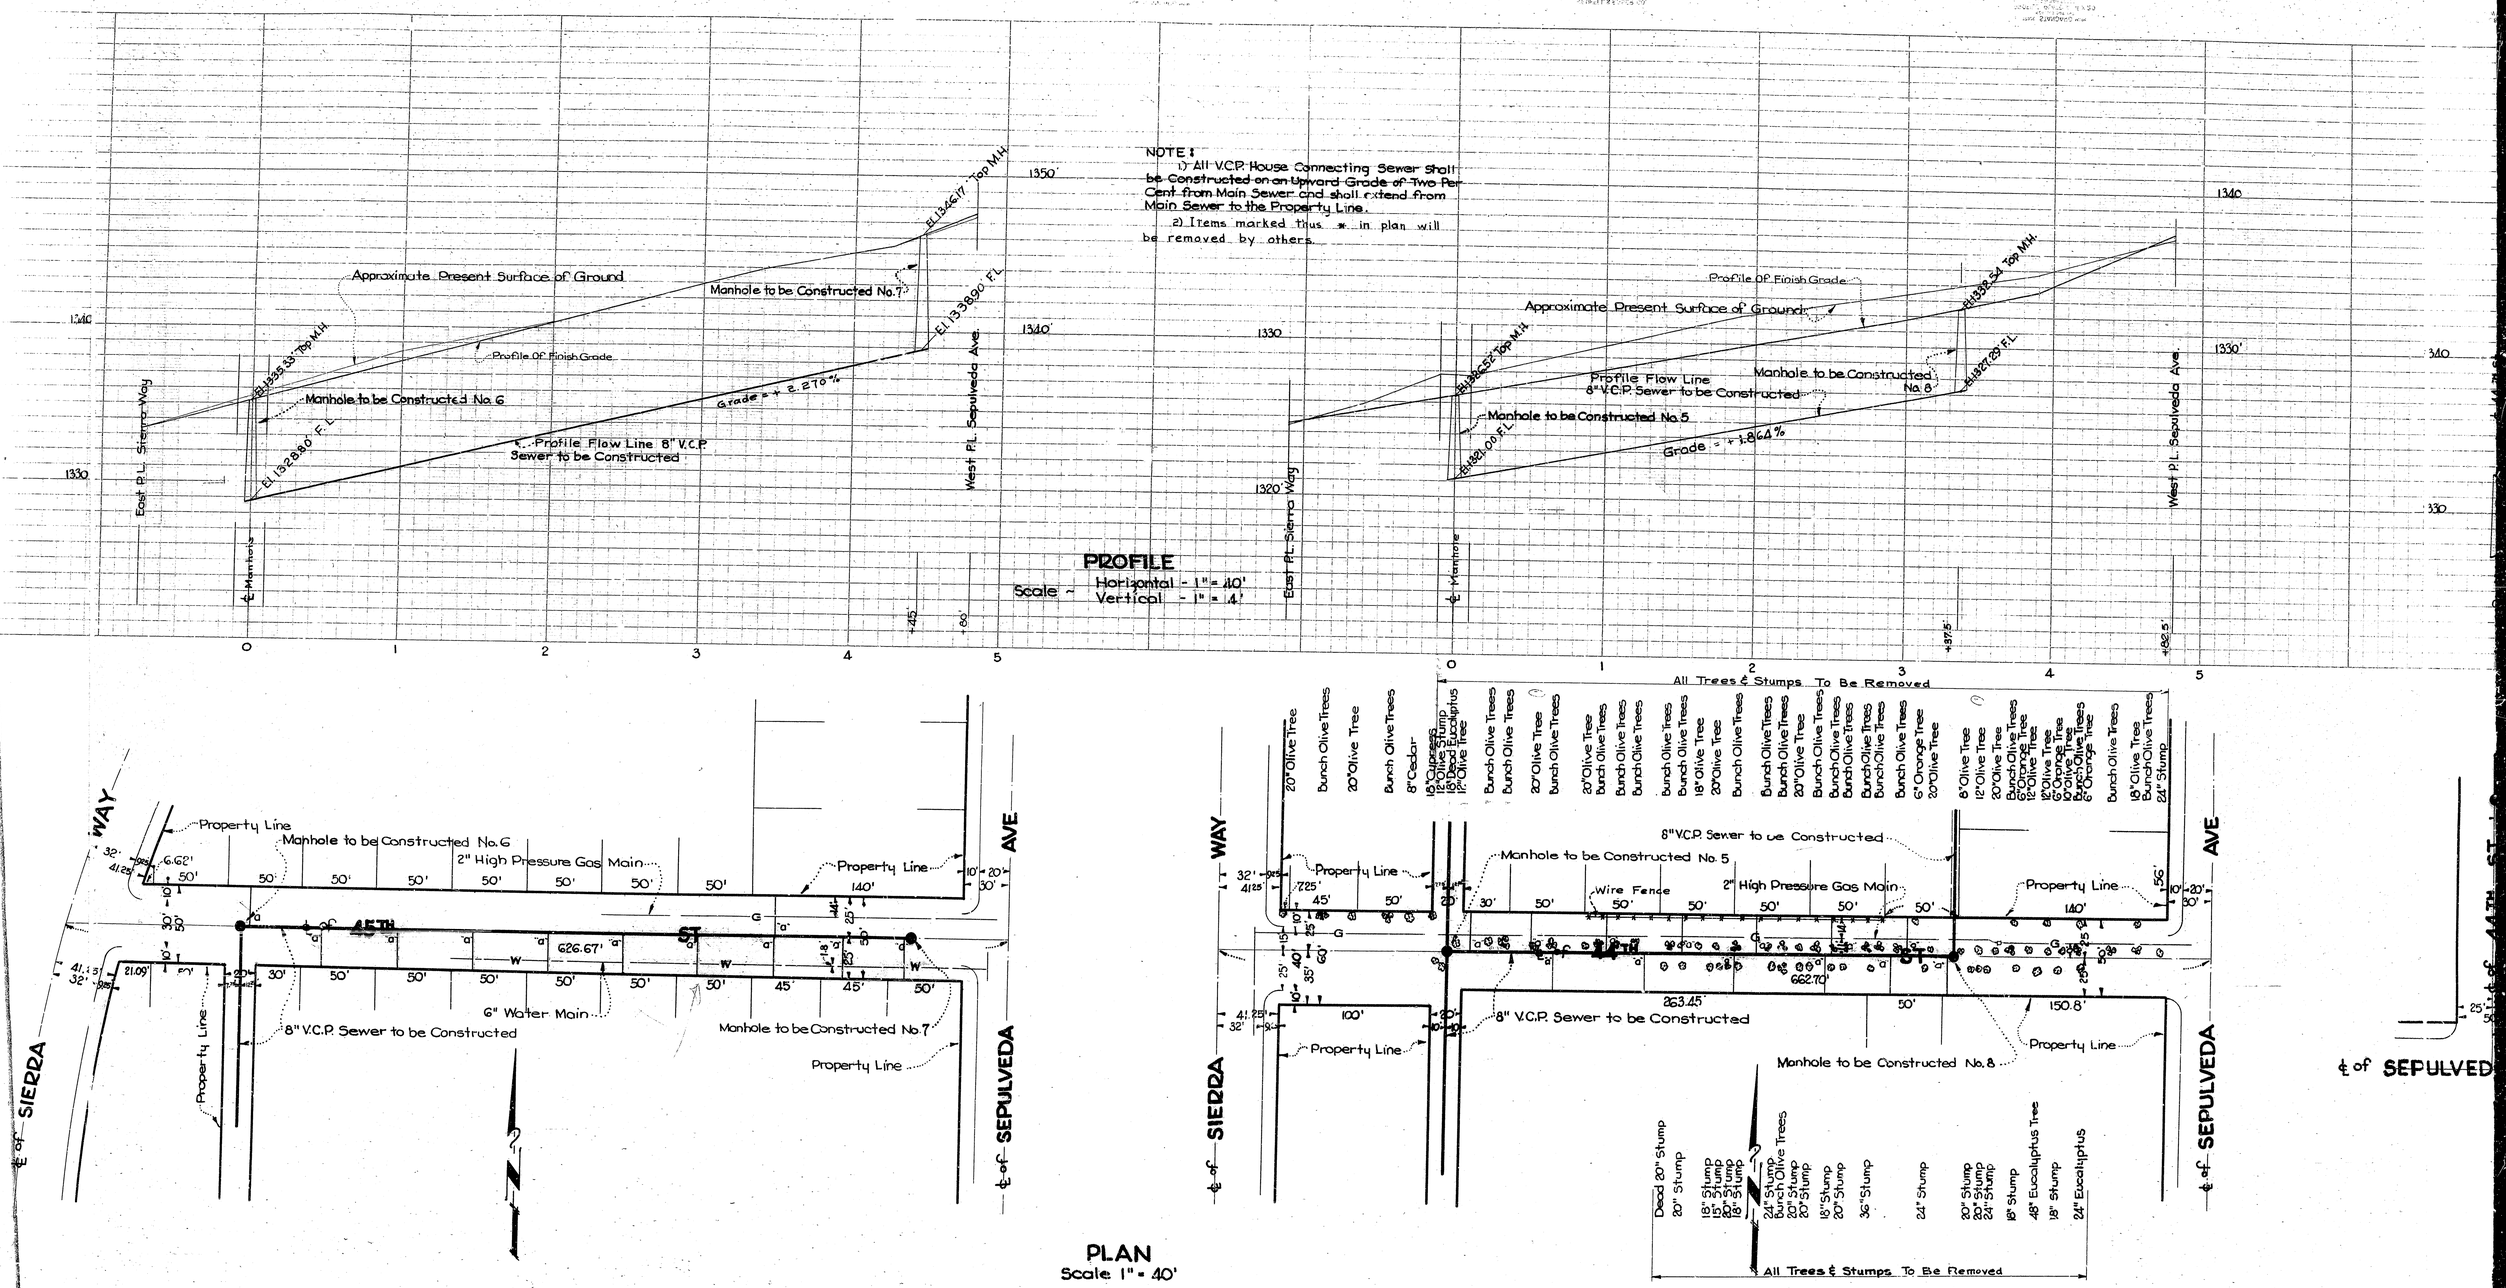
NOTE:
1) All V.C.P. House Connecting Sewer Shall be Constructed on an Upward Grade of Two Per Cent from Main Sewer and shall extend from Main Sewer to the Property Line.
2) Items marked thus * in plan will be removed by others.