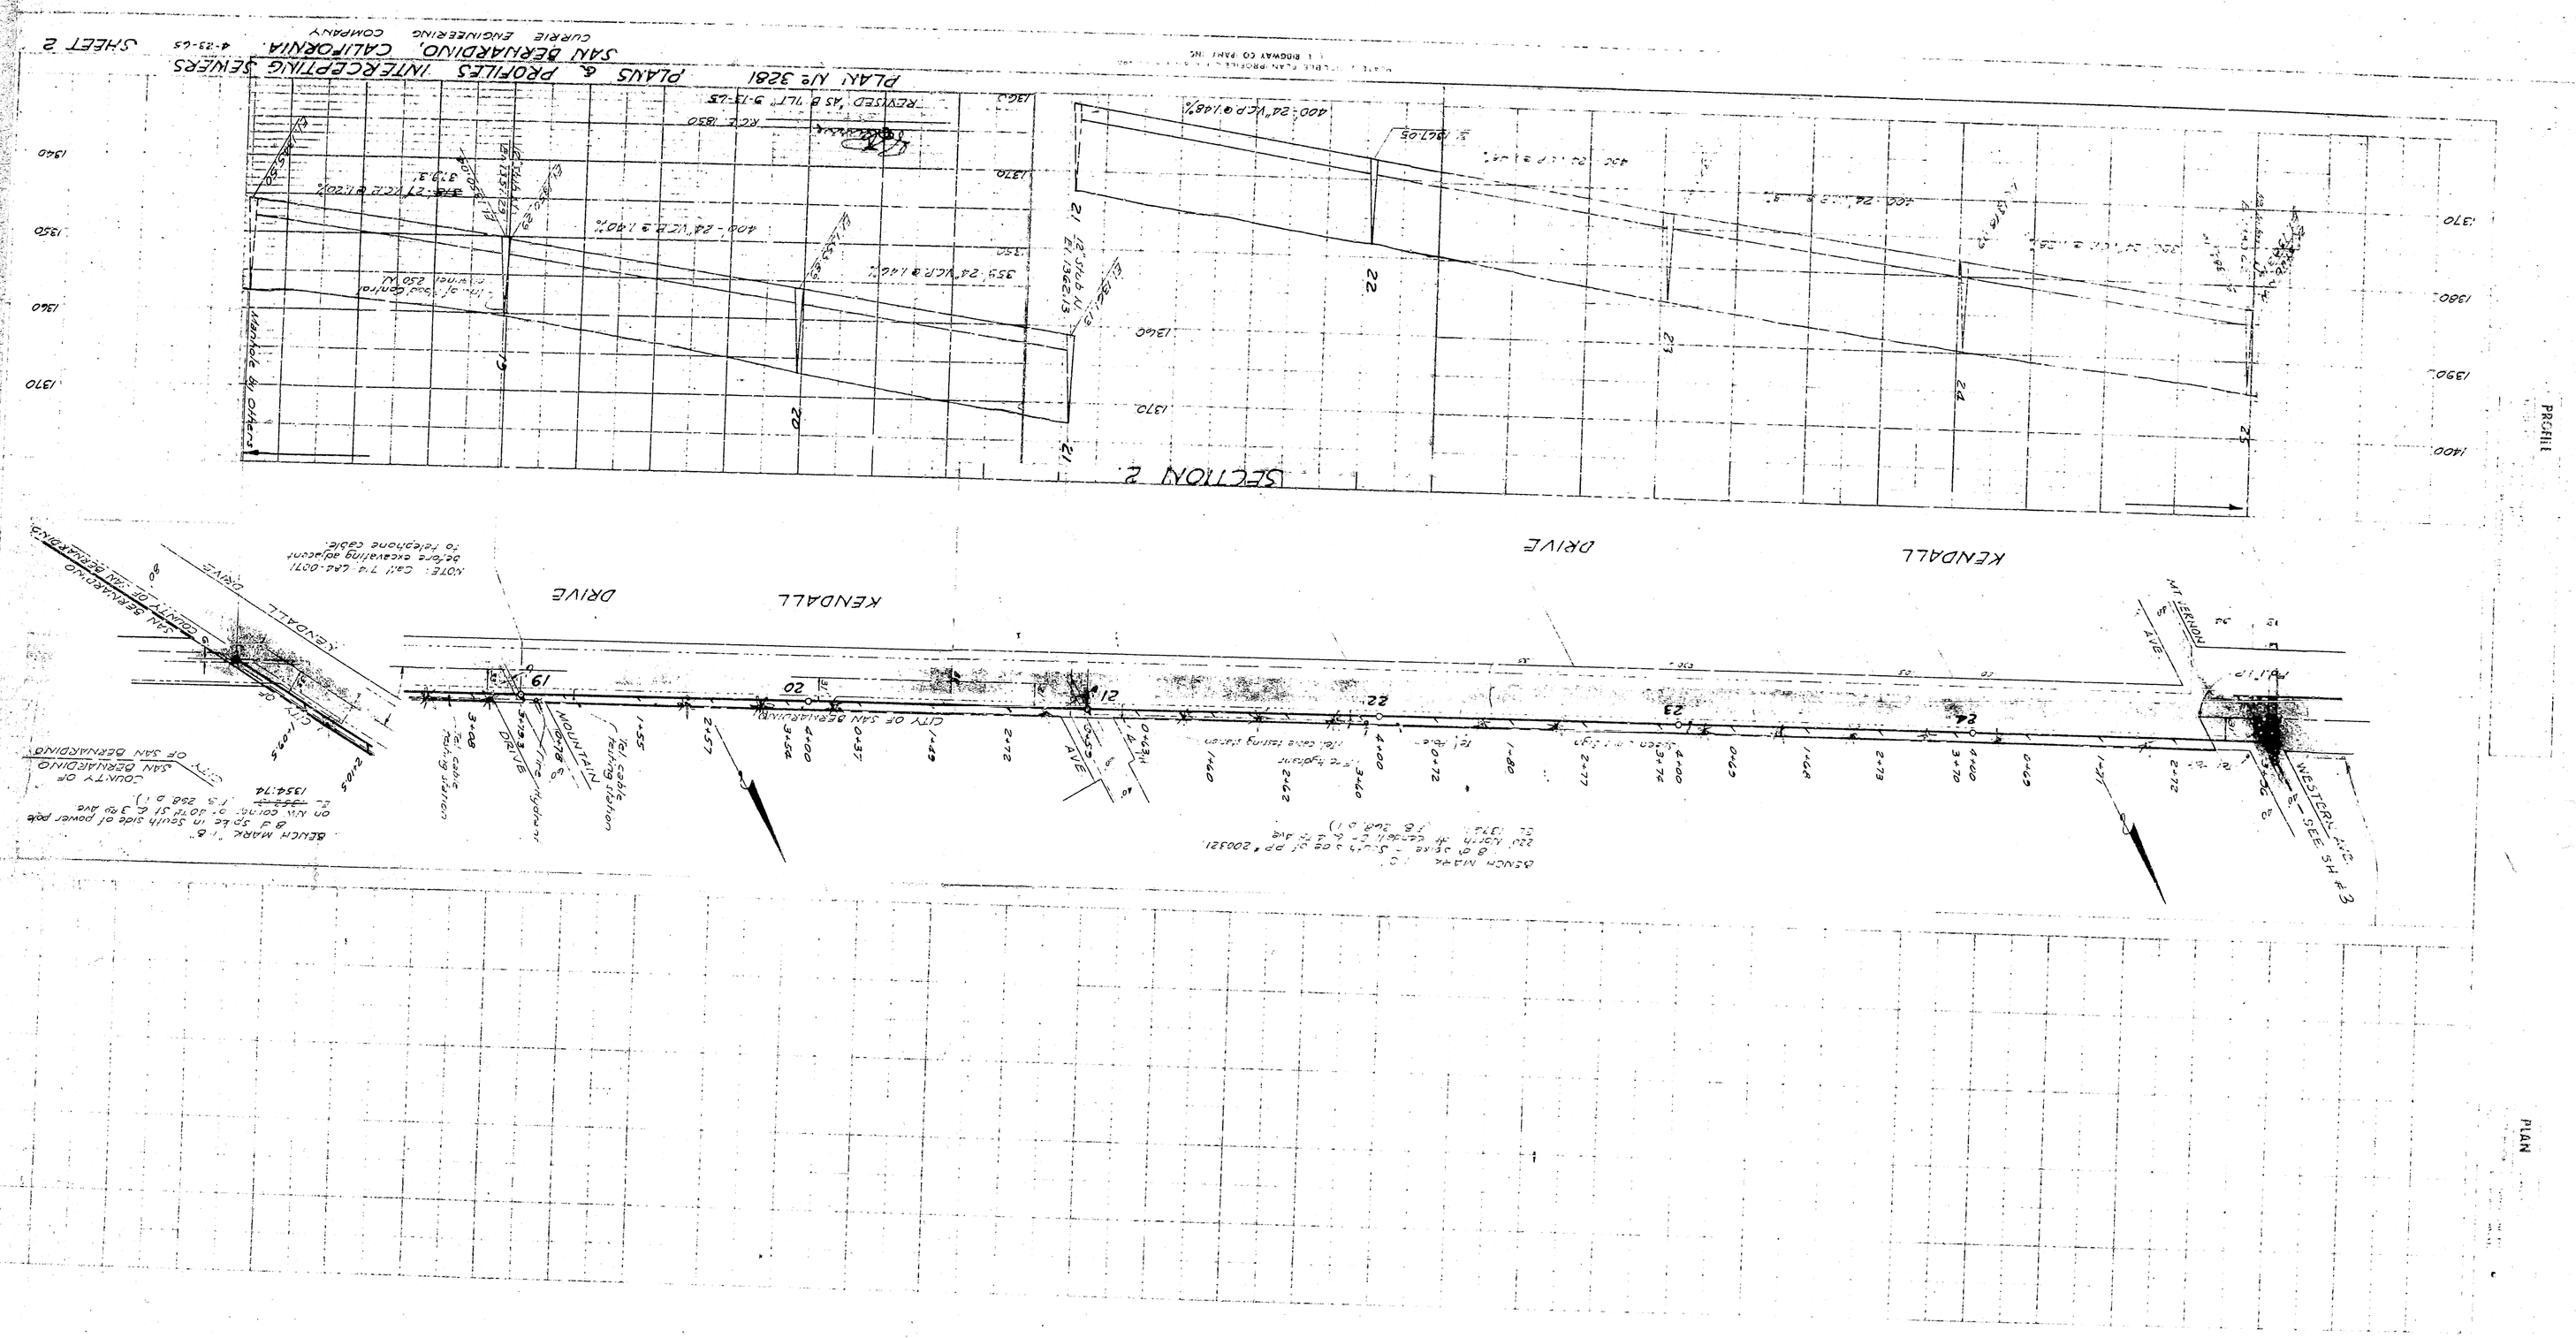
PLAN
PROFILE
SECTION 2
KENDALL DRIVE
KENDALL DRIVE
WESTERN AVE.
SEE SH #3
CITY OF SAN BERNARDINO
COUNTY OF SAN BERNARDINO
MOUNTAIN DRIVE
MT. VERNON AVE.
PLAN No 3281 PLANS & PROFILES INTERCEPTING SEWERS
SAN BERNARDINO, CALIFORNIA
CURRIE ENGINEERING COMPANY
SHEET 2

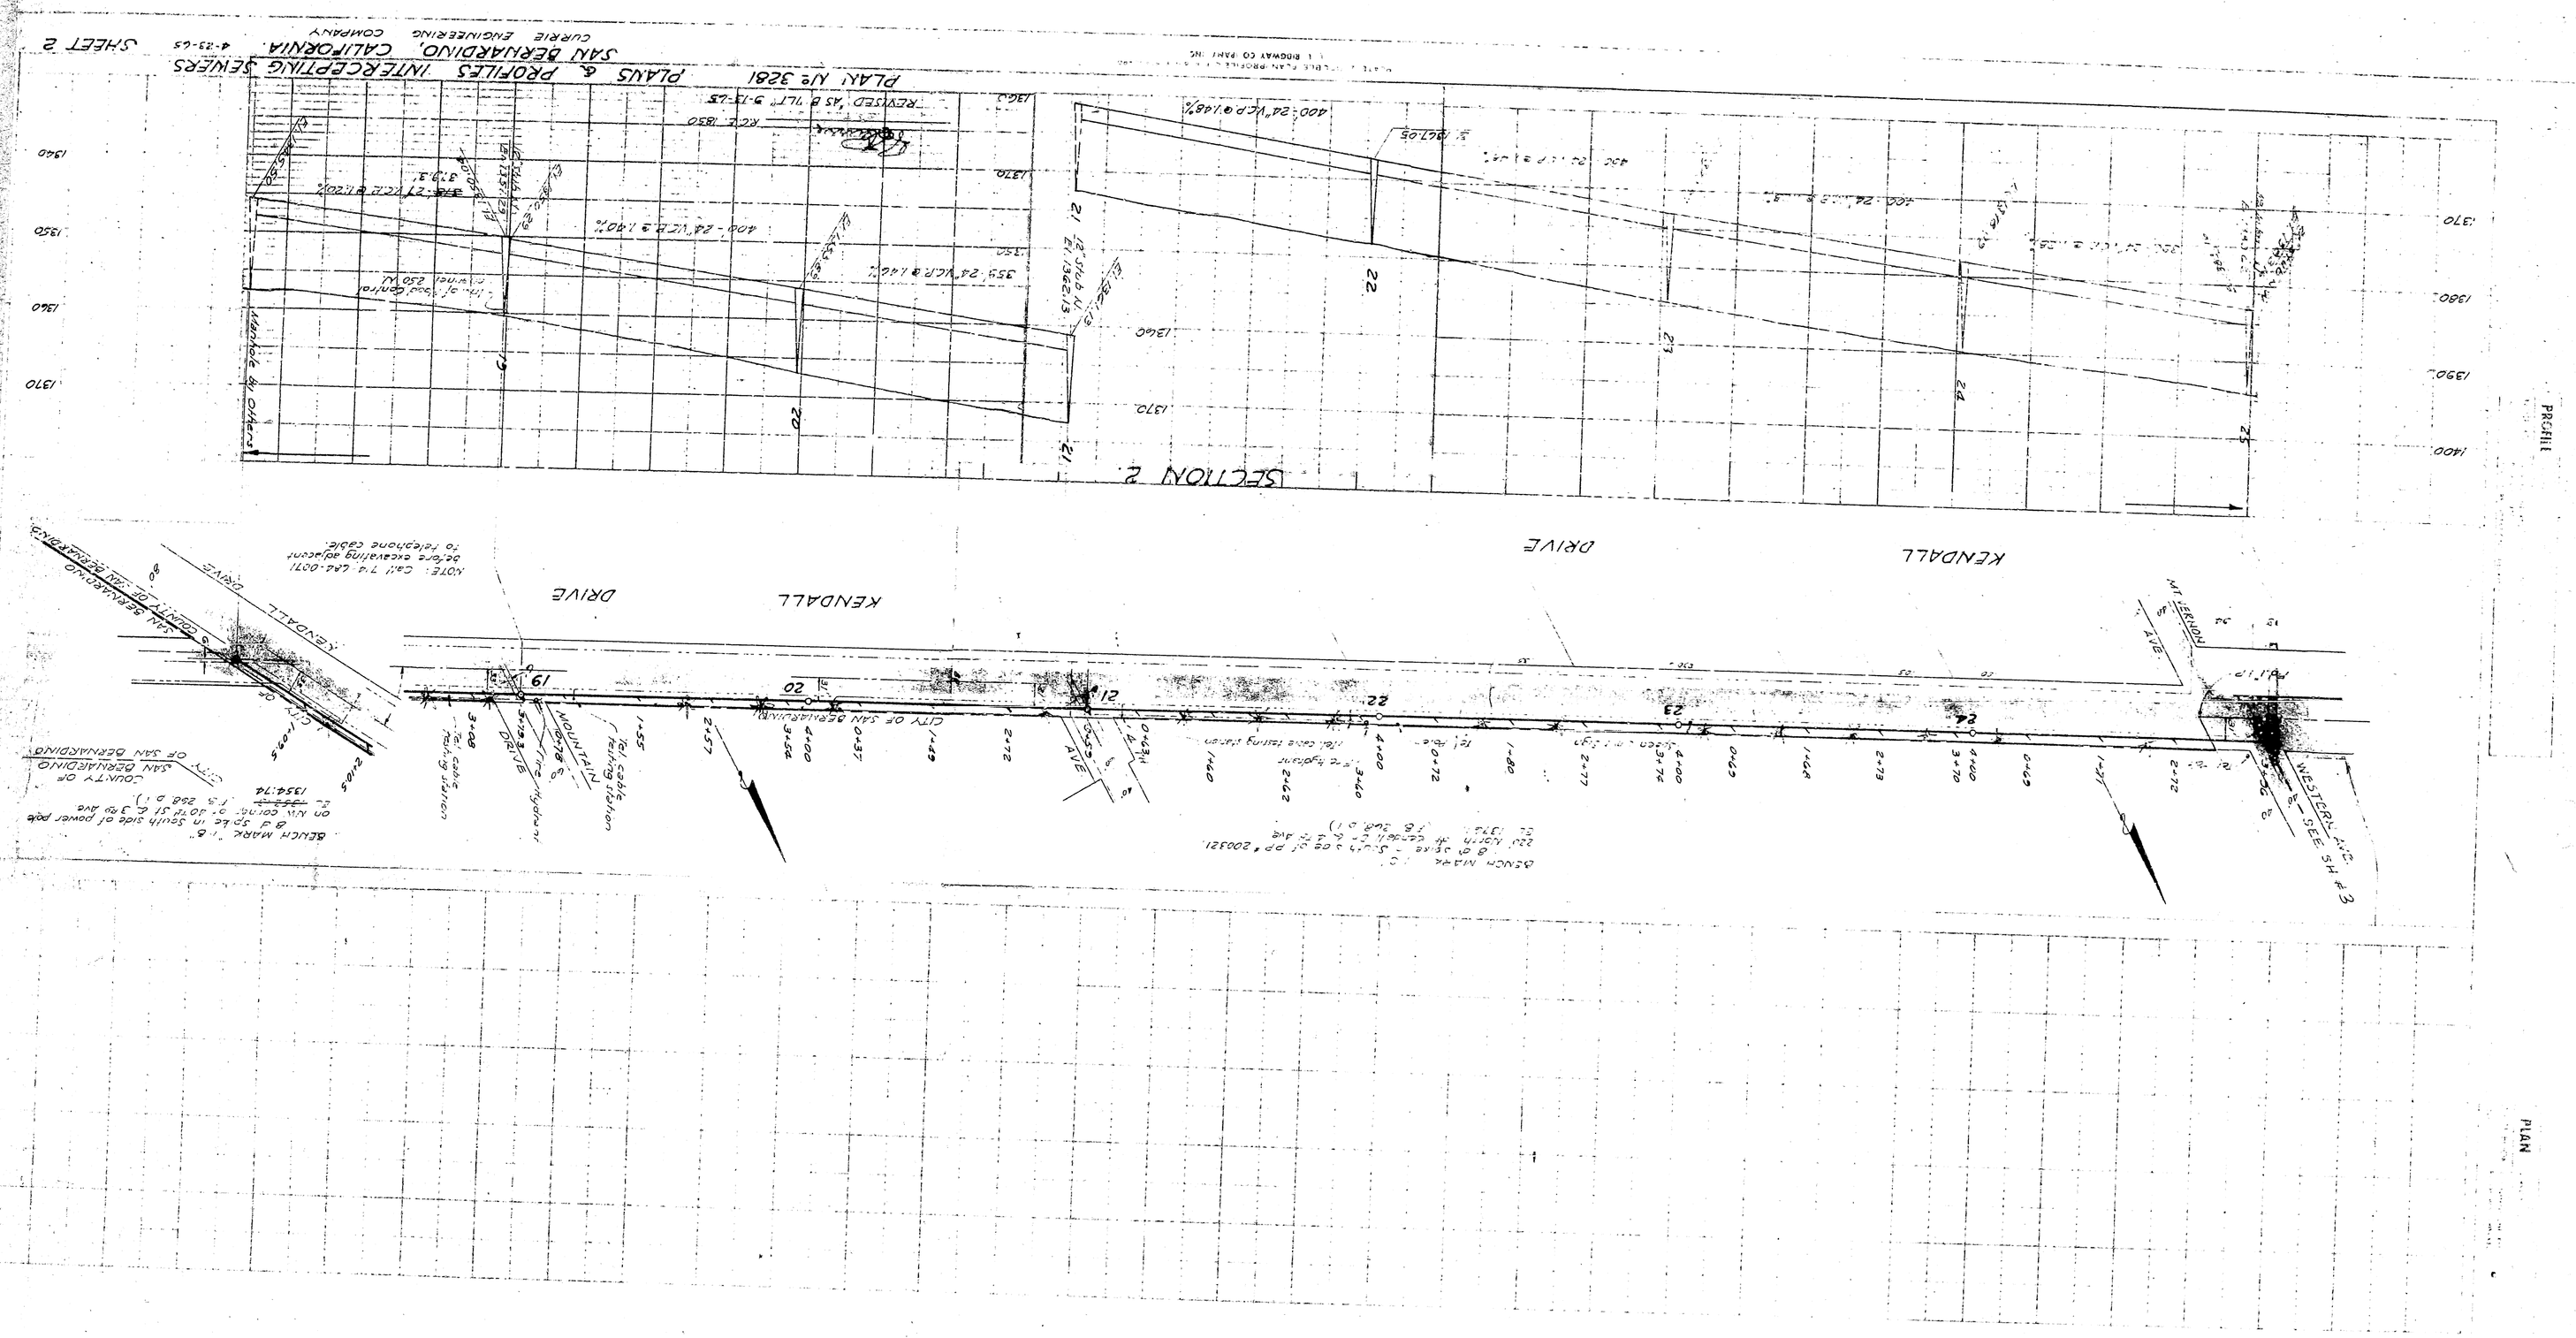
PLAN
PROFILE
SECTION 2
KENDALL DRIVE
KENDALL DRIVE
WESTERN AVE.
SEE SH #3
CITY OF SAN BERNARDINO
COUNTY OF SAN BERNARDINO
MOUNTAIN DRIVE
MT. VERNON AVE.
PLAN No 3281 PLANS & PROFILES INTERCEPTING SEWERS
SAN BERNARDINO, CALIFORNIA
CURRIE ENGINEERING COMPANY
SHEET 2