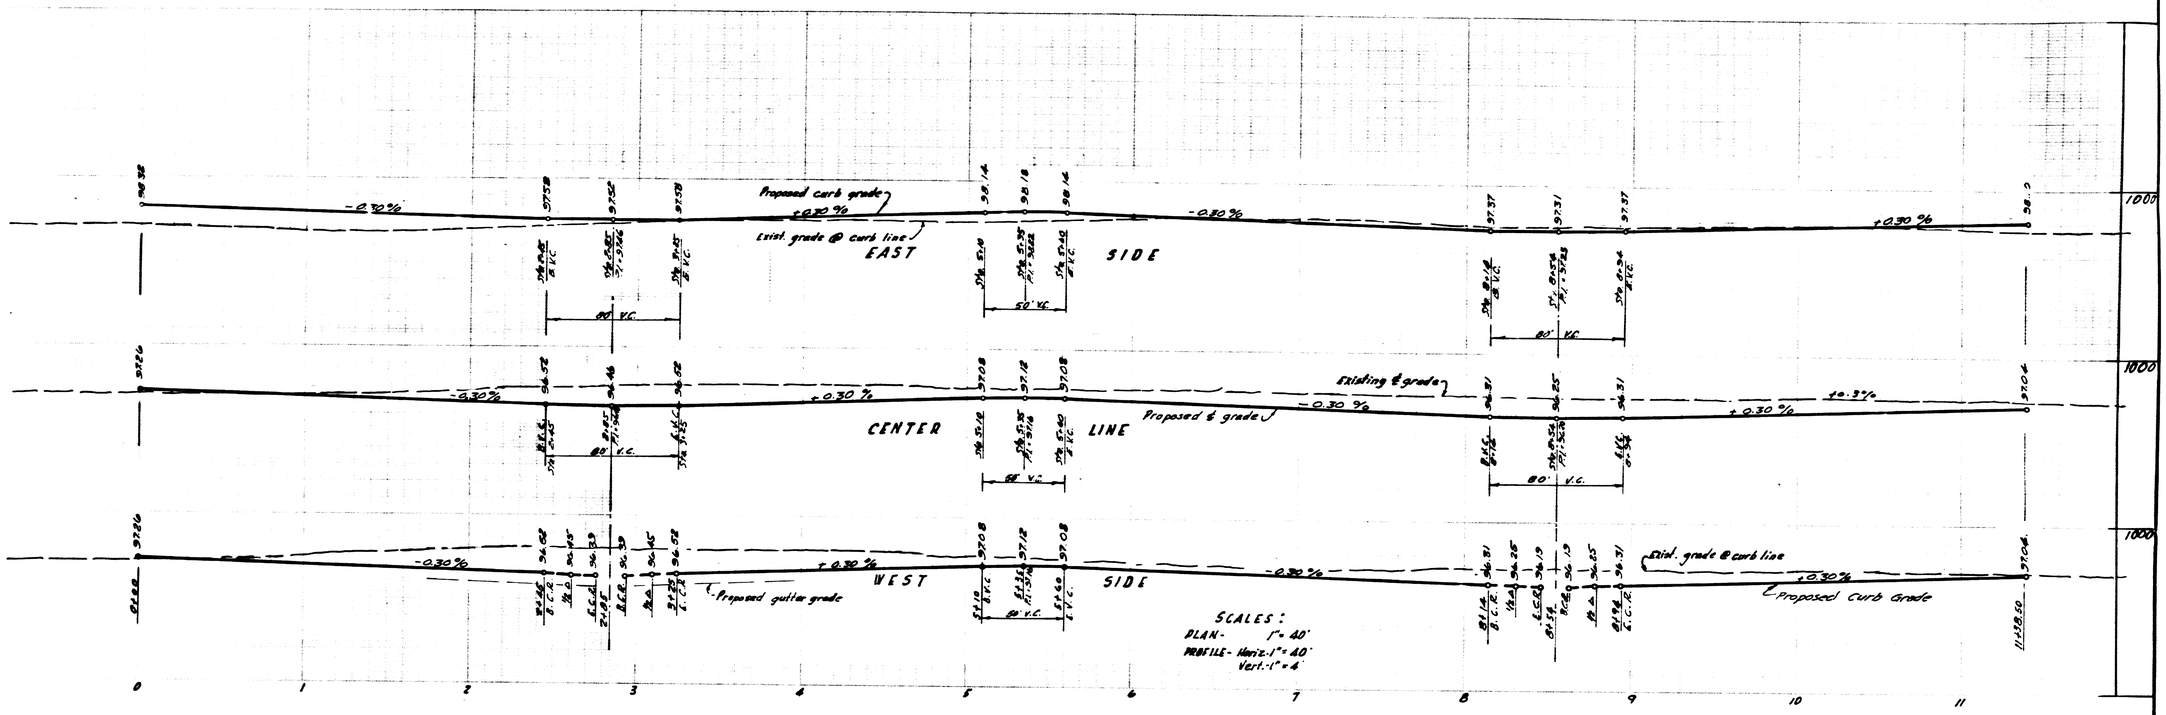

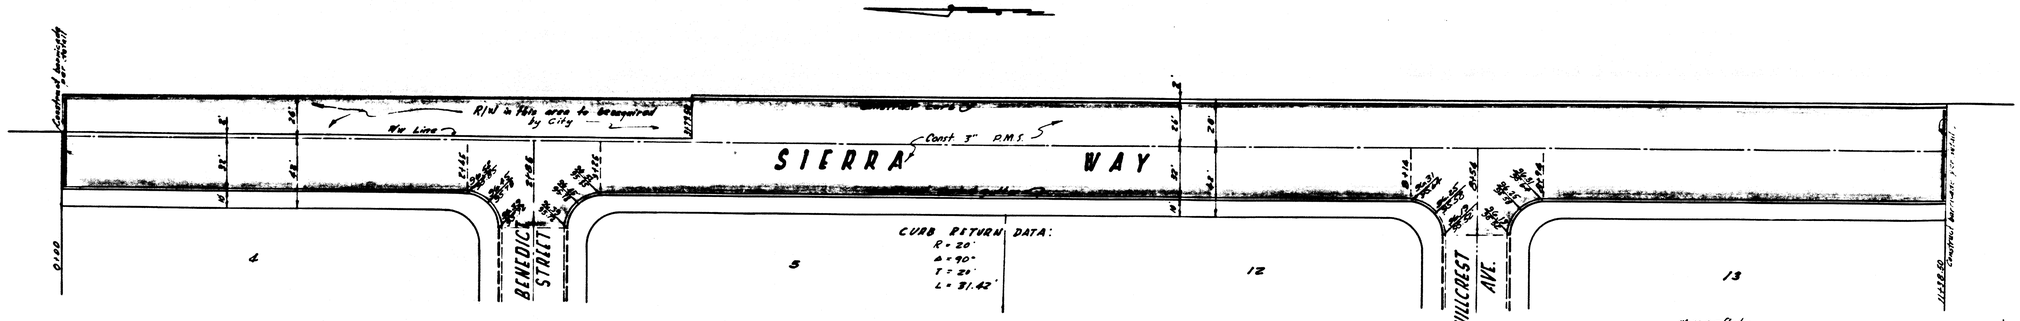

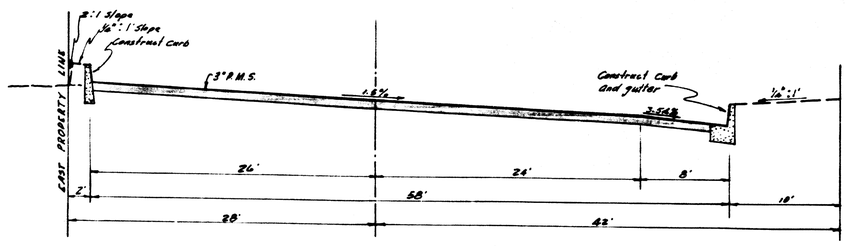

TYPICAL SECTION

SCALES:
Horiz. - 1" = 6'
Vert. - 1" = 2'

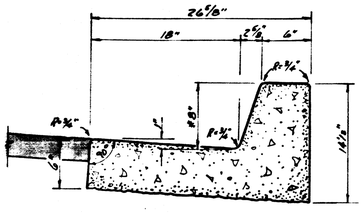

TYPICAL CURB & GUTTER

NO SCALE

* Curb face varies where indicated on profiles

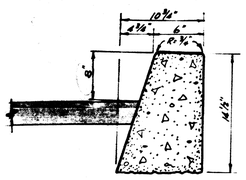

TYPICAL CURB

NO SCALE

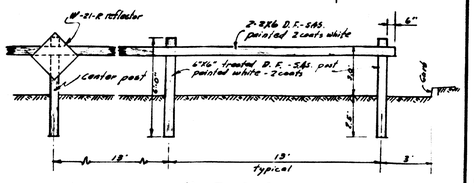

DETAIL 1/2 TYP. BARRICADE

1" = 4'

Δ Revised 5-17-61 Street Grades R.L.N.

NORMAN A. NESTE
CIVIL ENGINEER
234 W. Fifth St. San Bernardino, Calif.
Date Calif. Reg. No. 5613

DEPARTMENT OF ENGINEERING
CITY OF SAN BERNARDINO

IMPROVEMENT PLAN
TRACT 5907

SUBMITTED BY
APPROVED Signed — Sheet 1 19
CITY ENGINEER
REGISTERED CIVIL ENGINEER NO.

REFERENCE
DRAWN BY J.H.C.
CHECKED BY

DRAWING No. 2126
SHEET 2 OF 4 SHEETS

IMP. PLANS — TRACT 5907

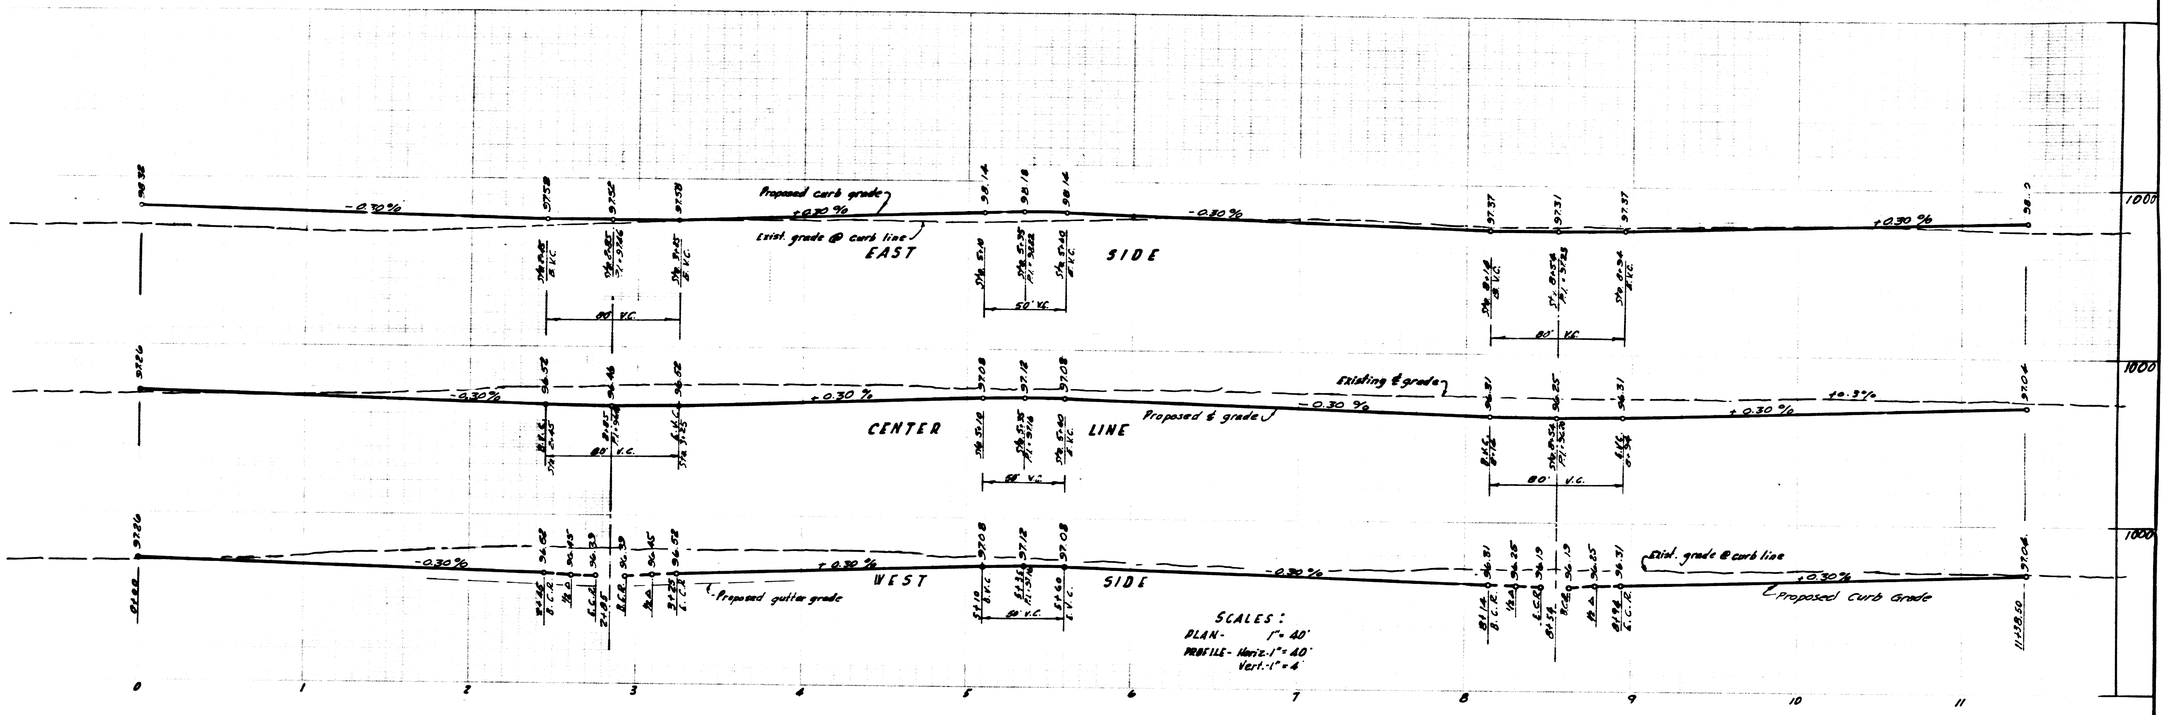

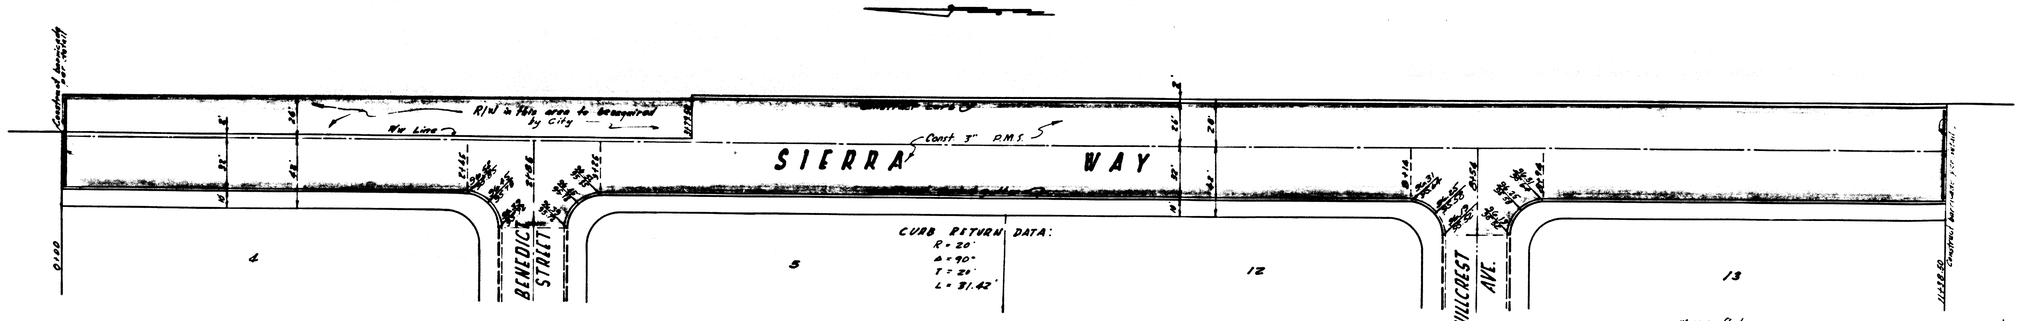

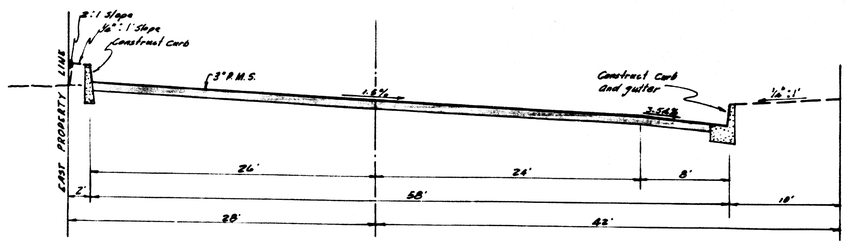

TYPICAL SECTION

SCALES:
Horiz. - 1" = 6'
Vert. - 1" = 2'

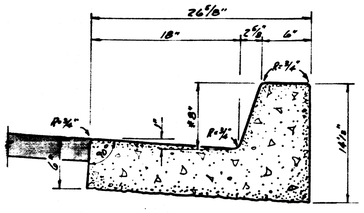

TYPICAL CURB & GUTTER

NO SCALE

* Curb face varies where indicated on profiles

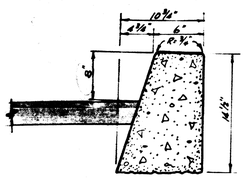

TYPICAL CURB

NO SCALE

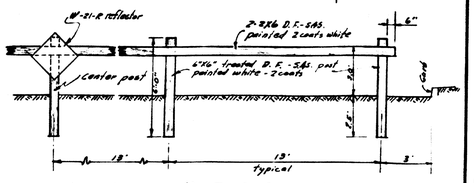

DETAIL 1/2 TYP. BARRICADE

1" = 4'

Δ Revised 5-17-61 Street Grades R.L.N.

NORMAN A. NESTE
CIVIL ENGINEER
234 W. Fifth St. San Bernardino, Calif.
Date Calif. Reg. No. 5613

DEPARTMENT OF ENGINEERING
CITY OF SAN BERNARDINO

IMPROVEMENT PLAN
TRACT 5907

SUBMITTED BY
APPROVED Signed — Sheet 1 19
CITY ENGINEER
REGISTERED CIVIL ENGINEER NO.

REFERENCE
DRAWN BY J.H.C.
CHECKED BY

DRAWING No. 2126
SHEET 2 OF 4 SHEETS

IMP. PLANS — TRACT 5907