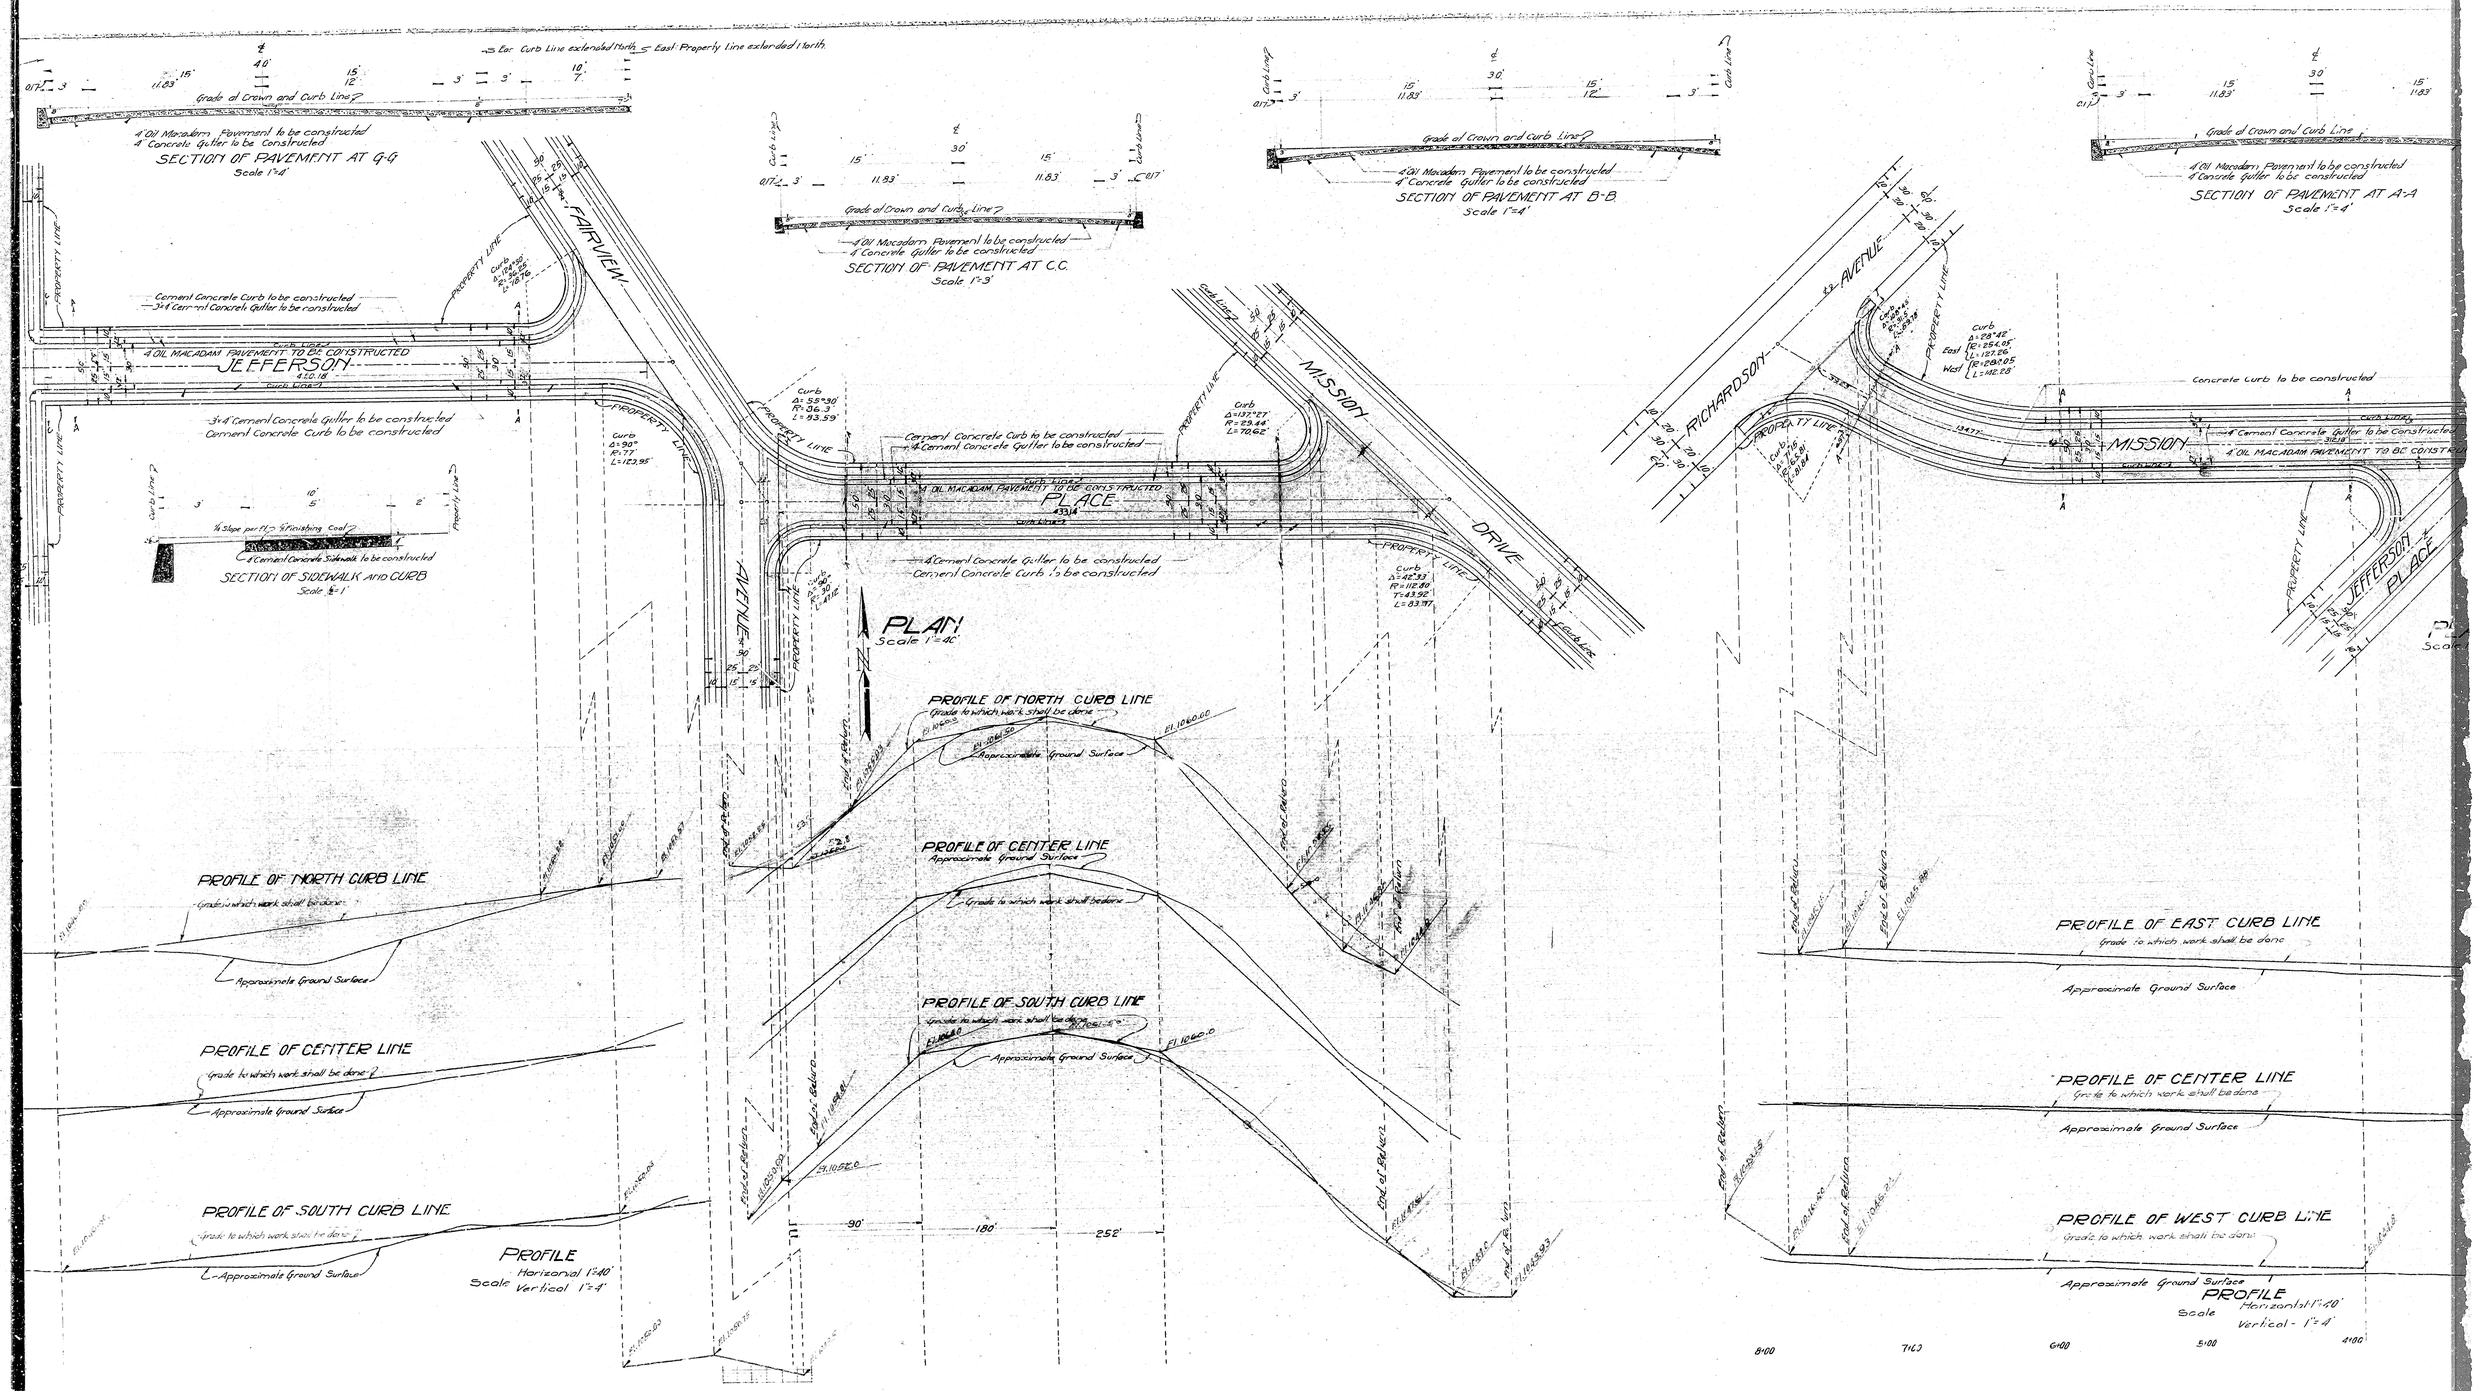
Grade at Crown and Curb Line
4" Oil Macadam Pavement to be constructed
4" Concrete Gutter to be constructed
SECTION OF PAVEMENT AT G-G
Scale 1"=4'
SECTION OF PAVEMENT AT C.C.
Scale 1"=3'
SECTION OF PAVEMENT AT B-B
Scale 1"=4'
SECTION OF PAVEMENT AT A-A
Scale 1"=4'
Cement Concrete Curb to be constructed
3"x4" Cement Concrete Gutter to be constructed
4" OIL MACADAM PAVEMENT TO BE CONSTRUCTED
JEFFERSON
FAIRVIEW
AVENUE
PLACE
MISSION
DRIVE
RICHARDSON
AVENUE
MISSION
JEFFERSON
PLACE
Concrete Curb to be constructed
4" Cement Concrete Gutter to be constructed
4" OIL MACADAM PAVEMENT TO BE CONSTRUCTED
PROPERTY LINE
Curb Line
SECTION OF SIDEWALK AND CURB
Scale 1/4"=1'
PLAN
Scale 1"=40'
PROFILE OF NORTH CURB LINE
Grade to which work shall be done
Approximate Ground Surface
PROFILE OF CENTER LINE
PROFILE OF SOUTH CURB LINE
PROFILE OF EAST CURB LINE
PROFILE OF WEST CURB LINE
PROFILE
Horizontal 1"=40'
Scale Vertical 1"=4'
90'
180'
252'
8+00
7+00
6+00
5+00
4+00