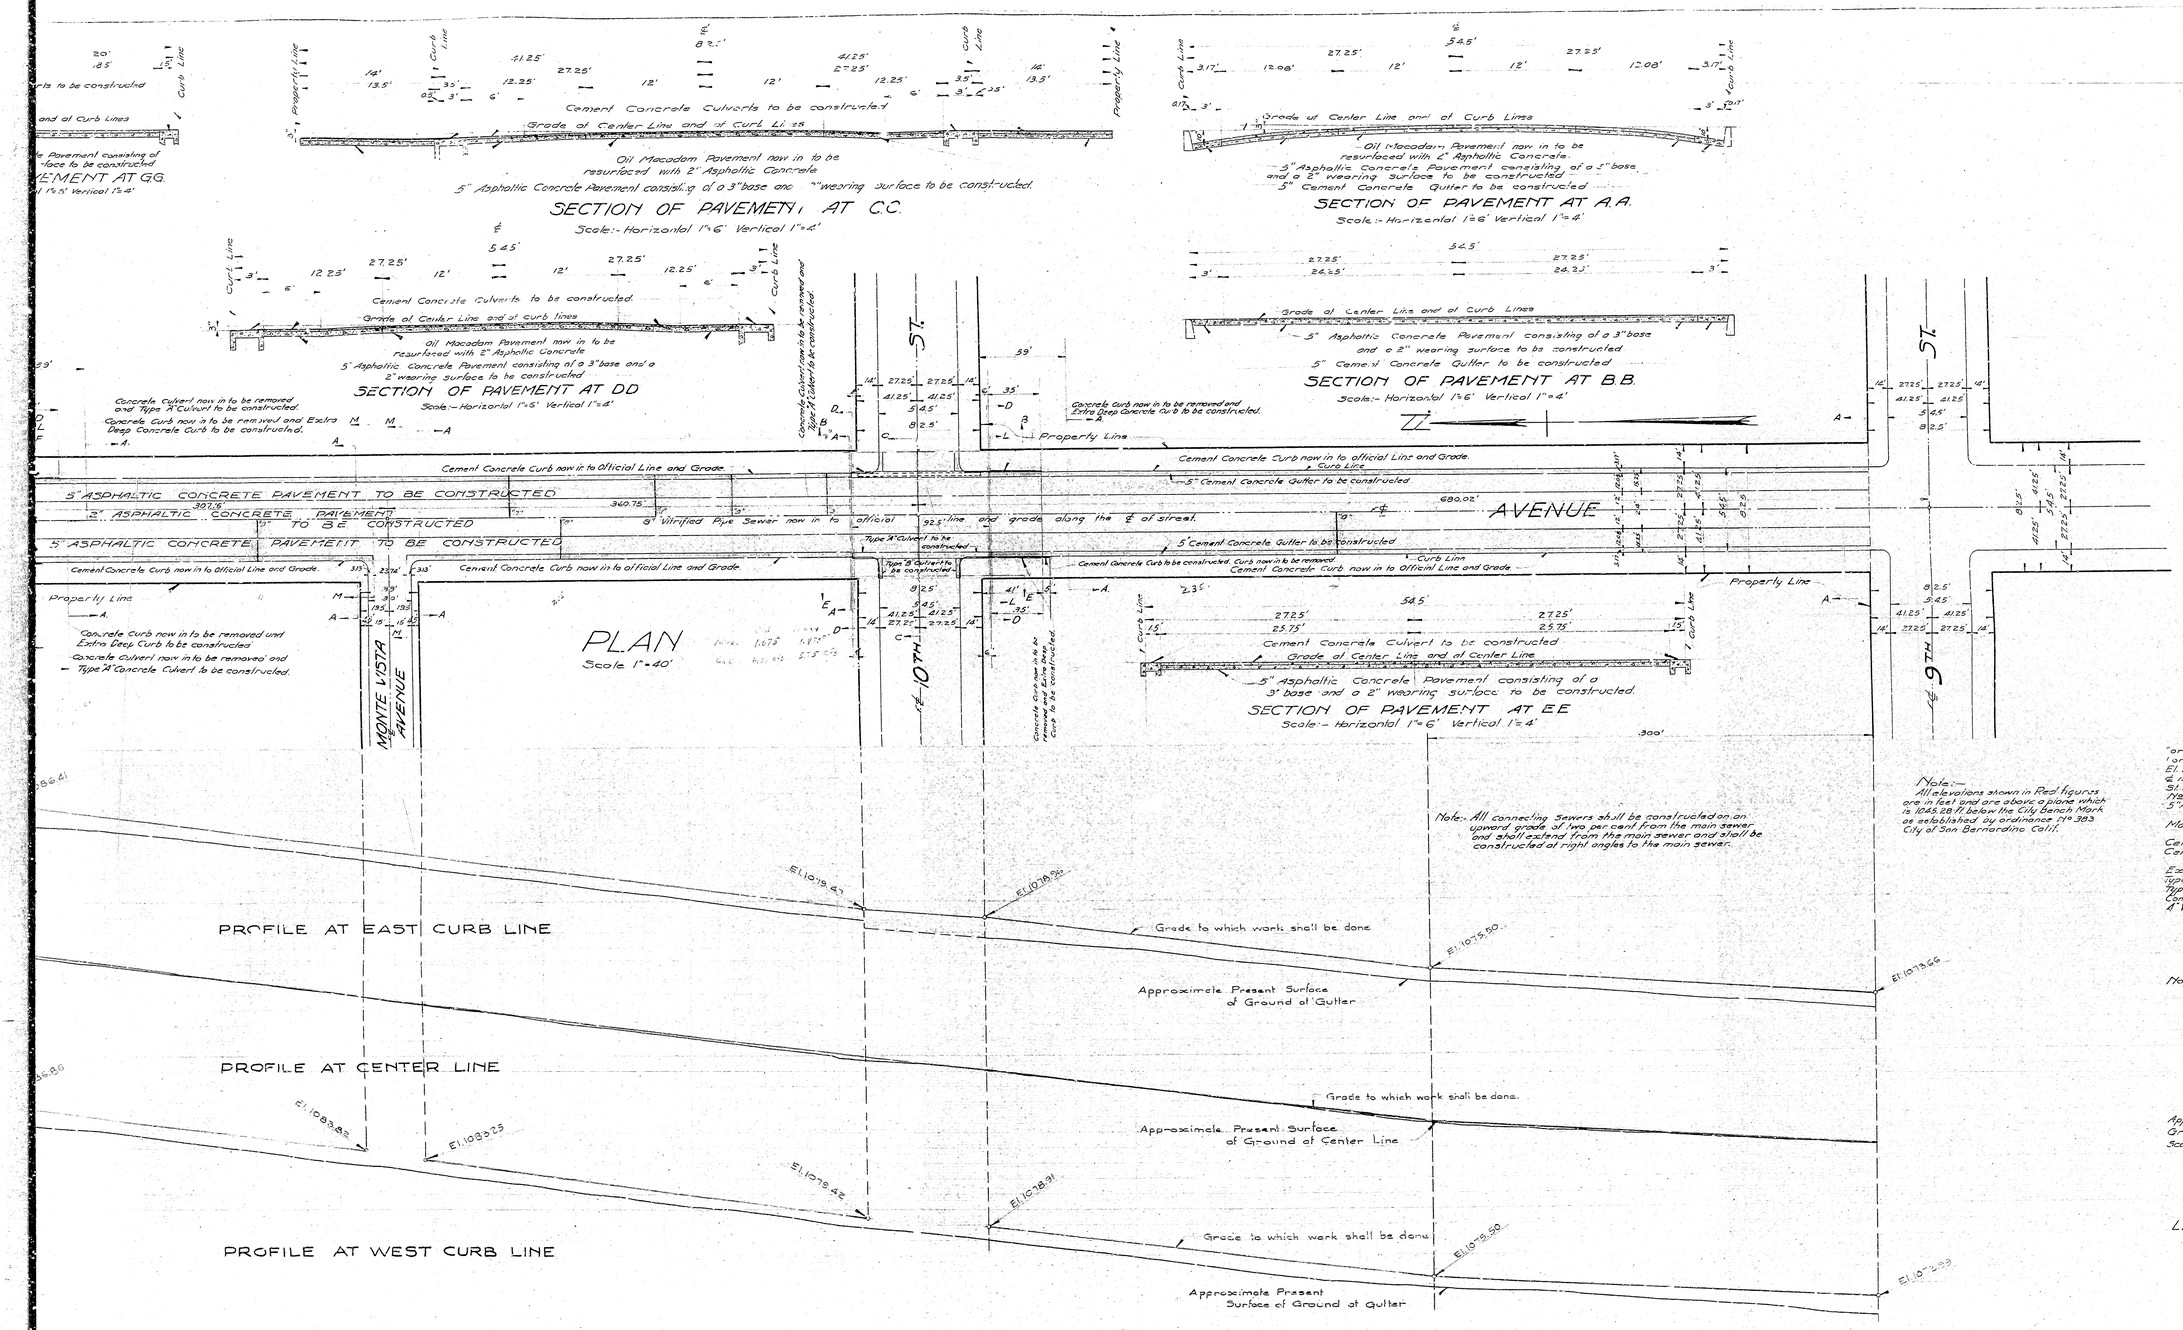

PLAN N

FOR THE IMPR

ARROWHEAD

BETWEE

9TH STREET AND BASE

CITY OF SAN BERNARD

DECEMBER 1928

— TITLE TO

Title to Arrowhead Avenue was g by dedication of the plat of City of Book 7 of Maps of Page 1 records by the Rancho San Bernardino as of Page 2.

GRADE ORD

Grade of Arrowhead Avenue was dated October 12, 1908 of the City of

PLAN ADOPTED Jan

LEGEND

"or in. means inch or inches.
' or ft. means foot or feet
El. means elevation
℄ means center Line
St. means Street
No means number
5" Asphaltic Concr: Pavement consisting of a 3" wearing surface to be constructed
Macadam Paven: now in to be resurfaced with 2" wearing surface of Asphaltic Concrete
Cement Concrete Curb to be constructed shown
Cement Concrete Gutter to be constructed shown

Existing Deep Cement Concrete Curb to be constructed
Type "A" Culvert to be constructed shown thus in plan
Type "B" Culvert to be constructed shown thus in plan
Concrete Culvert now in to be removed shown thus in plan
8" Vitrified Pipe connecting Sewer to be constructed

Note ¾" Expansion Joints to be constructed thru Curbs and Gutters to be constructed of appr

PROFILE LEGEND

Approximate Present Surface of ground shown
Grade to which work shall be done shown by red
Scale:- Horizontal 1"=40' Vertical 1"=4'

— SEWER DETAIL —

Lineal feet of 4" connecting Sewers to be constructed

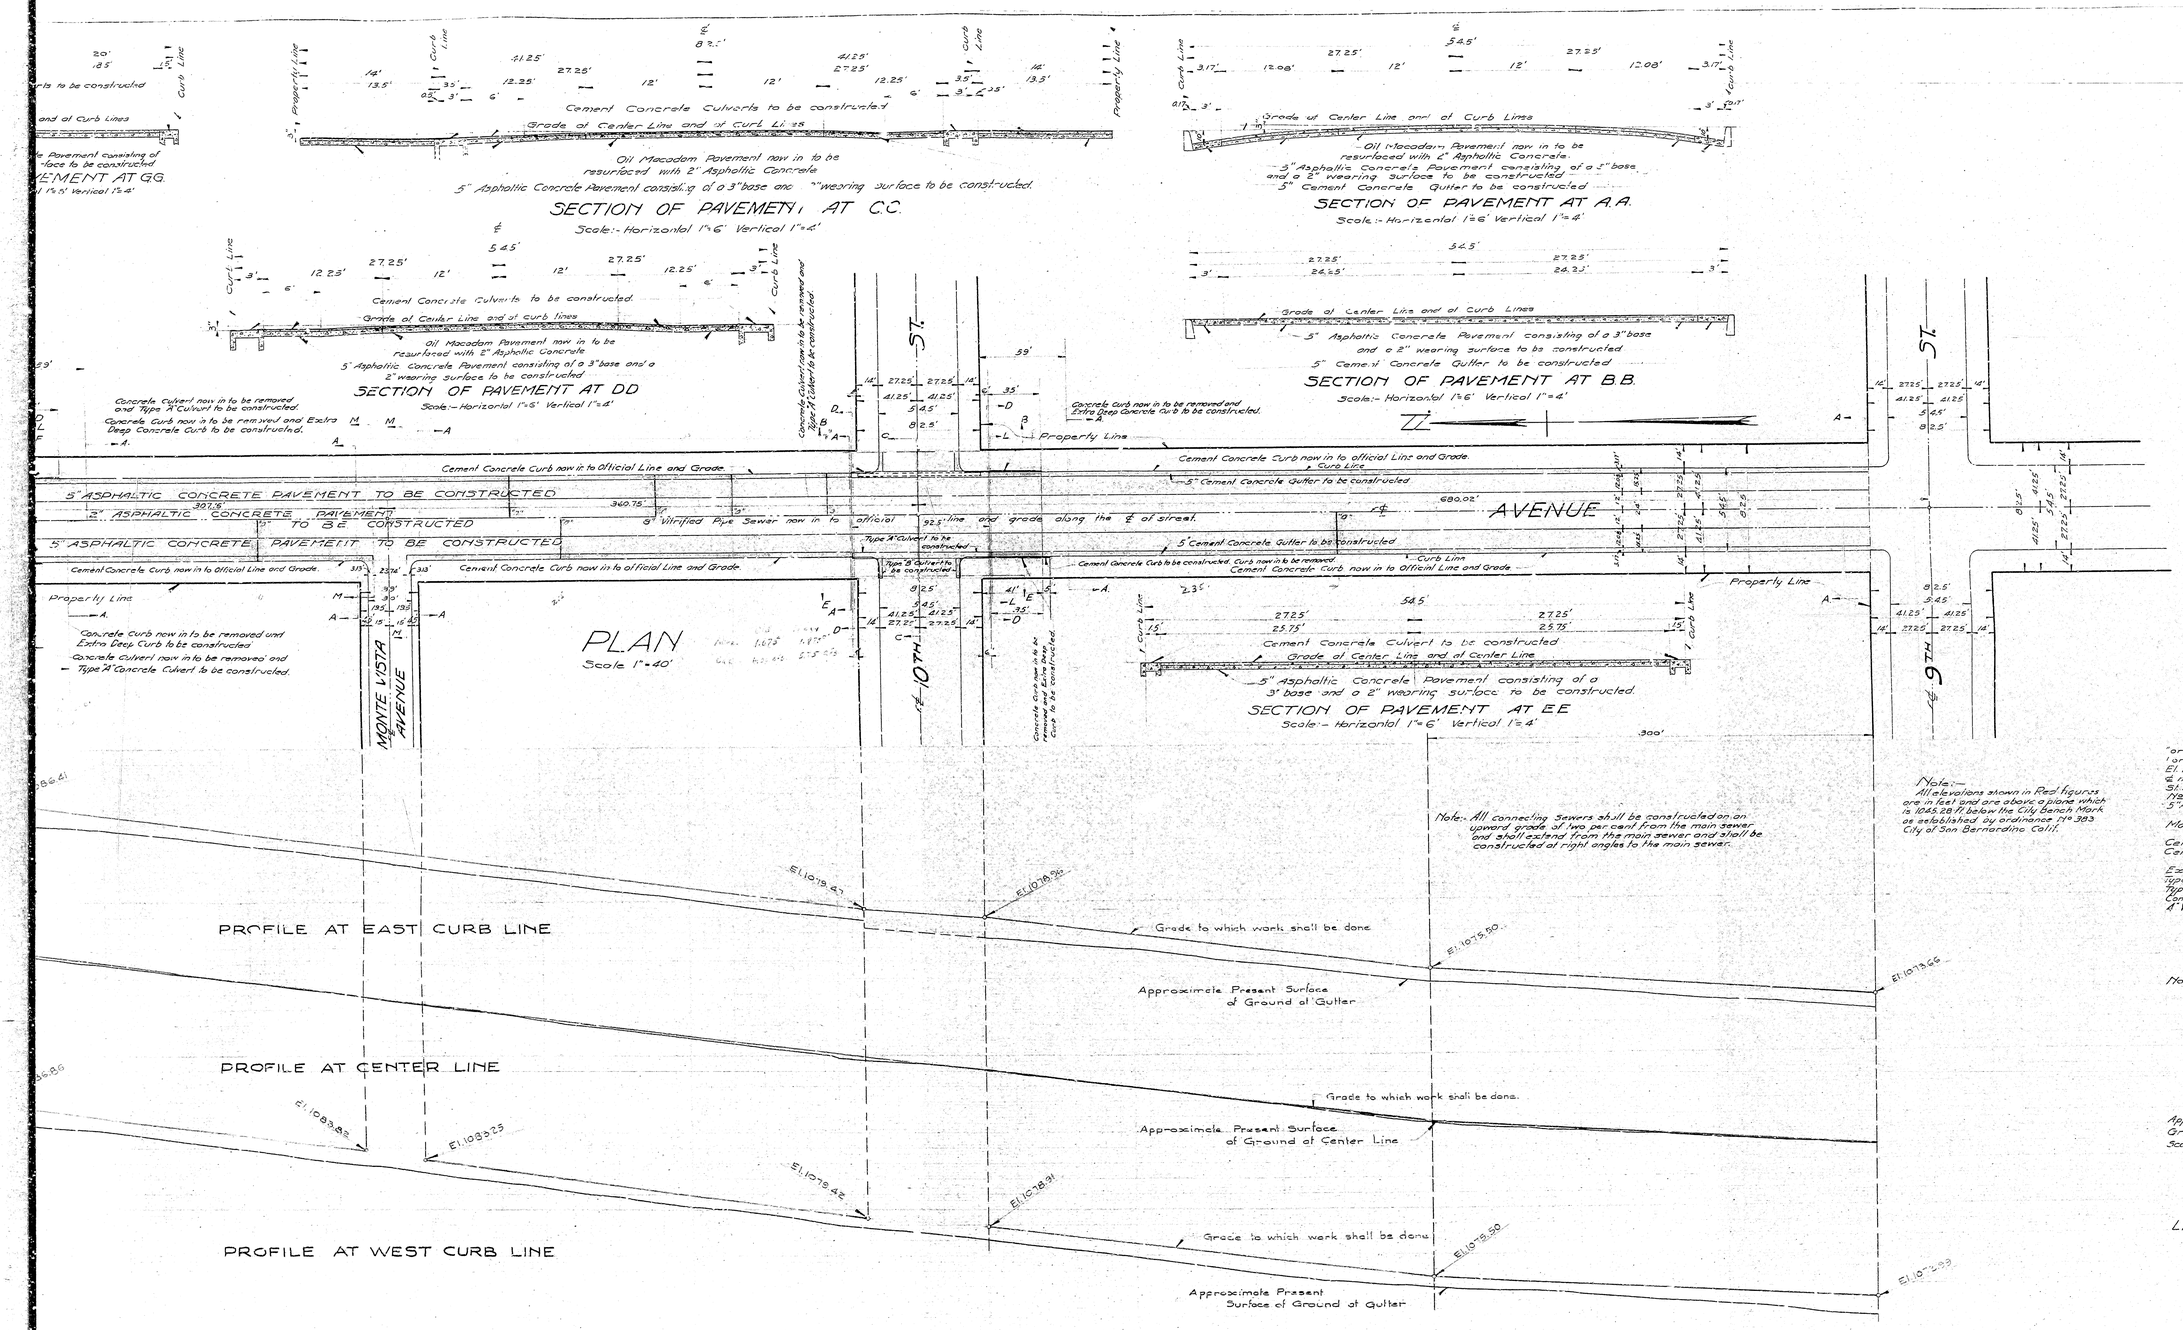

PLAN N

FOR THE IMPR

ARROWHEAD

BETWEE

9TH STREET AND BASE

CITY OF SAN BERNARD

DECEMBER 1928

— TITLE TO

Title to Arrowhead Avenue was g by dedication of the plat of City of Book 7 of Maps of Page 1 records by the Rancho San Bernardino as of Page 2.

GRADE ORD

Grade of Arrowhead Avenue was dated October 12, 1908 of the City of

PLAN ADOPTED Jan

LEGEND

"or in. means inch or inches.
' or ft. means foot or feet
El. means elevation
℄ means center Line
St. means Street
No means number
5" Asphaltic Concr: Pavement consisting of a 3" wearing surface to be constructed
Macadam Paven: now in to be resurfaced with 2" wearing surface of Asphaltic Concrete
Cement Concrete Curb to be constructed shown
Cement Concrete Gutter to be constructed shown

Existing Deep Cement Concrete Curb to be constructed
Type "A" Culvert to be constructed shown thus in plan
Type "B" Culvert to be constructed shown thus in plan
Concrete Culvert now in to be removed shown thus in plan
8" Vitrified Pipe connecting Sewer to be constructed

Note ¾" Expansion Joints to be constructed thru Curbs and Gutters to be constructed of appr

PROFILE LEGEND

Approximate Present Surface of ground shown
Grade to which work shall be done shown by red
Scale:- Horizontal 1"=40' Vertical 1"=4'

— SEWER DETAIL —

Lineal feet of 4" connecting Sewers to be constructed