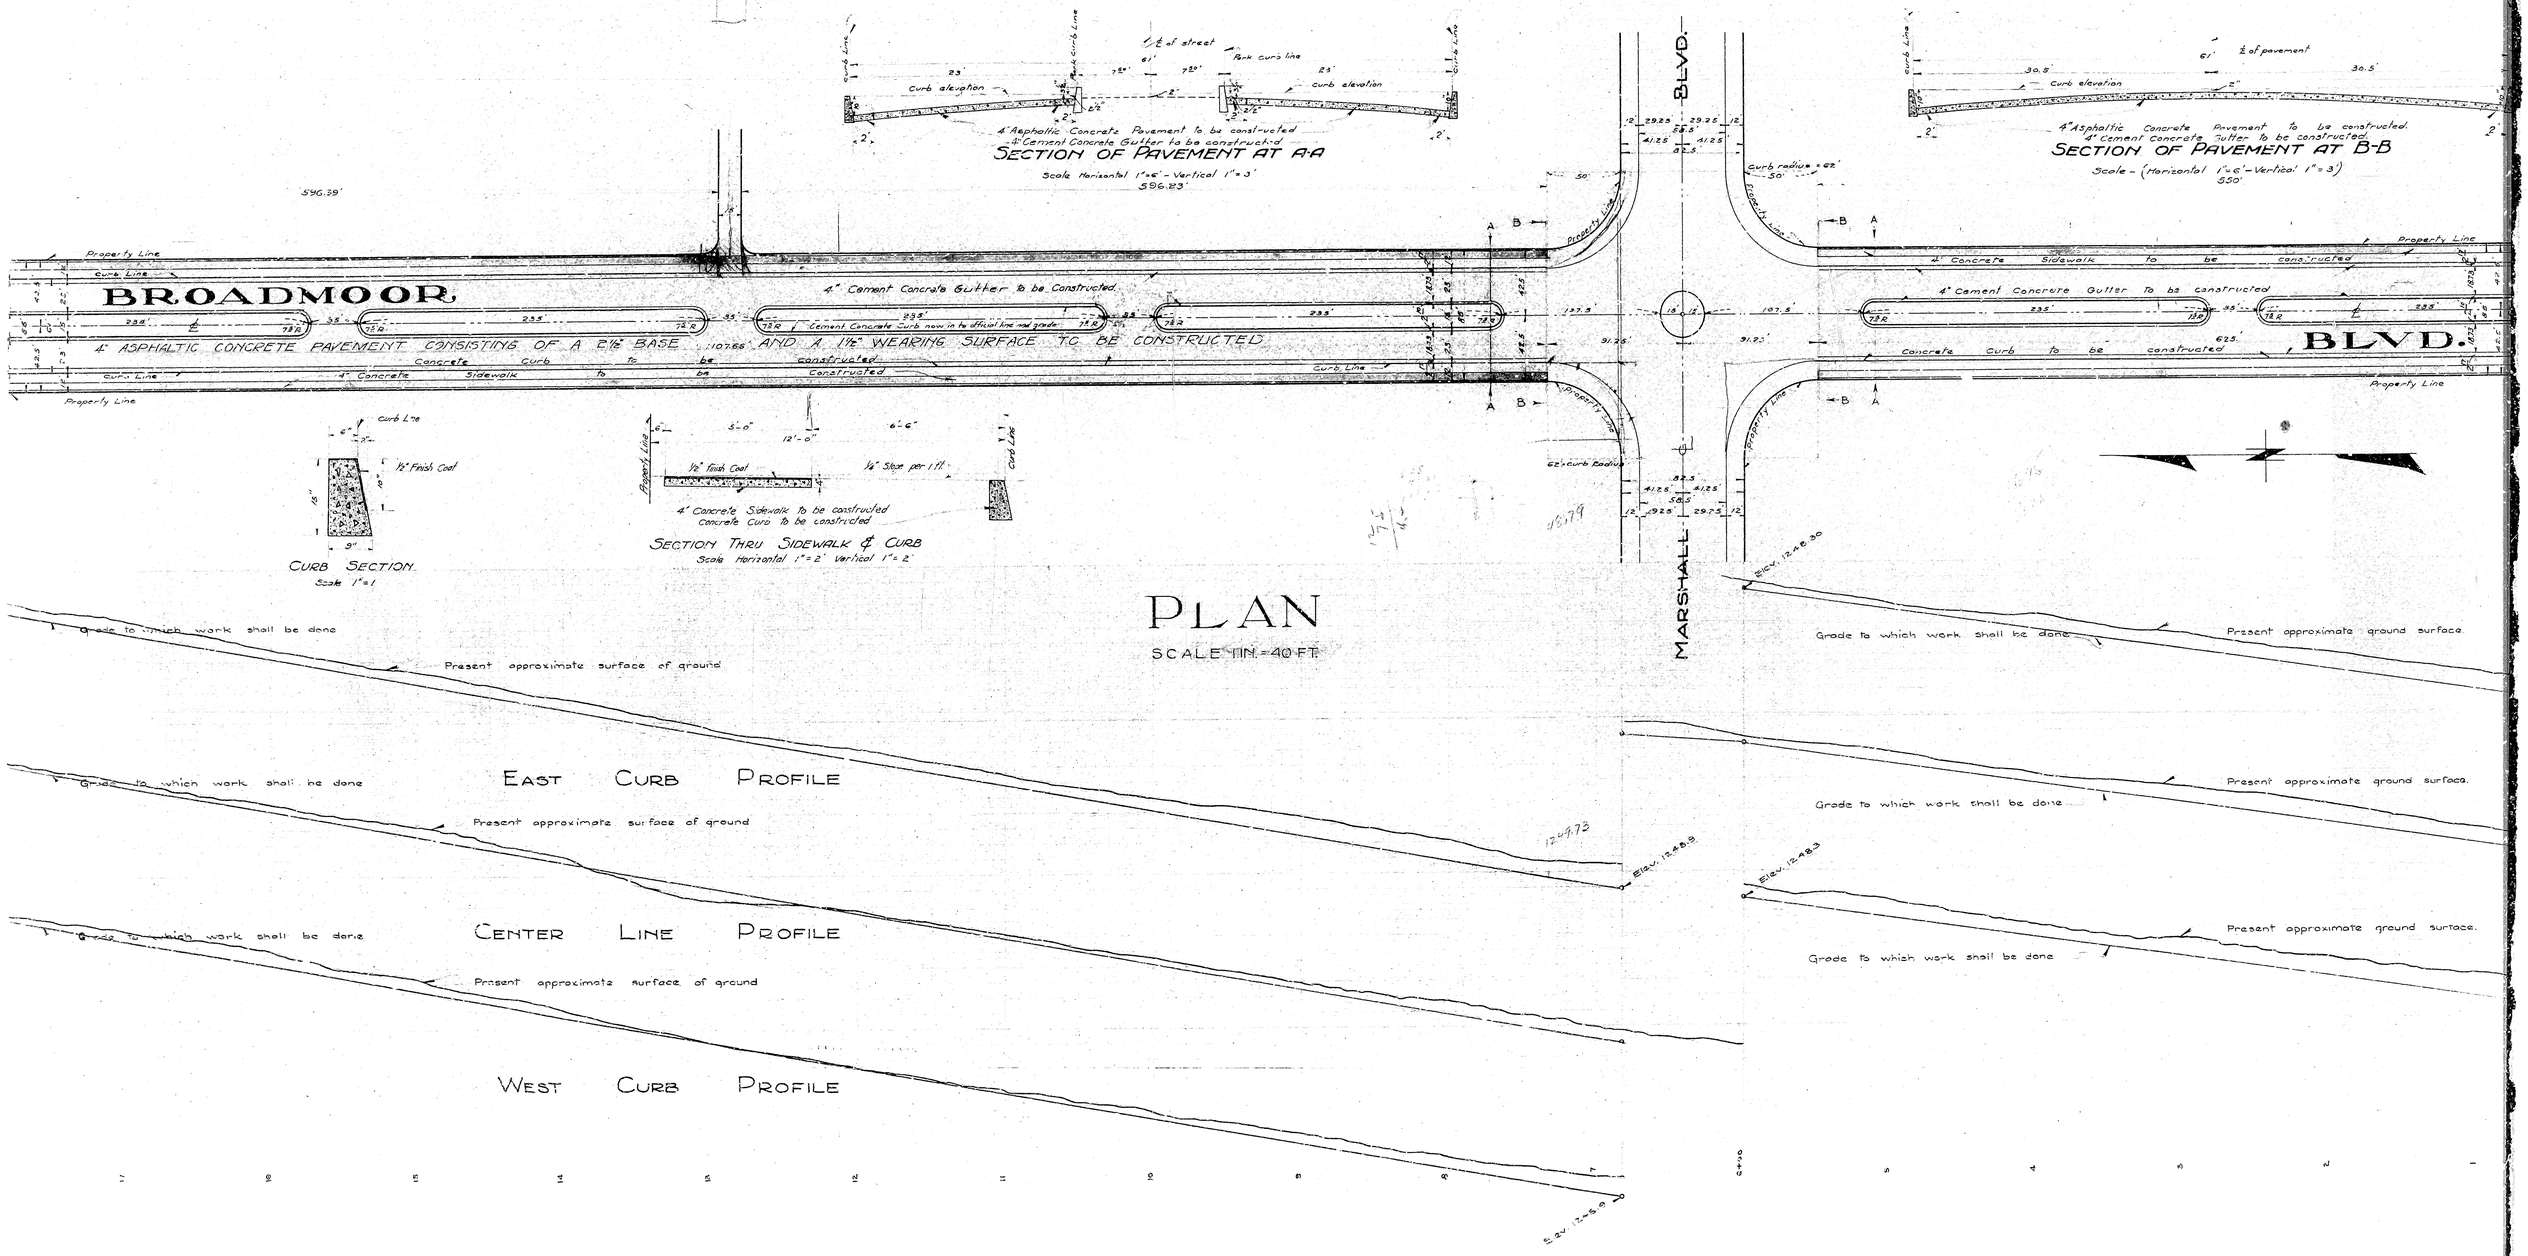
SECTION OF PAVEMENT AT A-A
Scale Horizontal 1"=6' - Vertical 1"=3'
4" Asphaltic Concrete Pavement to be constructed
4" Cement Concrete Gutter to be constructed
SECTION OF PAVEMENT AT B-B
Scale - (Horizontal 1"=6' - Vertical 1"=3')
BROADMOOR BLVD.
MARSHALL BLVD.
4" ASPHALTIC CONCRETE PAVEMENT CONSISTING OF A 2½" BASE AND A 1½" WEARING SURFACE TO BE CONSTRUCTED
4" Cement Concrete Gutter to be Constructed
4" Concrete Sidewalk to be constructed
Concrete Curb to be constructed
Property Line
Curb Line
CURB SECTION
Scale 1"=1
SECTION THRU SIDEWALK & CURB
Scale Horizontal 1"=2' Vertical 1"=2'
4" Concrete Sidewalk to be constructed
Concrete Curb to be constructed
PLAN
SCALE 1IN.=40 FT.
Grade to which work shall be done
Present approximate surface of ground
EAST CURB PROFILE
CENTER LINE PROFILE
WEST CURB PROFILE

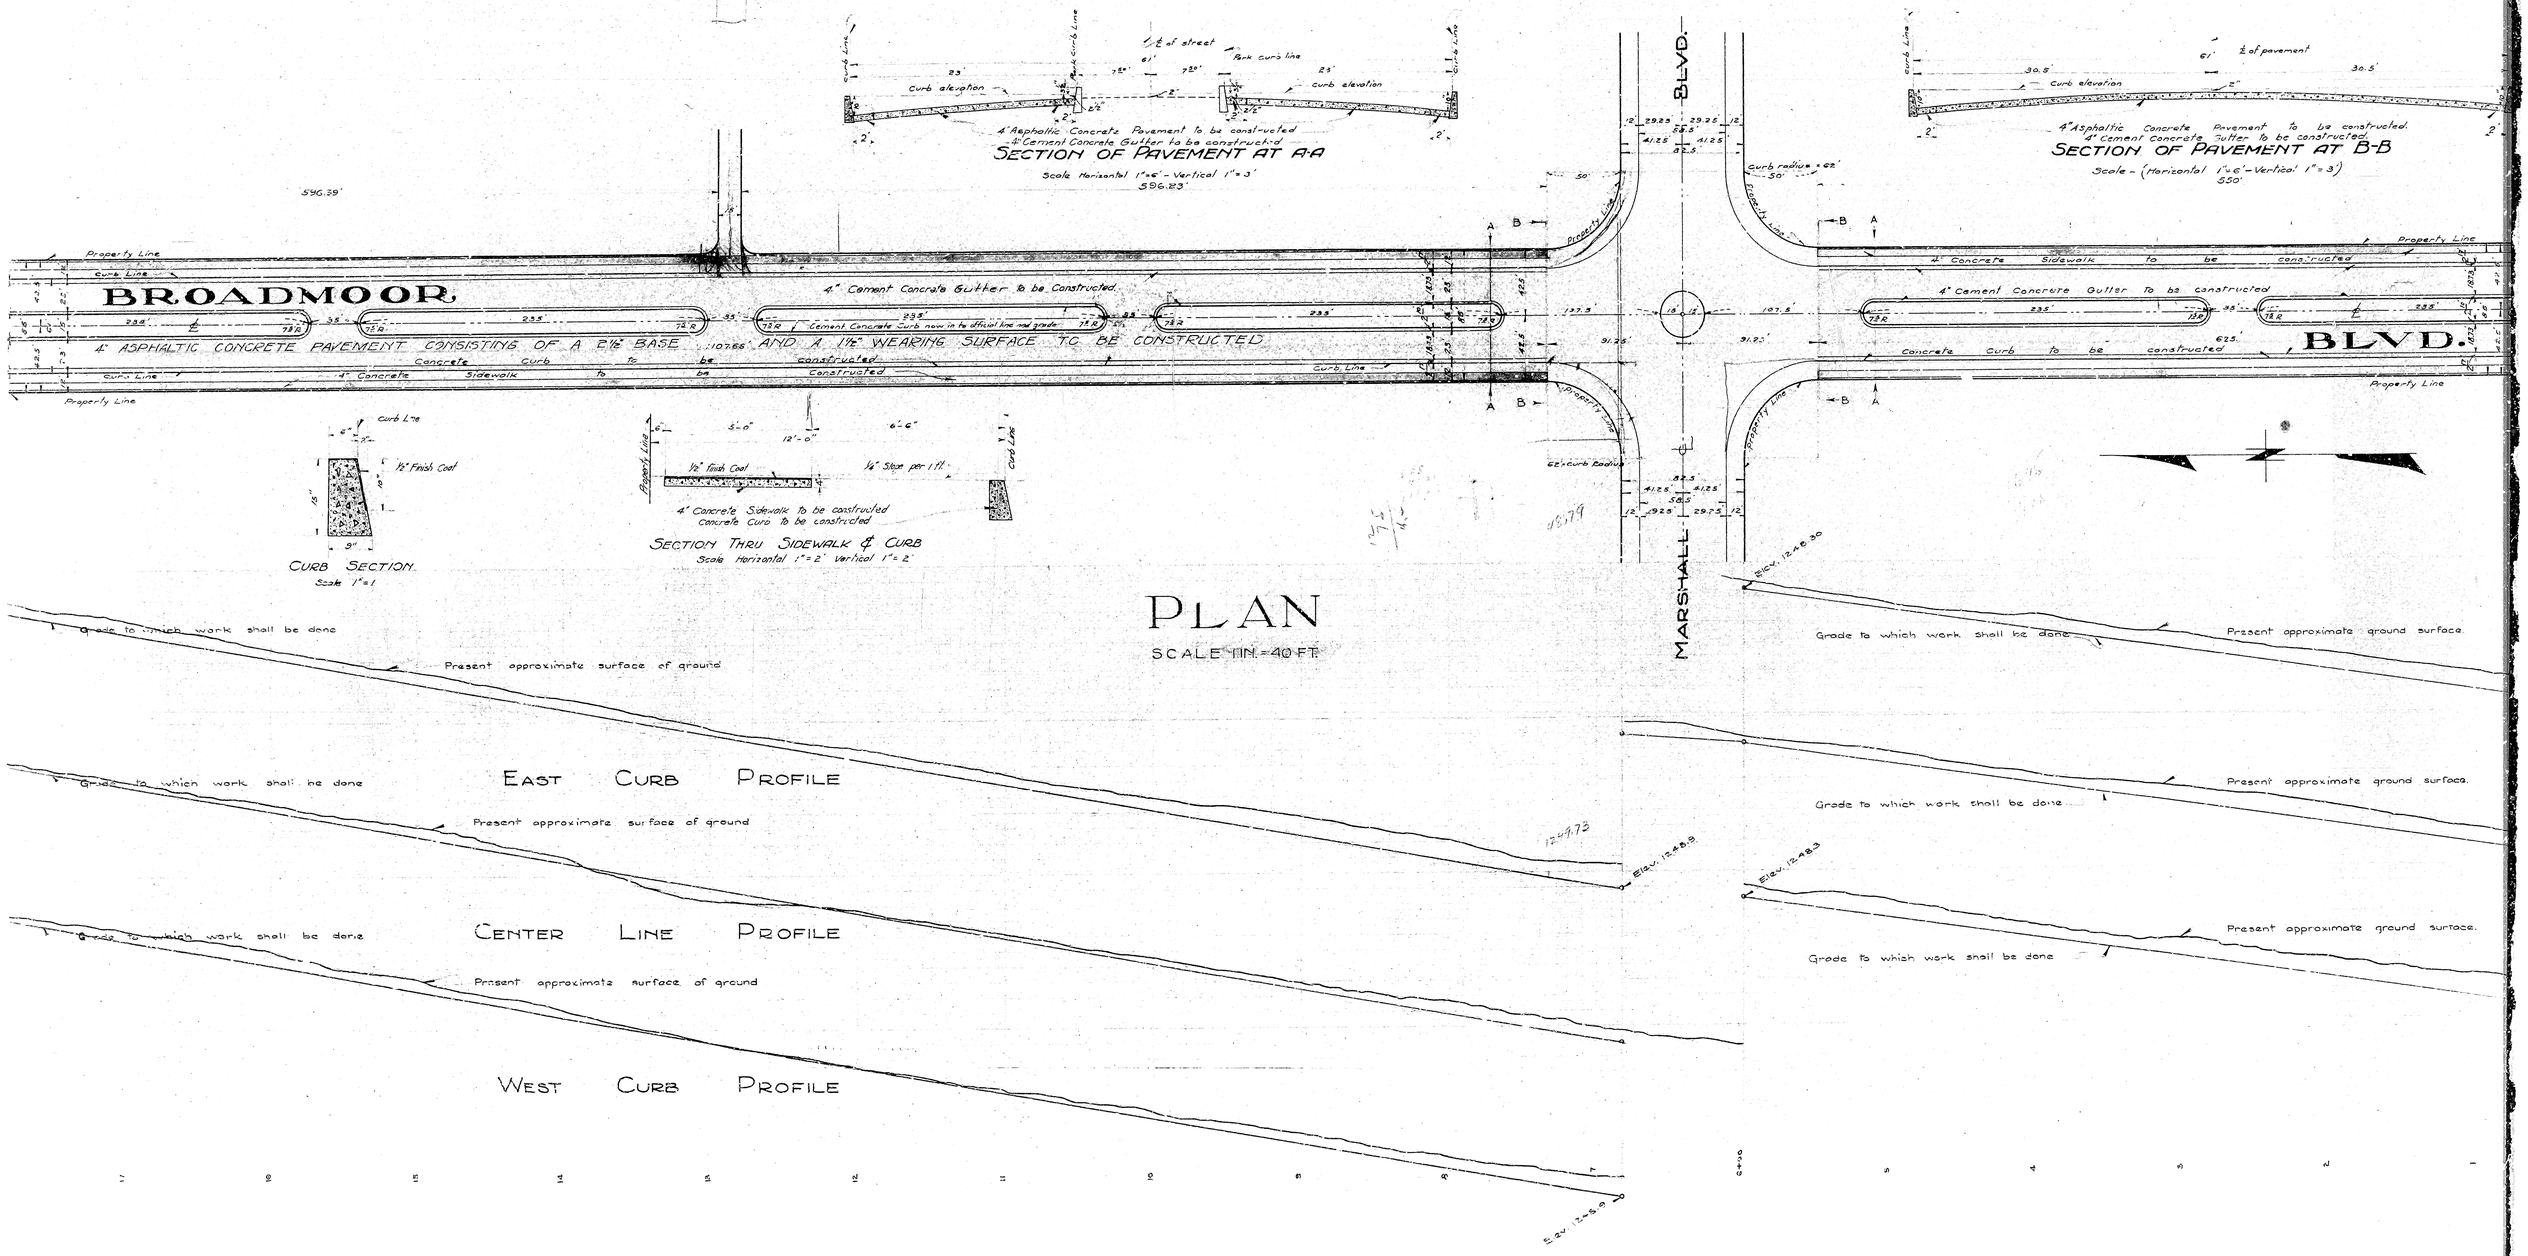
SECTION OF PAVEMENT AT A-A
Scale Horizontal 1"=6' - Vertical 1"=3'
4" Asphaltic Concrete Pavement to be constructed
4" Cement Concrete Gutter to be constructed
SECTION OF PAVEMENT AT B-B
Scale - (Horizontal 1"=6' - Vertical 1"=3')
BROADMOOR BLVD.
MARSHALL BLVD.
4" ASPHALTIC CONCRETE PAVEMENT CONSISTING OF A 2½" BASE AND A 1½" WEARING SURFACE TO BE CONSTRUCTED
4" Cement Concrete Gutter to be Constructed
4" Concrete Sidewalk to be constructed
Concrete Curb to be constructed
Property Line
Curb Line
CURB SECTION
Scale 1"=1
SECTION THRU SIDEWALK & CURB
Scale Horizontal 1"=2' Vertical 1"=2'
4" Concrete Sidewalk to be constructed
Concrete Curb to be constructed
PLAN
SCALE 1IN.=40 FT.
Grade to which work shall be done
Present approximate surface of ground
EAST CURB PROFILE
CENTER LINE PROFILE
WEST CURB PROFILE

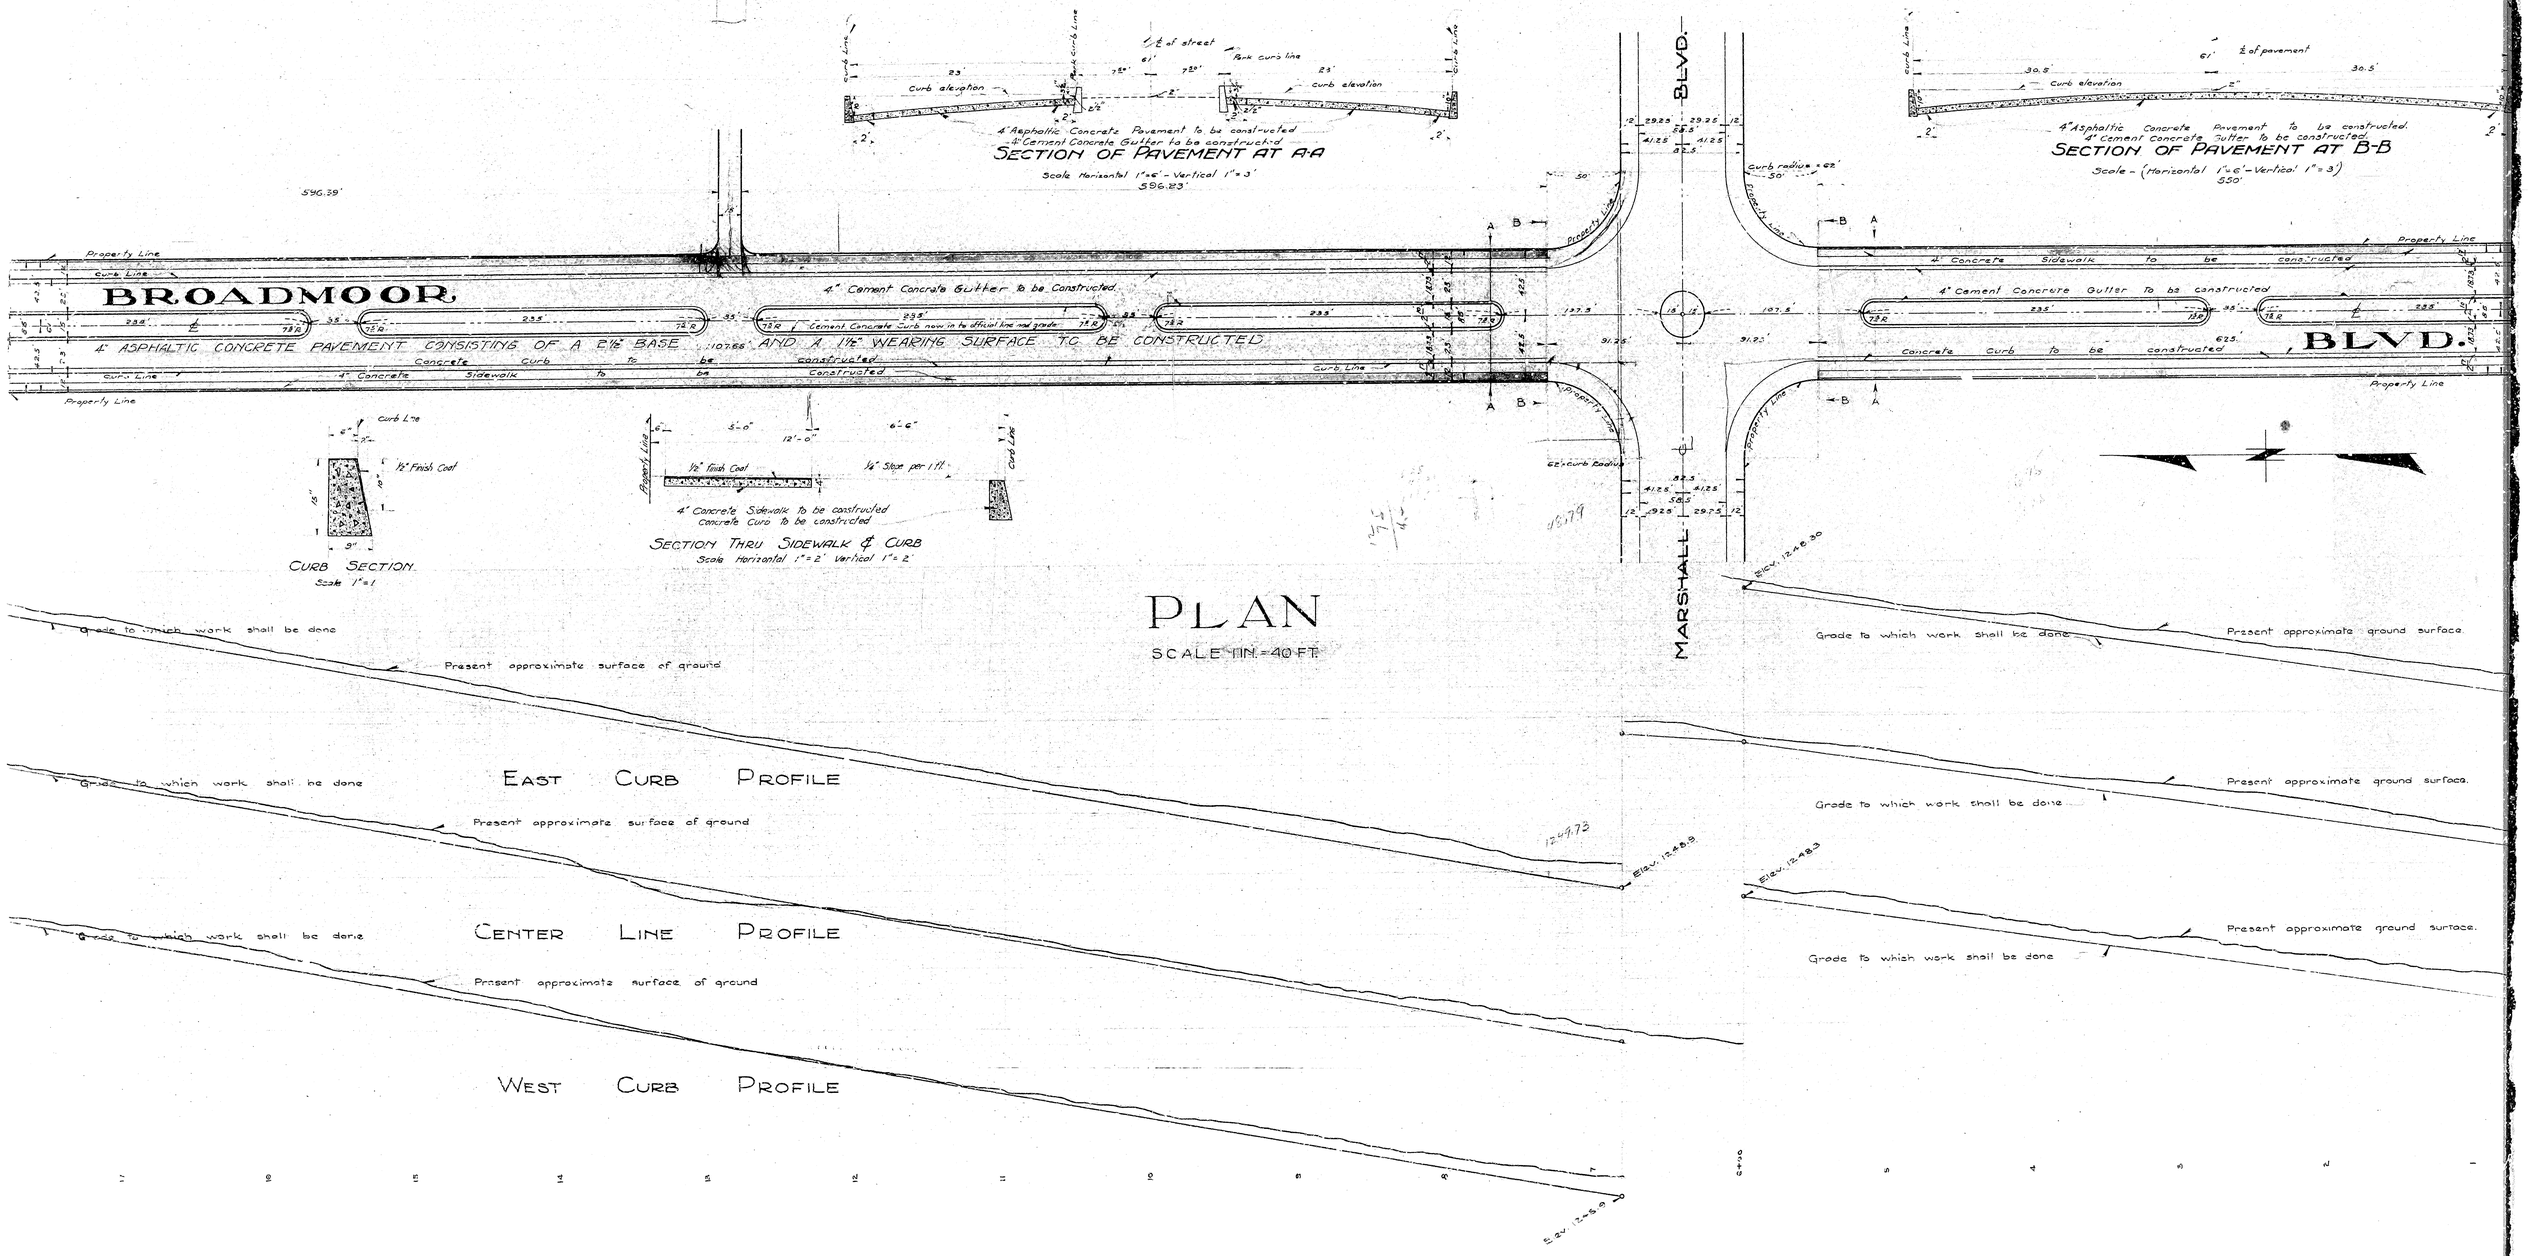
SECTION OF PAVEMENT AT A-A
Scale Horizontal 1"=6' - Vertical 1"=3'
4" Asphaltic Concrete Pavement to be constructed
4" Cement Concrete Gutter to be constructed
SECTION OF PAVEMENT AT B-B
Scale - (Horizontal 1"=6' - Vertical 1"=3')
BROADMOOR BLVD.
MARSHALL BLVD.
4" ASPHALTIC CONCRETE PAVEMENT CONSISTING OF A 2½" BASE AND A 1½" WEARING SURFACE TO BE CONSTRUCTED
4" Cement Concrete Gutter to be Constructed
4" Concrete Sidewalk to be constructed
Concrete Curb to be constructed
Property Line
Curb Line
CURB SECTION
Scale 1"=1
SECTION THRU SIDEWALK & CURB
Scale Horizontal 1"=2' Vertical 1"=2'
4" Concrete Sidewalk to be constructed
Concrete Curb to be constructed
PLAN
SCALE 1IN.=40 FT.
Grade to which work shall be done
Present approximate surface of ground
EAST CURB PROFILE
CENTER LINE PROFILE
WEST CURB PROFILE