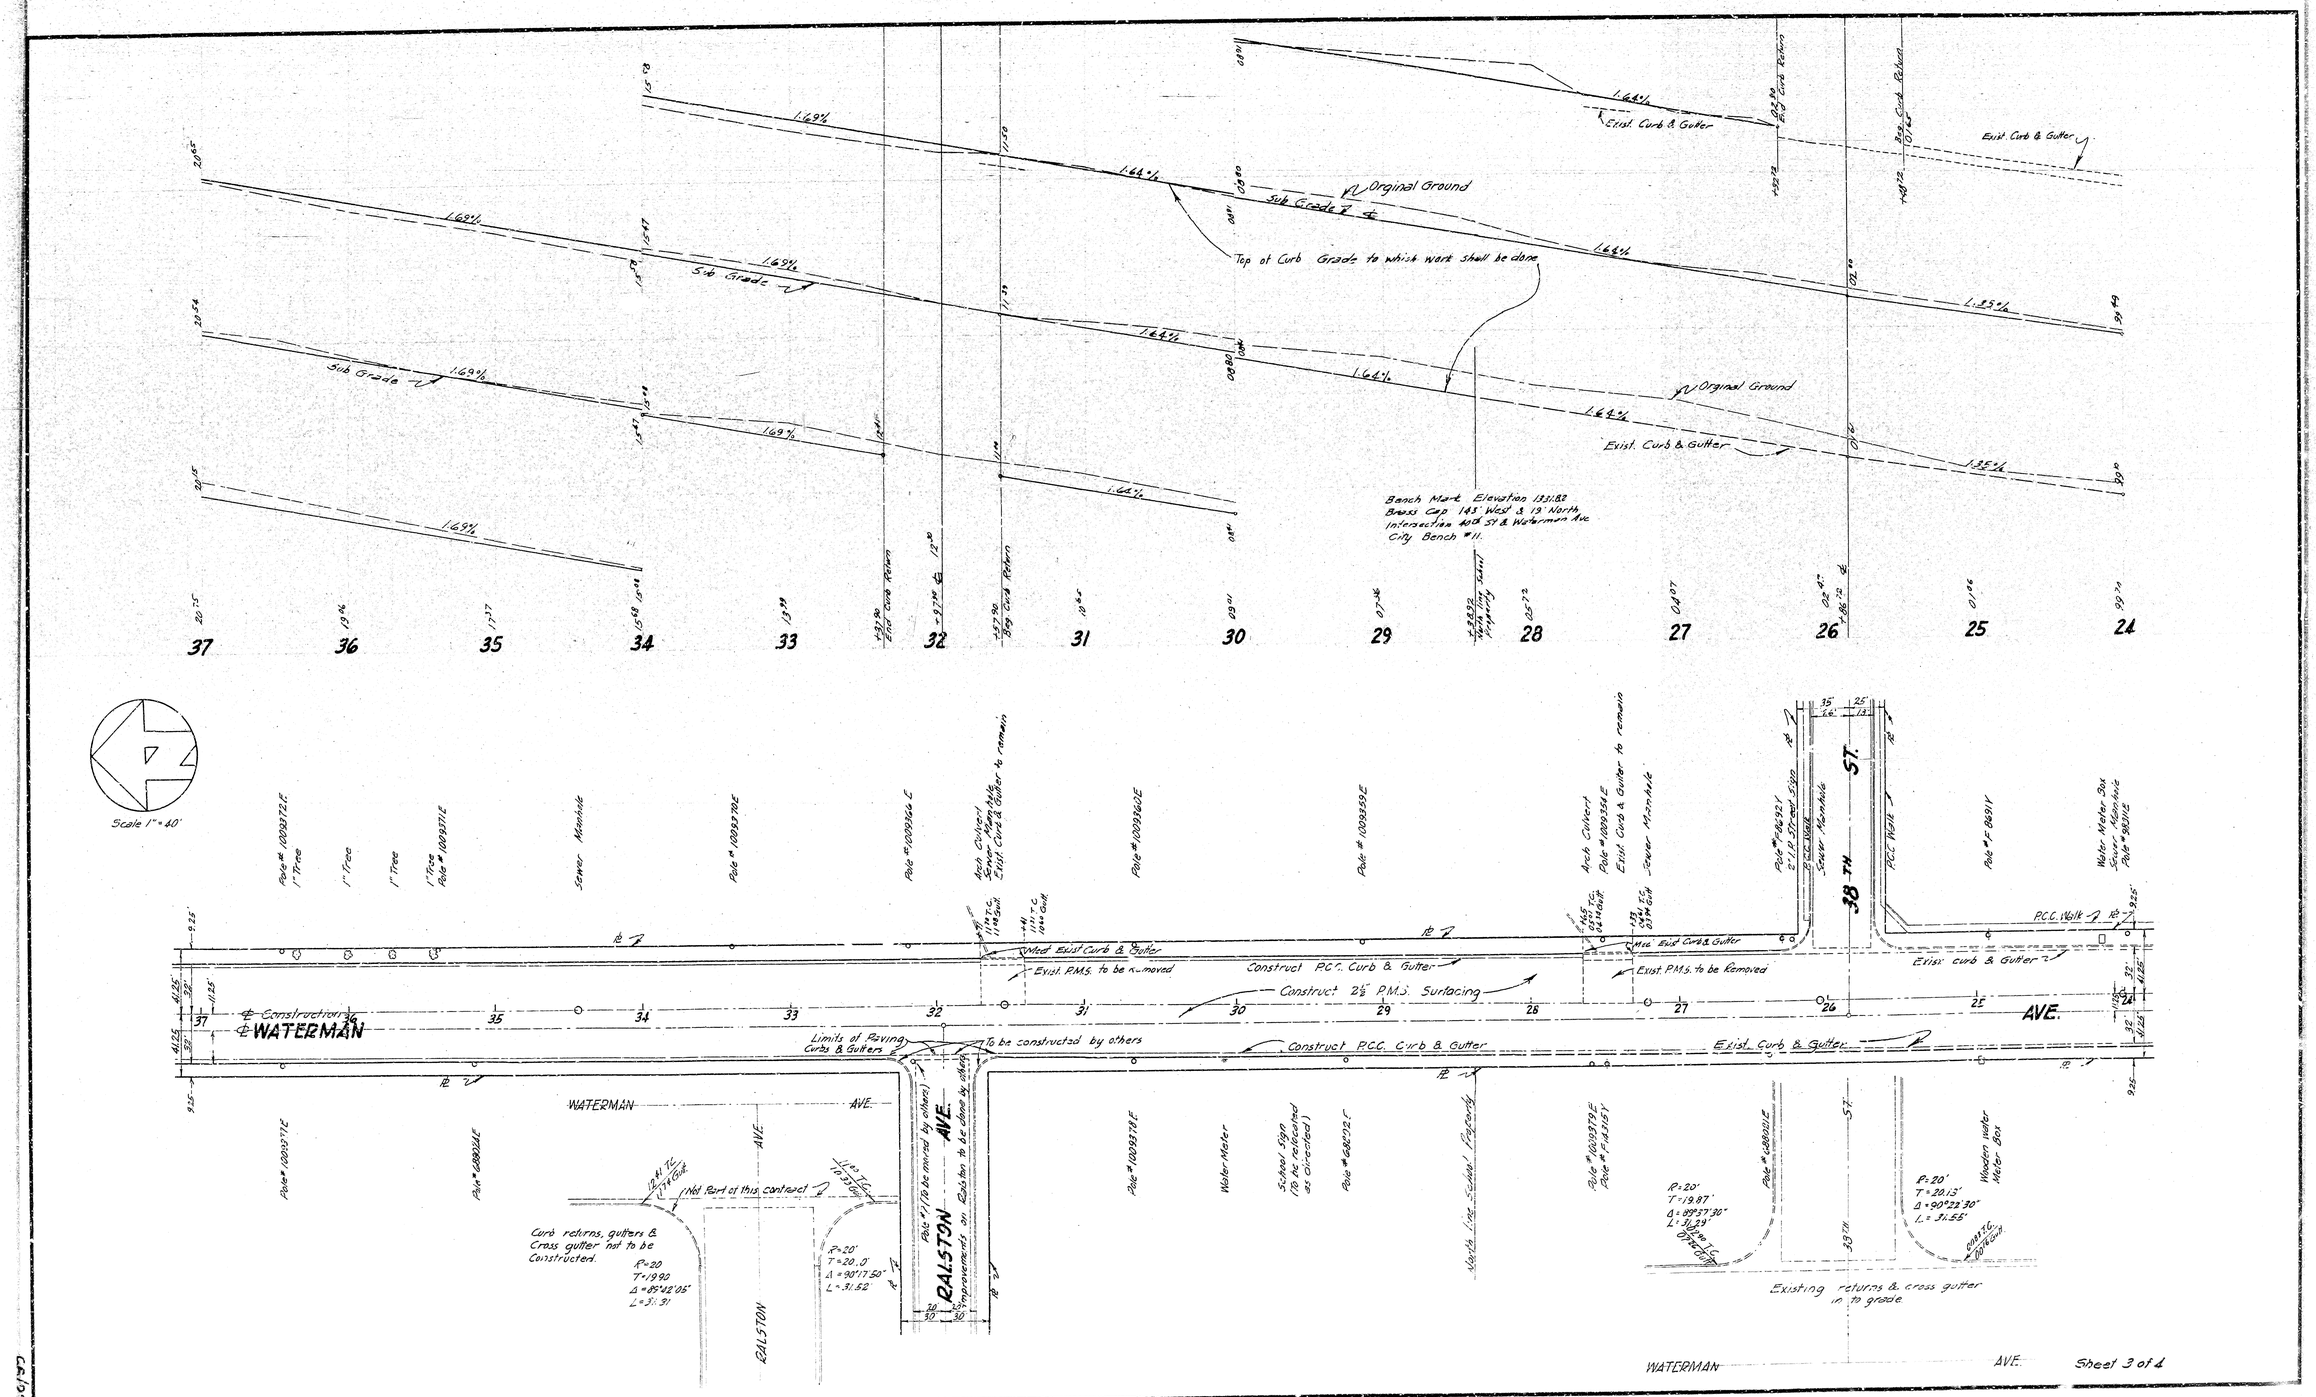
Scale 1" = 40'
Orginal Ground
Sub Grade
Top of Curb Grade to which work shall be done
Exist. Curb & Gutter
Bench Mark Elevation 1331.82
Brass Cap 145' West & 19' North
Intersection 40th St & Waterman Ave
City Bench #11.
Constructional ℄
℄ WATERMAN
Limits of Paving Curbs & Gutters
To be constructed by others
Construct P.C.C. Curb & Gutter
Construct 2½" P.M.S. Surfacing
Exist. P.M.S. to be removed
Exist. P.M.S. to be Removed
Exist. Curb & Gutter
Exist. curb & Gutter
P.C.C. Walk
38TH ST.
AVE.
WATERMAN
RALSTON
Curb returns, gutters & Cross gutter not to be Constructed.
Not Part of this contract
Improvements on Ralston to be done by others
Existing returns & cross gutter in to grade
Sheet 3 of 4

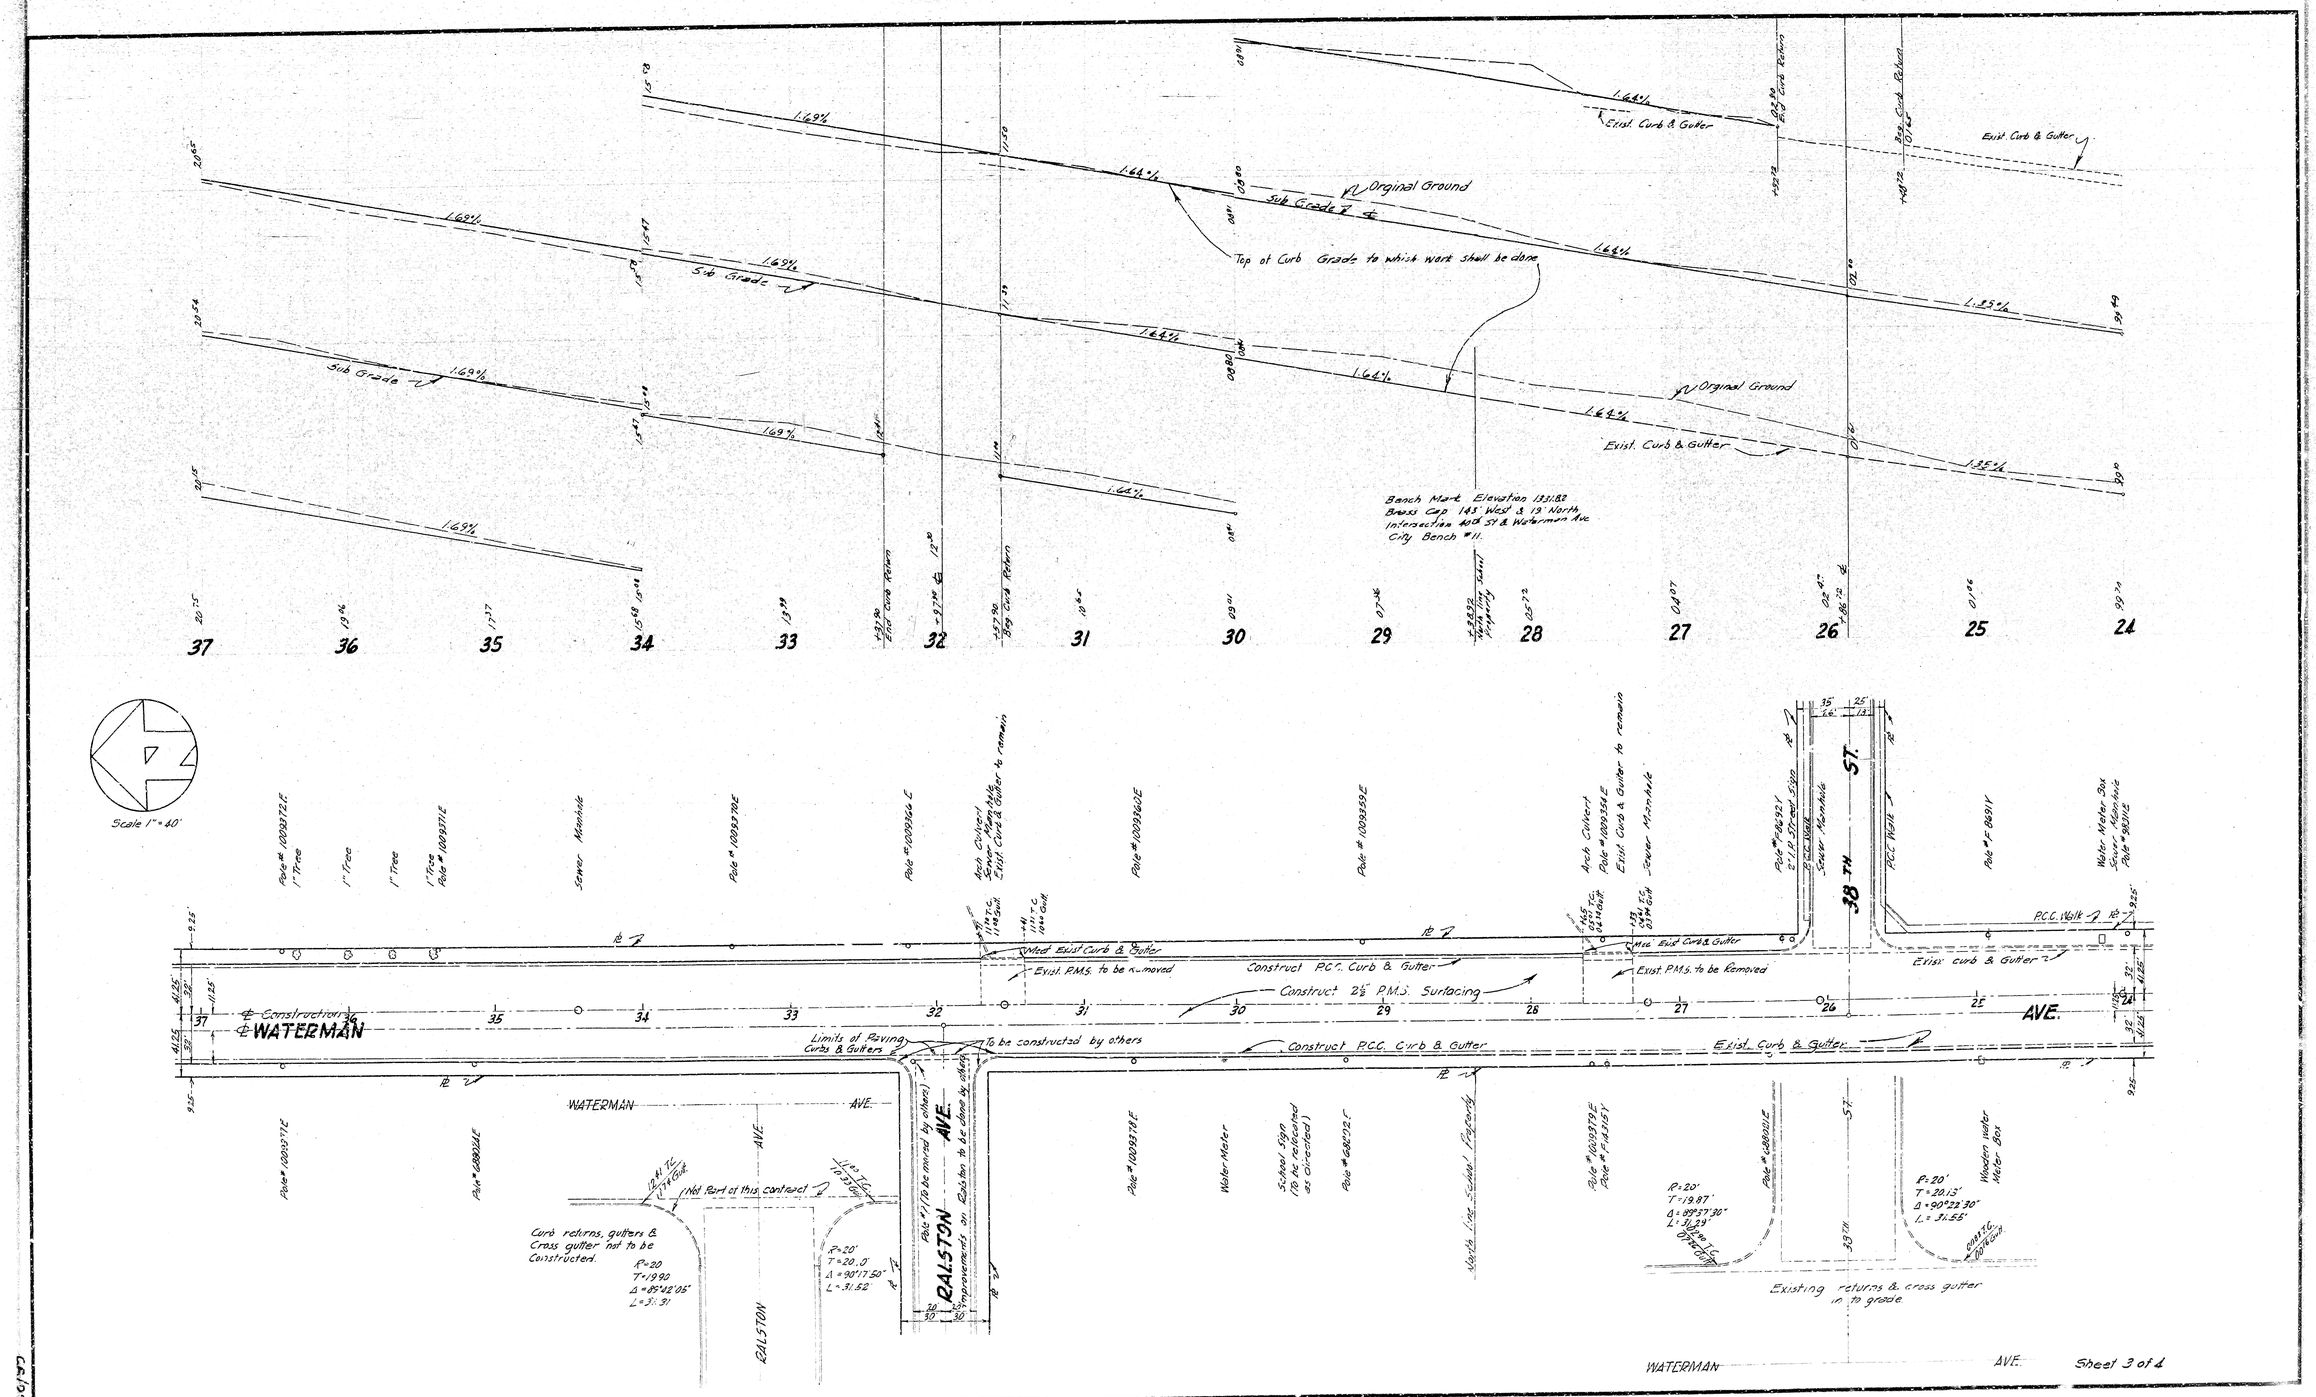
Scale 1" = 40'
Orginal Ground
Sub Grade
Top of Curb Grade to which work shall be done
Exist. Curb & Gutter
Bench Mark Elevation 1331.82
Brass Cap 145' West & 19' North
Intersection 40th St & Waterman Ave
City Bench #11.
Constructional ℄
℄ WATERMAN
Limits of Paving Curbs & Gutters
To be constructed by others
Construct P.C.C. Curb & Gutter
Construct 2½" P.M.S. Surfacing
Exist. P.M.S. to be removed
Exist. P.M.S. to be Removed
Exist. Curb & Gutter
Exist. curb & Gutter
P.C.C. Walk
38TH ST.
AVE.
WATERMAN
RALSTON
Curb returns, gutters & Cross gutter not to be Constructed.
Not Part of this contract
Improvements on Ralston to be done by others
Existing returns & cross gutter in to grade
Sheet 3 of 4