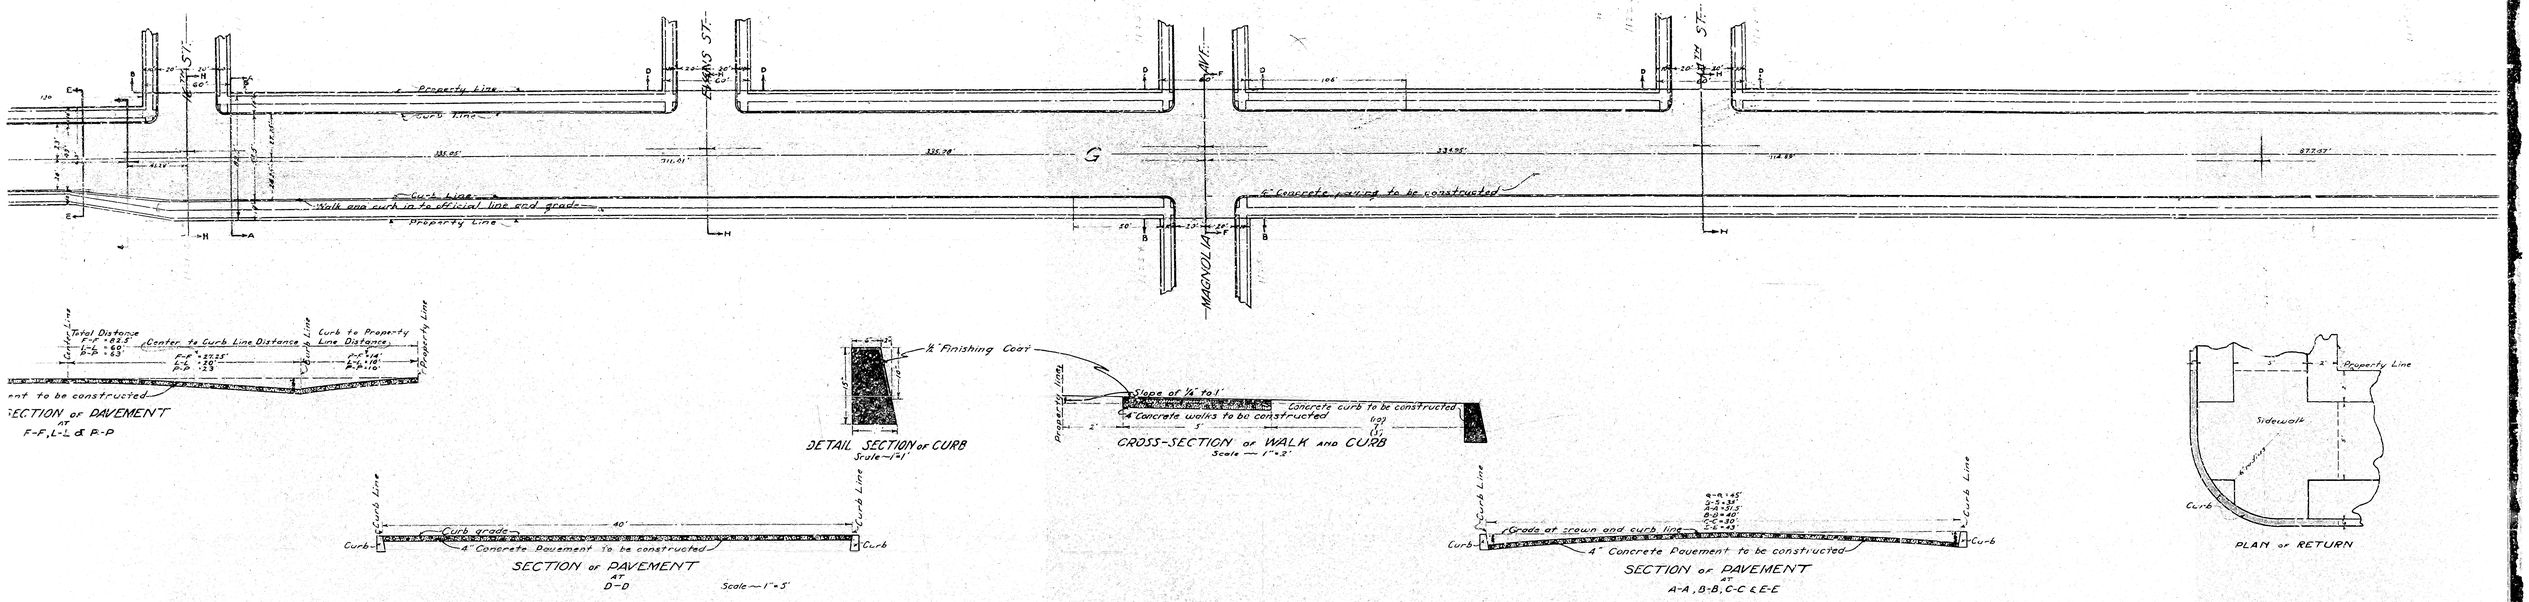
Property Line
Curb Line
Walk and curb to official line and grade
Concrete paving to be constructed
MAGNOLIA ST.
G
Total Distance
(Center to Curb Line Distance)
(Curb to Property Line Distance)
SECTION of PAVEMENT AT F-F, L-L & P-P
DETAIL SECTION of CURB
Scale — 1"=1'
1/2" Finishing Coat
Slope of 1/4" to 1'
Concrete curb to be constructed
Concrete walks to be constructed
CROSS-SECTION of WALK AND CURB
Scale — 1"=2'
Curb grade
4" Concrete Pavement to be constructed
SECTION of PAVEMENT AT D-D
Scale — 1"=5'
Grade at crown and curb line
SECTION of PAVEMENT AT A-A, B-B, C-C & E-E
Sidewalk
Curb
PLAN of RETURN
Grade to which work shall be done
East
Center
West
Curb Line
1135
1125
1128
1122
25+00
30+00
15+00

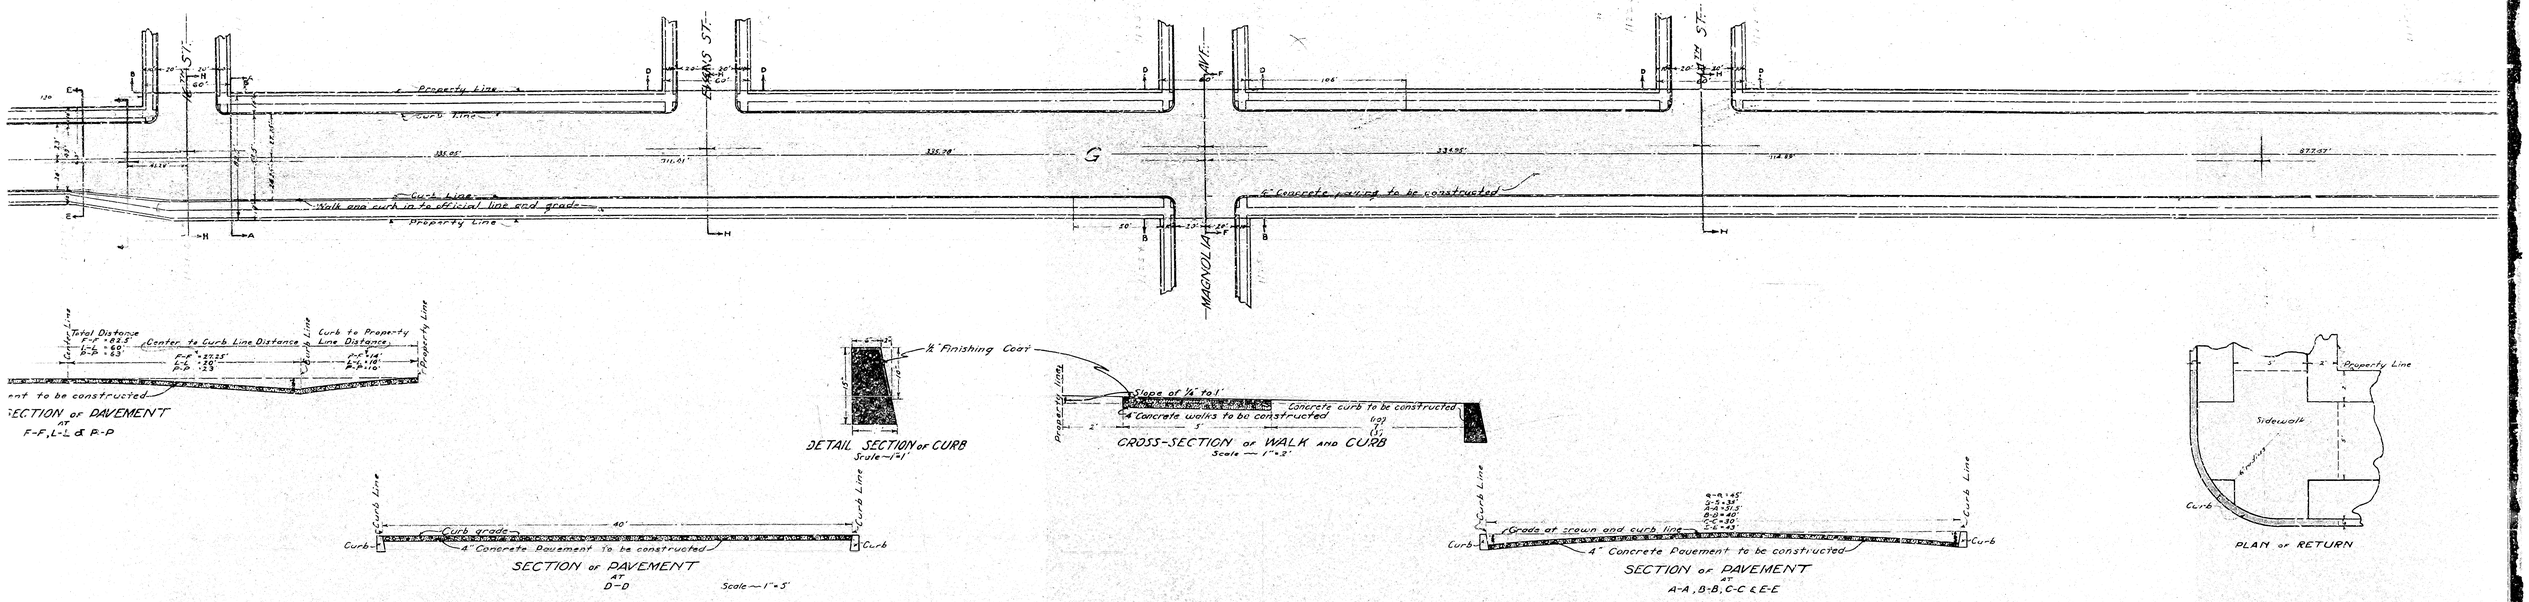
Property Line
Curb Line
Walk and curb to official line and grade
Concrete paving to be constructed
MAGNOLIA ST.
G
Total Distance
(Center to Curb Line Distance)
(Curb to Property Line Distance)
SECTION of PAVEMENT AT F-F, L-L & P-P
DETAIL SECTION of CURB
Scale — 1"=1'
1/2" Finishing Coat
Slope of 1/4" to 1'
Concrete curb to be constructed
Concrete walks to be constructed
CROSS-SECTION of WALK AND CURB
Scale — 1"=2'
Curb grade
4" Concrete Pavement to be constructed
SECTION of PAVEMENT AT D-D
Scale — 1"=5'
Grade at crown and curb line
SECTION of PAVEMENT AT A-A, B-B, C-C & E-E
Sidewalk
Curb
PLAN of RETURN
Grade to which work shall be done
East
Center
West
Curb Line
1135
1125
1128
1122
25+00
30+00
15+00