SHEET Nº 1
PLAN Nº 1989
ARROWHEAD AVENUE and MOUNTAIN VIEW AVENUE SEWER
BETWEEN
MILL STREET and ESPERANZA STREET
AND
ESPERANZA STREET and HUFF STREET SEWER
BETWEEN
ARROWHEAD AVENUE and MOUNTAIN VIEW AVENUE
IN THE
CITY OF SAN BERNARDINO CALIFORNIA

MARCH 1952

R.D. FORSYTHE
City Engineer

PLAN ADOPTED — March 17, 1952

FILED

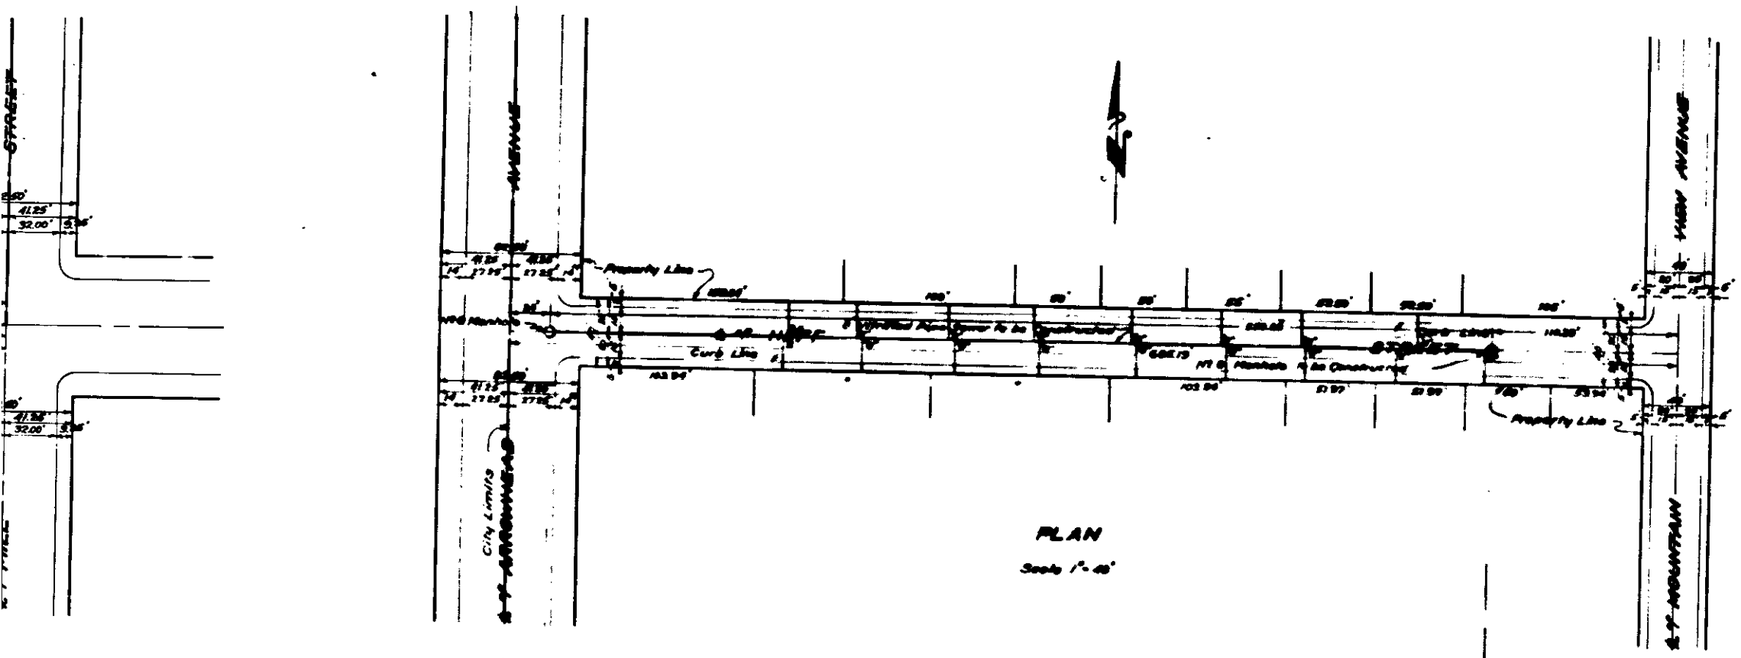

PLAN
Scale 1" = 40'

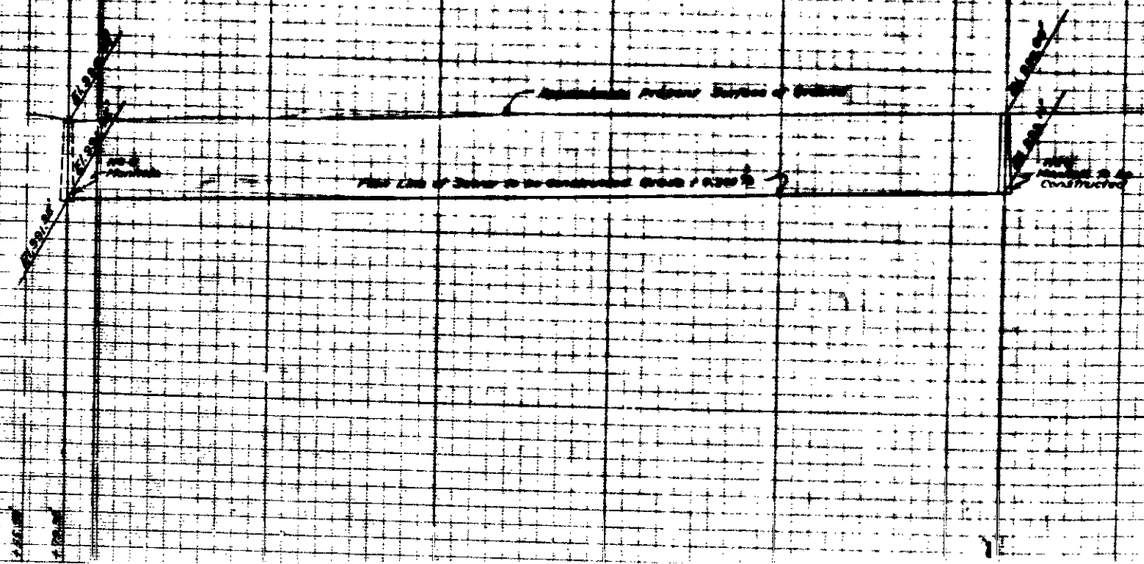

PROFILE
Scale Horizontal 1" = 40'
Vertical 1" = 4'

LEGEND

"or in means inch or inches
' or ft means foot or feet
Nº means number
℄ means Center Line
El. means Elevation
8" Vitrified Pipe Sewer to be Constructed Shown Thus _____
6"x4" Wyes with 4" Connecting Sewers to be Constructed Shown Thus _____
Manholes to be constructed Shown Thus _____

SEWER DETAIL

Lineal Ft. of 8" Vitrified Pipe Sewer to be Constructed _____ 2,[illegible]
Lineal Ft. of 4" Vitrified Pipe Sewer to be Constructed _____ 1,[illegible]
Nº of 6"x4" Wyes with 4" Connecting Sewers to be Constructed _____ 68
Nº of Manholes to be Constructed _____ 8

TITLE TO STREETS

CASE STREET, McKITRICK STREET, "B" STREET dedicated by TRACT Nº 1896 CASE'S ACRES Recorded in Book 27 of Maps at Page 83 Official Records of San Bernardino County, California. "C" STREET dedicated by Map of San Bernardino Rancho, Recorded in Book 3 of Maps at Page 2, Records of San Bernardino County, California.
Name of CASE STREET changed to HUFF STREET and McKITRICK STREET to ESPERANZA STREET by Resolution Nº 2051, "B" STREET changed to MOUNTAIN VIEW AVENUE by Resolution Nº 398, "C" STREET changed to ARROWHEAD AVENUE.

GRADE RESOLUTION

Grade of HUFF STREET was established by Resolution Nº 2274
Grade of ESPERANZA STREET was established by Resolution Nº [illegible]
Grade of ARROWHEAD AVENUE was established by Resolution Nº 2274
Grade of MOUNTAIN AVENUE was established by Resolution Nº 2274

DATUM

All Elevations Shown in this Plan are in feet and are based on a datum which is 1045.88 feet below the City Bench Mark as established by Ordinance 383 of the City of San Bernardino, California.