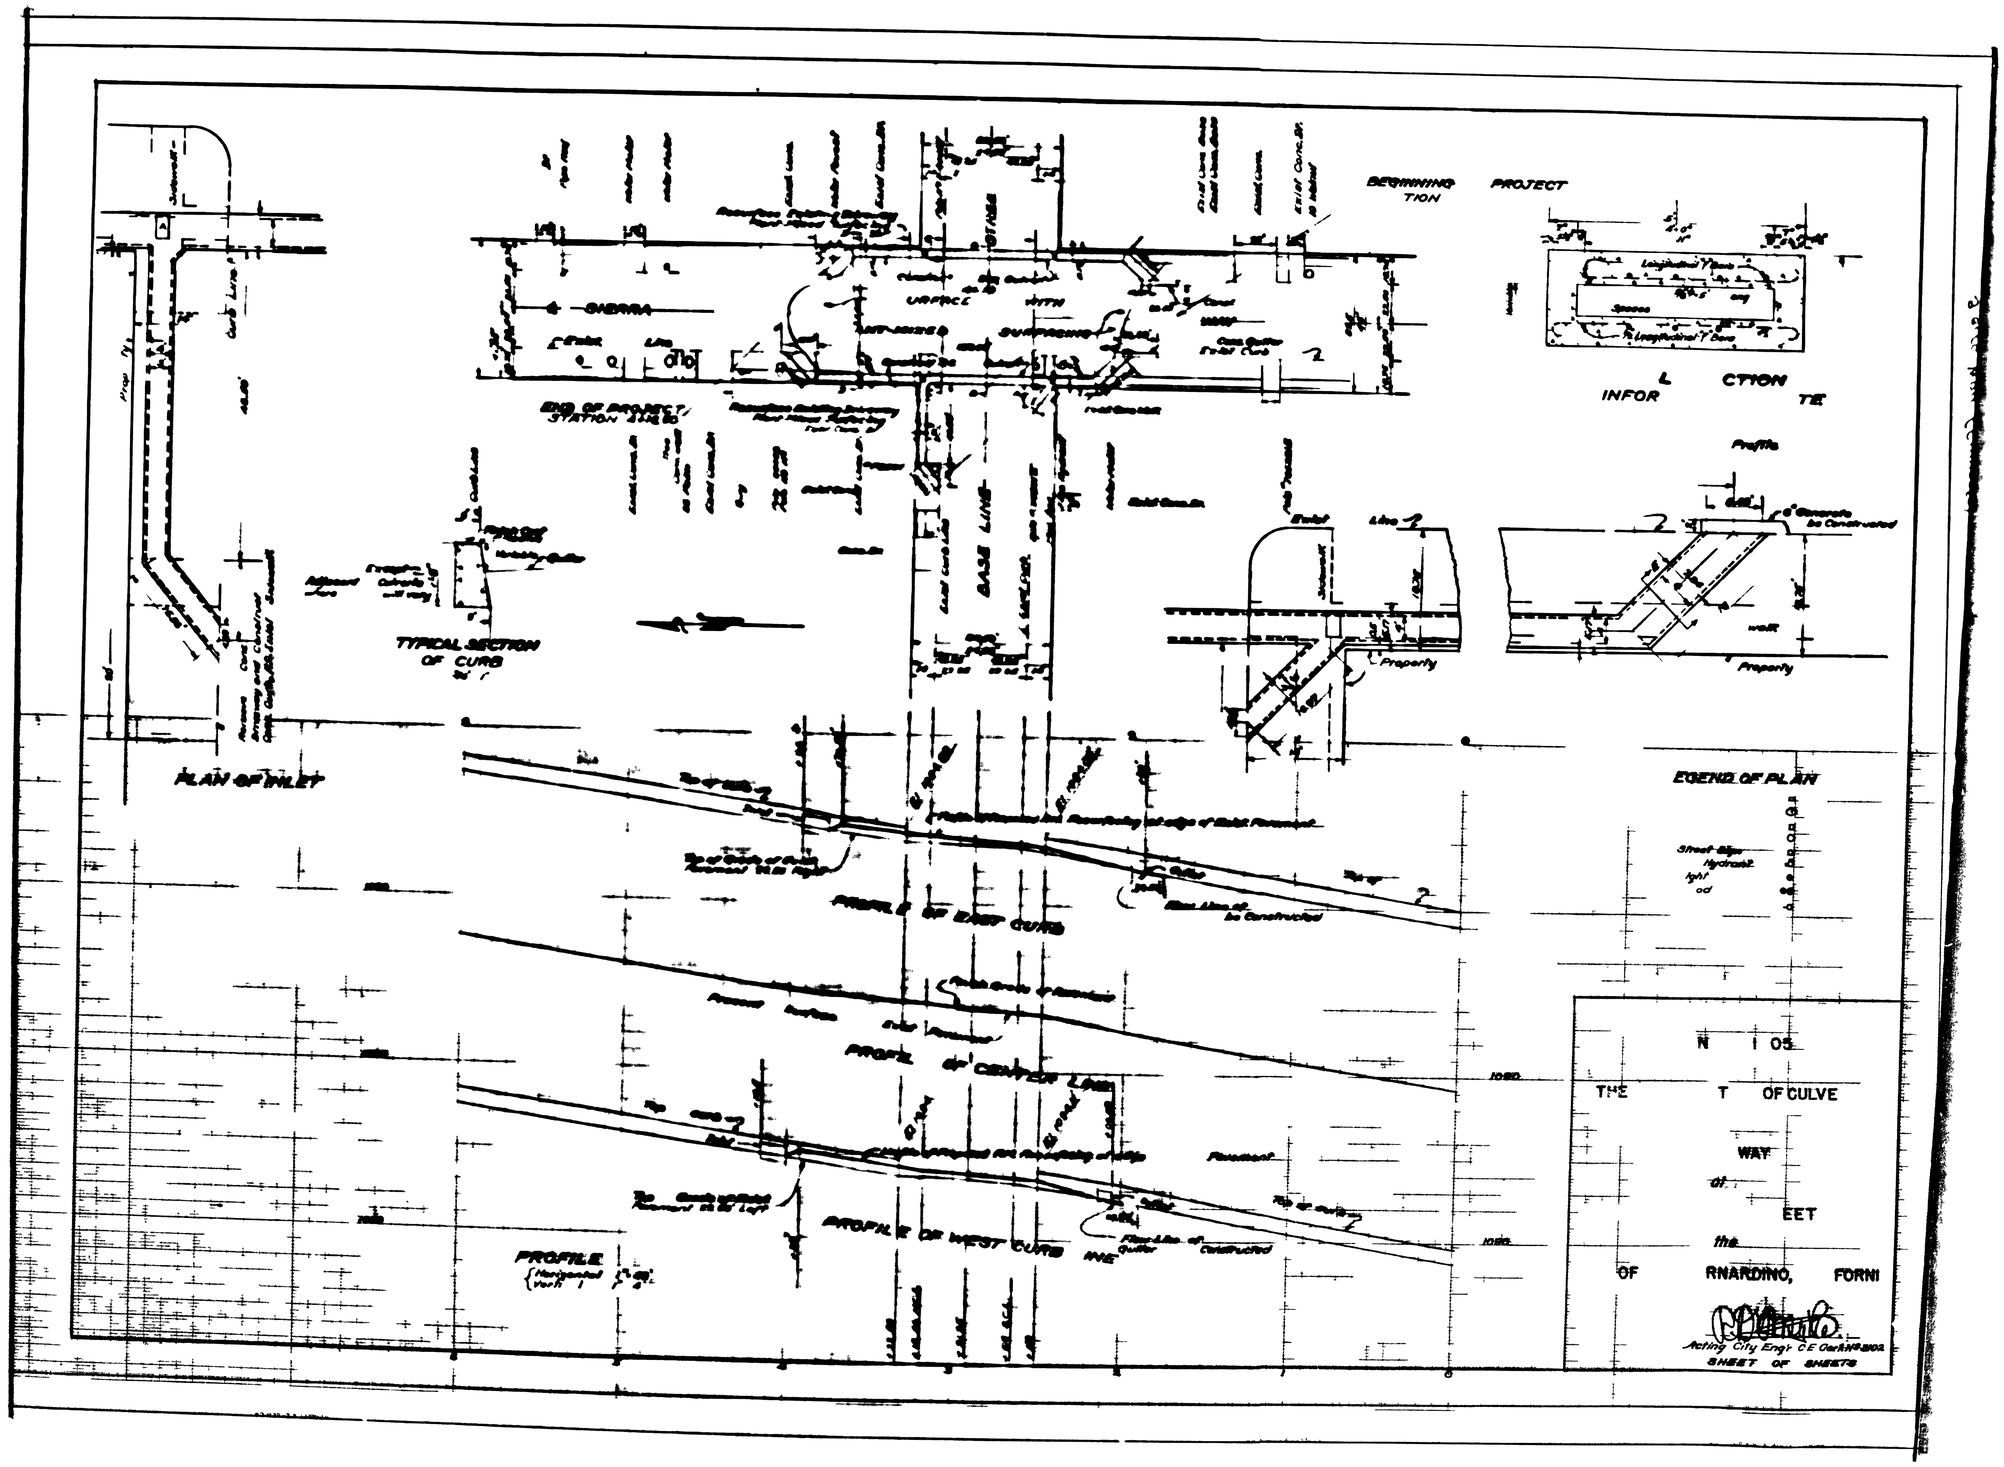
BEGINNING PROJECT
TION
INFOR
CTION
TE
END OF PROJECT
STATION
BASE LINE
TYPICAL SECTION OF CURB
PLAN OF INLET
Property
Profile
LEGEND OF PLAN
PROFILE OF EAST CURB
PROFILE OF CENTER LINE
PROFILE OF WEST CURB LINE
PROFILE
N 1 05
THE T OF CULVE
WAY
EET
the
OF RNARDINO, FORNI
Acting City Engr C.E. Cert No. 8202
SHEET OF SHEETS

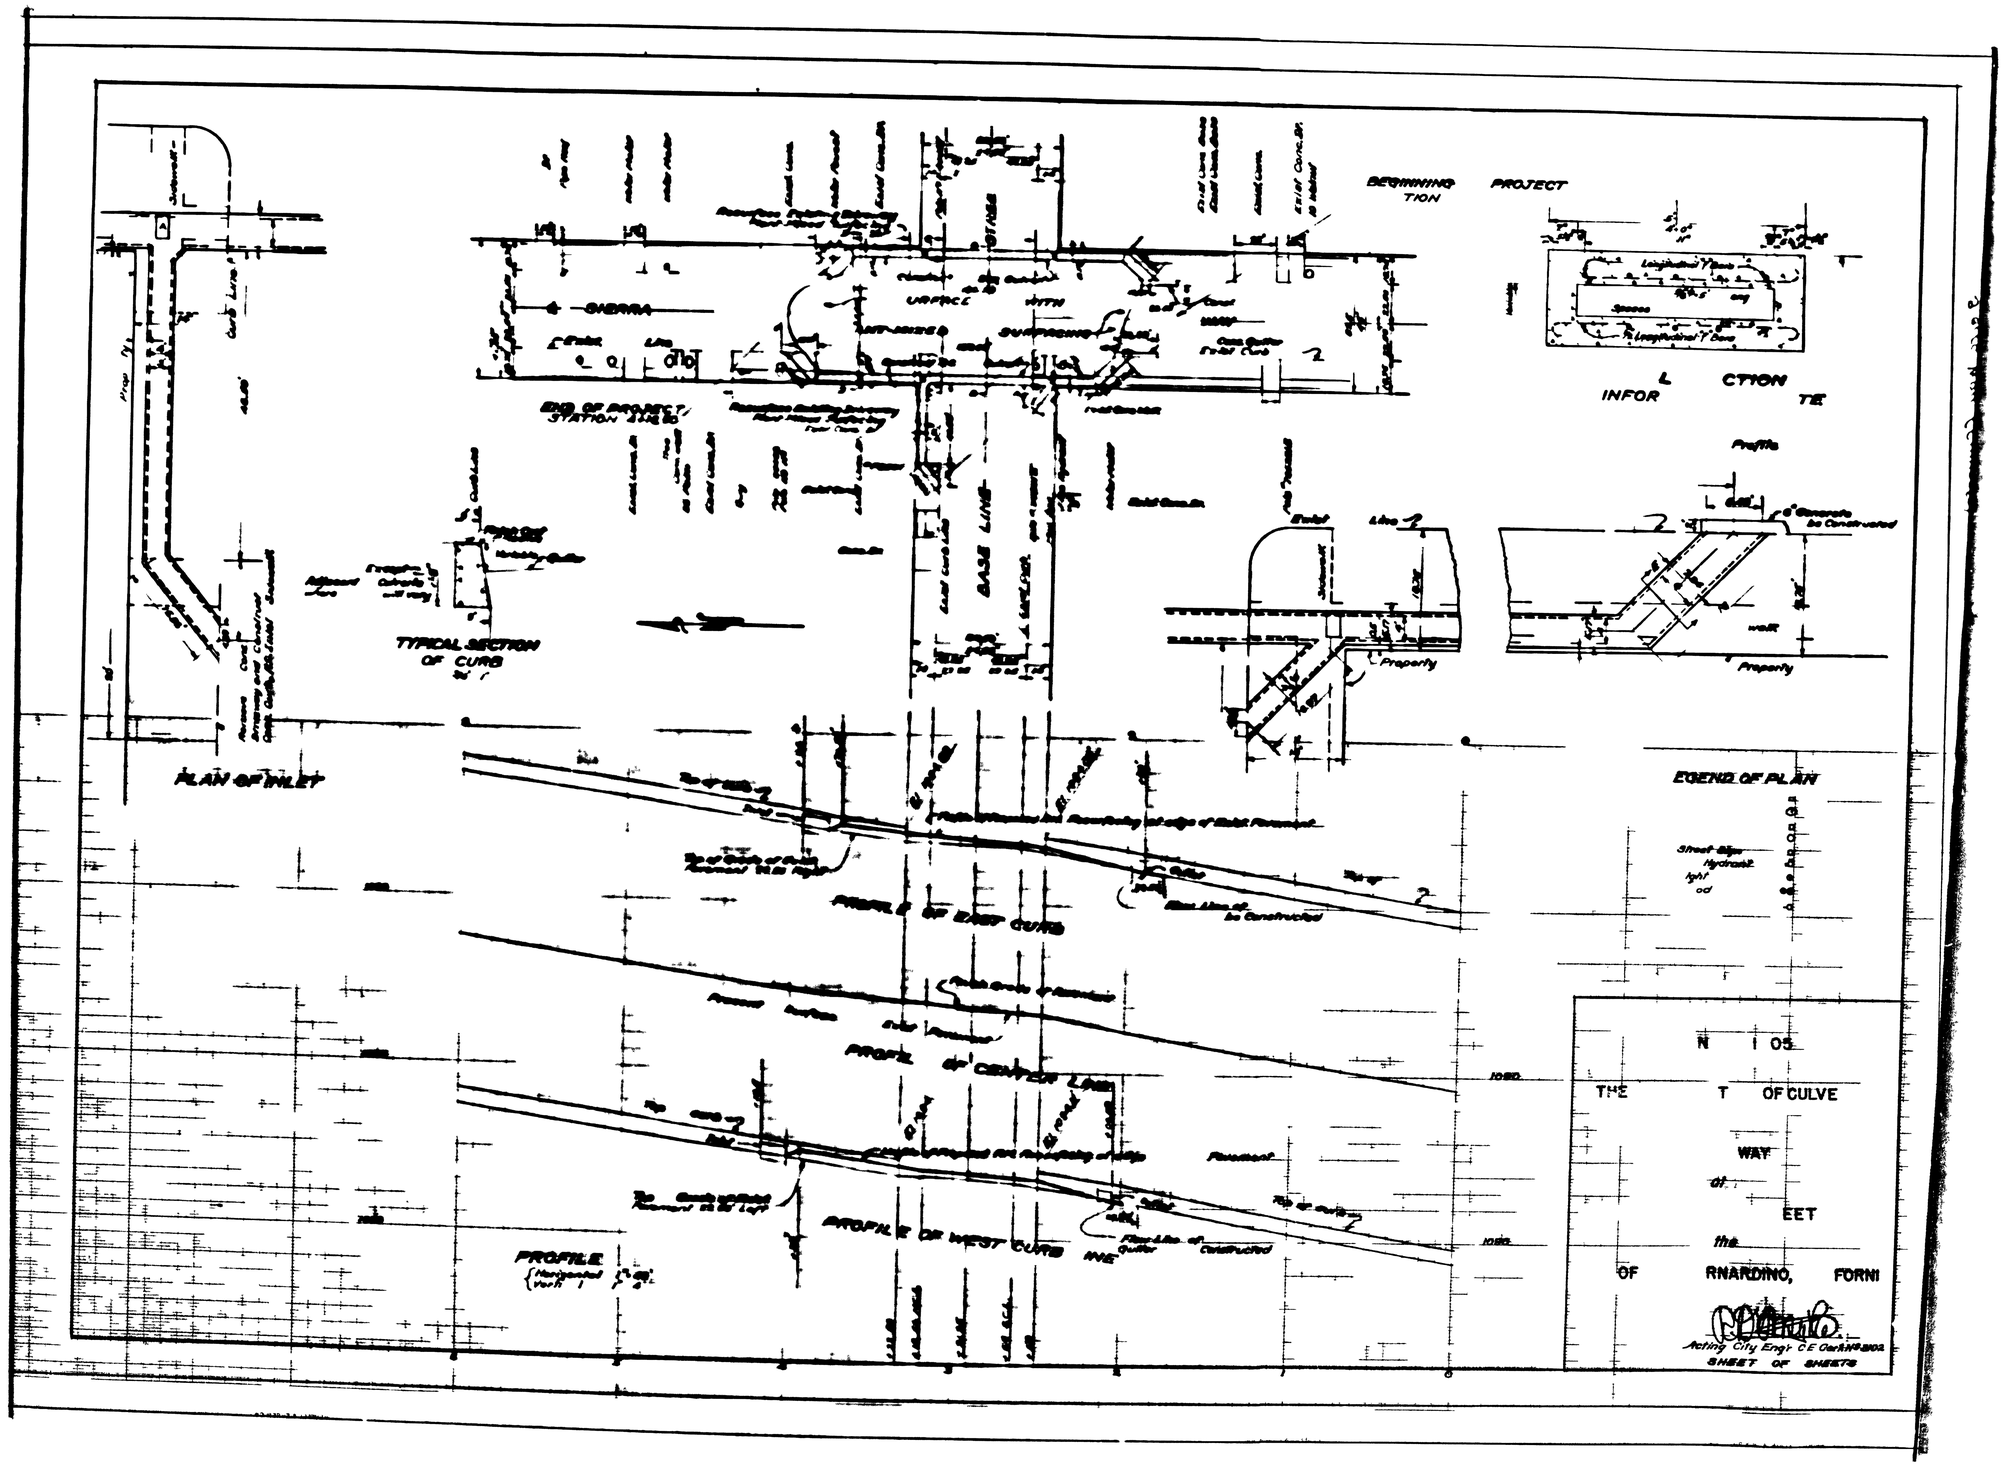
BEGINNING PROJECT
TION
INFOR
CTION
TE
END OF PROJECT
STATION
BASE LINE
TYPICAL SECTION OF CURB
PLAN OF INLET
Property
Profile
LEGEND OF PLAN
PROFILE OF EAST CURB
PROFILE OF CENTER LINE
PROFILE OF WEST CURB LINE
PROFILE
N 1 05
THE T OF CULVE
WAY
EET
the
OF RNARDINO, FORNI
Acting City Engr C.E. Cert No. 8202
SHEET OF SHEETS