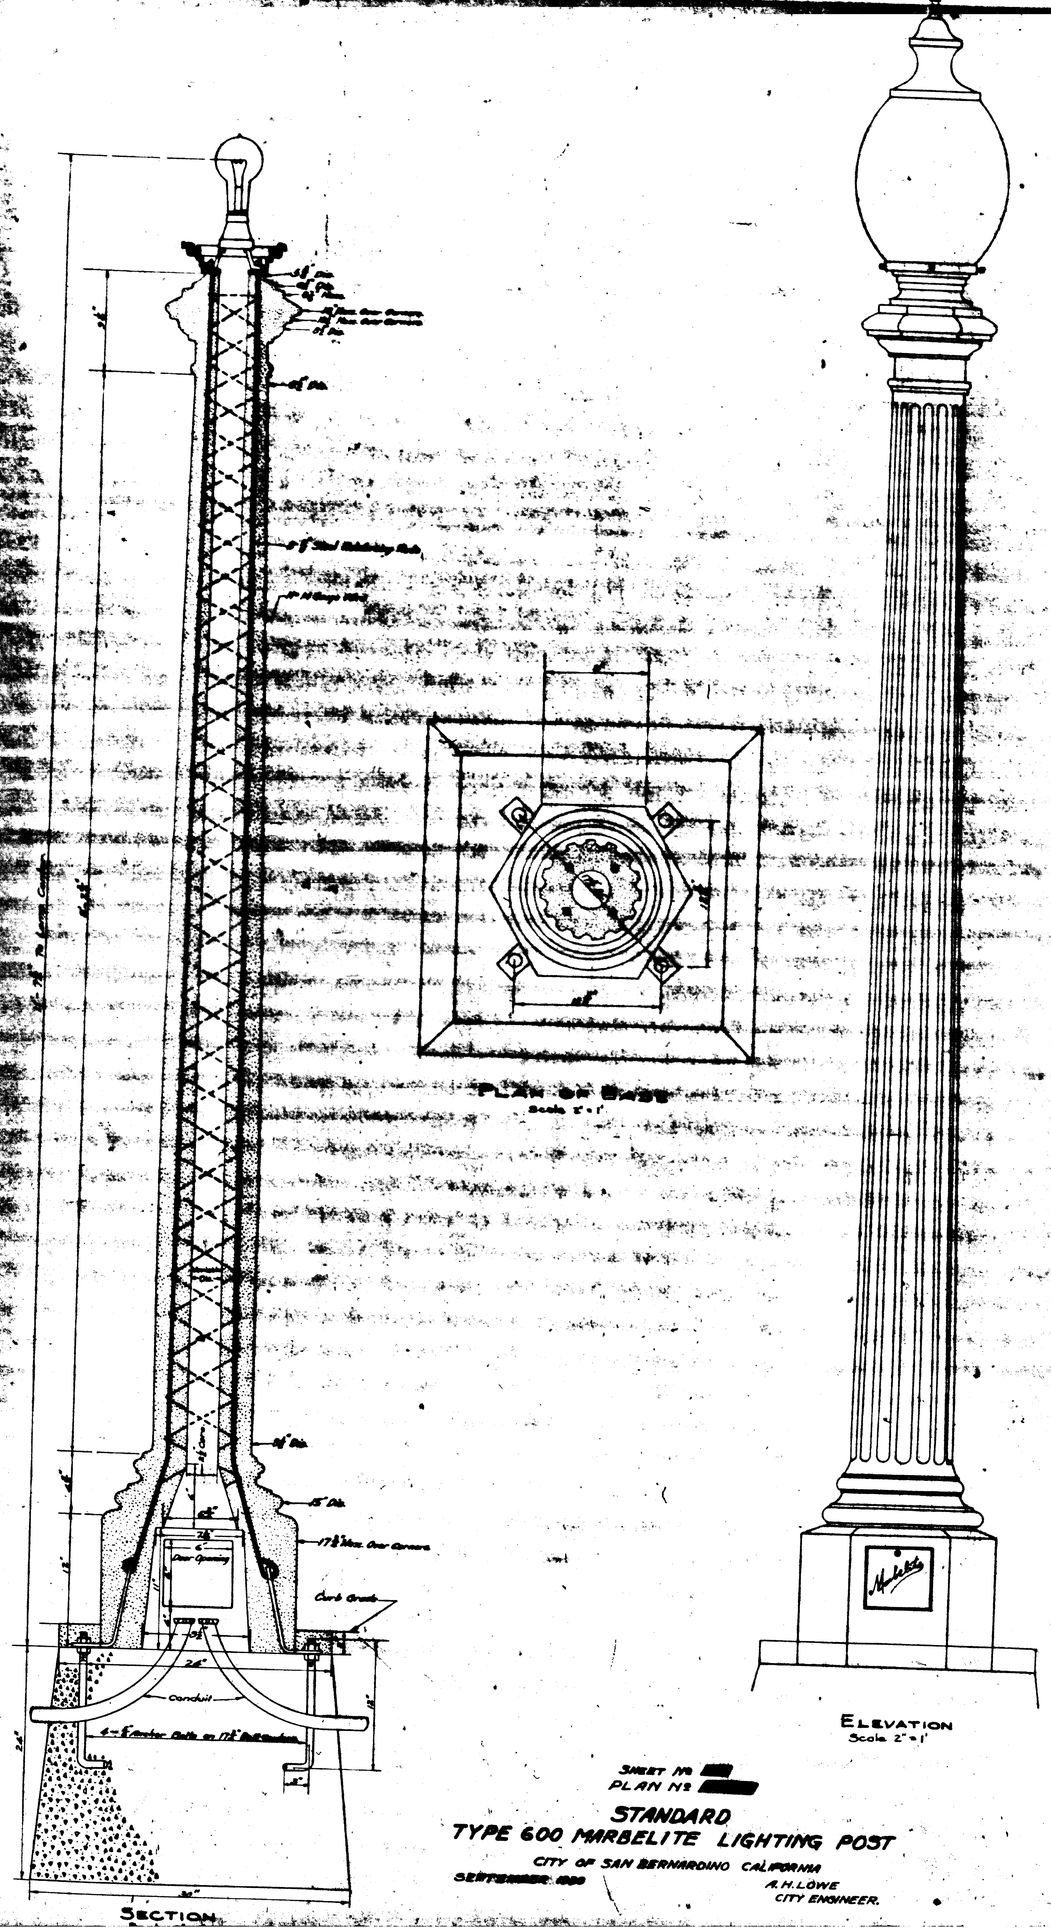
PLAN OF BASE
Scale 2"=1'
15" Dia.
17½" Max. Over Corners
Door Opening
Curb Grade
24"
Conduit
4-¾" Anchor Bolts on 17½" Bolt Circle
36"
SECTION
ELEVATION
Scale 2"=1'
SHEET No
PLAN No
STANDARD
TYPE 600 MARBELITE LIGHTING POST
CITY OF SAN BERNARDINO CALIFORNIA
SEPTEMBER 1929
A. H. LOWE
CITY ENGINEER.

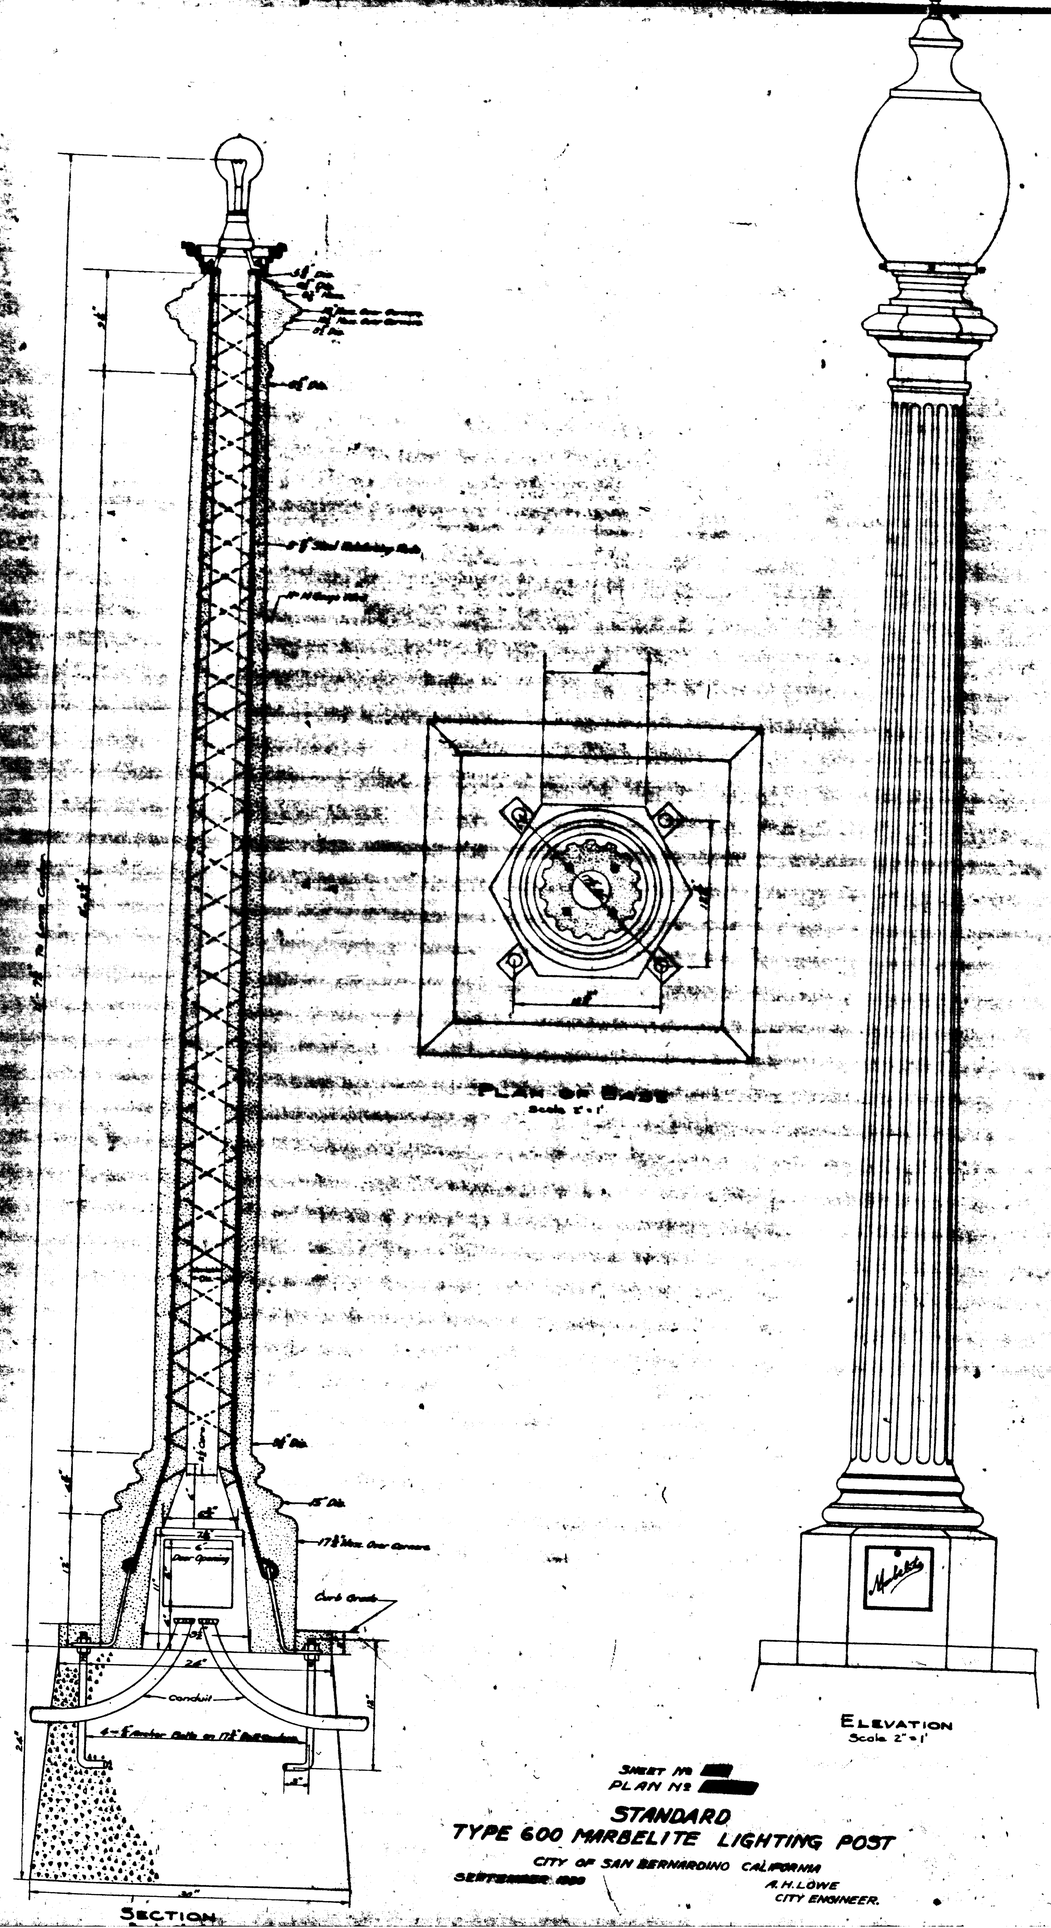
PLAN OF BASE
Scale 2"=1'
15" Dia.
17½" Max. Over Corners
Door Opening
Curb Grade
24"
Conduit
4-¾" Anchor Bolts on 17½" Bolt Circle
36"
SECTION
ELEVATION
Scale 2"=1'
SHEET No
PLAN No
STANDARD
TYPE 600 MARBELITE LIGHTING POST
CITY OF SAN BERNARDINO CALIFORNIA
SEPTEMBER 1929
A. H. LOWE
CITY ENGINEER.