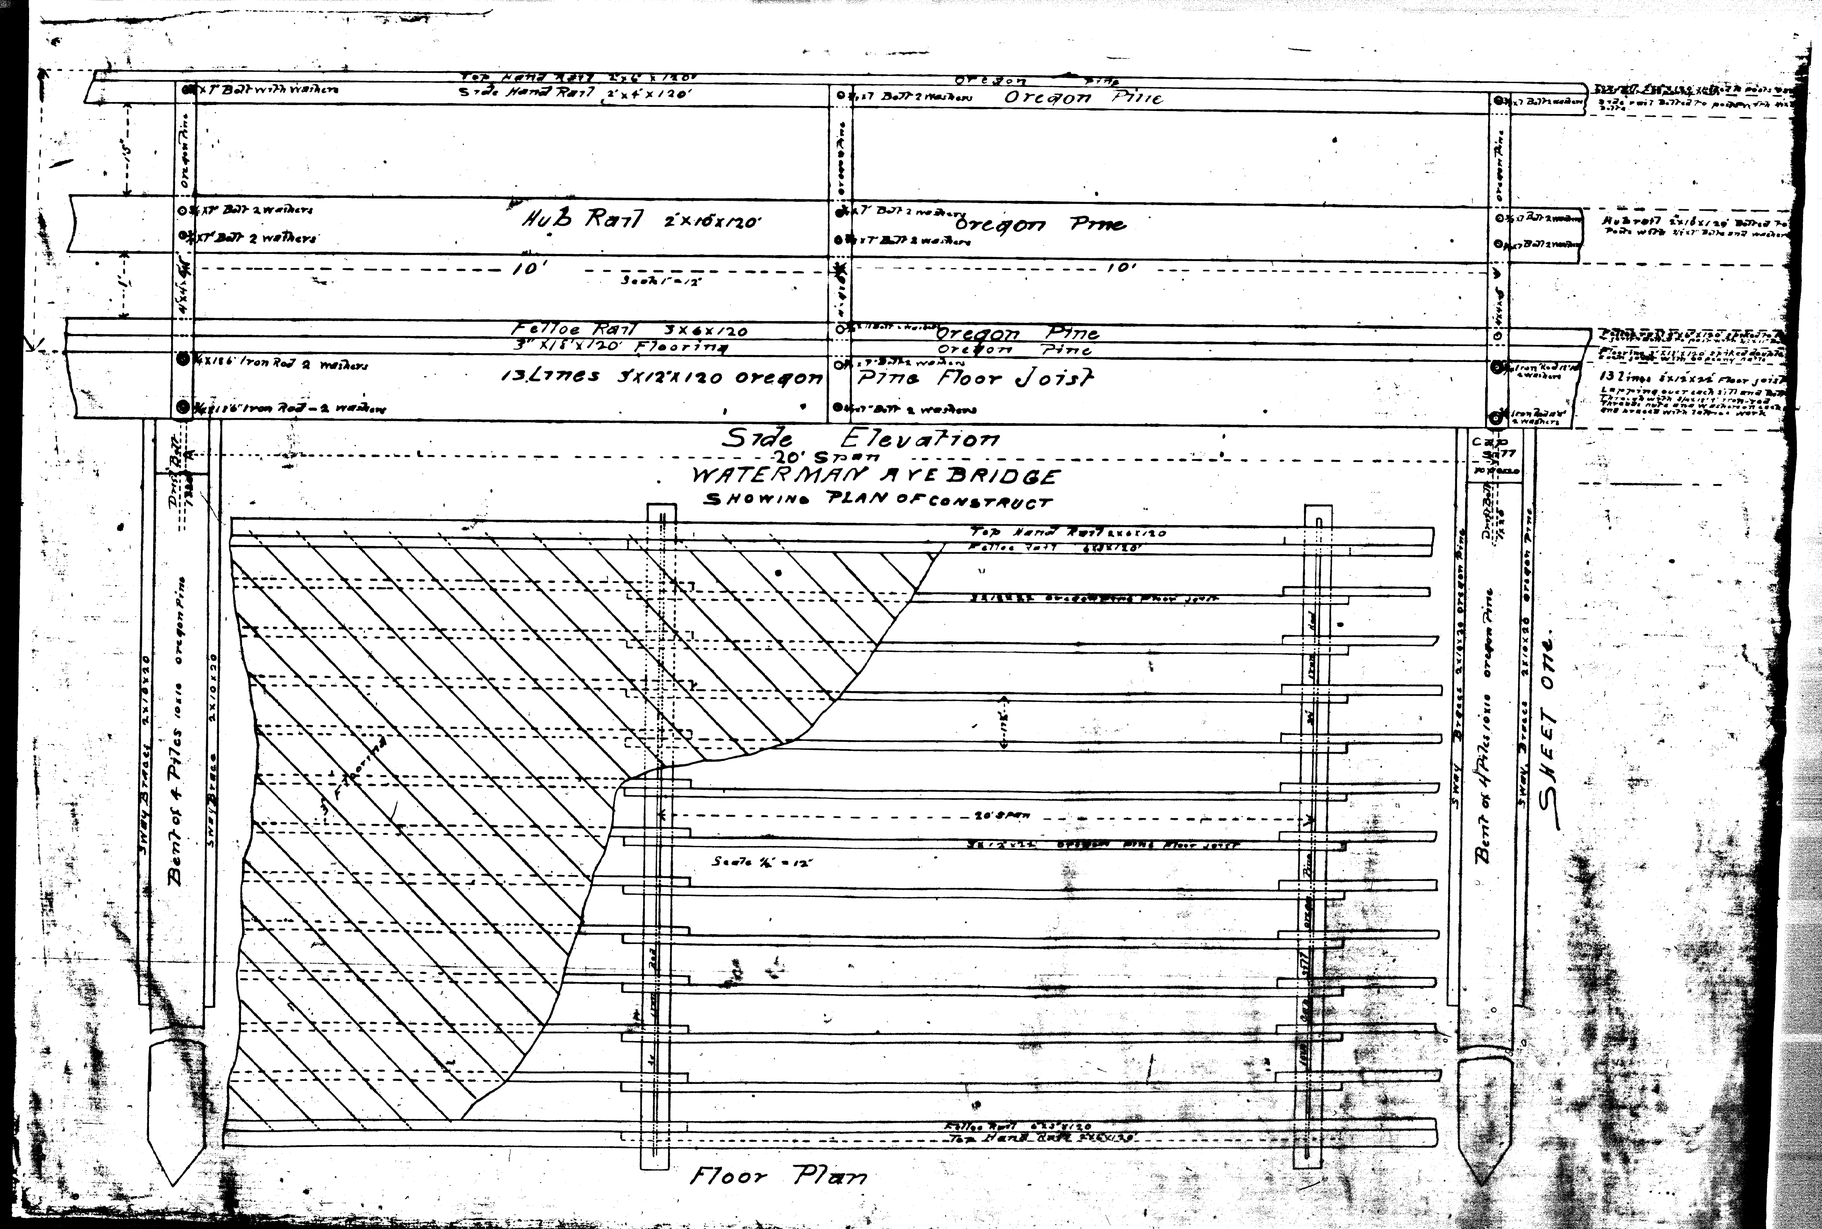
Side Hand Rail 2x4x120'
Oregon Pine
Hub Rail 2x16x120'
Oregon Pine
10'
Felloe Rail 3x6x120
3" x 1½" x 120' Flooring
13 2 lines 3x12x120 oregon
Oregon Pine
Oregon Pine
Pine Floor Joist
Side Elevation
20' Span
WATERMAN AVE BRIDGE
SHOWING PLAN OF CONSTRUCT
Bent of 4 Piles 10x10 oregon Pine
Sway Brace 2x8x20
Sway Brace 2x10x20
Floor Plan
SHEET ONE.