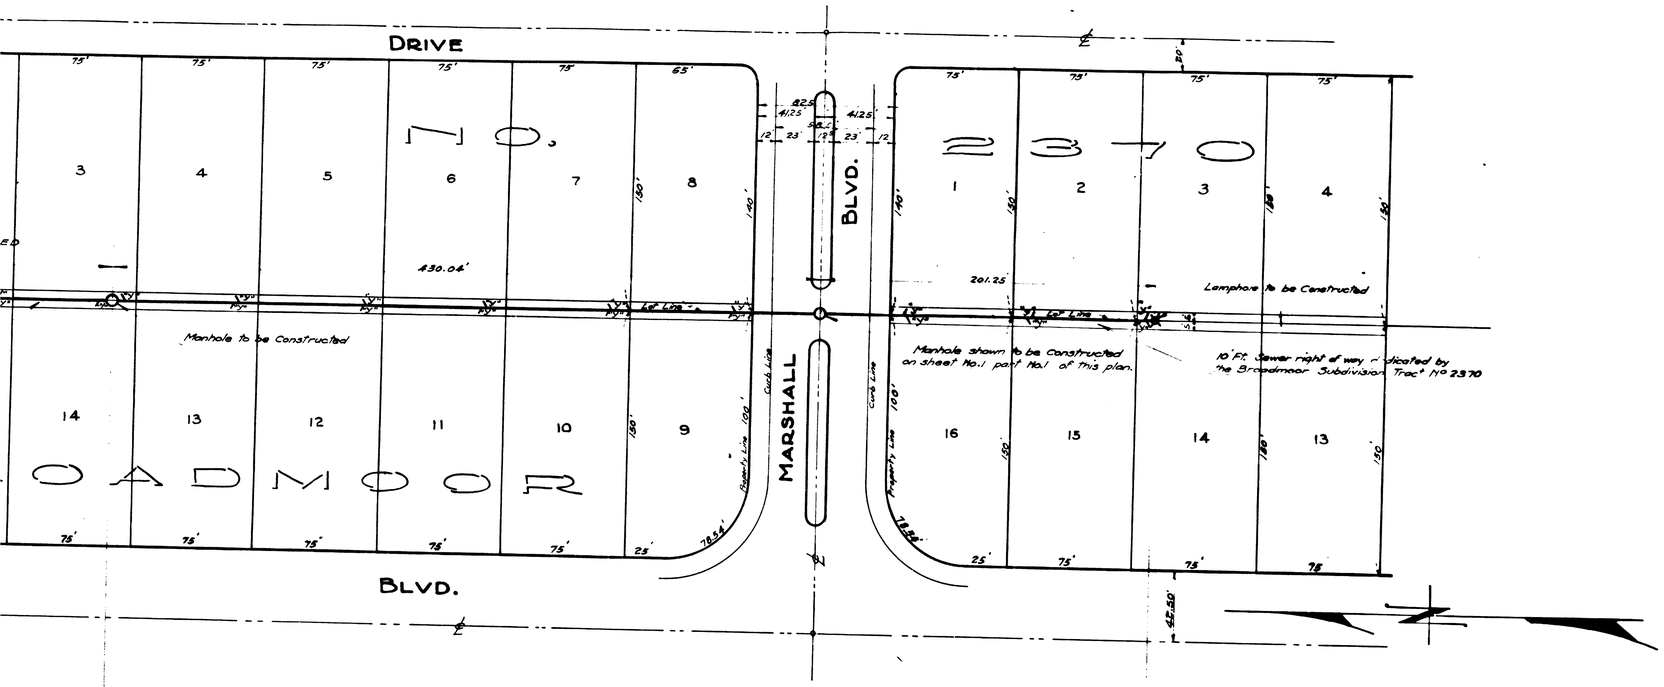

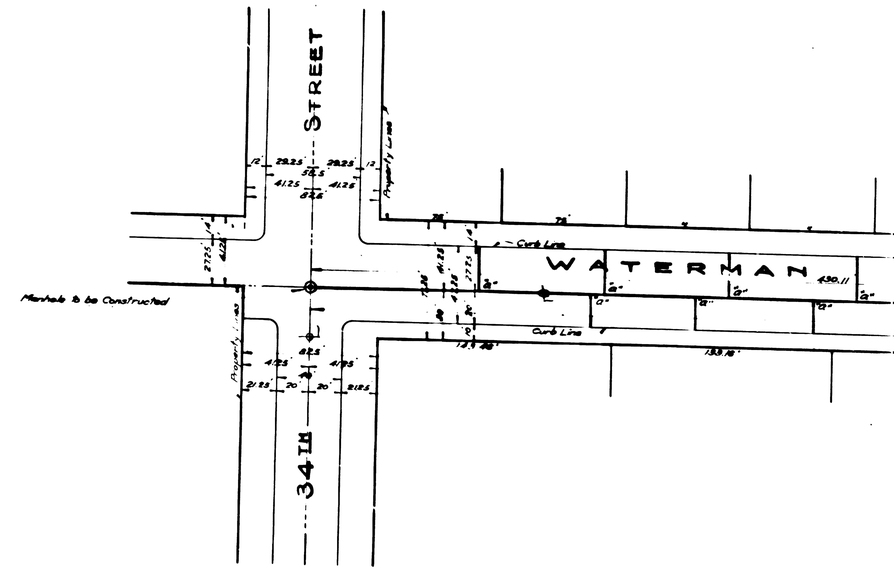

-PLAN-

SCALE - 1 INCH = 40 FEET

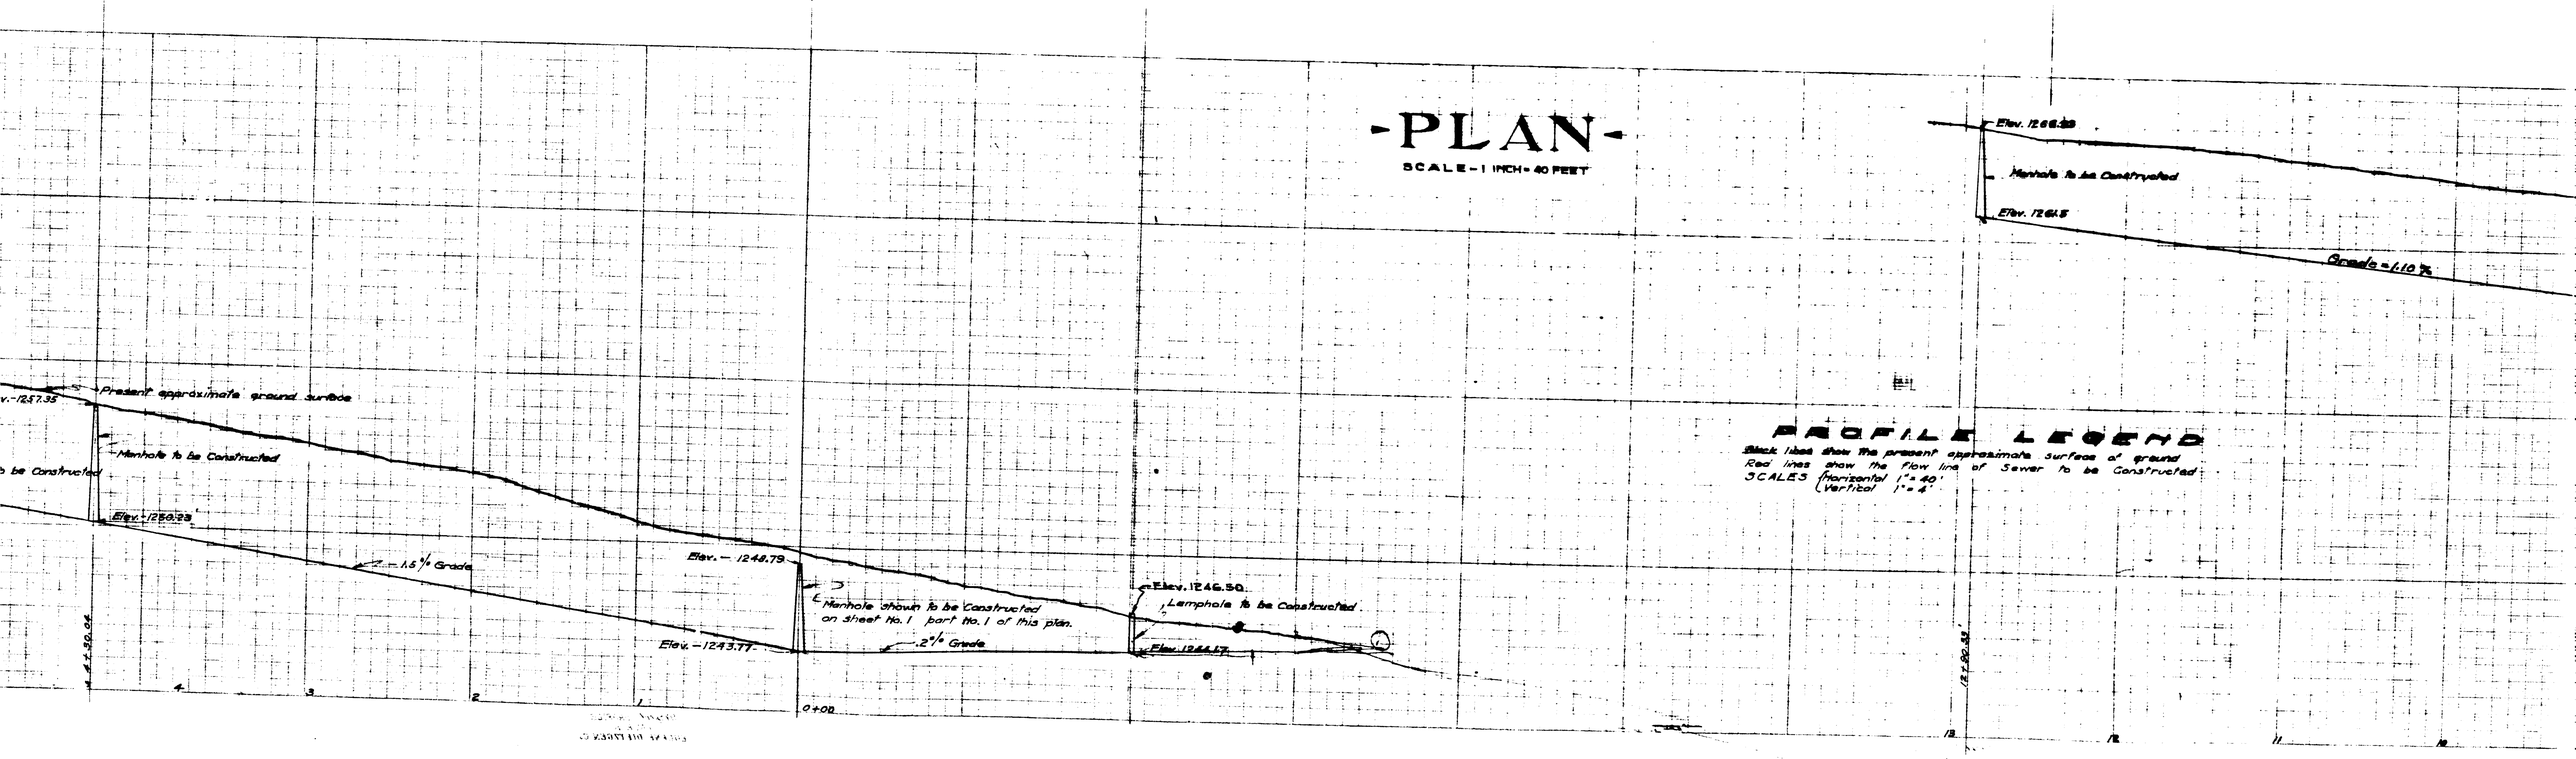

PROFILE LEGEND

Black lines show the present approximate surface of ground
Red lines show the flow line of Sewer to be Constructed
SCALES { Horizontal 1" = 40'
Vertical 1" = 4'

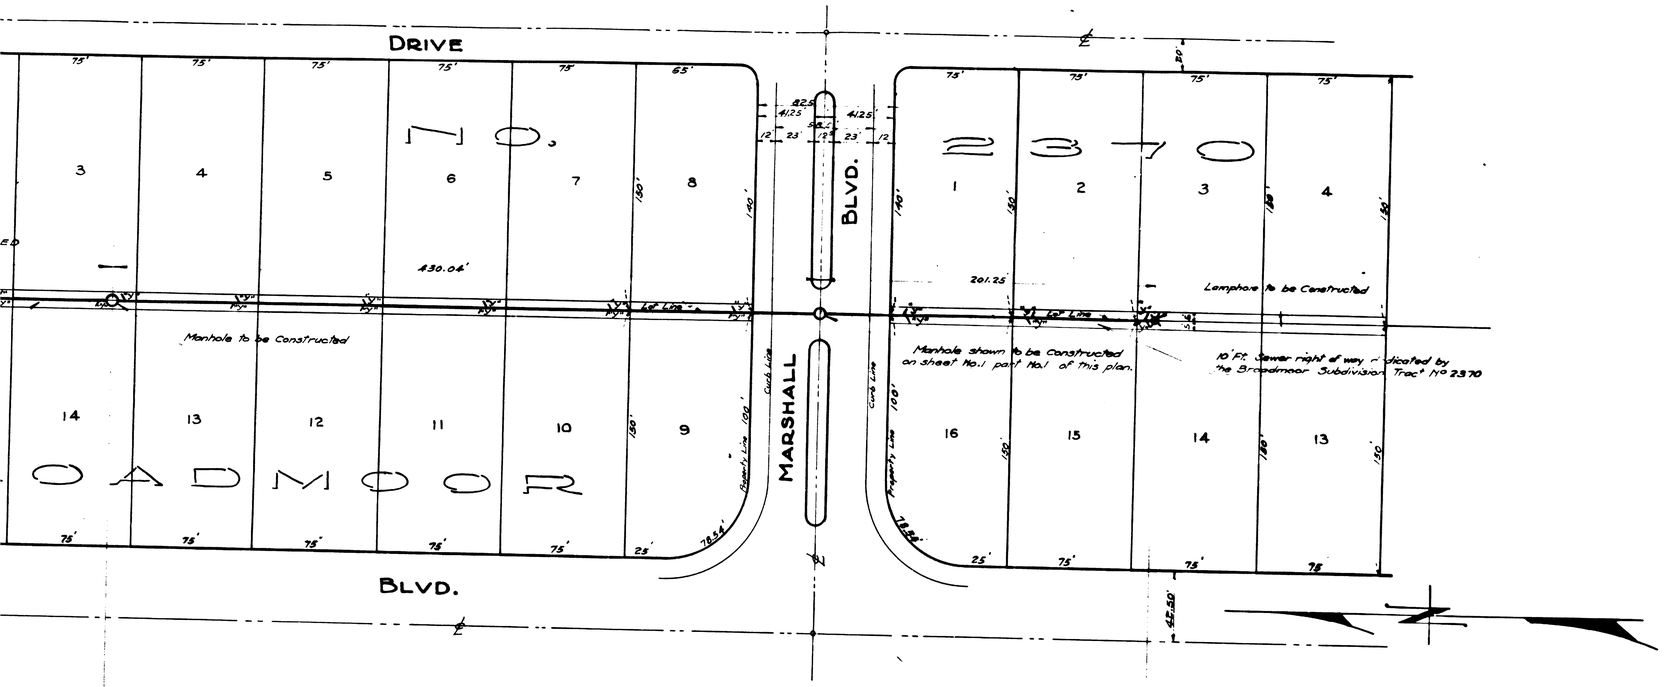

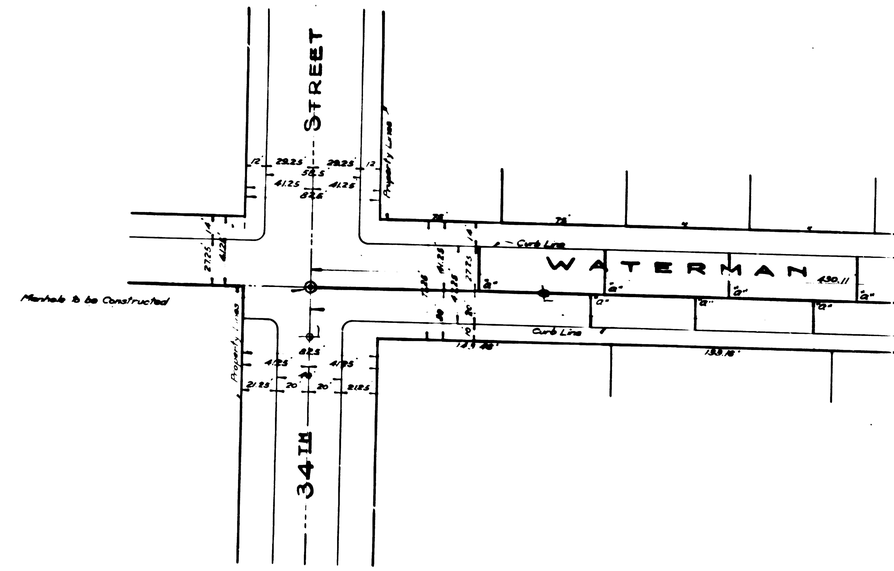

-PLAN-

SCALE - 1 INCH = 40 FEET

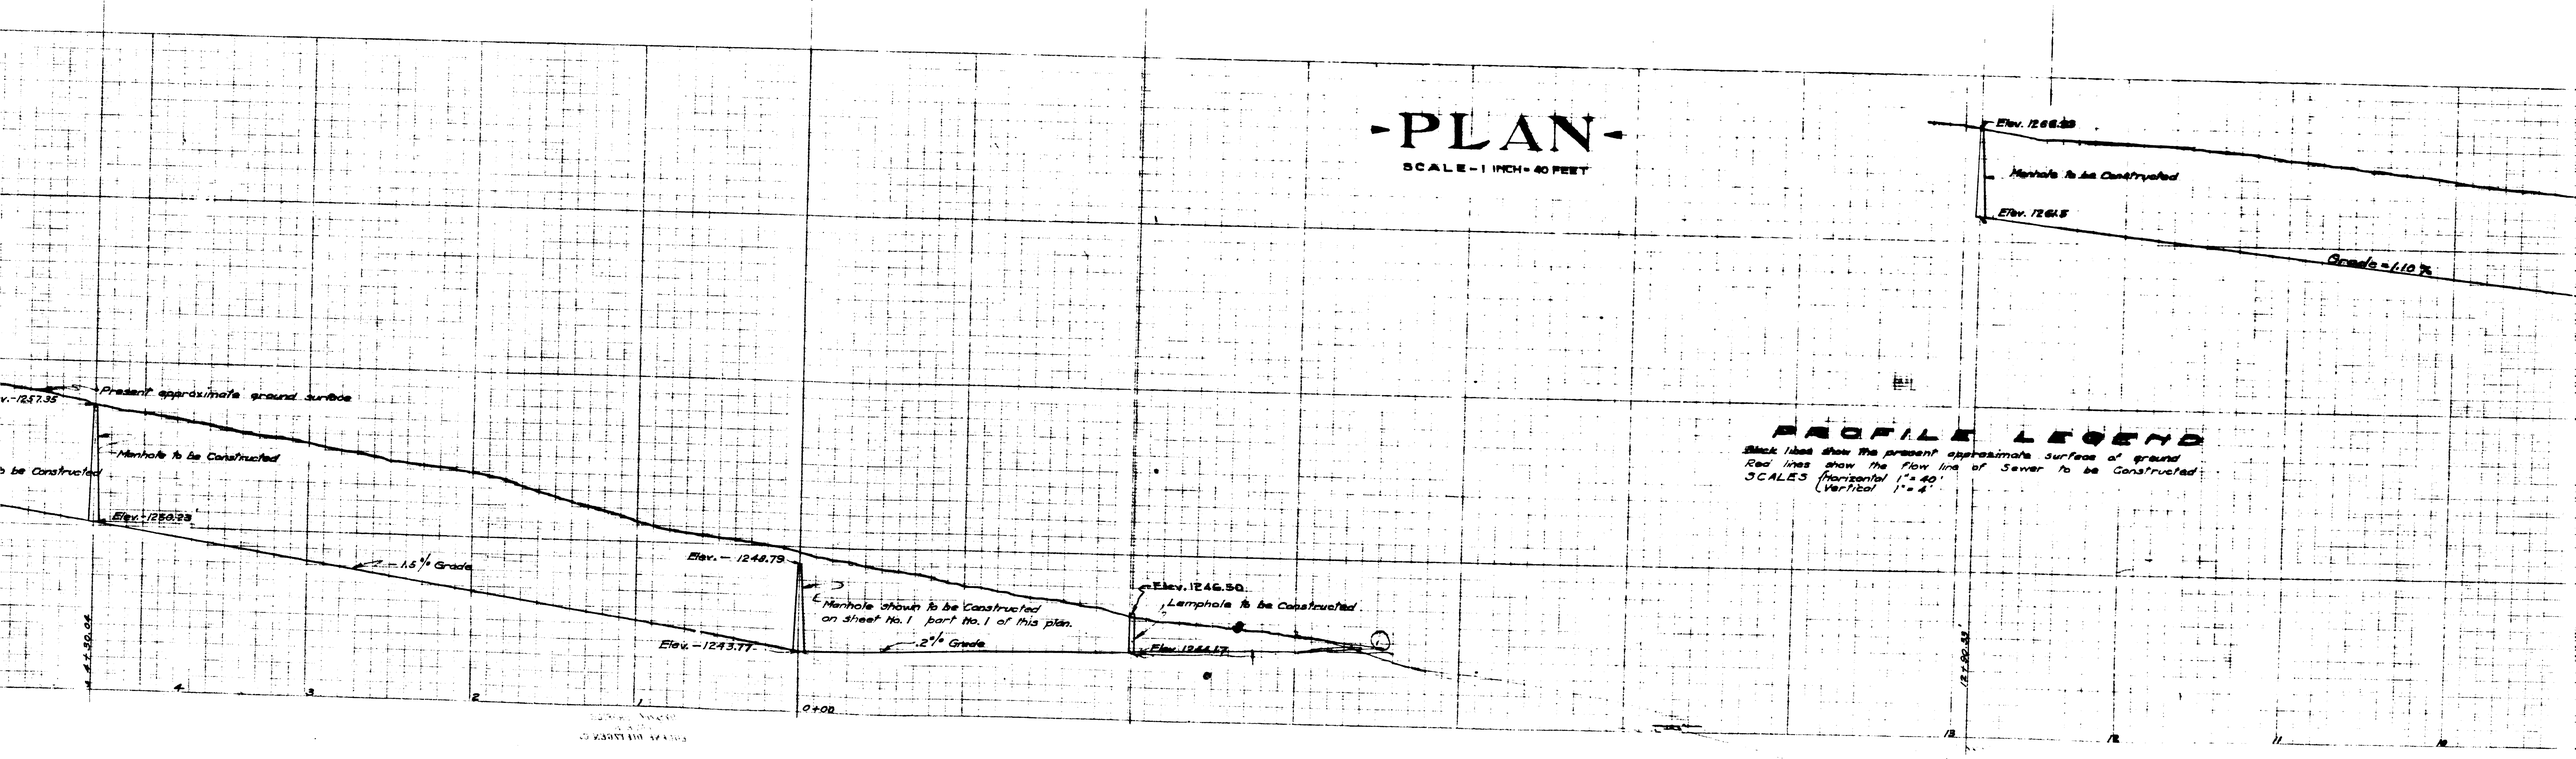

PROFILE LEGEND

Black lines show the present approximate surface of ground
Red lines show the flow line of Sewer to be Constructed
SCALES { Horizontal 1" = 40'
Vertical 1" = 4'