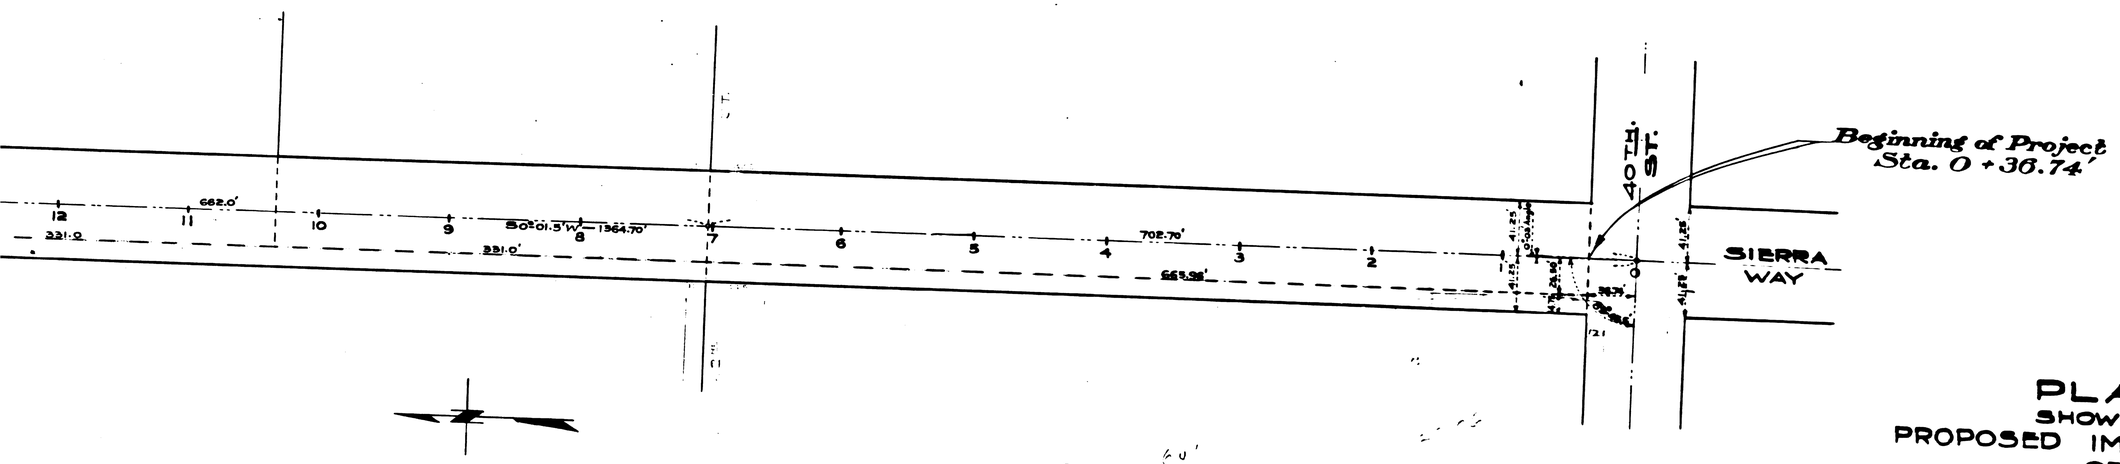

PLAN
SHOWING
PROPOSED IMPROVEMENT
OF
STATE HIGHWAY ROUTE 43
BETWEEN
FORTIETH ST. AND ARROWHEAD BLVD.
CITY OF SAN BERNARDINO, CALIF.

SCALE:— 1" = 50 FT.
JULY, 1936.

CHARLES L. FOULKE
CITY ENGINEER

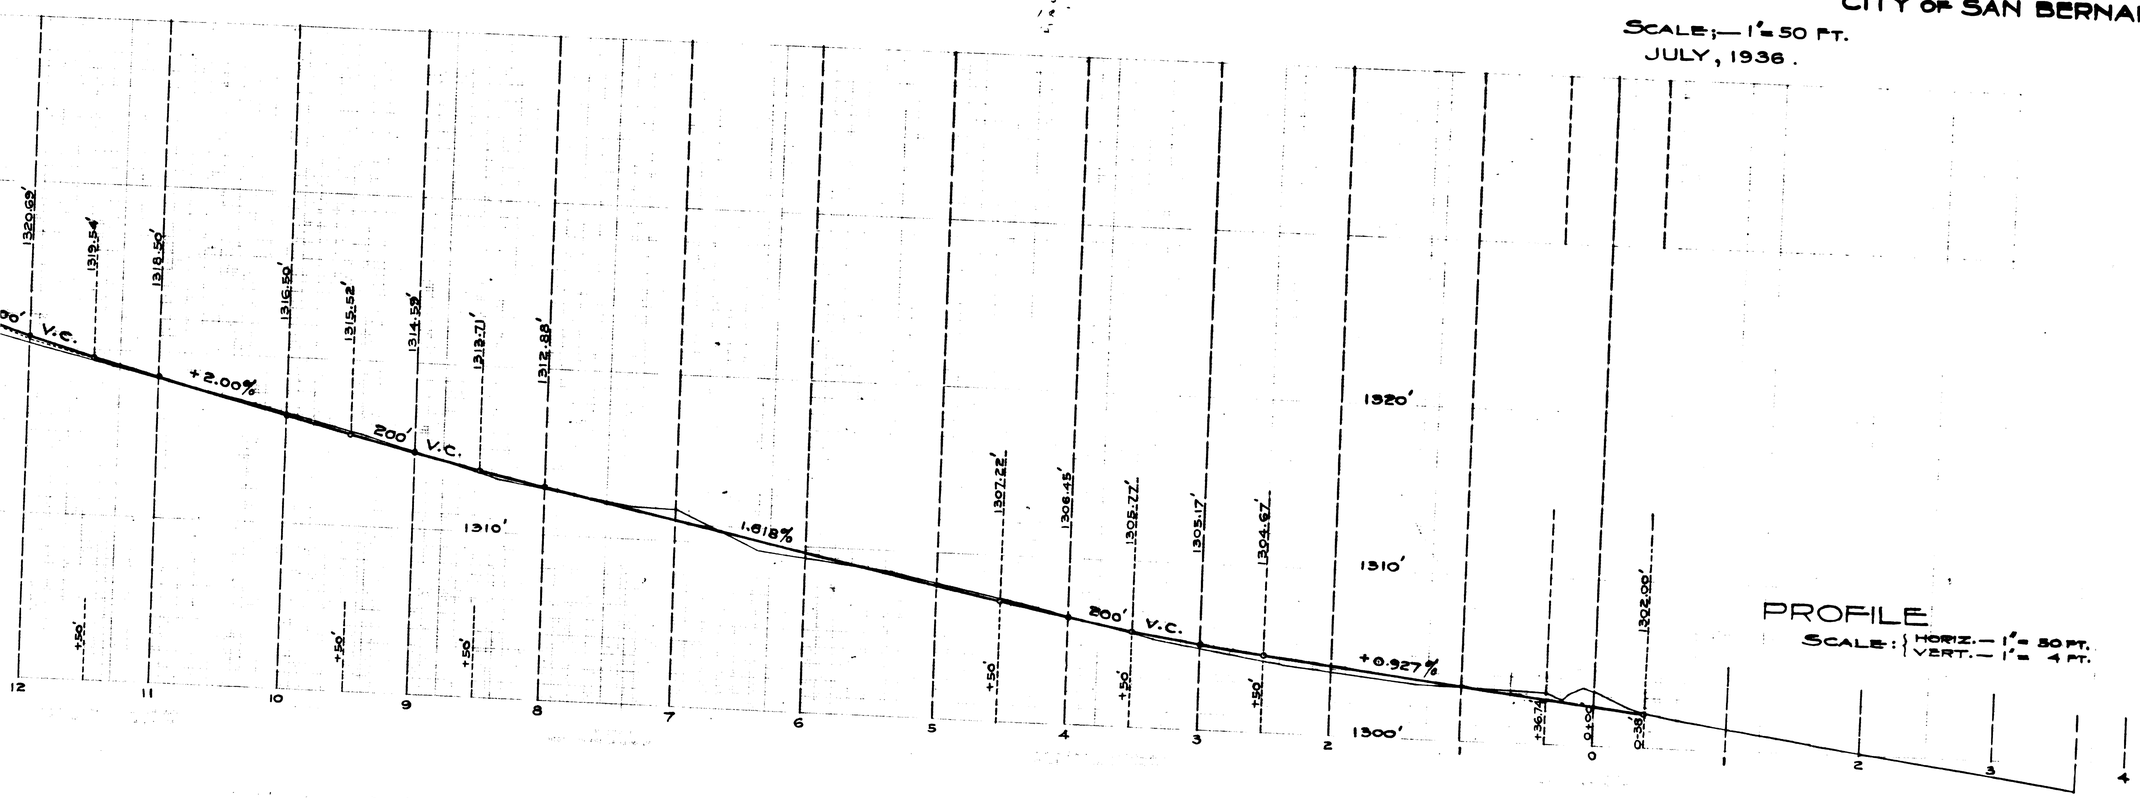

PROFILE
SCALE: { HORIZ.— 1" = 50 FT.
VERT.— 1" = 4 FT.