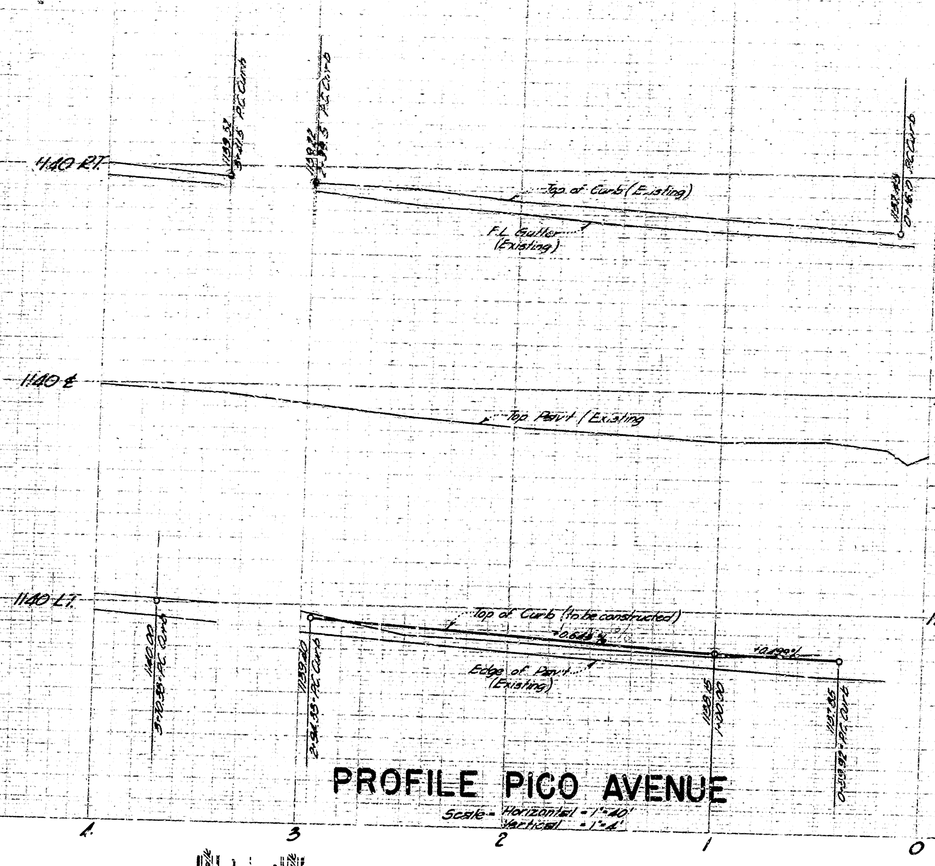

PROFILE PICO AVENUE

Scale - Horizontal - 1"=40'
Vertical - 1"=4'

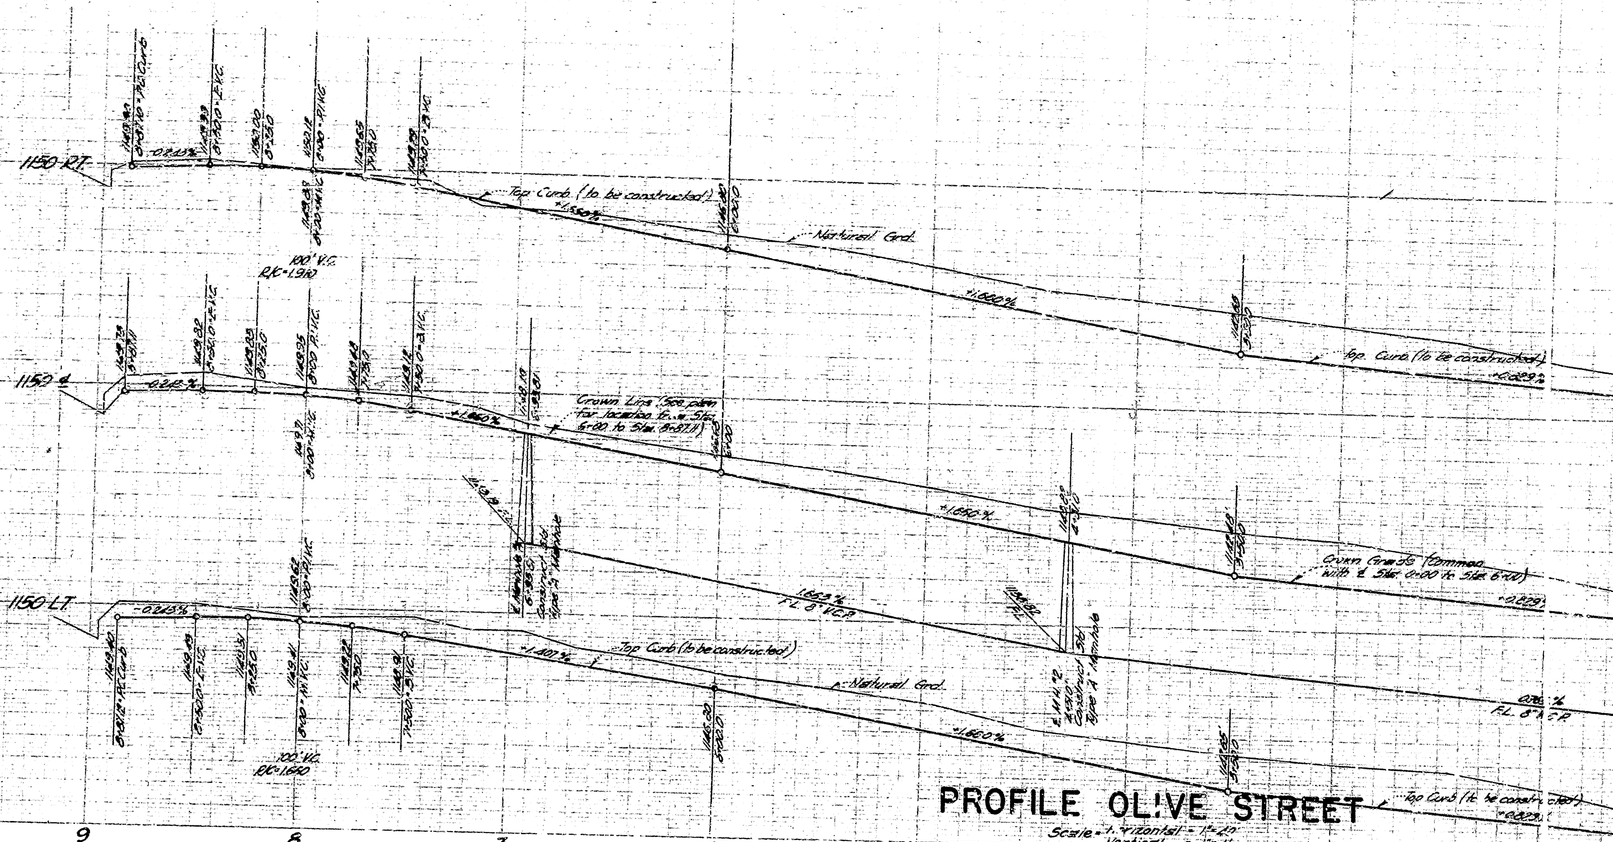

PROFILE OLIVE STREET

Scale - Horizontal - 1"=40'
Vertical - 1"=4'

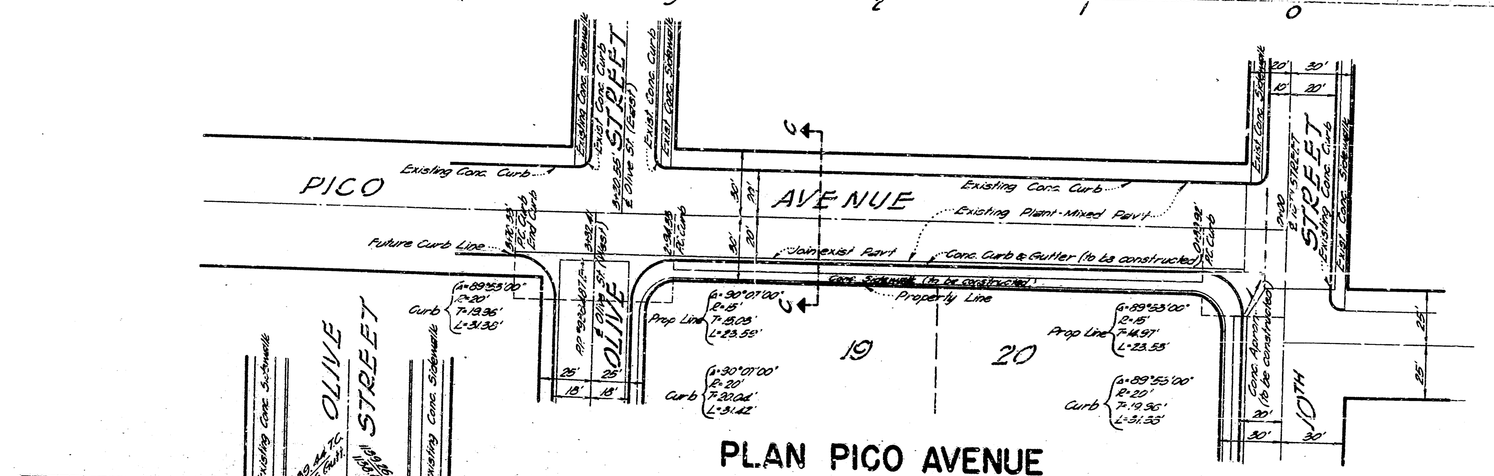

PLAN PICO AVENUE

Scale - 1"=40'

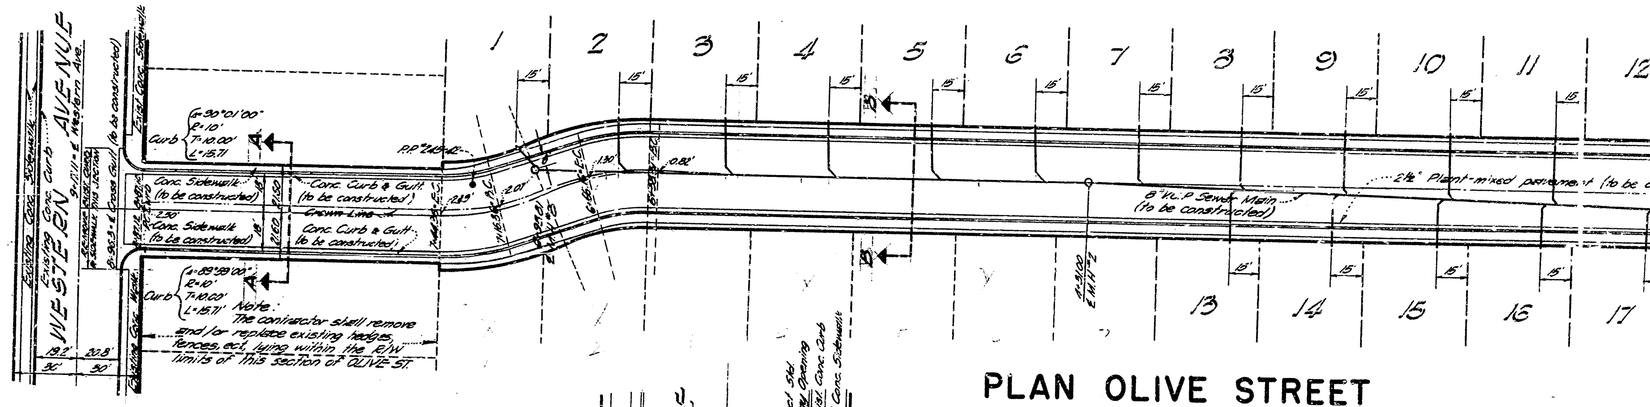

PLAN OLIVE STREET

Scale - 1"=40'

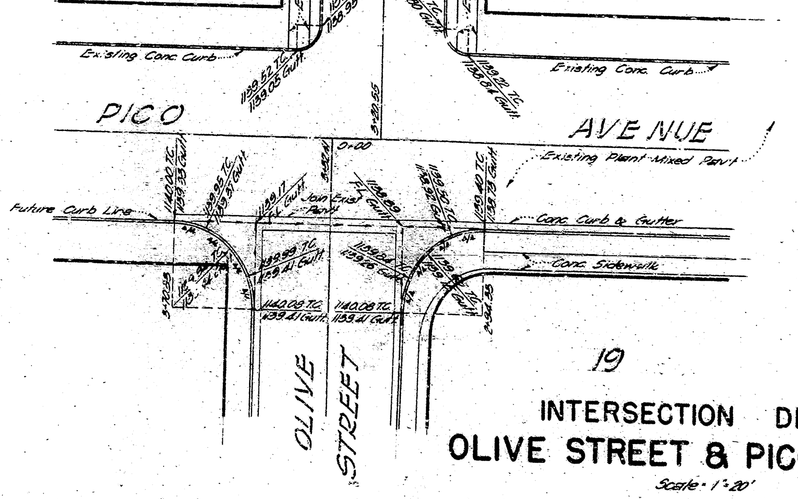

INTERSECTION DETAIL
OLIVE STREET & PICO AVENUE

Scale - 1"=20'

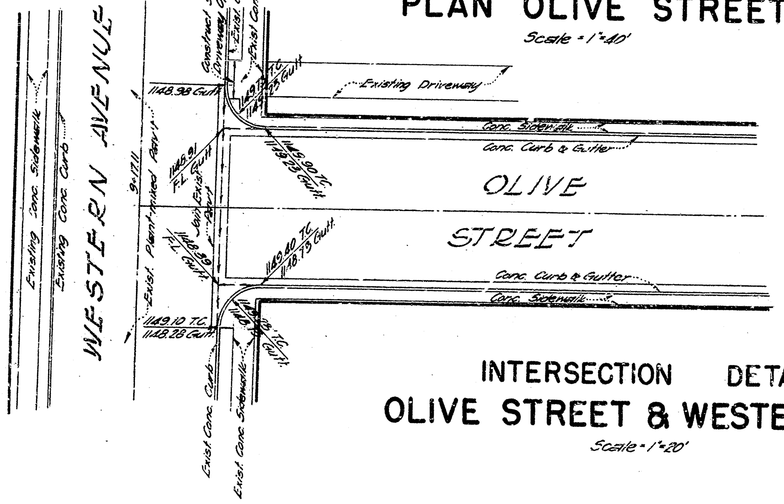

INTERSECTION DETAIL
OLIVE STREET & WESTERN AVENUE

Scale - 1"=20'

NOTES:
1. All construction shall be in conformity with City of San Bernardino, State of California, Specifications No. 2271 Standard Specifications for the Design and Construction of Improvements in Public Streets, Alleys, Ways, and in New Subdivisions.
2. The Contractor shall acquaint himself with the location of all utility installations and other improvements within the contract areas and take the necessary precautions required to avoid damage to such utilities and other improvements.
3. Prior to construction the Contractor shall uncover the end of the existing sewer mains to which this installation is to be joined and verify their locations and elevations. After such verification the gradients of sewer lines 'A' and 'B' between the existing Flush Tanks and Manholes #1 & 2 may be adjusted so as to provide an approved connection. The balance of the construction shall be completed as shown hereon.

REGISTERED CIVIL ENGINEER NO. 2102

IMP