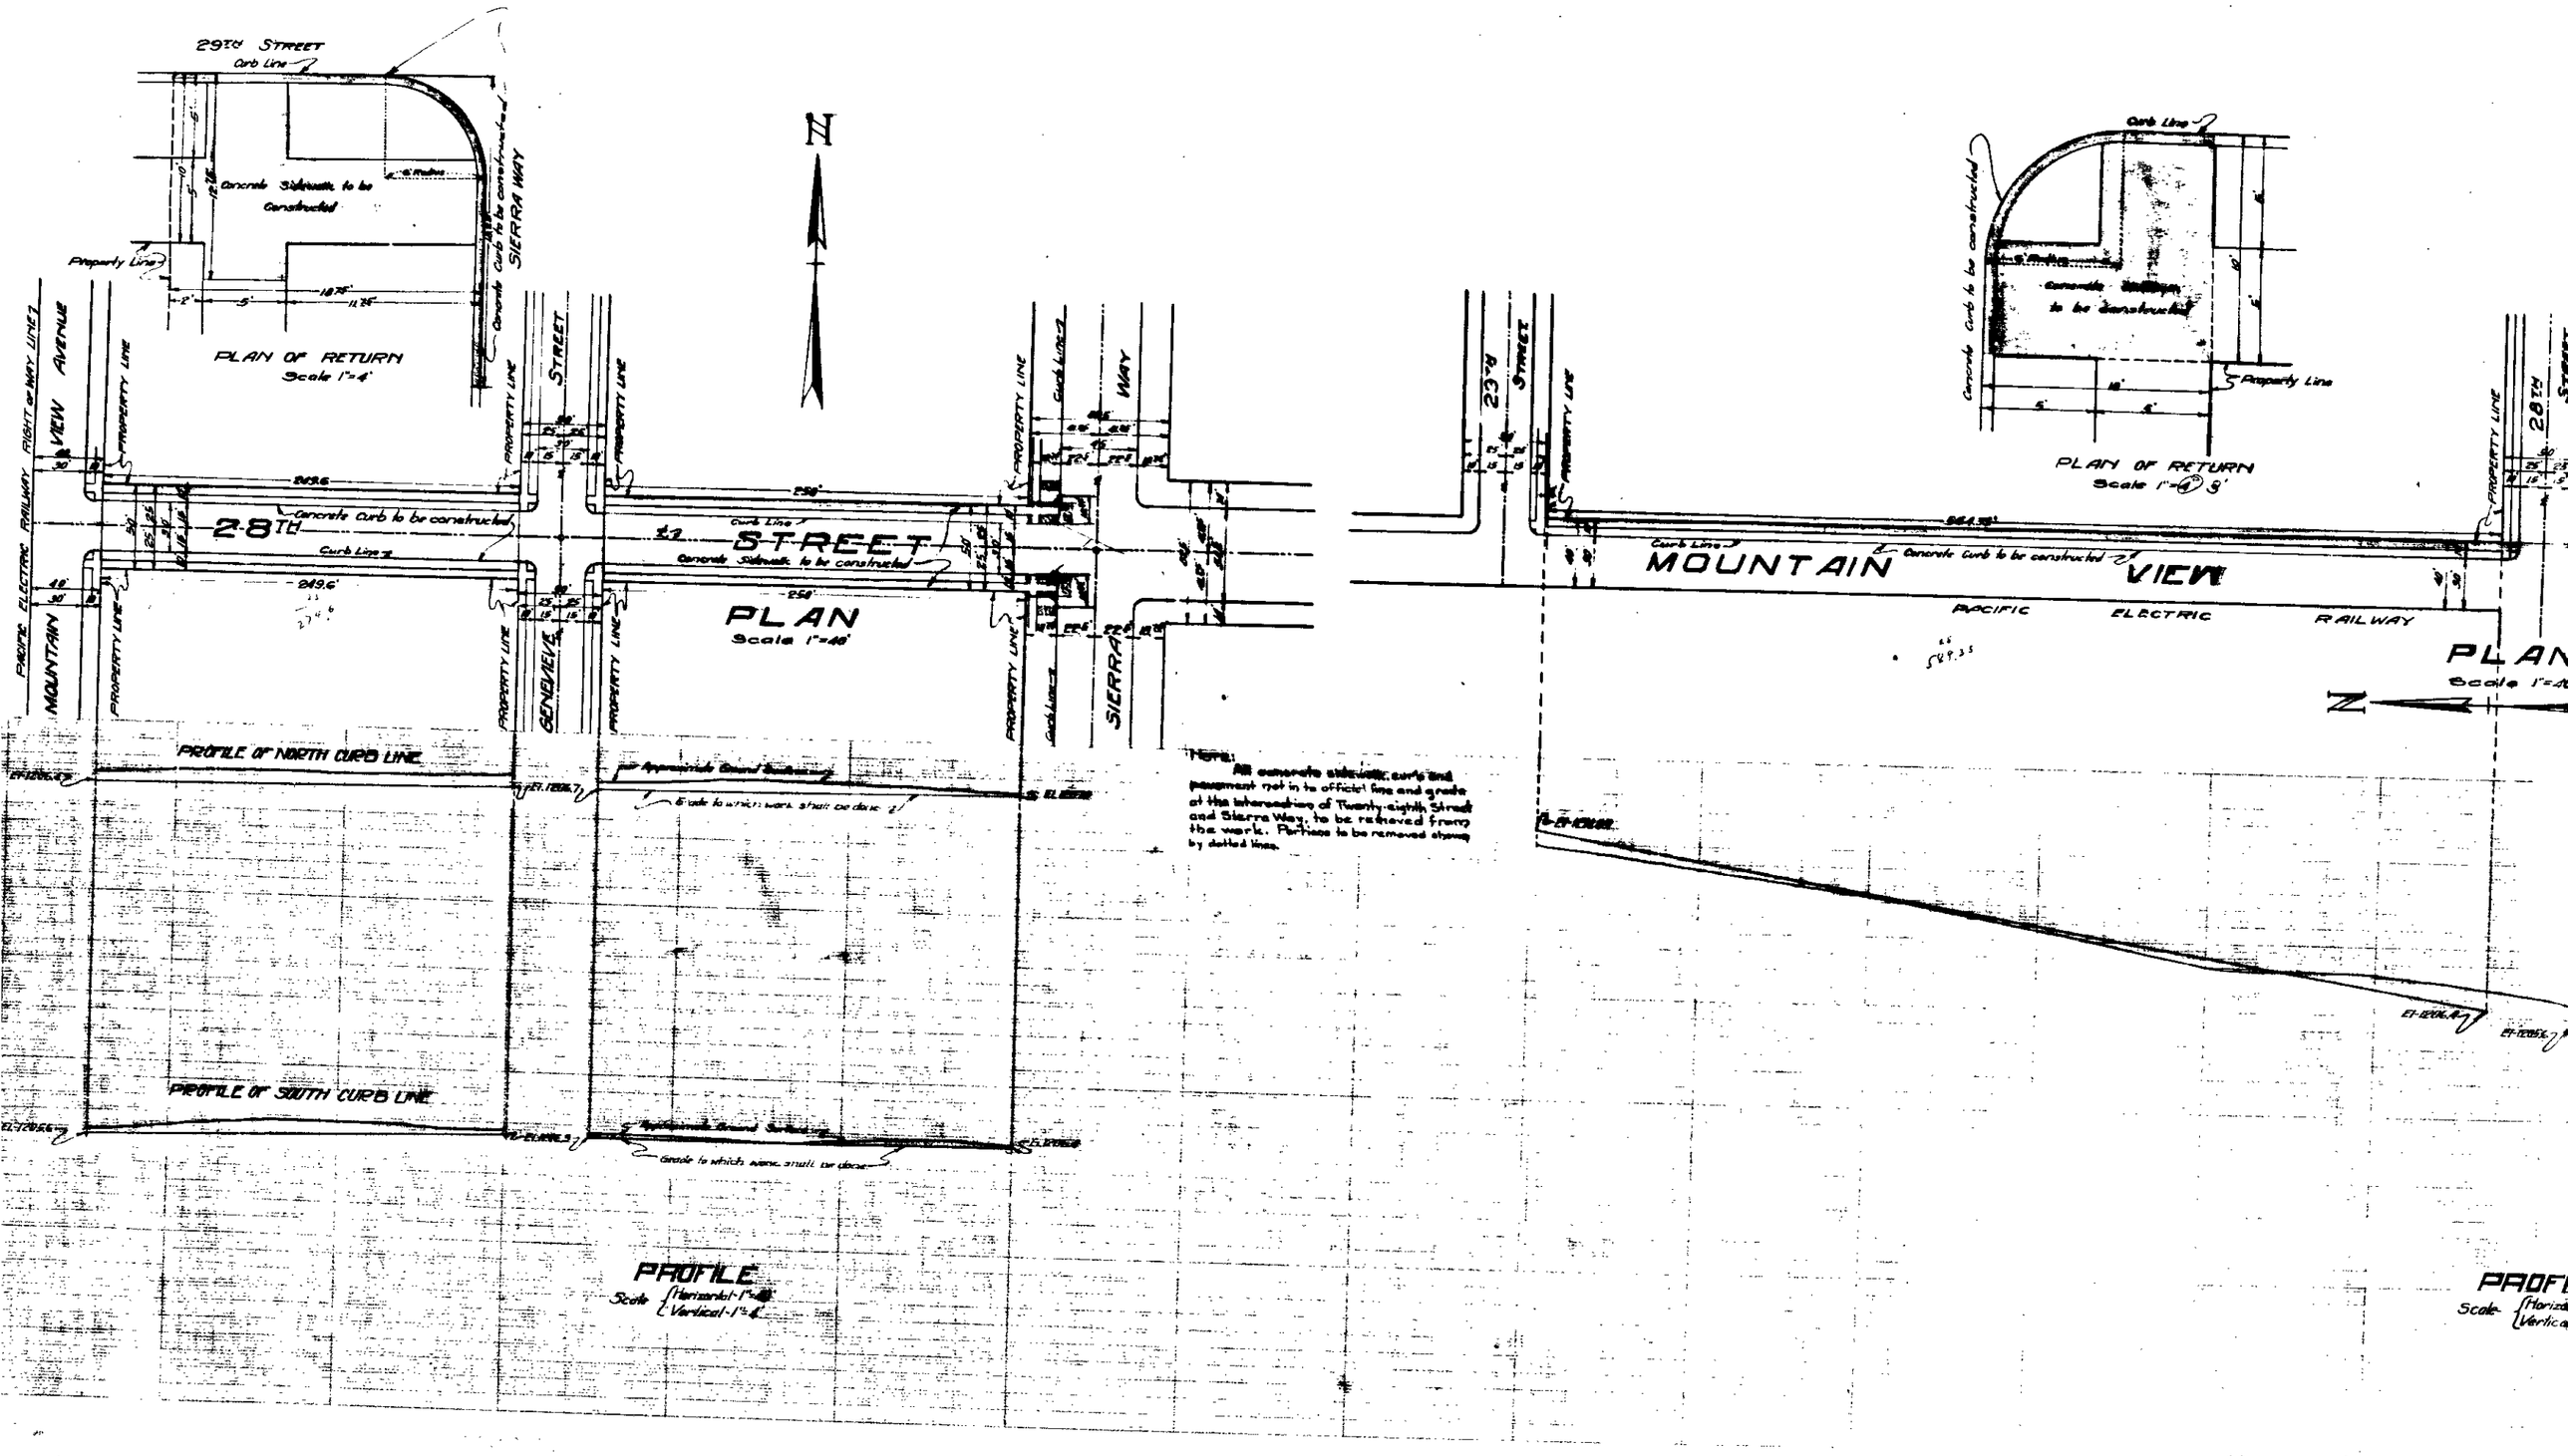

Note:
All concrete sidewalk, curb and pavement not in to official line and grade at the intersection of Twenty-eighth Street and Sierra Way, to be removed from the work. Portions to be removed shown by dotted lines.