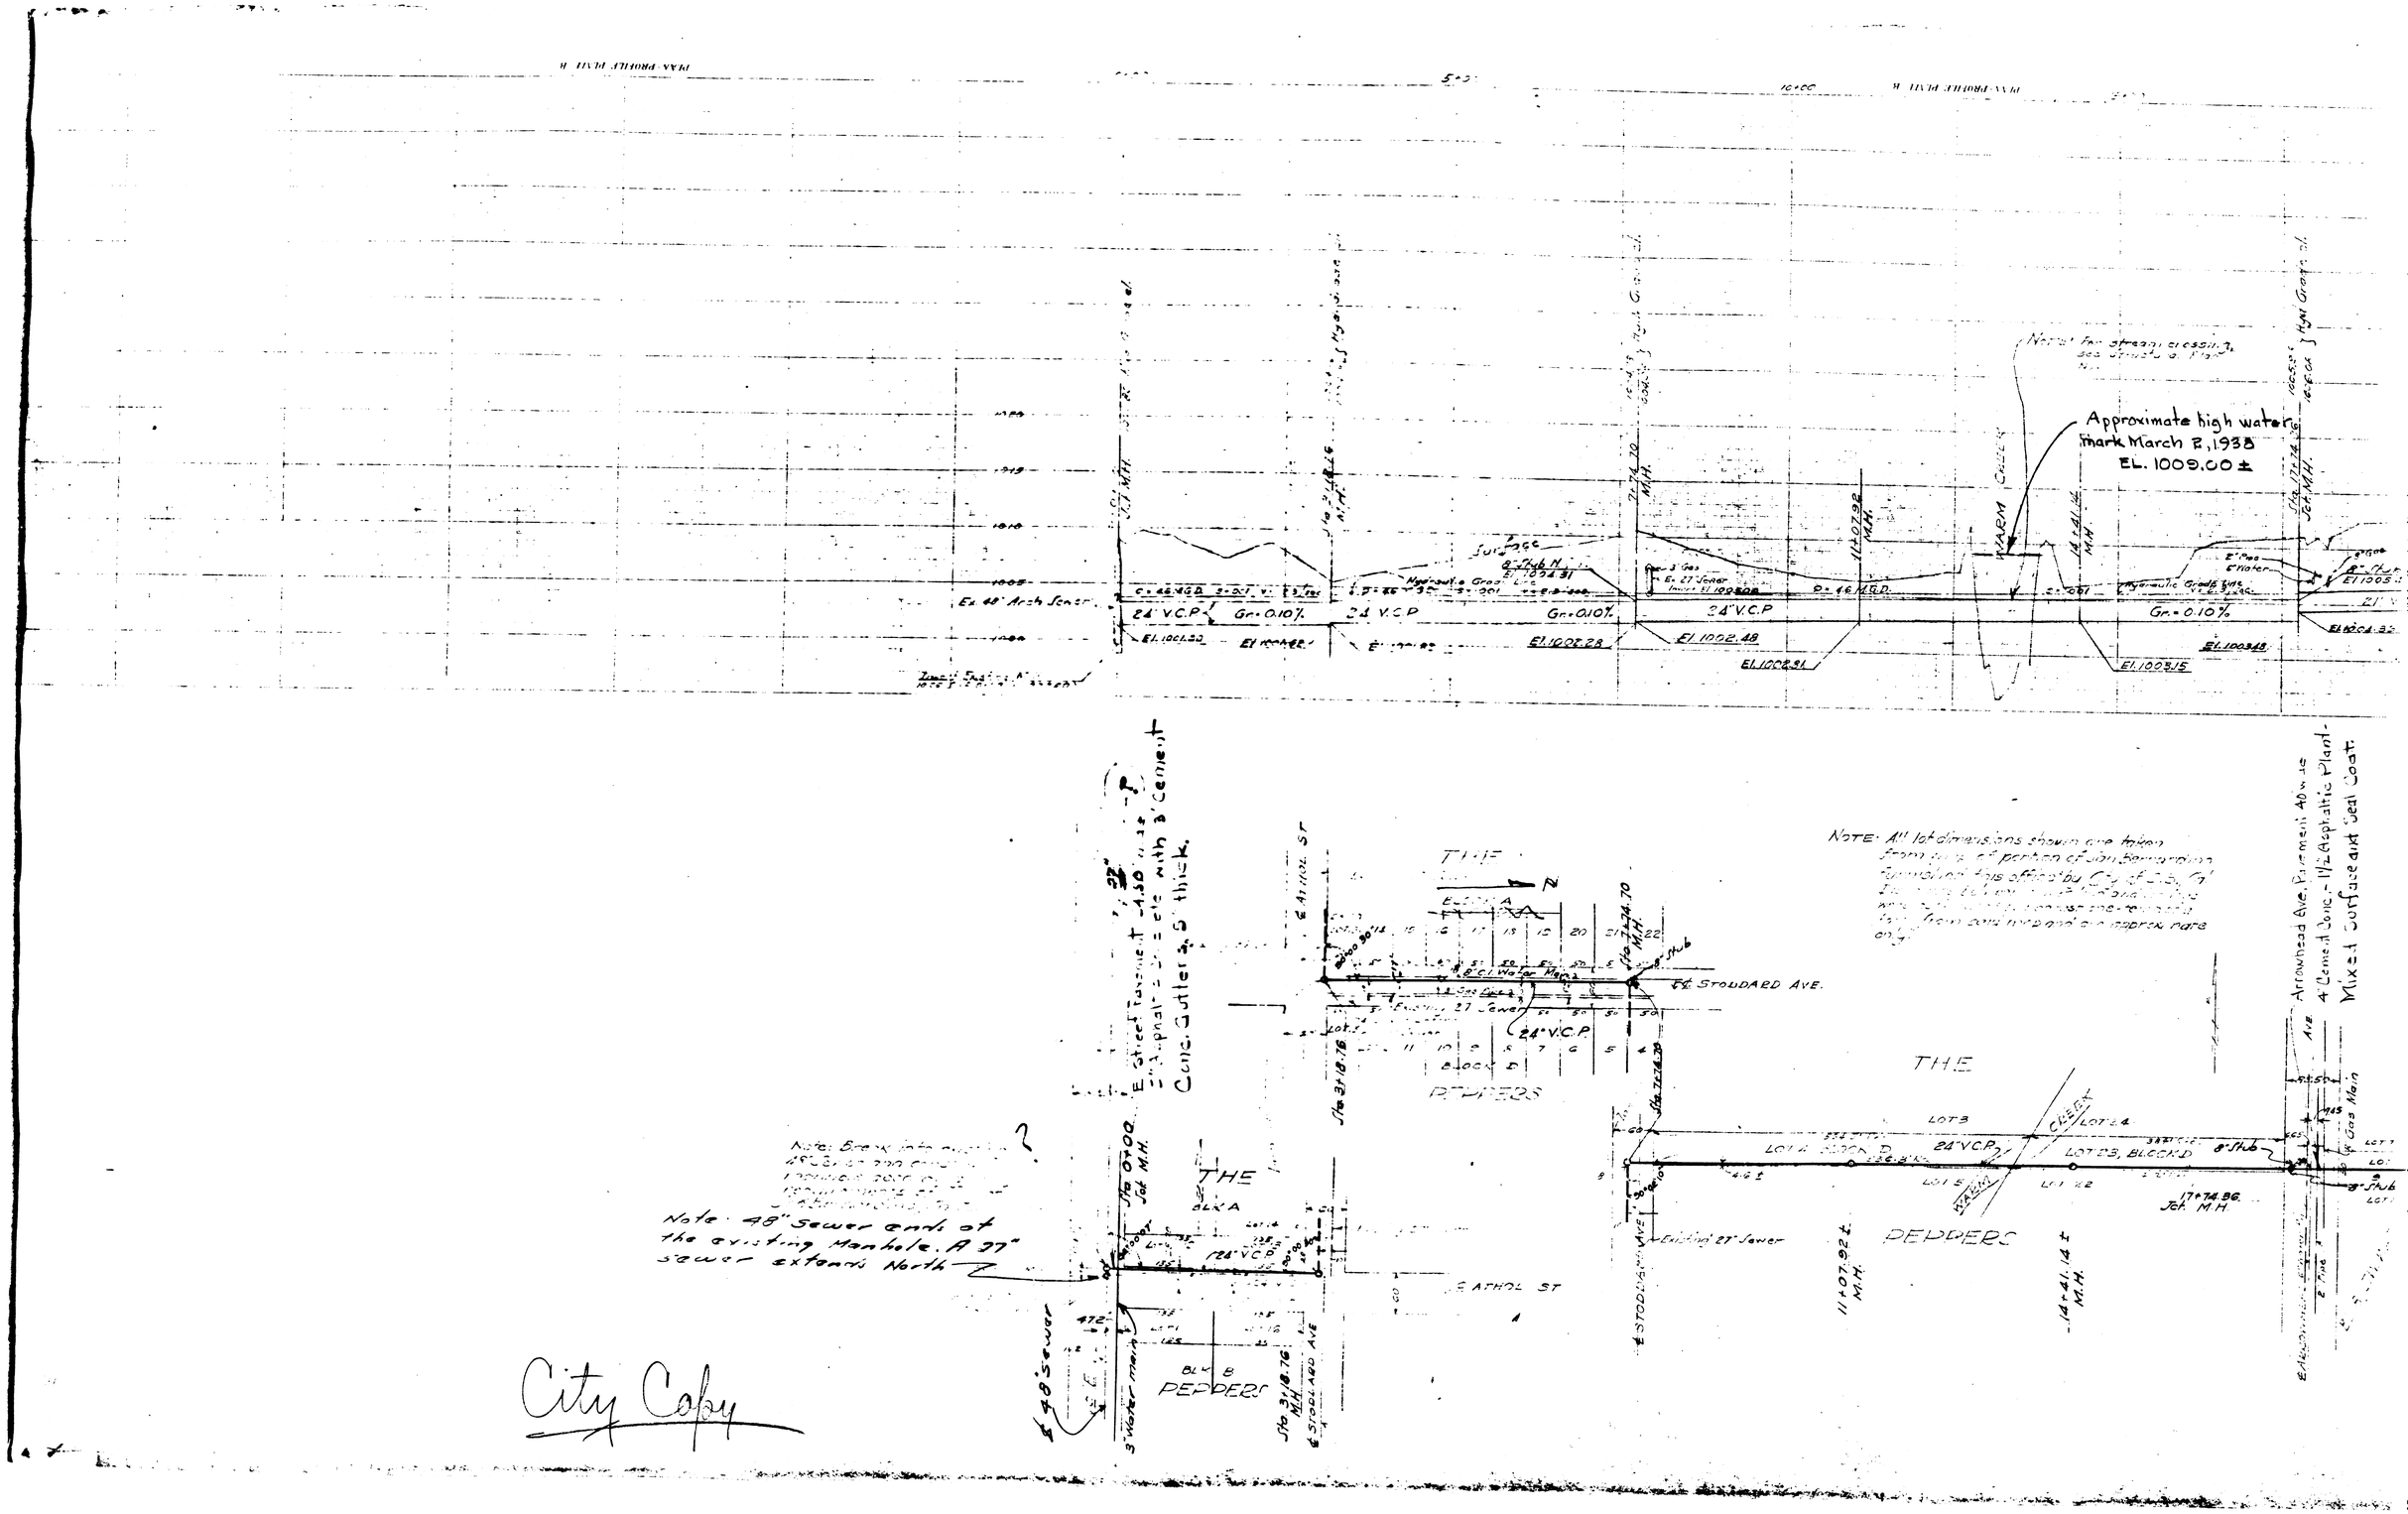
Approximate high water mark March 2, 1938
EL. 1009.00 ±
Ex. 48" Arch Sewer
24" V.C.P.
Gr. = 0.10%
El. 1002.28
El. 1002.48
El. 1002.31
El. 1003.15
MARM CREEK
THE
PEPPERS
BLOCK A
BLOCK B
BLOCK D
LOT 3
LOT 4
LOT 5
LOT 2
LOT 3, BLOCK D
E. STOUDARD AVE.
E. ATHOL ST.
Existing 27" Sewer
8" Stub
Jct. M.H.
11+07.92 M.H.
14+41.14 M.H.
17+74.86 Jct. M.H.
Note: All lot dimensions shown are taken from plans of portion of Joint Sanitation Commission's office by City of Lynn, and are approx. only.
Note: 48" Sewer ends at the existing Manhole. A 27" sewer extends North
Concrete Gutter 2.5' thick.
Arrowhead Ave. Pavement Above
4" Cement Conc. - 1½ Asphaltic Plant-Mixed Surface and Seal Coat.
City Copy