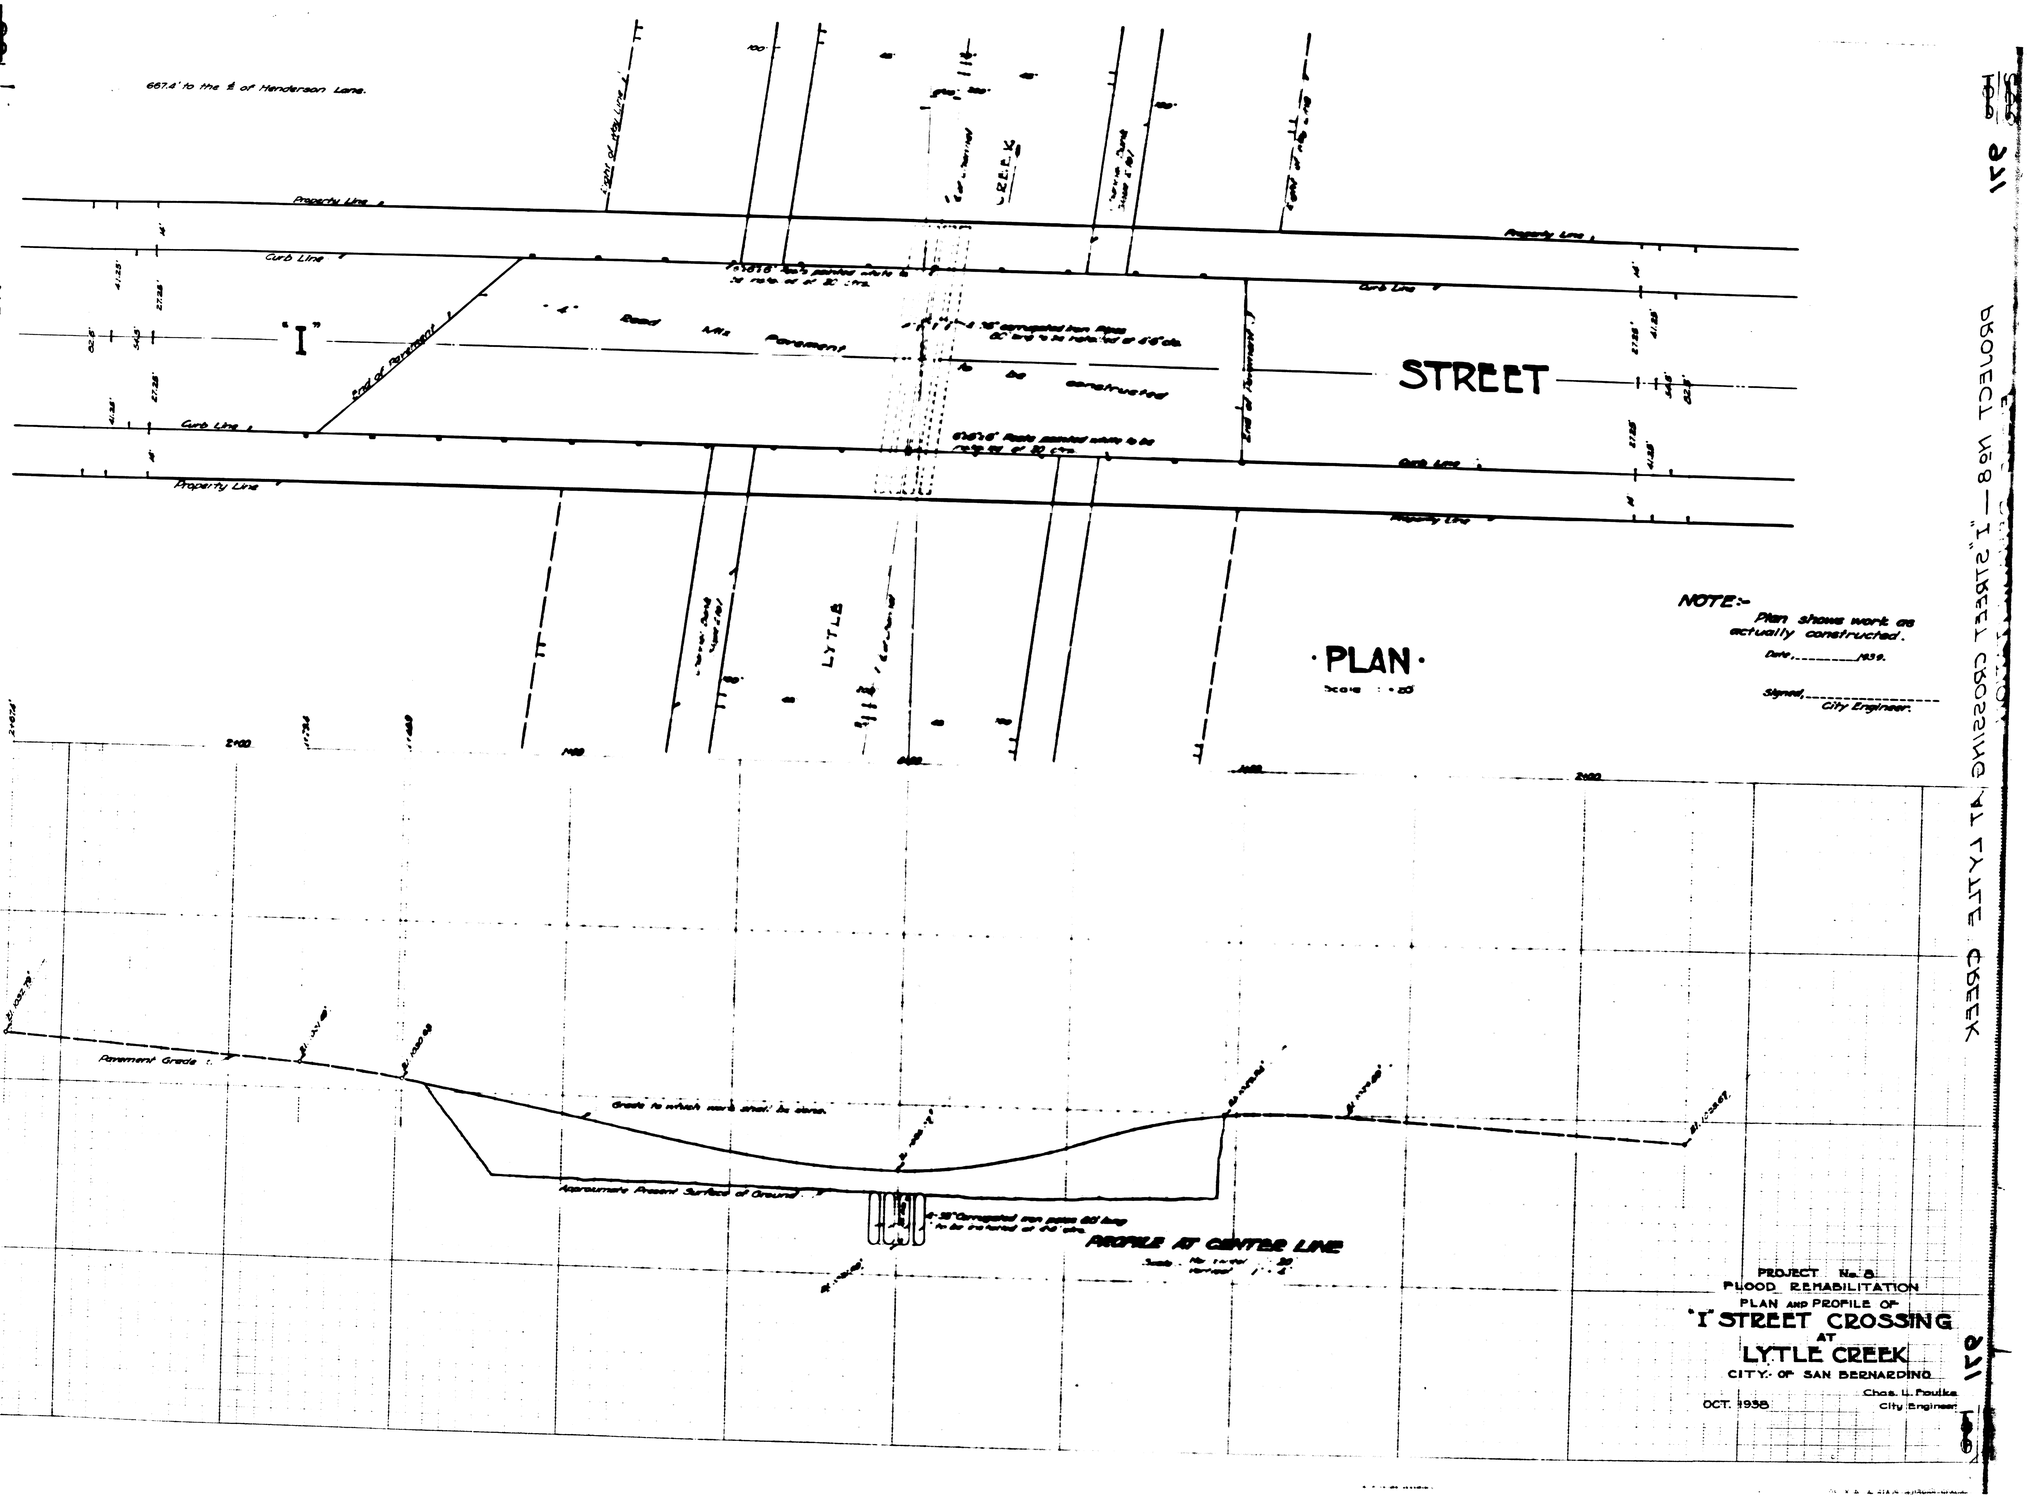

NOTE:-
Plan shows work as actually constructed.
Date _____ 1939.
Signed, _____
City Engineer.

PROJECT No. 8
FLOOD REHABILITATION
PLAN AND PROFILE OF
"I" STREET CROSSING
AT
LYTLE CREEK
CITY OF SAN BERNARDINO
OCT. 1938
Chas. L. Faulke
City Engineer

PROJECT No. 8 — "I" STREET CROSSING AT LYTLE CREEK