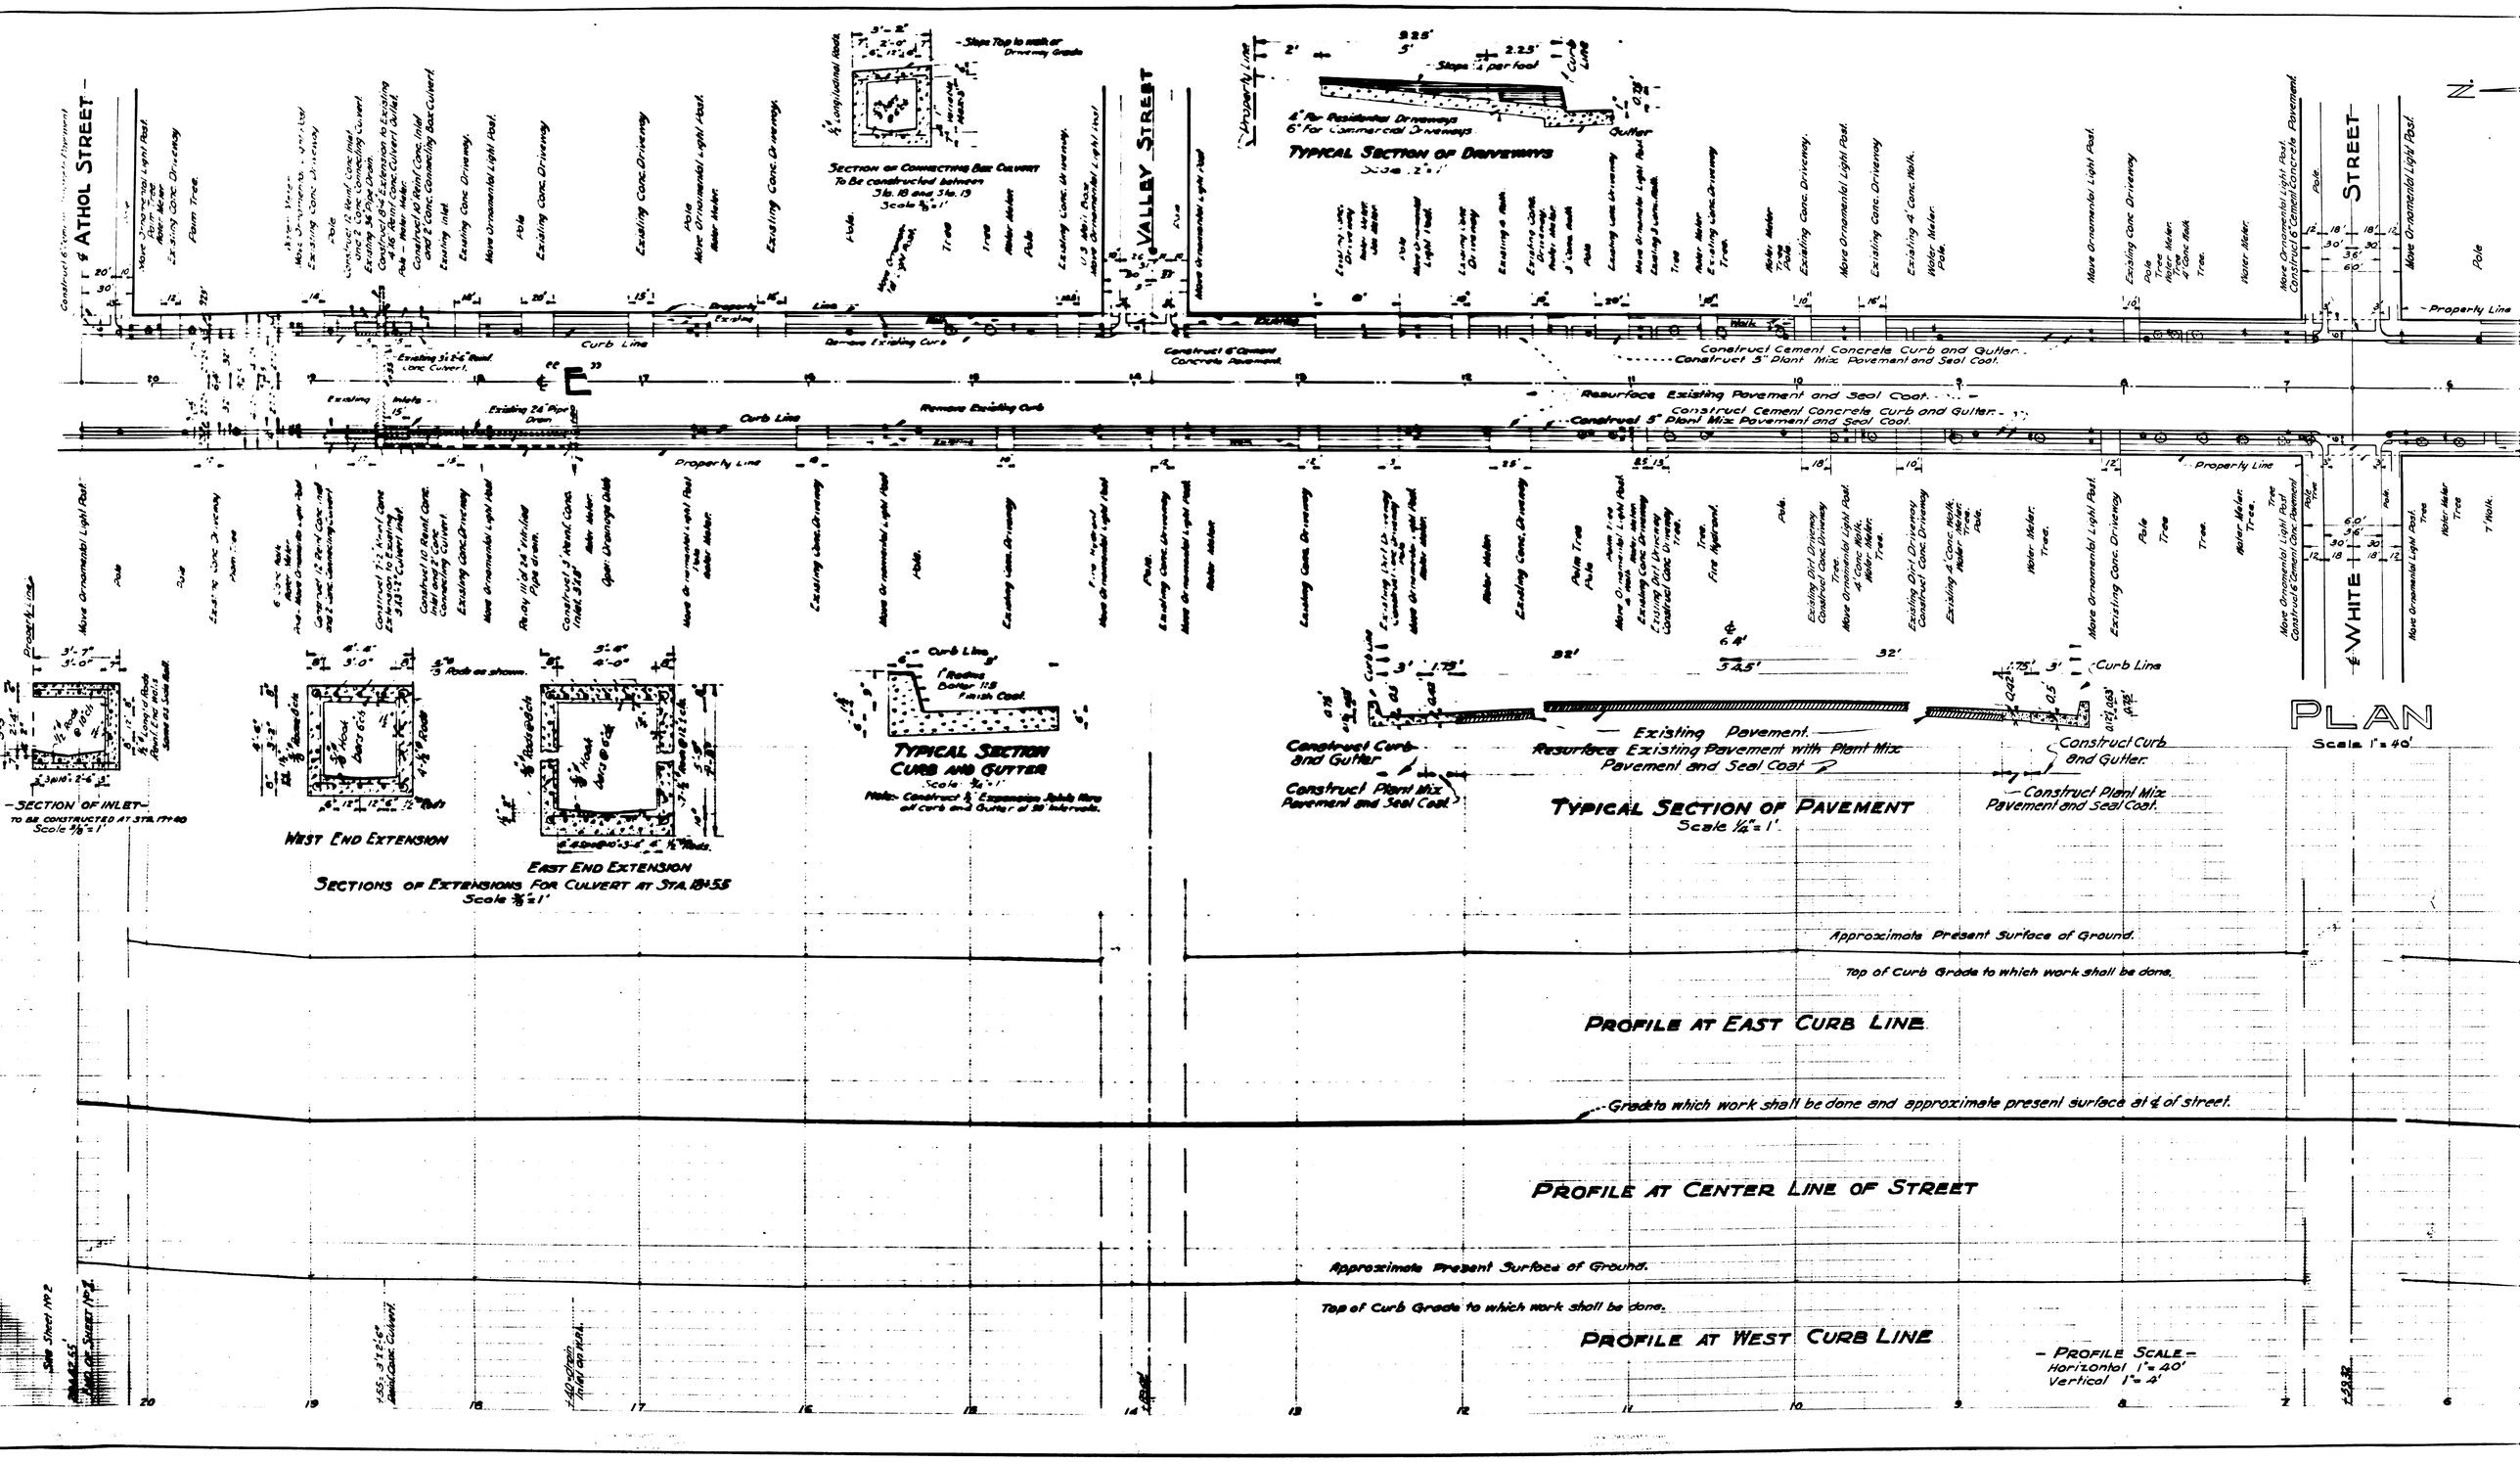
ATHOL STREET
VALLEY STREET
WHITE STREET
PLAN
Scale 1" = 40'
Section of Connecting Box Culvert
To Be constructed between Sta. 18 and Sta. 19
Scale 3/8" = 1'
Typical Section of Driveways
4" For Residential Driveways
6" For Commercial Driveways
Gutter
Typical Section Curb and Gutter
Scale 3/4" = 1'
Section of Inlet
To be constructed at Sta. 17+40
Scale 3/8" = 1'
West End Extension
East End Extension
Sections of Extensions for Culvert at Sta. 18+55
Scale 3/8" = 1'
Construct Cement Concrete Curb and Gutter.
Construct 5" Plant Mix Pavement and Seal Coat.
Resurface Existing Pavement and Seal Coat.
Remove Existing Curb
Curb Line
Property Line
Construct Curb and Gutter
Construct Plant Mix Pavement and Seal Coat
Existing Pavement
Resurface Existing Pavement with Plant Mix Pavement and Seal Coat
Typical Section of Pavement
Scale 1/4" = 1'
Approximate Present Surface of Ground.
Top of Curb Grade to which work shall be done.
Profile at East Curb Line
Grade to which work shall be done and approximate present surface at ℄ of street.
Profile at Center Line of Street
Profile at West Curb Line
Profile Scale
Horizontal 1" = 40'
Vertical 1" = 4'