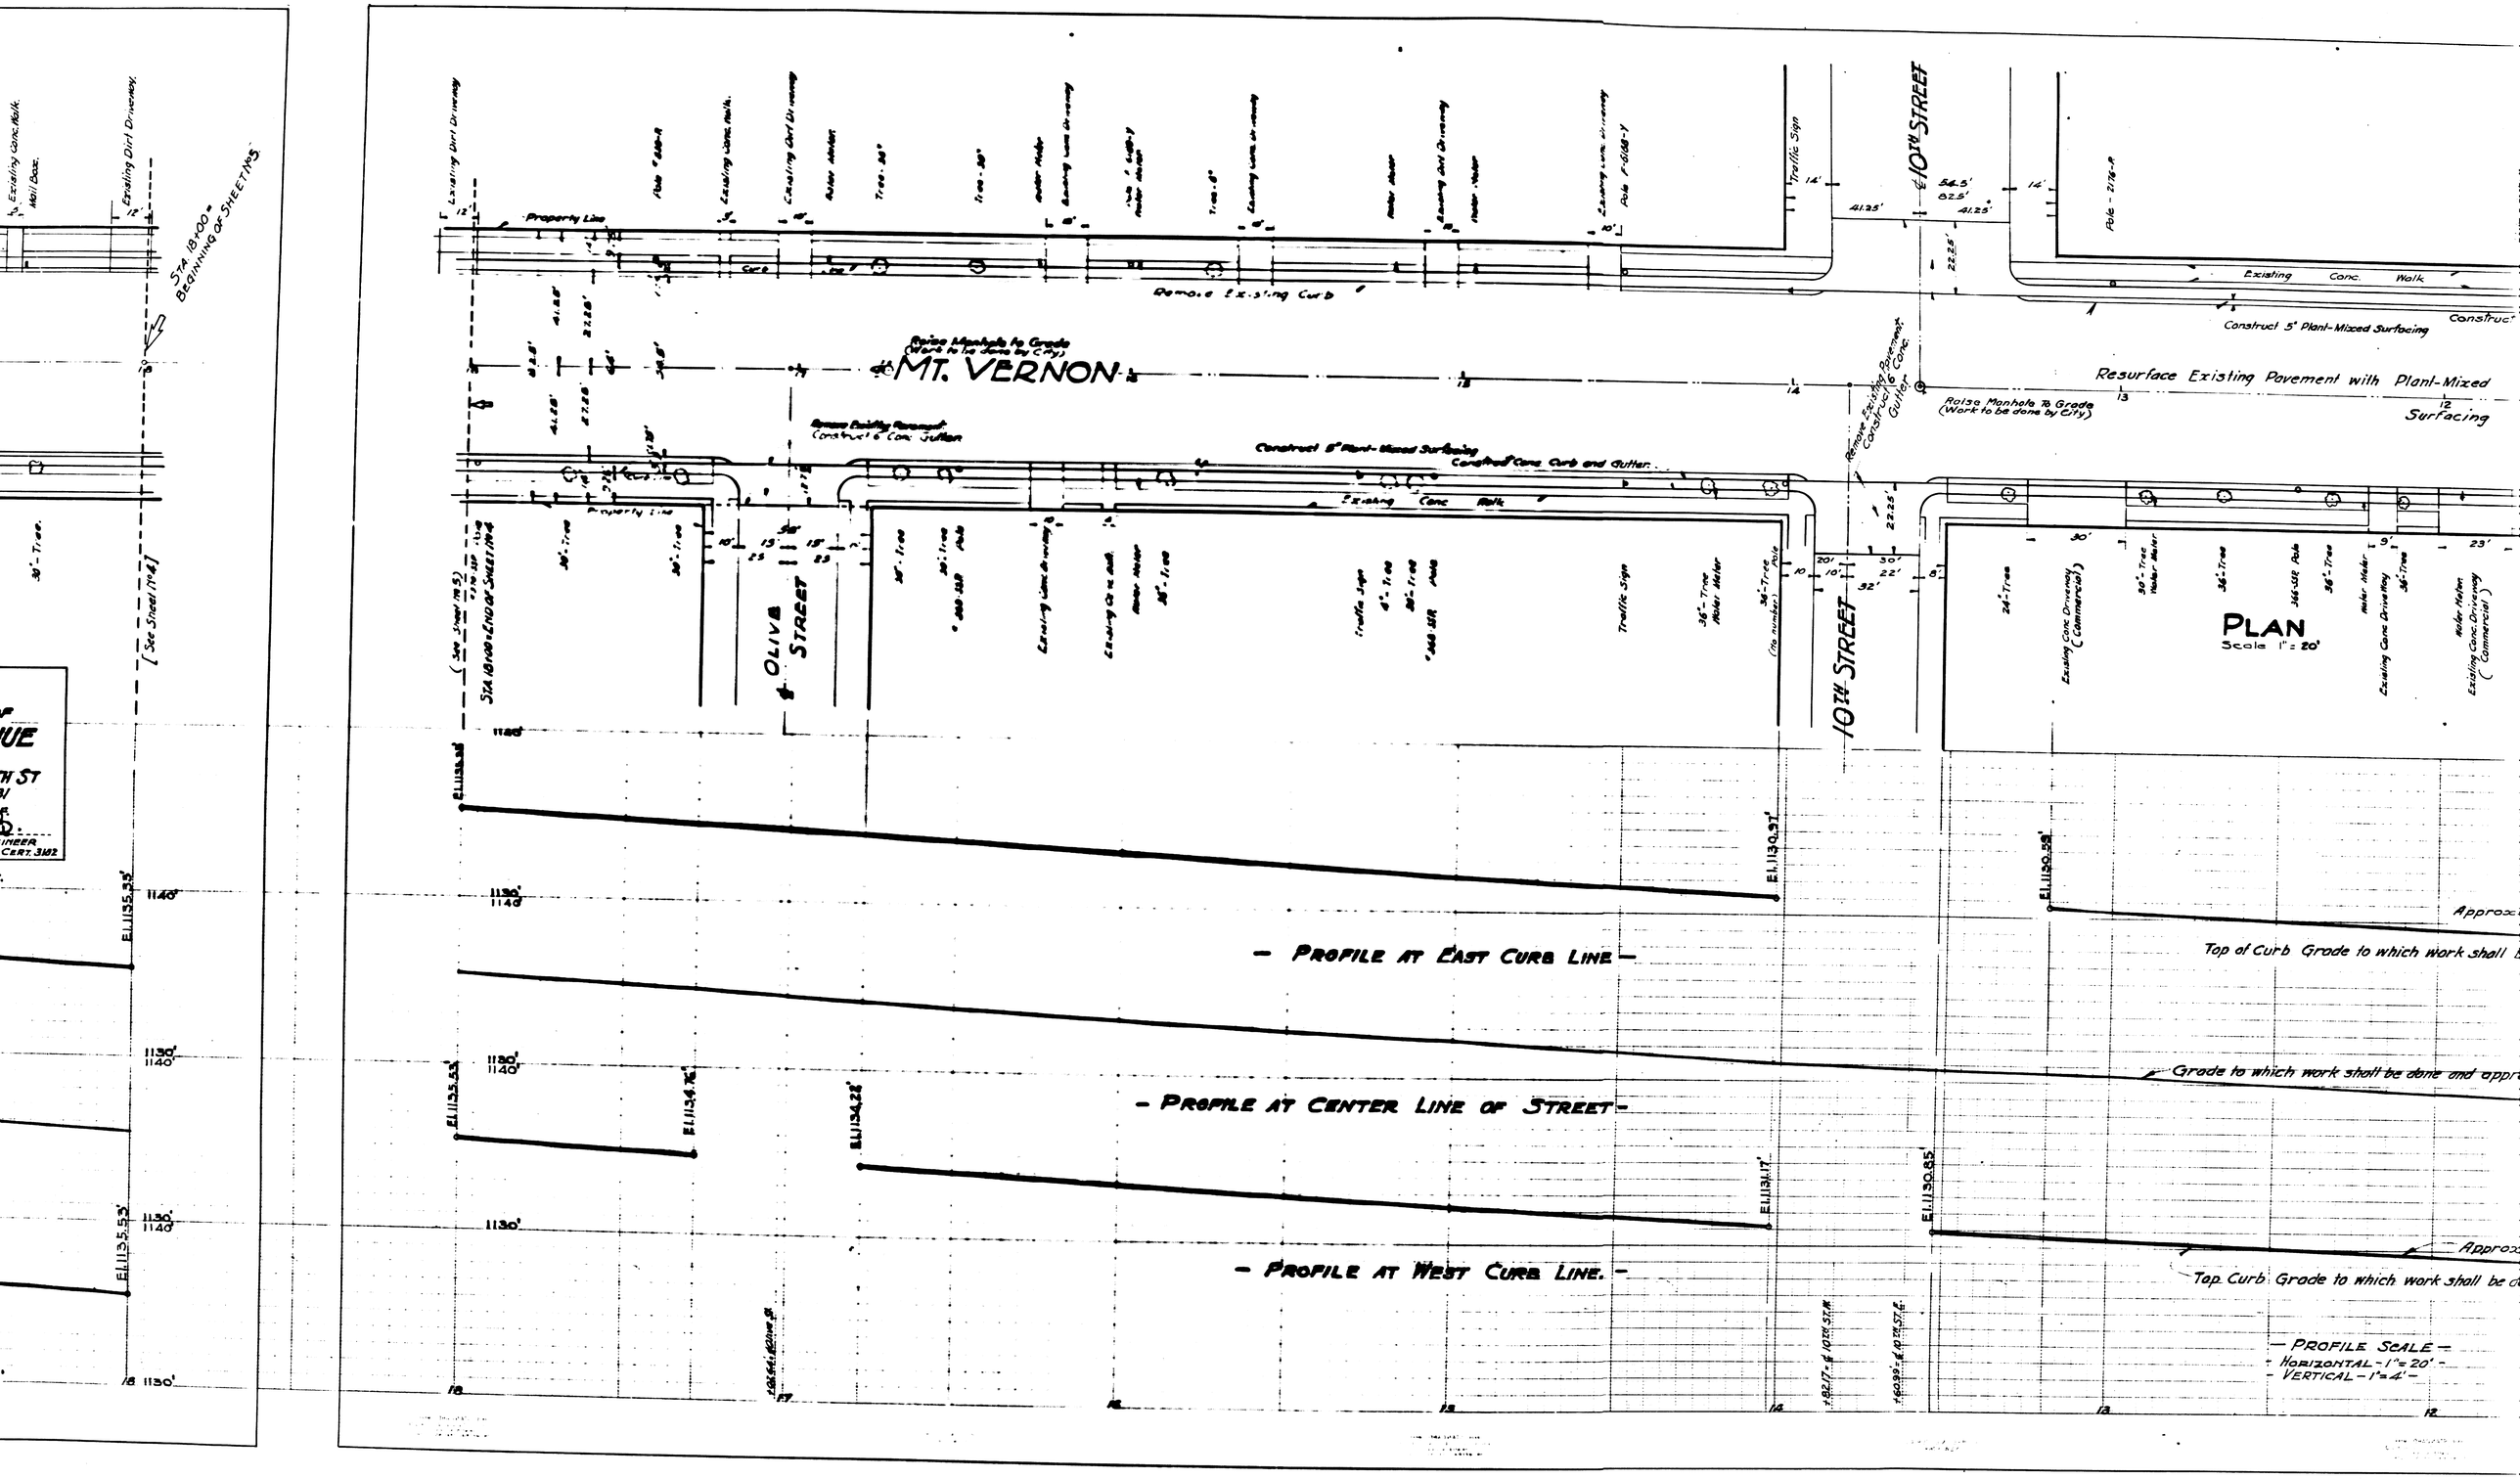
Existing Conc. Walk
Mail Box
Existing Dirt Driveway
STA 18+00 = BEGINNING OF SHEET 1-5
[See Sheet 1-4]
Existing Dirt Driveway
Pole
Existing Conc. Walk
Existing Dirt Driveway
Meter Meter
Existing Conc. Driveway
Meter Meter
Existing Conc. Driveway
Meter Meter
Existing Dirt Driveway
Meter Meter
Existing Conc. Driveway
Pole
Traffic Sign
Property Line
Remove Existing Curb
Raise Manhole to Grade (Work to be done by City)
MT. VERNON
Remove Existing Pavement Construct 6" Conc. Gutter
Construct 5" Plant-Mixed Surfacing
Construct Conc. Curb and Gutter
Existing Conc. Walk
Remove Existing Pavement Construct 6" Conc. Gutter
Raise Manhole To Grade (Work to be done by City)
Construct 5" Plant-Mixed Surfacing
Resurface Existing Pavement with Plant-Mixed Surfacing
Pole - 2176-P
Existing Conc. Walk
10TH STREET
OLIVE STREET
(See Sheet 1-5)
STA 18+00 = END OF SHEET 1-4
30'-Tree
Pole
Existing Conc. Driveway
Existing Conc. Walk
Meter Meter
Traffic Sign
4"-Tree
Pole
Traffic Sign
36"-Tree
Meter Meter
34"-Tree
(No number)
Pole
10TH STREET
24"-Tree
Existing Conc. Driveway (Commercial)
30"-Tree
Meter Meter
36"-Tree
Pole
36"-Tree
Meter Meter
36"-Tree
Existing Conc. Driveway
Meter Meter
Existing Conc. Driveway (Commercial)
PLAN
Scale 1" = 20'
E.L. 1135.35'
E.L. 1135.53'
E.L. 1134.76'
E.L. 1134.28'
E.L. 1131.17'
E.L. 1130.85'
E.L. 1130.97'
E.L. 1130.59'
1140'
1130'
1140'
1130'
1140'
1130'
1140'
1130'
1140'
1130'
— PROFILE AT EAST CURB LINE —
— PROFILE AT CENTER LINE OF STREET —
— PROFILE AT WEST CURB LINE —
Approx.
Top of Curb Grade to which work shall
Grade to which work shall be done and appr
Approx.
Top Curb Grade to which work shall be d
— PROFILE SCALE —
HORIZONTAL - 1" = 20'
VERTICAL - 1" = 4'