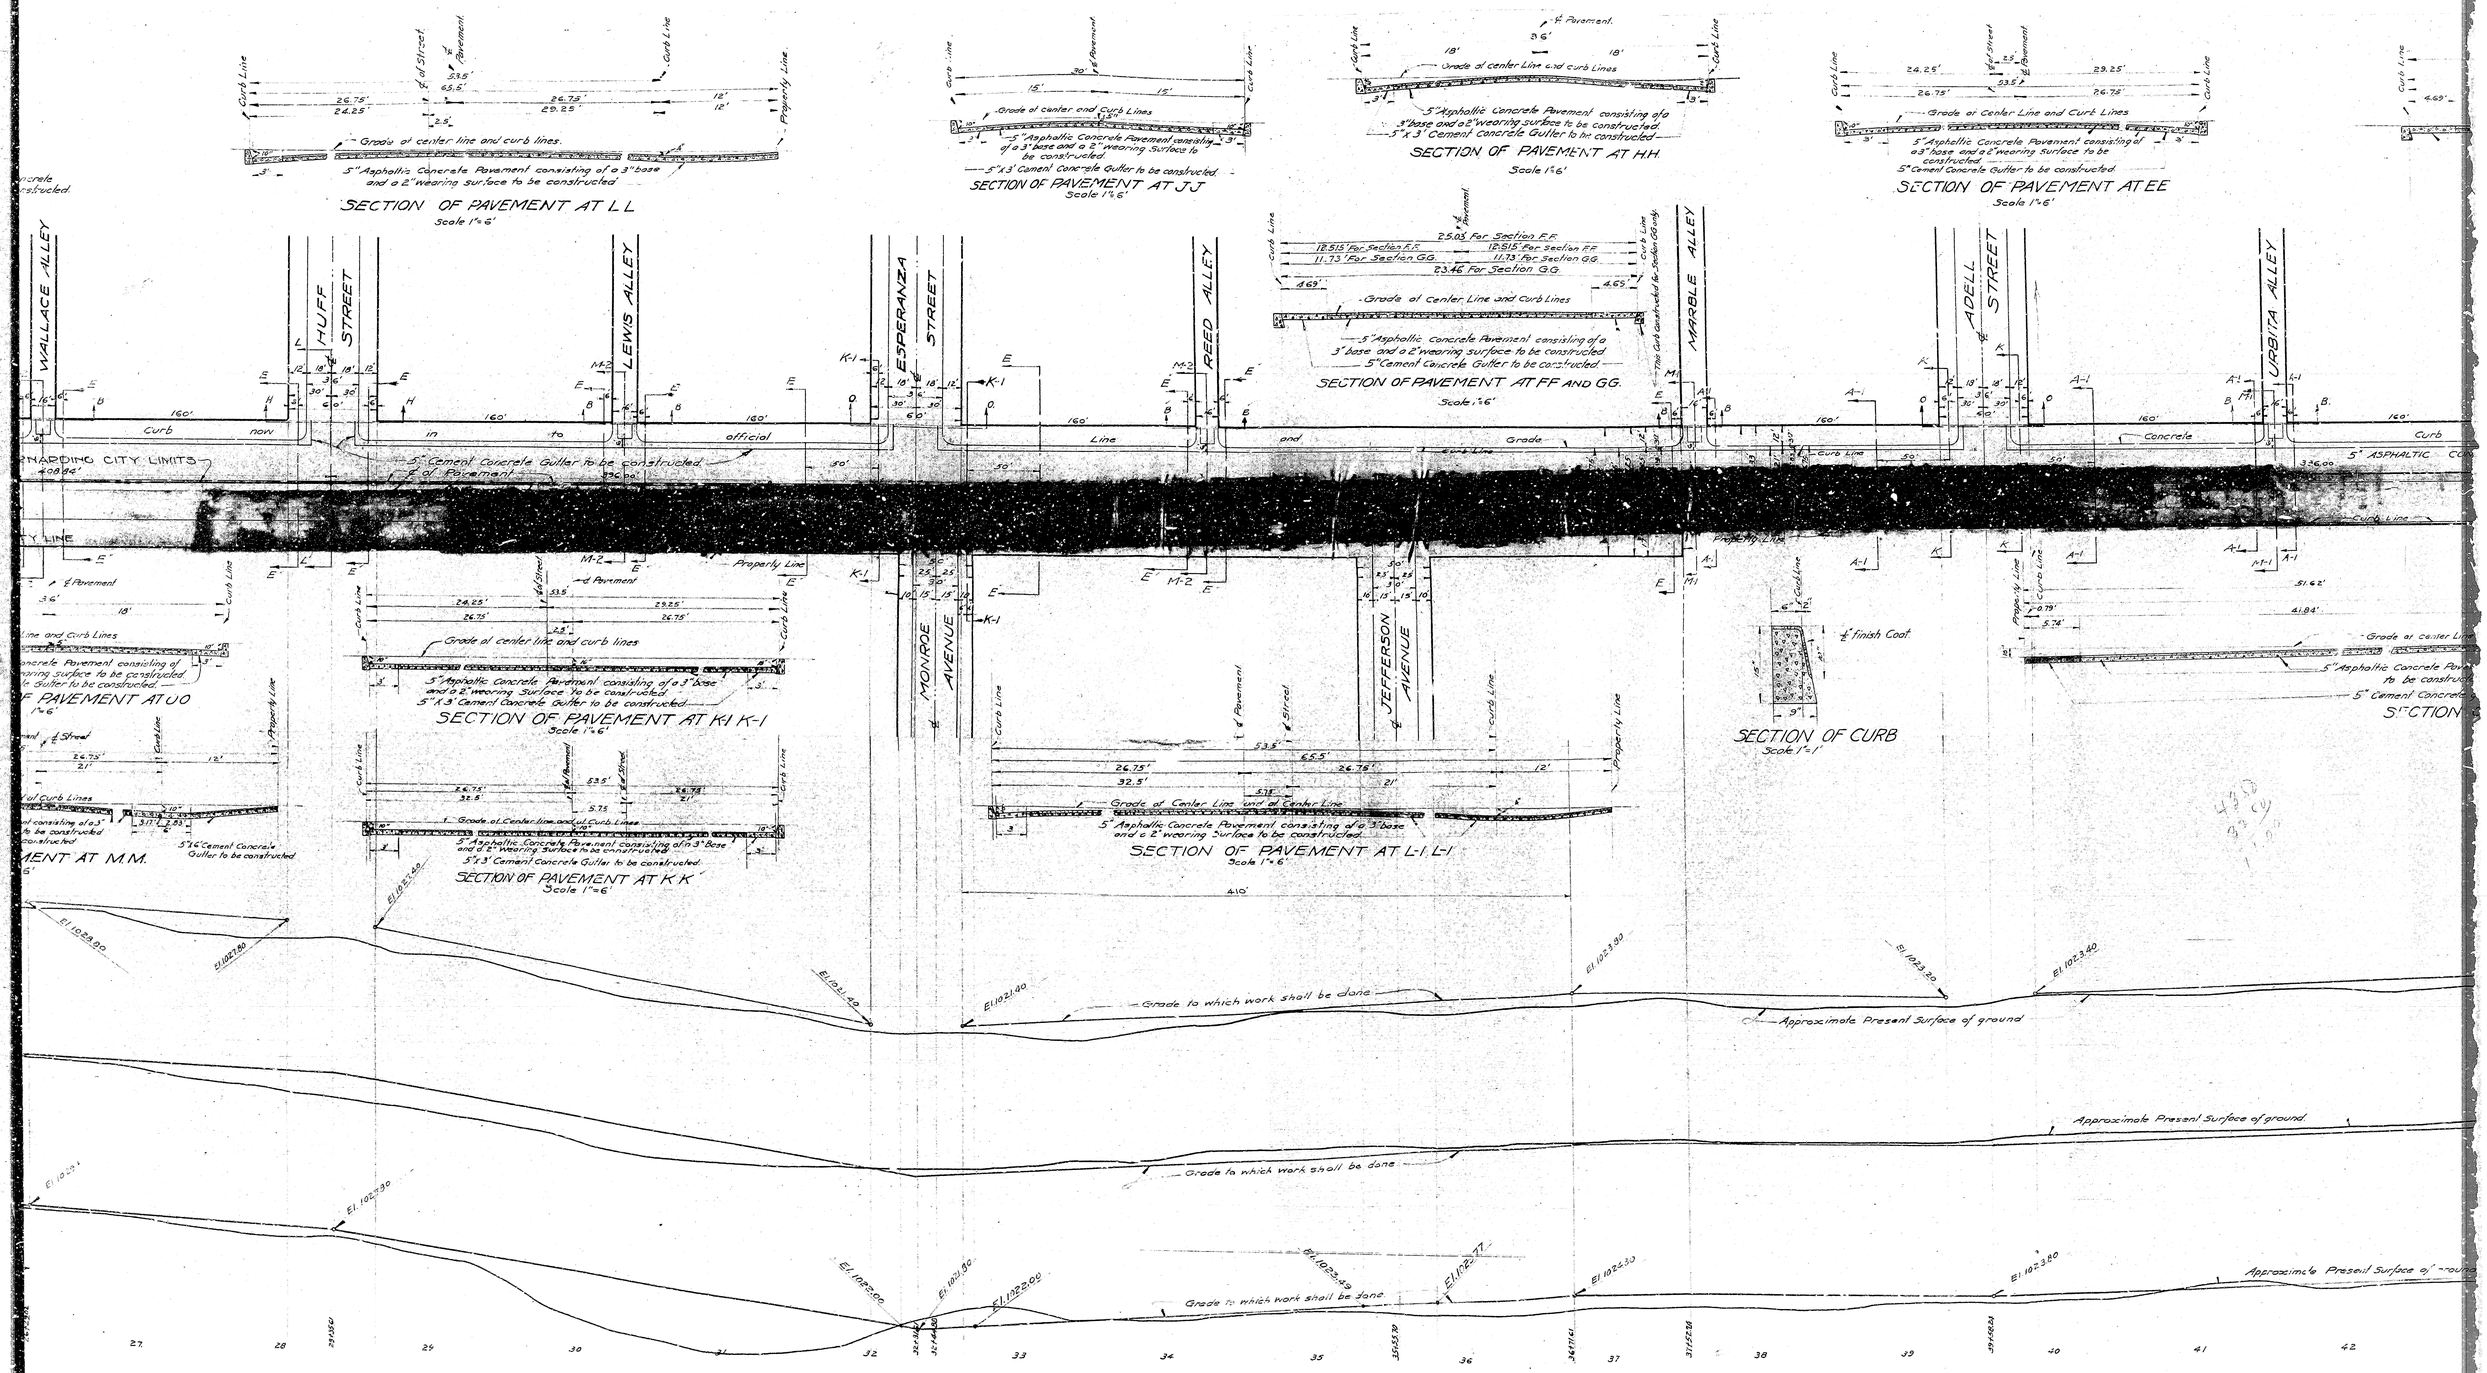
SECTION OF PAVEMENT AT LL
Scale 1"=6'
5" Asphaltic Concrete Pavement consisting of a 3" base and a 2" wearing surface to be constructed
Grade of center line and curb lines.
SECTION OF PAVEMENT AT JJ
Scale 1"=6'
5" Asphaltic Concrete Pavement consisting of a 3" base and a 2" wearing surface to be constructed.
5"x3' Cement Concrete Gutter to be constructed.
Grade of center and Curb Lines
SECTION OF PAVEMENT AT HH
Scale 1"=6'
5" Asphaltic Concrete Pavement consisting of a 3" base and a 2" wearing surface to be constructed.
5"x3' Cement Concrete Gutter to be constructed
Grade of center Line and curb Lines
SECTION OF PAVEMENT AT EE
Scale 1"=6'
5" Asphaltic Concrete Pavement consisting of a 3" base and a 2" wearing surface to be constructed.
5" Cement Concrete Gutter to be constructed.
Grade of Center Line and Curb Lines
SECTION OF PAVEMENT AT FF AND GG.
Scale 1"=6'
5" Asphaltic Concrete Pavement consisting of a 3" base and a 2" wearing surface to be constructed
5" Cement Concrete Gutter to be constructed
Grade of center line and curb lines
SECTION OF PAVEMENT AT KI K-I
Scale 1"=6'
5" Asphaltic Concrete Pavement consisting of a 3" base and a 2" wearing Surface to be constructed.
5"x3' Cement Concrete Gutter to be constructed.
Grade of Center Line and of Center Line
SECTION OF PAVEMENT AT L-I L-I
Scale 1"=6'
5" Asphaltic Concrete Pavement consisting of a 3" base and a 2" wearing Surface to be constructed.
5"x3' Cement Concrete Gutter to be constructed.
Grade of Center Line and of Curb Lines
SECTION OF PAVEMENT AT KK
Scale 1"=6'
finish Coat
SECTION OF CURB
Scale 1"=1'
WALLACE ALLEY
HUFF STREET
LEWIS ALLEY
ESPERANZA STREET
REED ALLEY
MARBLE ALLEY
ADELL STREET
URBITA ALLEY
MONROE AVENUE
JEFFERSON AVENUE
Grade to which work shall be done
Approximate Present Surface of ground

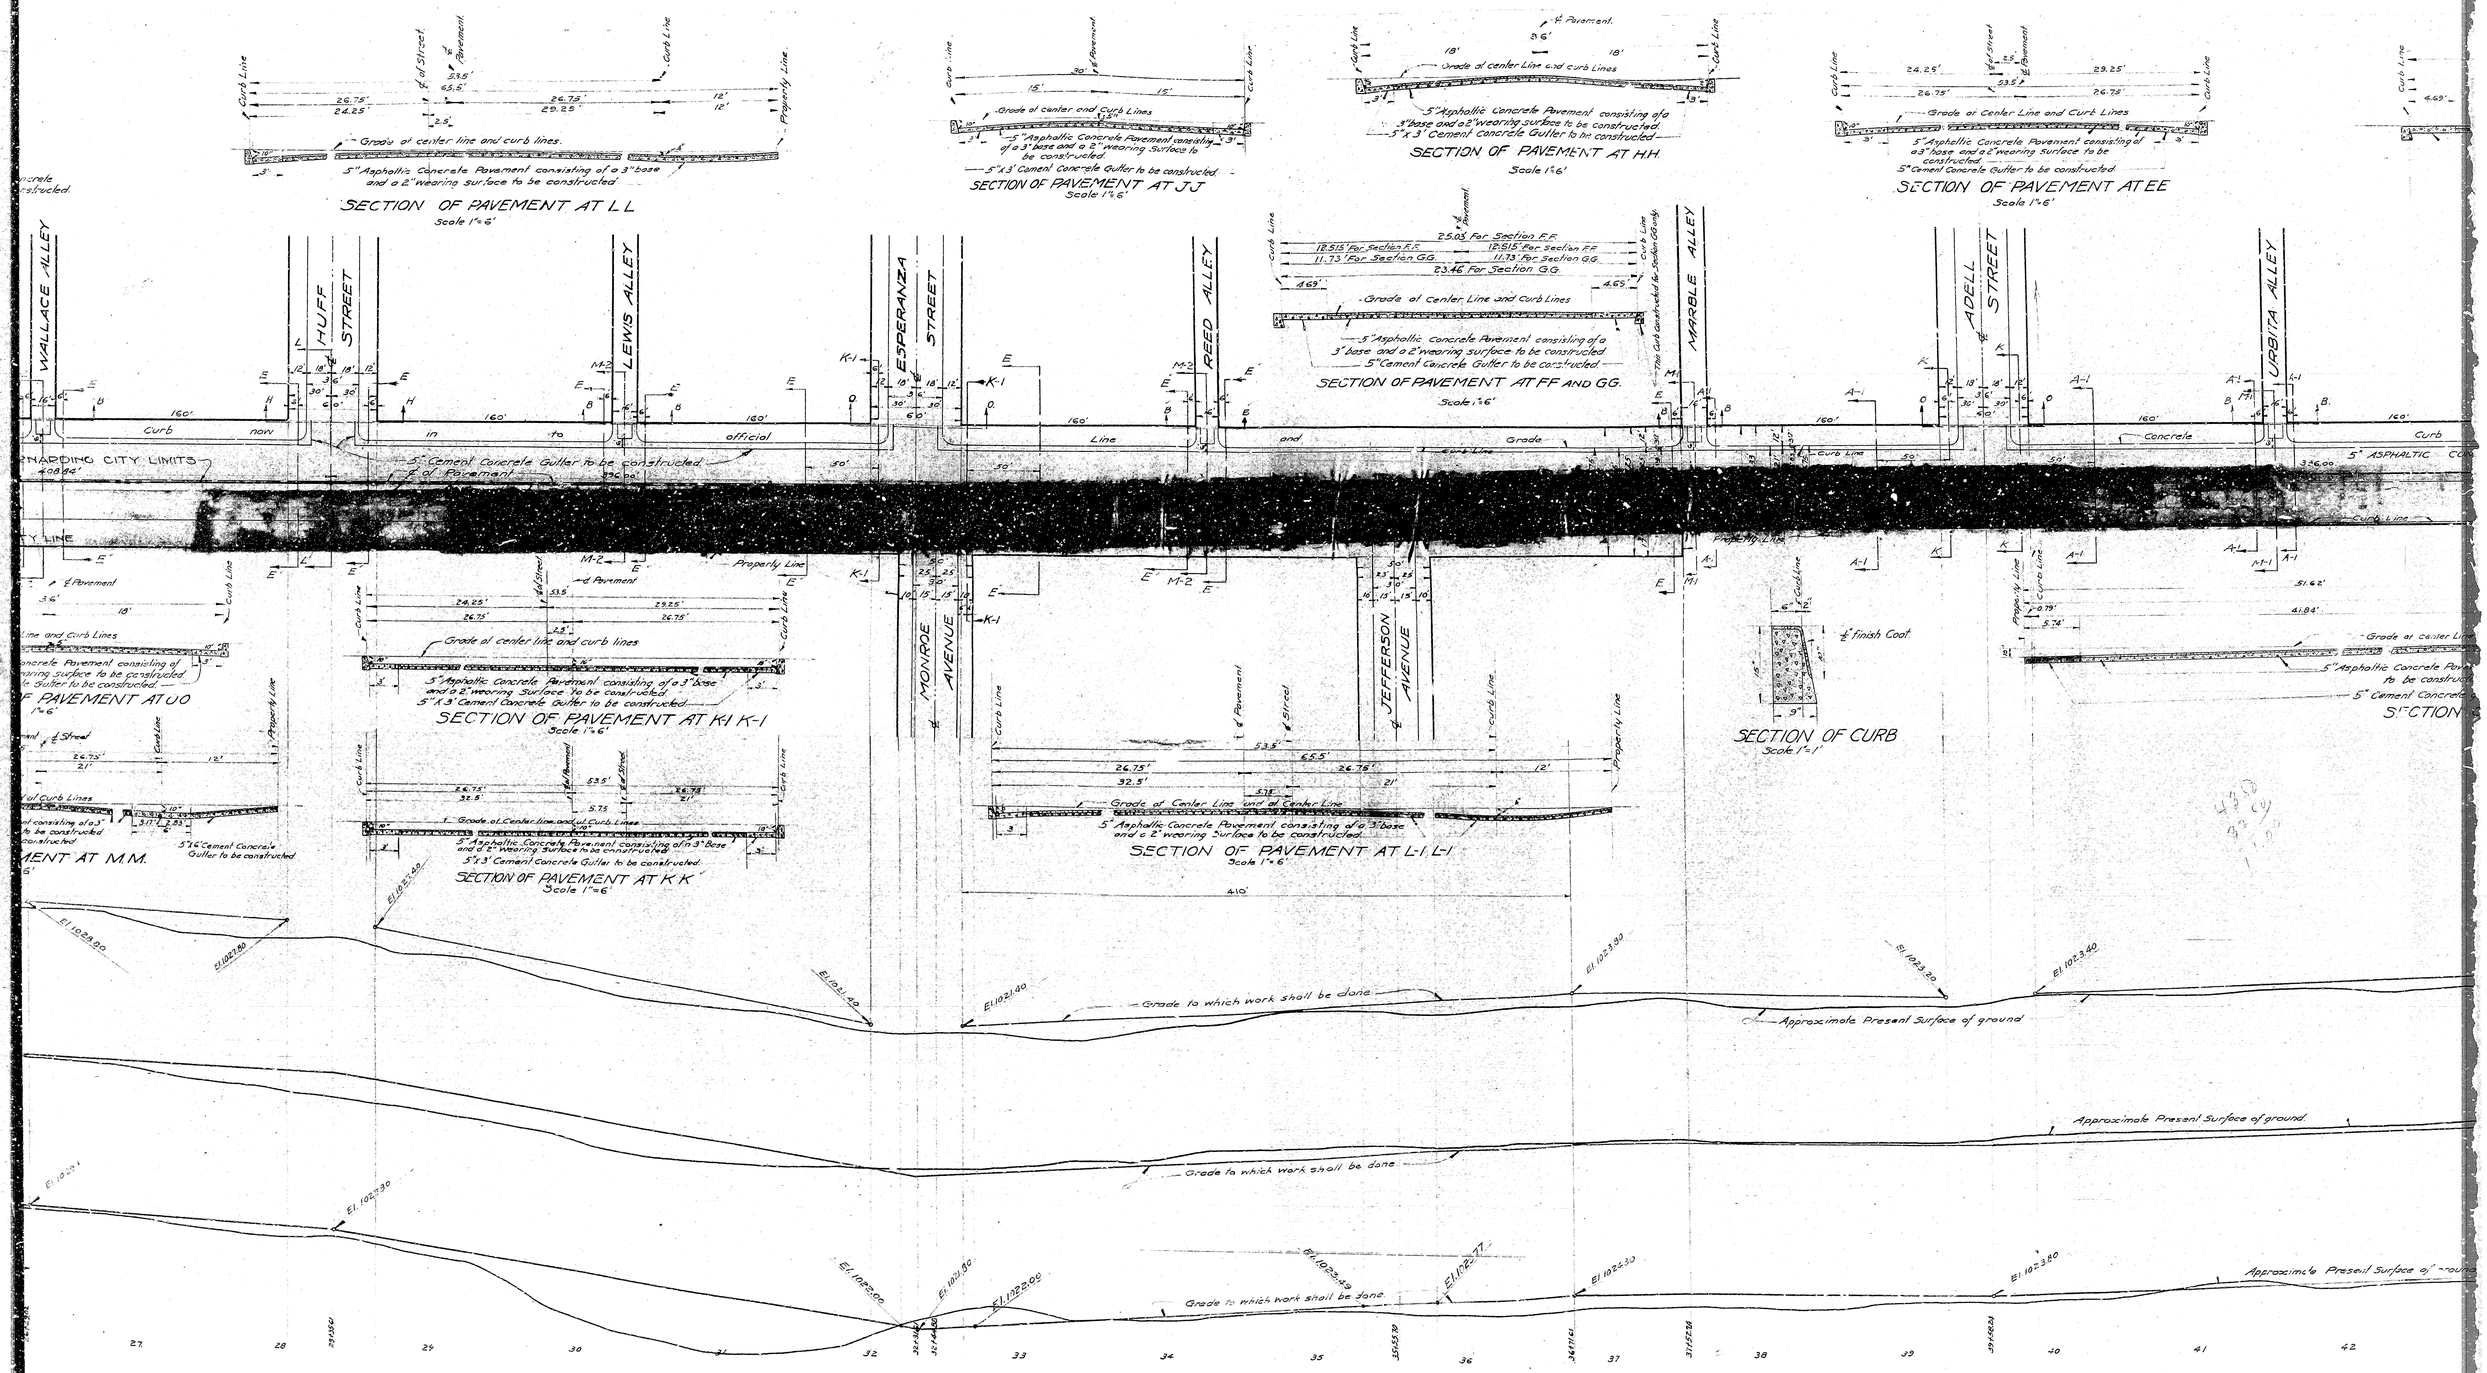
SECTION OF PAVEMENT AT LL
Scale 1"=6'
5" Asphaltic Concrete Pavement consisting of a 3" base and a 2" wearing surface to be constructed
Grade of center line and curb lines.
SECTION OF PAVEMENT AT JJ
Scale 1"=6'
5" Asphaltic Concrete Pavement consisting of a 3" base and a 2" wearing surface to be constructed.
5"x3' Cement Concrete Gutter to be constructed.
Grade of center and Curb Lines
SECTION OF PAVEMENT AT HH
Scale 1"=6'
5" Asphaltic Concrete Pavement consisting of a 3" base and a 2" wearing surface to be constructed.
5"x3' Cement Concrete Gutter to be constructed
Grade of center Line and curb Lines
SECTION OF PAVEMENT AT EE
Scale 1"=6'
5" Asphaltic Concrete Pavement consisting of a 3" base and a 2" wearing surface to be constructed.
5" Cement Concrete Gutter to be constructed.
Grade of Center Line and Curb Lines
SECTION OF PAVEMENT AT FF AND GG.
Scale 1"=6'
5" Asphaltic Concrete Pavement consisting of a 3" base and a 2" wearing surface to be constructed
5" Cement Concrete Gutter to be constructed
Grade of center line and curb lines
SECTION OF PAVEMENT AT KI K-I
Scale 1"=6'
5" Asphaltic Concrete Pavement consisting of a 3" base and a 2" wearing Surface to be constructed.
5"x3' Cement Concrete Gutter to be constructed.
Grade of Center Line and of Center Line
SECTION OF PAVEMENT AT L-I L-I
Scale 1"=6'
5" Asphaltic Concrete Pavement consisting of a 3" base and a 2" wearing Surface to be constructed.
5"x3' Cement Concrete Gutter to be constructed.
Grade of Center Line and of Curb Lines
SECTION OF PAVEMENT AT KK
Scale 1"=6'
finish Coat
SECTION OF CURB
Scale 1"=1'
WALLACE ALLEY
HUFF STREET
LEWIS ALLEY
ESPERANZA STREET
REED ALLEY
MARBLE ALLEY
ADELL STREET
URBITA ALLEY
MONROE AVENUE
JEFFERSON AVENUE
Grade to which work shall be done
Approximate Present Surface of ground