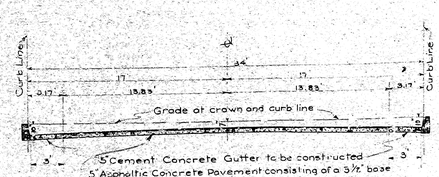

SECTION OF PAVEMENT AT D-D

Scale - 1" = 5'

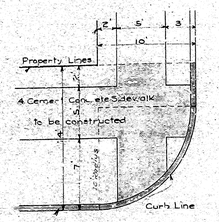

Cement Concrete Curb to be constructed

CURB RETURN AT GILBERT ST.

Scale 1" = 6'

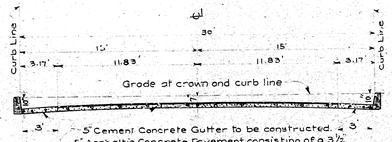

SECTION OF PAVEMENT AT C-C

Scale 1" = 5

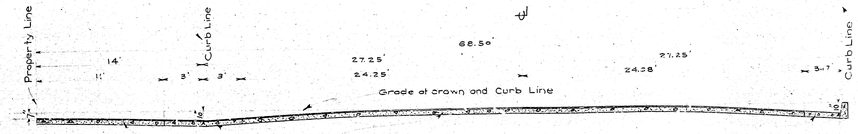

5" Cement Concrete Gutter to be constructed
5" Asphaltic Concrete Pavement consisting of a 3½" base and a 1½" wearing surface to be constructed

SECTION OF PAVEMENT AT B-B

Scale - 1" = 5'

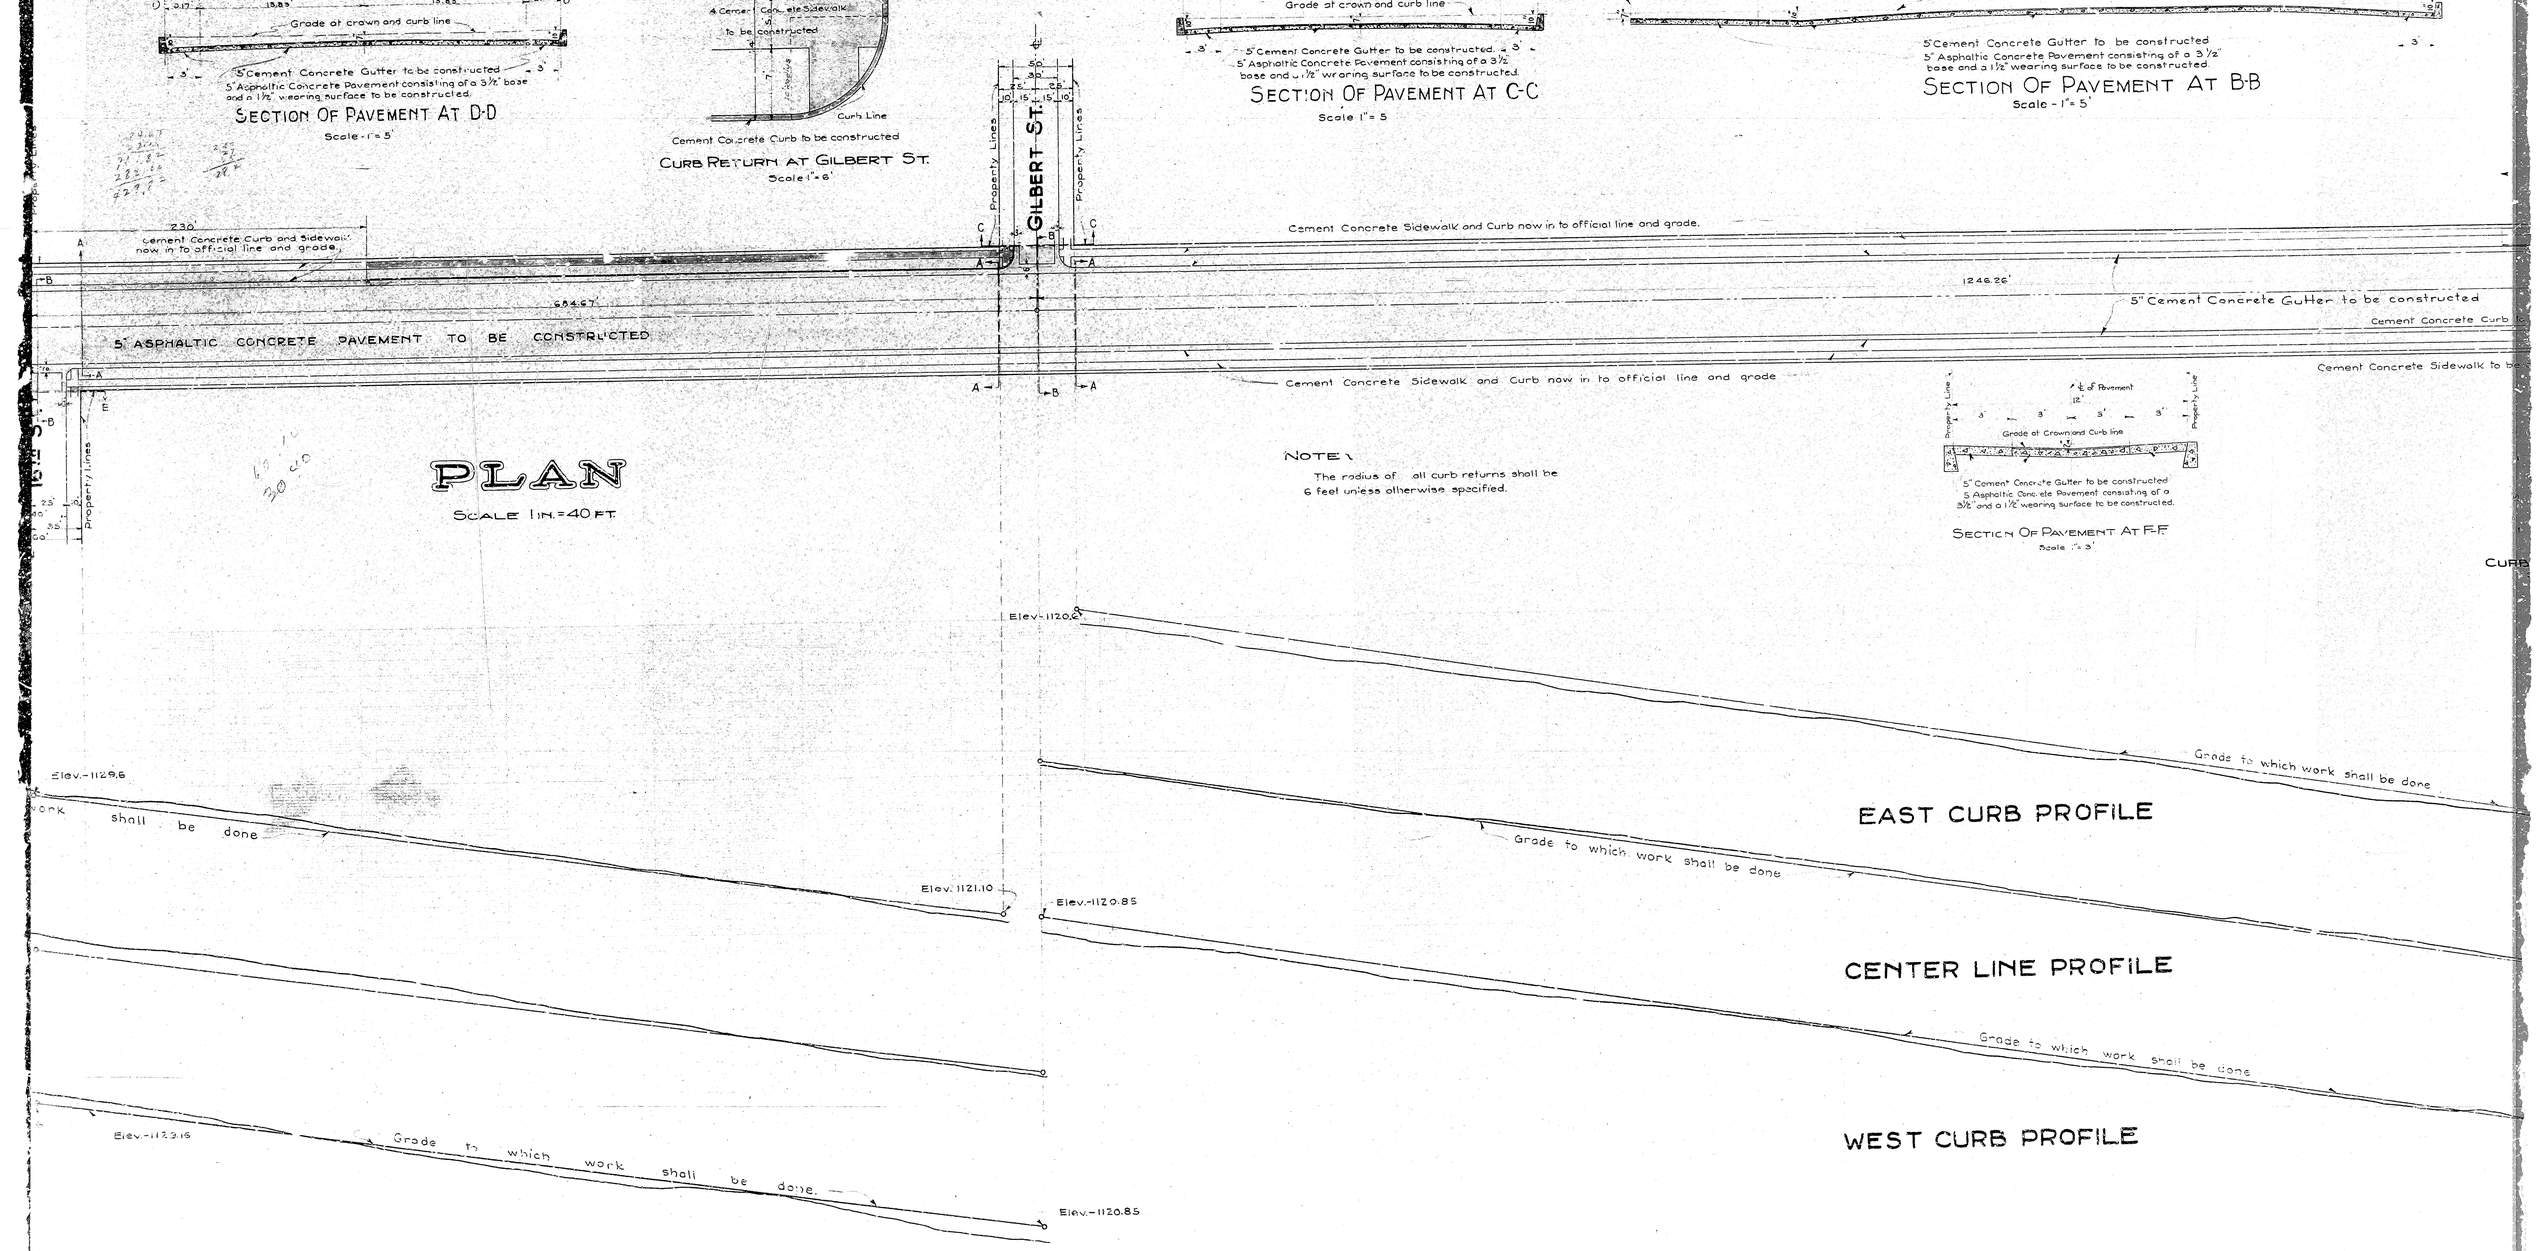

EAST CURB PROFILE

CENTER LINE PROFILE

WEST CURB PROFILE

PLAN

SCALE 1 IN. = 40 FT.

NOTE:

The radius of all curb returns shall be 6 feet unless otherwise specified.

5" Cement Concrete Gutter to be constructed
5 Asphaltic Concrete Pavement consisting of a 3½" and a 1½" wearing surface to be constructed.

SECTION OF PAVEMENT AT F-F

Scale 1" = 3'

CURB

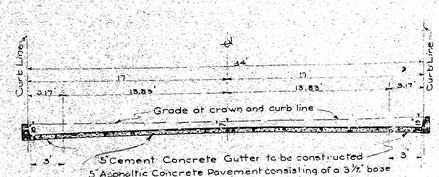

SECTION OF PAVEMENT AT D-D

Scale - 1" = 5'

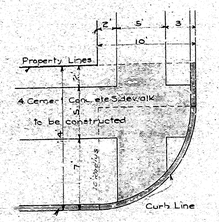

Cement Concrete Curb to be constructed

CURB RETURN AT GILBERT ST.

Scale 1" = 6'

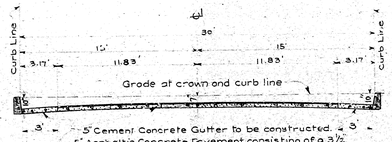

SECTION OF PAVEMENT AT C-C

Scale 1" = 5

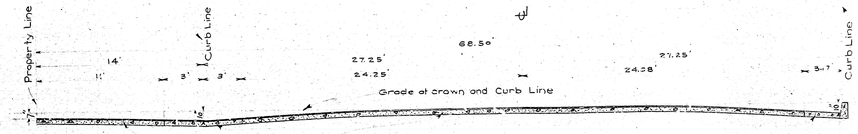

5" Cement Concrete Gutter to be constructed
5" Asphaltic Concrete Pavement consisting of a 3½" base and a 1½" wearing surface to be constructed

SECTION OF PAVEMENT AT B-B

Scale - 1" = 5'

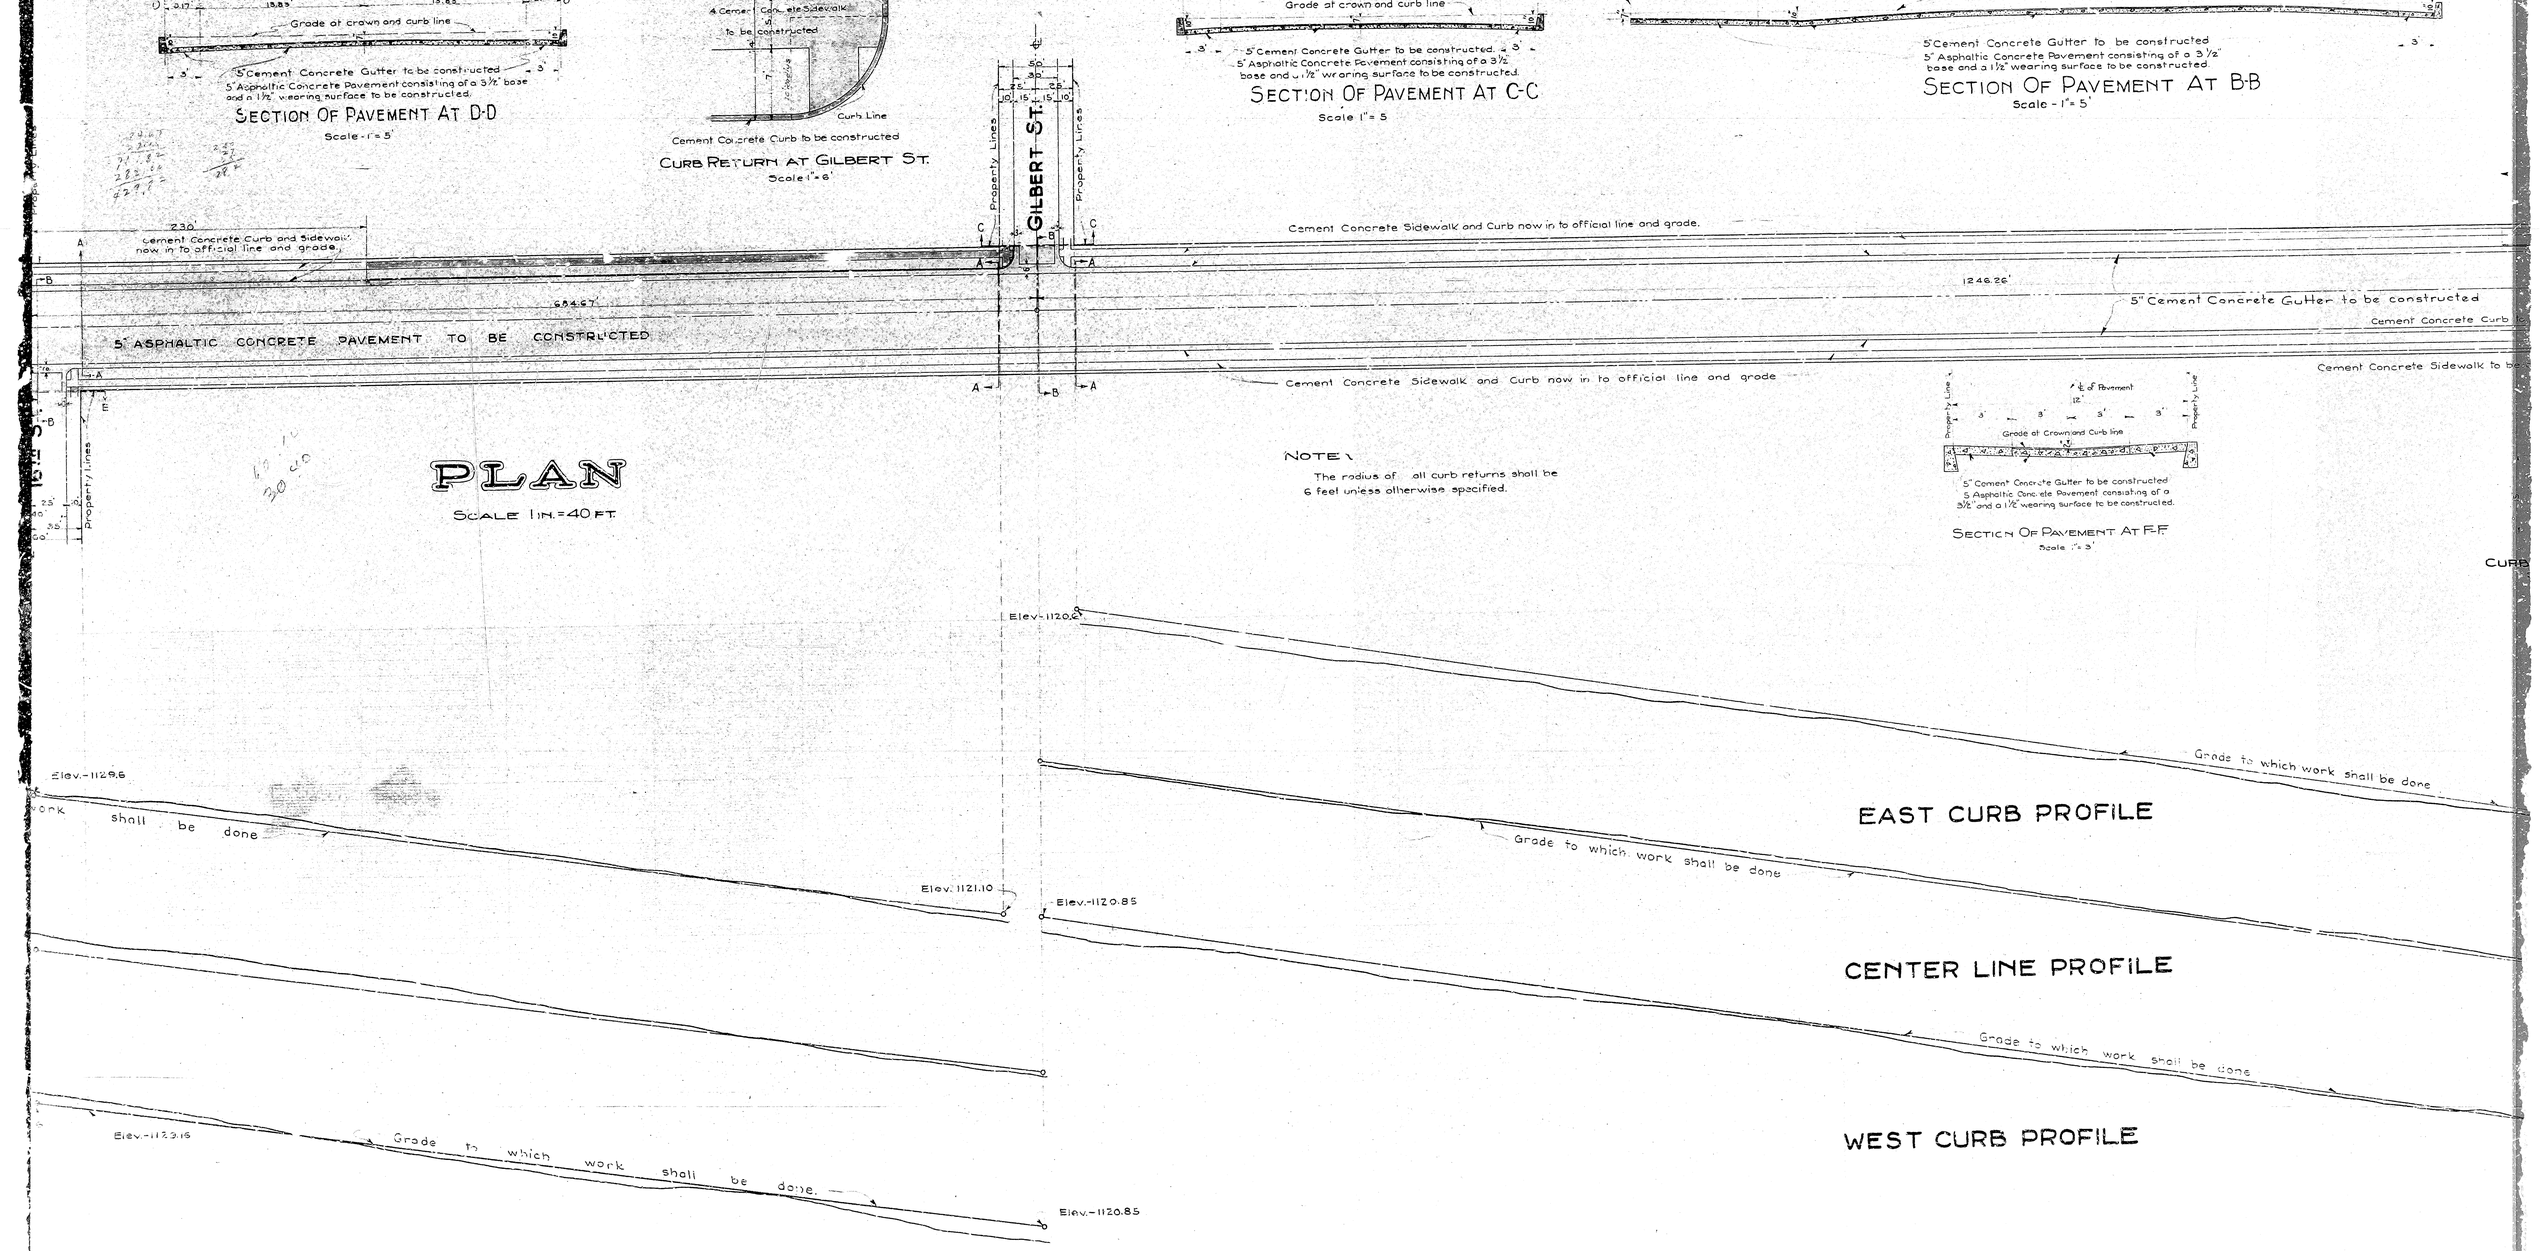

EAST CURB PROFILE

CENTER LINE PROFILE

WEST CURB PROFILE

PLAN

SCALE 1 IN. = 40 FT.

NOTE:

The radius of all curb returns shall be 6 feet unless otherwise specified.

5" Cement Concrete Gutter to be constructed
5 Asphaltic Concrete Pavement consisting of a 3½" and a 1½" wearing surface to be constructed.

SECTION OF PAVEMENT AT F-F

Scale 1" = 3'

CURB