A

TERMA

TWENTY THIRD STREE

TWENTY-THIRD STREE

WATERMA VENUE STREE

TRE

TWEN THIRD VENTH STREET

ORNIA

FORSYTHE
Engineer

OPTE May 22, 1920

FILED

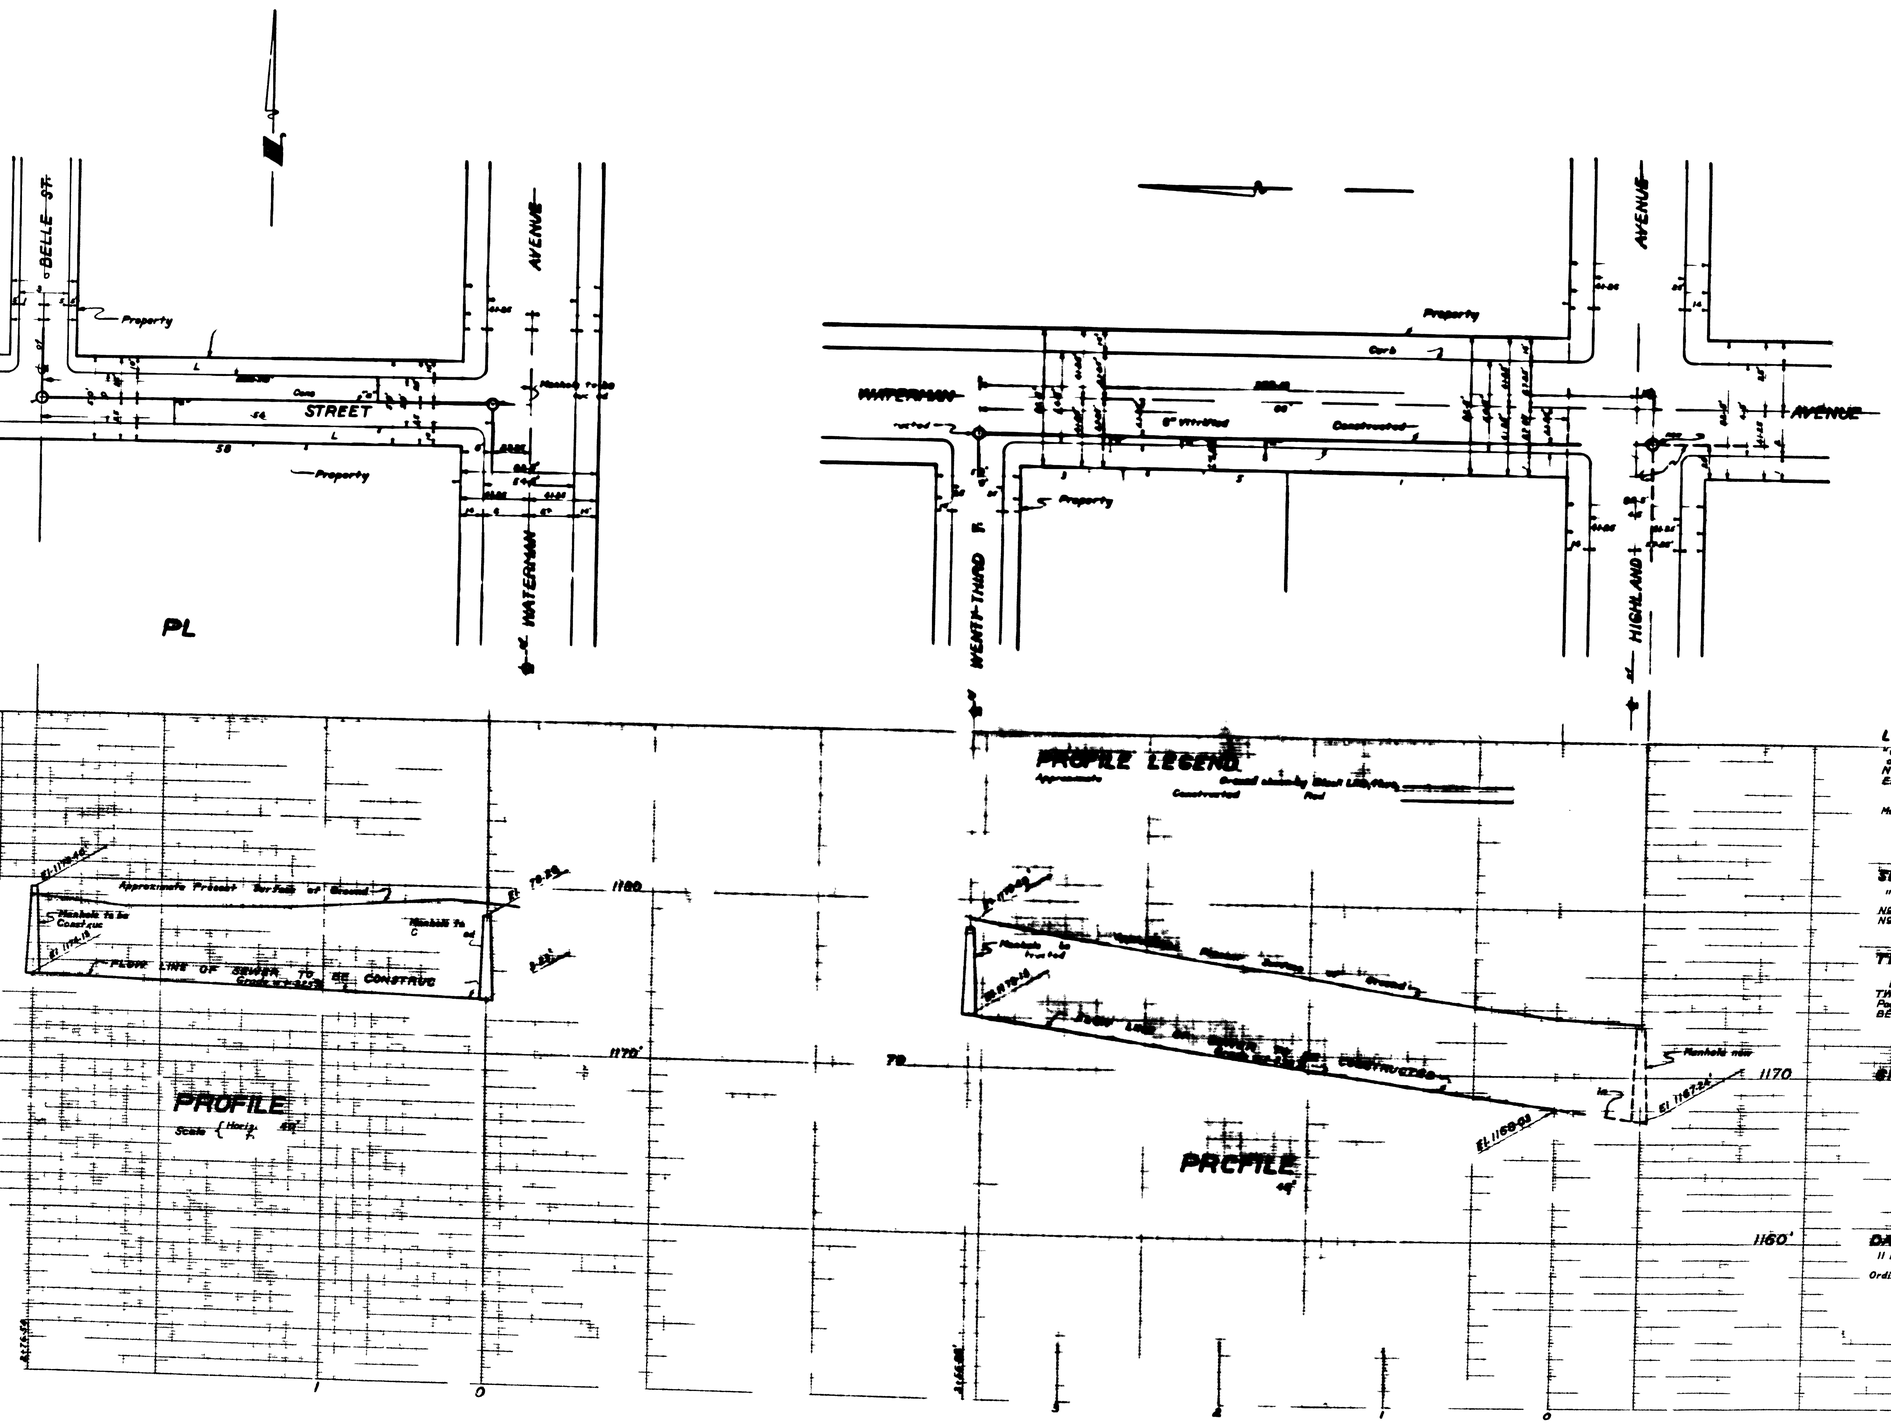

LEGEND

SEWER DETAIL

TITLE TO STREETS

STREET RESOLUTION

DATUM

A

TERMA

TWENTY THIRD STREE

TWENTY-THIRD STREE

WATERMA VENUE STREE

TRE

TWEN THIRD VENTH STREET

ORNIA

FORSYTHE
Engineer

OPTE May 22, 1920

FILED

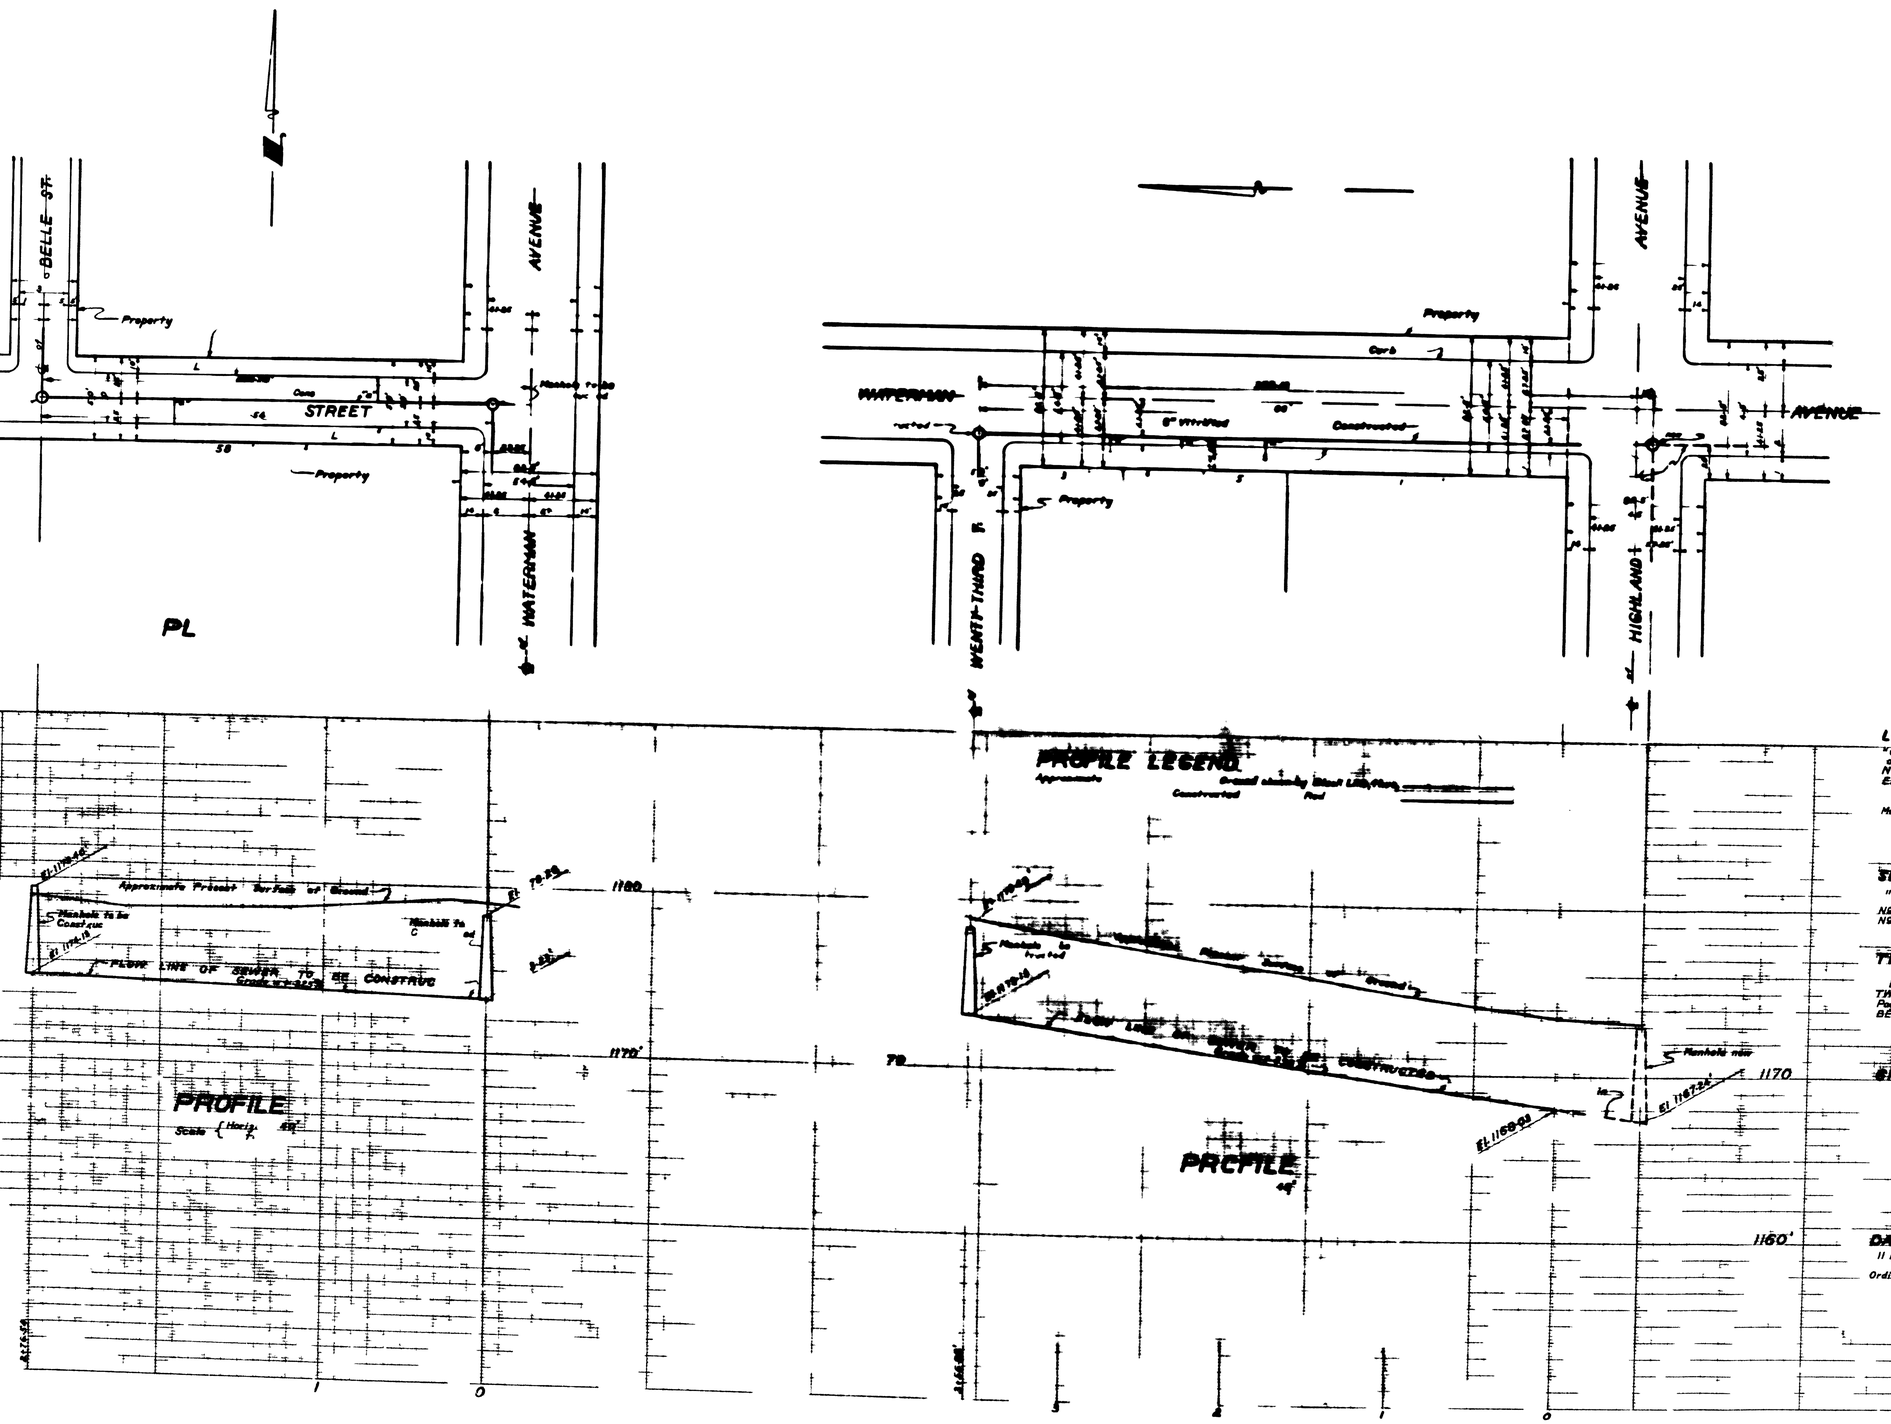

LEGEND

SEWER DETAIL

TITLE TO STREETS

STREET RESOLUTION

DATUM