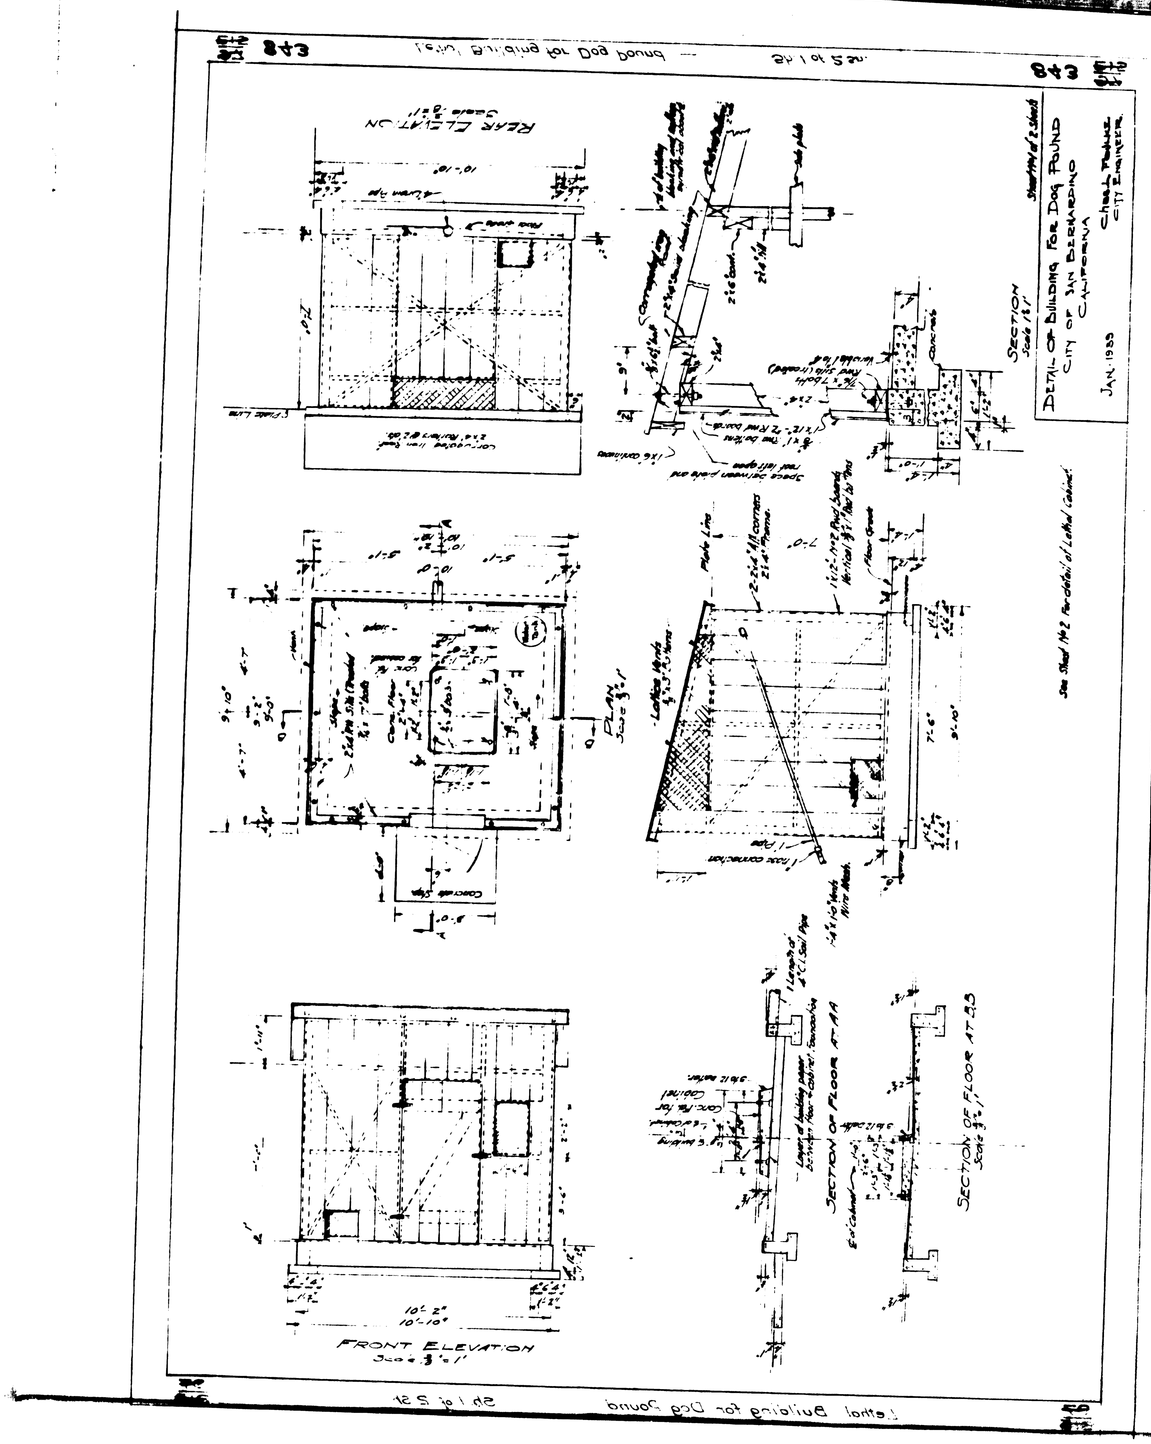
Detail of Building for Dog Pound
City of San Bernardino
California
Jan. 1955
Sheet 1 of 2 Sheets
Chas. Parker
City Engineer
Section
Scale 1/2"
Rear Elevation
Scale 3/8"
Plan
Scale 3/8"
See Sheet No 2 for detail of Lethal Cabinet
Section of Floor at AA
Section of Floor at BB
Scale 3/4"
Front Elevation
Scale 3/8" = 1'
10'-2"
10'-10"